VILLAGE OF DOWNERS GROVE
Report for the Village Council Meeting
8/1/2017

SUBJECT:	SUBMITTED BY:
2001 63rd Street – Planned Unit Development Amendment, Special Use and Plat of Subdivision	Stan Popovich, AICP Director of Community Development

SYNOPSIS

The petitioner is requesting a Planned Unit Development Amendment, a Special Use to permit a drive-through and a Plat of Subdivision to modify the existing outlot to permit the construction of a Walgreens at 2001 63rd Street and to improve the shopping center façade and site.

STRATEGIC PLAN ALIGNMENT

The goals for 2015-2017 include *Strong and Diverse Local Economy*.

FISCAL IMPACT

N/A

RECOMMENDATION

Approval on the August 8, 2017 active agenda per the Plan Commission's 4:3 positive recommendation. The Plan Commission found that the new development and use is compatible with the Comprehensive Plan and meets all standards of approval for a Planned Unit Development Amendment (Section 28.12.040), Special Use (Section 28.12.050) and Plat of Subdivision (Section 20.505). The dissenting commission members felt that the application did not meet the second criteria for a Special Use approval, specifically the proposed location being necessary or desirable to provide the service or facility in the interest of public convenience. Staff concurs with the Plan Commission majority opinion and recommends approval of the application.

BACKGROUND

The applicant is proposing to construct a Walgreens pharmacy at 2001 63rd Street and simultaneously improve the shopping center façade and site. The 18.86 acre shopping center property, located at the southwest corner of 63rd Street and Woodward Avenue, is zoned B-2/PUD, General Retail Business/Planned Unit Development and encompasses two existing Planned Unit Developments, PUD #1 and PUD #8. The petitioner is requesting:

- A PUD Amendment to permit the construction of a Walgreens and completion of shopping center improvements;
- A Special Use for the construction of a Walgreens drive-through; and
- A Plat of Subdivision to create the Walgreens out-lot.

The petitioner is proposing to build a new 14,490 square foot Walgreens building at the southwest corner of the intersection of Woodward and 63rd Street. The project site for this new building is approximately 1.6 acres and will include a convenience store and drive-through pharmacy with 66 parking spaces.

In addition to the Walgreens development plans, the petitioner is proposing significant improvements to the entire shopping center. These improvements include:

- Removal of the existing 63rd Street dual access points and replacement with a single three-quarter access point
- Façade renovations for all shopping center buildings including new EIFS facades with corner treatments, accent bands and new column enclosures
- Installation of new curbed landscape islands within the front parking lot
- Repaired parking lot and drive aisle parallel to 63rd Street
- Repair of rear access drive and replacement of speed bumps within the rear access drive
- Removal of rear southernmost access point to Belmont Road
- Removal of excess pavement in southwest corner of the shopping center
- Repair of low lying area in the rear of the center which leads to ponding water

Compliance with the Zoning Ordinance

The property is zoned B-2/PUD, General Retail Business/Planned Unit Development. Both Planned Unit Developments #1 and #8 were established in the 1970s.

The proposed Walgreens development meets all requirements of the Zoning Ordinance. The petitioner is not requesting any variations from the bulk requirements. The shopping center will still have the required parking amount with the new Walgreens building. The applicant's proposal is consistent with the Village's Zoning Ordinance.

Compliance with the Comprehensive Plan

The Comprehensive Plan identified 63rd Street as a key focus area. The proposed Walgreens development and shopping center improvements meet many of the key concepts identified in the Plan:

- Maintain commercial nodes along 63rd Street
- Encourage commercial expansion at key intersections where it is necessary to improve commercial vitality
- Beautify and enhance landscaping at major intersections
- Enhance access and visibility
- Reduce the heat island effect by providing shade on site

Additionally, the Plan identifies this site as the only catalyst site within the 63rd Street corridor. For this site, the Plan notes that new outlots should be developed in conjunction with existing outlots on this site to provide more visible and convenient shopping uses. The applicant's proposal is consistent with the Comprehensive Plan.

Compliance with the Subdivision Ordinance

The new lot for the Walgreens development and the revised size of Lot 2 will meet the minimum lot width dimension requirements outlined in Section 20.301 of the Village's Subdivision Ordinance. The other two existing lots will remain the same size. The petitioner is providing a cross-access easement that connects the new 63rd Street access point to the northernmost access points along Belmont Road and Woodward Avenue. This will ensure access for Walgreens throughout the shopping center.

Public Comment
There were more than 100 attendees present for the Plan Commission meeting with the majority of the attendees not in favor of the application based on their support of an existing restaurant (Roundheads) that is located where the proposed Walgreens would be placed. Additionally, a number of petitions in support of the restaurant were submitted for the record and are attached. Since the Plan Commission meeting, the applicant and Roundheads have come to a settlement and Roundheads is now in support of the application and Walgreens.

A few members of the public spoke concerning increased traffic on Woodward Avenue from the Walgreens. A traffic study found the Walgreens would not add a significant amount of traffic to the adjacent streets with only a minimal amount of traffic being added onto the north leg of Woodward Avenue.

Additionally, a few residents and business owners within the Meadowbrook Shopping Center spoke in support of the application.

ATTACHMENTS

Ordinances
Resolution
Aerial Map
Staff Report with attachments dated February 6, 2017
Minutes of the Plan Commission Hearing dated February 6, 2017
Plan Commission Petitions

ORDINANCE NO. _____

AN ORDINANCE APPROVING AN AMENDMENT TO PLANNED UNIT DEVELOPMENT #8 TO ALLOW PARKING LOT AND FAÇADE IMPROVEMENTS IN THE MEADOWBROOK SHOPPING CENTER

WHEREAS, the Village Council has previously adopted Ordinance No. 1626, on April 10, 1972, designating the property described therein as Planned Unit Development #8 and subsequent amendments thereto; and,

WHEREAS, the Owners have filed a written petition with the Village conforming to the requirements of the Comprehensive Zoning Ordinance and requesting an amendment to Planned Unit Development #8 to allow parking lot and façade improvements in the Meadowbrook Shopping Center property located at the southwest corner of 63rd Street and Woodward Avenue; and,

WHEREAS, such request was referred to the Plan Commission of the Village of Downers Grove, and the Plan Commission has given the required public notice, conducted a public hearing for the petition on February 6, 2017, and has made its findings and recommendations, all in accordance with the statutes of the State of Illinois and the ordinances of the Village of Downers Grove; and,

WHEREAS, the Plan Commission has recommended approval of the requested petition, subject to certain conditions; and,

WHEREAS, the Village Council has considered the record before the Plan Commission, as well as the recommendations of Plan Commission.

NOW, THEREFORE, BE IT ORDAINED by the Council of the Village of Downers Grove, DuPage County, Illinois, as follows:

SECTION 1. That the provisions of the preamble are incorporated into and made a part of this ordinance as if fully set forth herein.

SECTION 2. That a Planned Unit Development Amendment is hereby authorized to allow parking lot and façade improvements in the Meadowbrook Shopping Center.

SECTION 3. That approval set forth in Section 2 of this ordinance is subject to the findings and recommendations of the Downers Grove Plan Commission regarding File 16-PLC-0062 as set forth in the minutes of their February 6, 2017 meeting.

SECTION 4. The approval set forth in Section 2 of this ordinance is subject to the following conditions:

1. The Planned Unit Development, Special Use and Plat of Subdivision shall substantially conform to the staff report dated February 6, 2017; and drawings prepared by Manhard Consulting Ltd, dated 11/28/2016 and resubmitted on 01/19/2017, except as such plans may be modified to conform to the Village codes and ordinances.

2. The site improvement work for the property must be completed per the Site Improvement Exhibit, dated 11/28/16, revised plan dated 01/19/2017, prior to the issuance of the Certificate of Occupancy for Walgreens.

SECTION 5. That the parking lot and façade improvements are consistent with and complimentary to the overall planned unit development site plan and with the requirements of the "*B-2/PUD, General Retail Business/Planned Unit Development"* zoning district.

SECTION 6. That all ordinances or parts of ordinances in conflict with the provisions of this ordinance are hereby repealed.

SECTION 7. That this ordinance shall be in full force and effect from and after its passage and publication in pamphlet form as provided by law.

_____
Mayor

Passed:
Published:
Attest: _____
Village Clerk

1\wp8\ord.17\PUD#8-MeadowbrookSC-Amd-16-PLC-0062

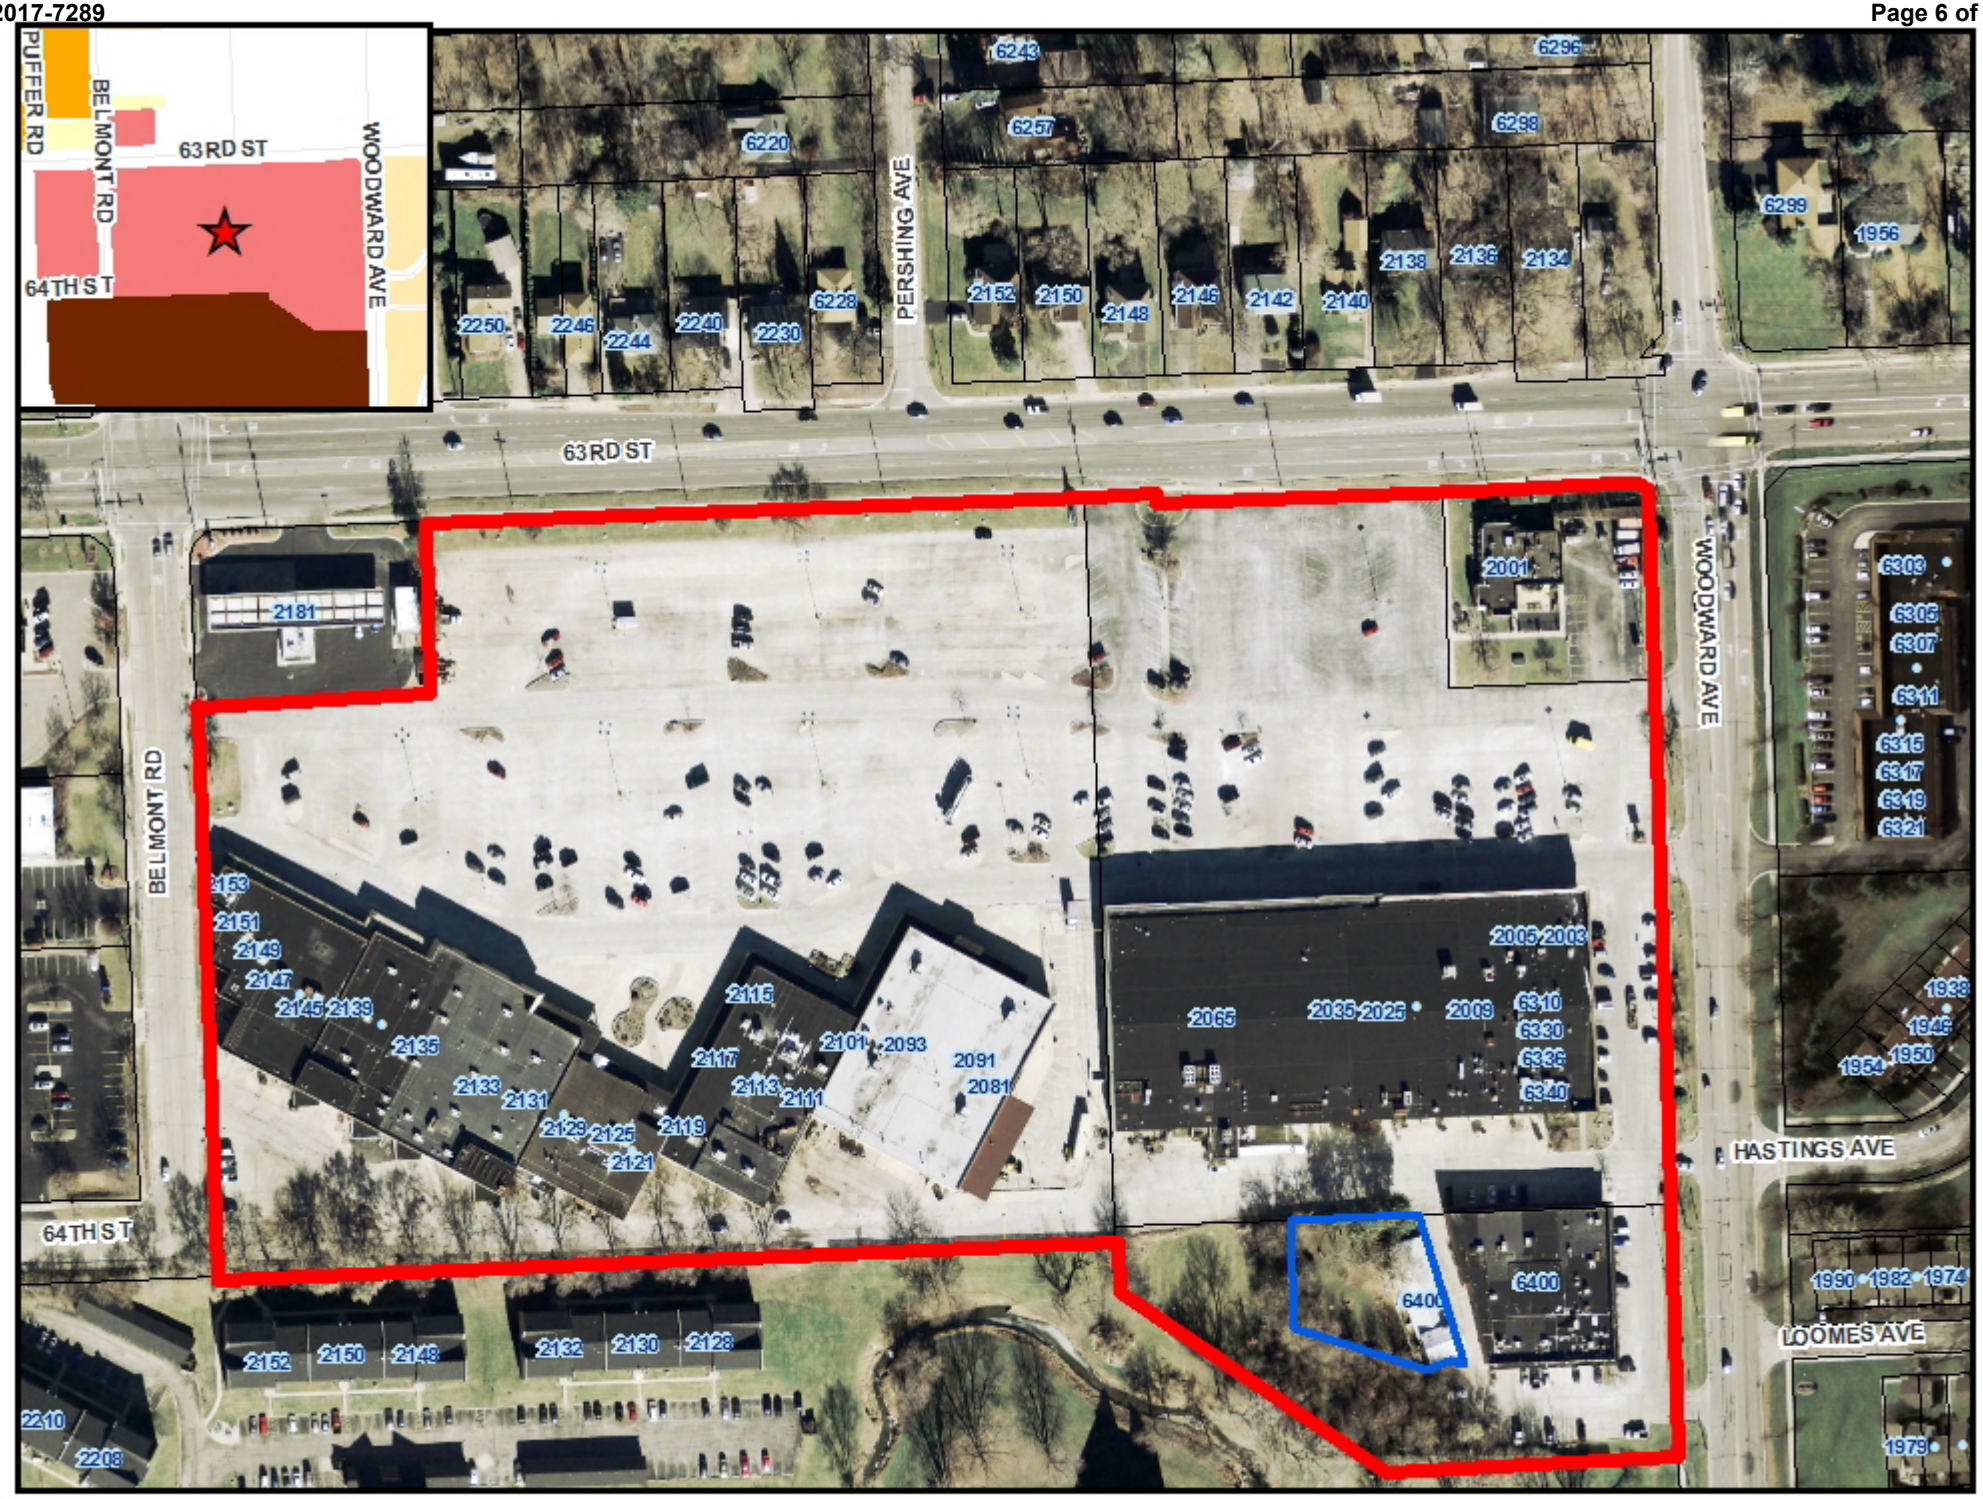

0 70 140 Feet

N

2001 63rd Street - Location Map

Not Included

VILLAGE OF DOWNERS GROVE
REPORT FOR THE PLAN COMMISSION
FEBRUARY 6, 2017 AGENDA

SUBJECT:	TYPE:	SUBMITTED BY:
16-PLC-0062 2001 63rd Street	PUD Amendment, Special Use and Plat of Subdivision	Swati Pandey, Planner

REQUEST
The petitioner is requesting approval for an amendment to Planned Unit Developments #1 and #8 to allow the construction of a new Walgreens store, a Special Use to allow a drive-through pharmacy and a Plat of Subdivision at 2001 63rd Street.

NOTICE
The application has been filed in conformance with applicable procedural and public notice requirements.

GENERAL INFORMATION

OWNER & APPLICANT: FL Cedar, LLC
477 Elm Place
Highland Park, IL 60035

PROPERTY INFORMATION

EXISTING ZONING: B-2/PUD, General Retail Business/Planned Unit Development
EXISTING LAND USE: Shopping Center
PROPERTY SIZE: 821,213 sq ft (18.86 acres)
PINS: 08-24-202-005, -008, -009; 08-24-203-004

SURROUNDING ZONING AND LAND USES

	ZONING	FUTURE LAND USE
NORTH:	B-2, General Retail Business & R-4, Single Family Unincorporated DuPage County	Corridor Commercial & Low Intensity Office
SOUTH:	R-6, Residential Apartment/Condo 6	Multi Family Residential
EAST:	R-3, Residential Detached House 3	Single Family Attached Residential and Corridor Commercial
WEST:	B-2, General Retail Business	Corridor Commercial

ANALYSIS

SUBMITTALS

This report is based on the following documents, which are on file with the Department of Community Development:

1. Project Narrative
2. Plat of Survey
3. Architectural Plans
4. Engineering Plans
5. Landscape Plan
6. Photometric Plan
7. Elevations and Renderings
8. Traffic Impact Study
9. Neighborhood Meeting Summary Report
10. Plat of Subdivision

PROJECT DESCRIPTION

The applicant is proposing to construct a Walgreens pharmacy at 2001 63rd Street and simultaneously improve the shopping center façade and site. The 18.86 acre shopping center property, located at the southwest corner of 63rd Street and Woodward Avenue, is zoned B-2/PUD, General Retail Business/Planned Unit Development and encompasses two existing Planned Unit Developments, PUD #1 and PUD #8. The petitioner is requesting:

- A PUD Amendment to permit the construction of a Walgreens and completion of shopping center improvements;
- A Special Use for the construction of a drive-through; and
- A Plat of Subdivision to create the Walgreens out-lot.

The petitioner is proposing to build a new 14,490 square foot Walgreens building at the southwest corner of the intersection of Woodward and 63rd Street. The project site for this new building is approximately 1.6 acres and will include a convenience store and drive-through pharmacy with 66 parking spaces. As currently proposed, daily hours of operation for the convenience store will be 8:00 AM to 10:00 PM and the pharmacy would be open from 8:00 AM to 8:00 PM.

The proposed development would include the demolition of the existing restaurant building at this location. The applicant noted that the restaurant's lease was rejected by the bankruptcy court approximately four years ago when the current owner purchased the shopping center out of bankruptcy. The applicant noted the current owners have allowed the restaurant to remain in place with no lease on a month to month basis since.

The drive-through facility will be located on the west side of the building with one-way only traffic allowed on the north and west-side drive aisles with appropriate signage to direct traffic. An ADA accessible path is proposed from the corner of the intersection to the entrance of the building. The trash compactor is located on the south side of the building, enclosed with a screen wall. A small enclosure is also proposed on the south side for tote storage purposes. The building will be surrounded with parking on three sides and exceeds the requirements of parking per the Zoning Ordinance. There will be three ADA accessible parking spaces in front of the building as required.

The petitioner is proposing landscaping in conformance with the Village requirements. Landscaping is

provided on three sides of the property, including along the streets and the drive aisle to the west, with a mix of canopy trees and landscape materials such as shrubs and ornamental grasses. The parking lot islands are provided with the requisite landscape material. Parking lot and site lighting is provided around the proposed development. Evergreen shrubs are also provided for screening purposes for the transformer pad located at the southwest corner of the building. A photometric plan has been submitted in compliance with site lighting regulations.

The primary building material used for the building is stucco with different shades of grey. The facades are broken up with grey columns, red accent walls and horizontal accent bands. The variation to the roofline is provided by the vertical elements near the entrance of the building. There is a canopy over the drive-through window on the west elevation of the building. Roof top mechanical units will be screened as shown in the elevation plan. The proposed signage for Walgreens will be in compliance with the sign ordinance.

A Plat of Subdivision is proposed to reconfigure the parcel boundaries for the Walgreens parcel. The property is being reconfigured and extended to the west to accommodate the proposed building with the parking lot and dive aisles. The new lot will meet all Subdivision Ordinance bulk lot requirements.

In addition to the Walgreens development plans, the petitioner is proposing significant improvements to the entire shopping center. These improvements include:

- Removal of the existing 63rd Street dual access points and replacement with a single three-quarter access point
- Façade renovations for all shopping center buildings including new EIFS facades with corner treatments, accent bands and new column enclosures.
- Installation of new curbed landscape islands within the front parking lot
- Repaired parking lot and drive aisle along 63rd Street
- Repair of rear access drive and replacement of speed bumps within the rear access drive
- Removal of rear southernmost access point to Belmont Road
- Removal of excess pavement in southwest corner of the shopping center
- Repair of low lying area in the rear of the center which leads to ponding water

COMPLIANCE WITH THE COMPREHENSIVE PLAN

The current Comprehensive Plan's (Plan) Future Land Use Map designates this property as Corridor Commercial. Corridor Commercial uses include "a blend of neighborhood oriented commercial retail" that provide services and retail opportunities to the nearby neighborhoods and the surrounding region. The current Plan specifically mentions that the 63rd Street corridor continue to contain a range of these types of uses. These commercial areas have a "unique character" and should provide "the daily needs of local residents" and the larger region. The Commercial and Office Area Goal #2, Objective #12 recommends the Village "promote the modernization and/or redevelopment of the Meadowbrook Mall and other outdated shopping centers". The goal encourages the Village to enhance the economic vitality, productivity, appearance and function of the commercial corridor including 63rd Street.

The Village is currently in the process of updating the Comprehensive Plan and included the examination of the 63rd Street corridor within the scope of the update. The 63rd Street focus area plan notes that the Village should encourage commercial expansion at key intersections where existing commercial uses exist and where it is necessary to improve their vitality. The plan also identifies the enhancement of access and visibility within nearby parcels.

Meadowbrook Shopping Center is also identified as the only catalyst site on 63rd Street. The Plan notes that a mix of uses should be considered and that the site could be redeveloped to include both residential and commercial uses. The plan does not mandate that both residential and commercial be a part of a redevelopment. The Plan merely identifies the potential for a mix of residential and commercial if the property is no longer viable as a commercial center. Additionally, the 63rd Street redevelopment concept graphic identifies commercial out-lots along 63rd Street.

The proposed redevelopment is consistent with the goals of the current Comprehensive Plan and the draft updated Comprehensive Plan.

COMPLIANCE WITH ZONING ORDINANCE

The property is zoned B-2/PUD, General Retail Business/Planned Unit Development. Both Planned Unit Developments #1 and #8 were established in the 1970s. When the current Zoning Ordinance was adopted in 2014, the previously approved Planned Developments were reclassified as Planned Unit Developments per Section 4.030.C of the Zoning Ordinance and their zoning classifications were automatically updated from B-2 to B-2/PUD.

The bulk requirements of the proposed Walgreens development in the B-2/PUD zoning district are summarized in the following table:

Zoning Requirements

2001 63rd Street	Required	Proposed
North Setback (Street Yard – 63rd Street) - Building	25 ft	36.7 ft
East Setback (Street Yard – Woodward Avenue) - Building	25 ft	202 ft
South Setback (Rear Yard) - Building	n/a	21 ft
West Setback (Side Yard) - Building	n/a	84 ft
Street (East) Setback - Parking	25 ft	55 ft
Street (North) Setback - Parking	25 ft	25.5 ft
Landscaped Open Space	6,975 sf (10%)	17,471 sf (25%)
Street yard landscaped open space	3,488 sf (5%)	11,030 sf (15.8%)
Floor Area Ratio	0.75 (max)	0.21
Building Height	35 ft (max)	29.3 ft
Parking Spaces	51	66
Stacking	3	3

The proposed Walgreens development is consistent with the requirements of the Zoning Ordinance. The petitioner is not requesting any variations from the bulk requirements. The proposed Walgreen and site improvements will not negatively impact the amount of remaining parking for the rest of the shopping center. The applicant's proposal is consistent with the Village's Zoning Ordinance.

COMPLIANCE WITH SUBDIVISION ORDINANCE

The new lot for the Walgreens development and the revised size of Lot 2 will meet the minimum lot width dimension requirements outlined in Section 20.301 of the Village's Subdivision Ordinance. The other two

existing lots will remain the same size.

Meadowbrook Subdivision	Lot Width (req. 75 ft.)	Lot Depth (req. 140 ft.)	Lot Area (req. 10, 500 sq. ft.)
Lot 1	***163.35 ft***	405 ft.	69,753 sq. ft
Lot 2	***450.16 ft***	476 ft.	225,734 sq. ft.

The petitioner is providing a cross-access easement that connects the new 63rd Street access point to the northernmost access points along Belmont Road and Woodward Avenue. This will ensure perpetual access for Walgreens through the shopping center. Additionally, the petitioner is providing the required five-foot wide public utility and drainage easements along the side lot lines and the ten-foot wide public utility and drainage easements along the rear lot lines for Lot 3 (proposed Walgreens site).

ENGINEERING/PUBLIC IMPROVEMENTS

There is a slight net decrease in the impervious area and therefore new stormwater detention is not required. The drainage for the site will tie into the existing stormwater system for the shopping center. The petitioner will be required to meet all village engineering standards and comply with all applicable codes when formally submitting for a permit.

The petitioner is proposing to eliminate the dual full-access points onto 63rd Street and replace them with a single three-quarters access point. The two current 63rd Street access points are approximately 30 feet from each other. These two access points can create confusion and conflict points for both drivers entering and exiting the site and also for pedestrians walking along the 63rd Street sidewalk. In conjunction with DuPage County, the petitioner has proposed to combine these access points into a single access point. The single access will allow both eastbound and westbound 63rd Street traffic to enter the site, but will limit the exit point to a right-turn (eastbound) only.

TRAFFIC

A traffic impact study for the proposed development was completed by the petitioner. The study examined the existing 63rd Street and Woodward Avenue traffic conditions and the future conditions based on the proposed development.

The study found that the proposed new store will generate new trips during the weekday evening and Saturday midday peak hours; however, this will not have a detrimental effect on the shopping center or surrounding properties given the multiple access points on the site. The total existing traffic on 63rd Street is over 27,000 vehicles per day, which will be increased by less than 2% with the proposed development. Also noted in the study is the significant number of pass-by trips. Pass-by trips are vehicles that are already using 63rd Street but will now stop at the proposed development and do not represent an increase in traffic.

The study also considers the conversion of the dual full-access points on 63rd Street to a three-quarter access, prohibiting left turns on 63rd Street, as an improvement and reduction in traffic conflict points for the property. Removing these conflict points will reduce the opportunity for crashes. The proposed development's impact on the geometry of 63rd Street should provide a safety benefit.

PUBLIC SAFETY REQUIREMENTS

The Fire Prevention Division reviewed the proposed development and determined that sufficient access to and around the site is provided for emergency vehicles. The site layout permits Fire Department apparatus the opportunity to enter and exit the site from both 63rd Street and Woodward Avenue. The loop around

the building provides good access around the building and property as needed.

The building will be required to include a fire alarm and sprinkler system that meet the Village's code requirements. A sprinkler room is provided at the southeast corner of the building closer to where the fire department connection is located on the exterior. One fire hydrant is provided near the southeast corner of the building, approximately 20 feet from the fire department connection.

NEIGHBORHOOD COMMENT

Notice was provided to all property owners 250 feet or less from the property in addition to posting public hearing notice signs and publishing the legal notice in the *Downers Grove Suburban Life*. Two public comments received by staff. The inquiries were general in nature and residents were satisfied once informed of the proposal.

The petitioner held a neighborhood meeting on January 19, 2017 and had a significant amount of people attend. The public primarily asked questions about traffic, the existing business and the need for a new Walgreens. The applicant responded to each of these topics during the meeting and has provided a summary of the meeting that is attached.

FINDINGS OF FACT

The petitioner is requesting a Planned Unit Development Amendment, a Special Use and a Plat of Subdivision to construct a new retail and pharmacy store at 2001 63rd Street. Staff finds that the proposal meets the standards for granting a Planned Unit Development Amendment, a Special Use and Plat of Subdivision as outlined below:

Section 28.12.040.C.6 Review and Approval Criteria

The decision to amend the zoning map to approve a PUD development plan and to establish a PUD overlay district are matters of legislative discretion that are not controlled by any single standard. In making recommendations and decisions regarding approval of planned unit developments, review and decision-making bodies must consider at least the following factors:

a. The zoning map amendment review and approval criteria of Sec. 12.030.I.

As previously noted, the shopping center was approved as a Planned Development in the 1970s. Section 4.030.C of the Zoning Ordinance, adopted in 2014, notes that all previously approved Planned Developments were reclassified as Planned Unit Developments. As such, a rezoning is not required and this standard does not apply.

b. Whether the proposed PUD development plan and map amendment would be consistent with the comprehensive plan and any other adopted plans for the subject area.

The proposed project is consistent with the current Comprehensive Plan. The current Plan identifies this area as *Corridor Commercial*. This property is an existing shopping center and the proposed use will be compatible with the other uses. The site is well-suited to accommodate a drive through pharmacy. The proposed development is consistent with the policy recommendation that corridor commercial areas continue to function in a dual role of providing daily needs to local residents as well as providing commercial goods and services to the larger region. The proposed improvements will enhance the economic vitality productivity, appearance and function of the shopping center as identified in Objective #12 in the Commercial and Office Area Goal #2.

The proposed project is consistent with the updated Comprehensive Plan and the 63rd Street focus area plan. The project is designed in a manner that is compatible with surrounding land uses. The proposed Walgreens and both the building and site improvements to the shopping center will improve

the vitality of the center. The proposed removal of two access points onto 63rd Street and the installation of a single three-quarters access point will enhance access to 63rd Street while improving safety. The project is a new out-lot which is consistent with the redevelopment concept sketch while also revitalizing an aged shopping center.

The Focus Ara Plan notes a mix of uses could be provided if the property is no longer viable as a commercial center. The improvements proposed by the property owner show that the owner believes a redevelopment of the commercial space is feasible and will lead to enhanced economic vitality in the center.

This standard has been met for both the current Plan and the updated Plan which is under review.

c. Whether PUD development plan complies with the PUD overlay district provisions of Sec. 4.030.
The proposed project meets several of the PUD overlay district provisions and objectives as found in Section 4.030 of the Zoning Ordinance. The PUD is consistent with and helps advance the goals of the current and updated Comprehensive Plan. The development also meets the PUD overlay district provisions by providing a high quality building that is compatible with other developments along 63rd Street while providing attractive, high-quality landscaping for the Walgreens site and numerous upgrades to the property. Improvements have been proposed to improve motorized and non-motorized travel on-site such as a reduction of dual access points along 63rd Street to a single access point which increases safety along the public right-of-way and an accessible route connecting the front entrance of the building to the sidewalk. This standard has been met.

d. Whether the proposed development will result in public benefits that are greater than or at least equal to those that would have resulted from development under conventional zoning regulations.
The proposed development will result in a new convenience store and pharmacy for the neighborhood, in compliance with the current and updated Comprehensive Plan. The proposed development meets many objectives of the Comprehensive Plan and furthers the vision of the Village to improve 63rd Street. The new building will enhance the aesthetics of the shopping center and 63rd Street. The public benefits include the replacement of dual access points to 63rd Street with a single three-quarters access point. This will eliminate conflicts between vehicles and vehicles and pedestrians. Additional public benefits include an upgraded shopping center. The current shopping center is outdated and requires an upgrade. The building and site improvements will enhance the vitality of the shopping center and this section of 63rd Street. This standard has been met.

e. Whether appropriate terms and conditions have been imposed on the approval to protect the interests of surrounding property owners and residents, existing and future residents of the PUD and the general public.
There are several conditions noted below that will protect the interests of the surrounding neighborhood and the general public. The conditions below are being requested to ensure that the proposed development satisfies all applicable codes and requirements. The project will advance many goals and objective laid out in the current and updated Comprehensive Plan and the conditions listed below will ensure that these goals and objectives are met. Several improvements provided by the petitioner for the existing shopping center will enhance the overall property and will be an improvement for the neighborhood. This standard has been met.

Section 28.12.050.H Approval Criteria
No special use may be recommended for approval or approved unless the respective review or decision-making body determines that the proposed special use is constituent with and in substantial compliance with all Village Council policies and plans and that the applicant has presented evidence to support each of the following

conclusions:

1. ***That the proposed use is expressly authorized as a Special Use in the district in which it is to be located;*** The property is located in the B-2/PUD, General Retail Business/Planned Unit Development zoning district. Under Section 5.010 of the Zoning Ordinance, a drive-through facility is listed as an allowable Special Use in the B-2 zoning district. This standard has been met.

2. ***That the proposed use at the proposed location is necessary or desirable to provide a service or a facility that is in the interest of public convenience and will contribute to the general welfare of the neighborhood or community.***
   The proposed drive through pharmacy is a desirable service to the community and will contribute to the general welfare of the Village. The drive-through pharmacy provides a convenient service to the community. The development will cater to the local customers as desired in the existing Comprehensive Plan and will meet many goals and objectives outlined in both the current and updated Comprehensive Plan. This standard has been met.

3. ***That the proposed use will not, in the particular case, be detrimental to the health, safety or general welfare of persons residing or working in the vicinity or be injurious to property values or improvements in the vicinity.***
   The proposed drive through will not be detrimental to the health, safety or general welfare of persons residing in or working in the vicinity and will not be injurious to property values or improvements in the vicinity. The drive through is oriented away from residential properties and from adjacent public sidewalks. The location of the building will lead to other improvements including the elimination of dual access points onto 63rd Street which will create a safer driving and walking environment in this area. Improvements to the building facades and site are consistent with the goals and objectives of the current and updated Comprehensive Plan. This standard is met.

Section 20.301 – Plat of Subdivision
The proposed subdivision meets the minimum lot area requirements of Sections 20.301 of the Subdivision Ordinance.

RECOMMENDATIONS

The proposed Planned Unit Development Amendment, Special Use for a drive through and the Plat of Subdivision for the new development in Meadowbrook Shopping Center at 2001 63rd Street is consistent with the current and updated Comprehensive Plans, the Zoning Ordinance, the Subdivision Ordinance and surrounding zoning and land use classifications. Based on the findings listed above, staff recommends the Plan Commission recommend the Village Council **approve** the requested Planned Unit Development Amendment, Special Use and Plat of Subdivision as requested in case 16-PLC-0062 subject to the following conditions:

1. The Planned Unit Development, Special Use and Plat of Subdivision shall substantially conform to the staff report; and drawings prepared by Manhard Consulting Ltd, dated 11/28/2016 and resubmitted on 01/19/2017, except as such plans may be modified to conform to the Village codes and ordinances.
2. The site improvement work for the property must be completed per the Site Improvement Exhibit, dated 11/28/16, revised plan dated 01/19/2017, prior to the issuance of the Certificate of Occupancy for Walgreens.
3. The Walgreens building shall be equipped with an automatic suppression system and an automatic

and manual fire alarm system.

4. A separate sign permit will be required prior to installation of any wall or monument sign.

Staff Report Approved By:

Stanley J. Popovich, AICP
Director of Community Development

-att

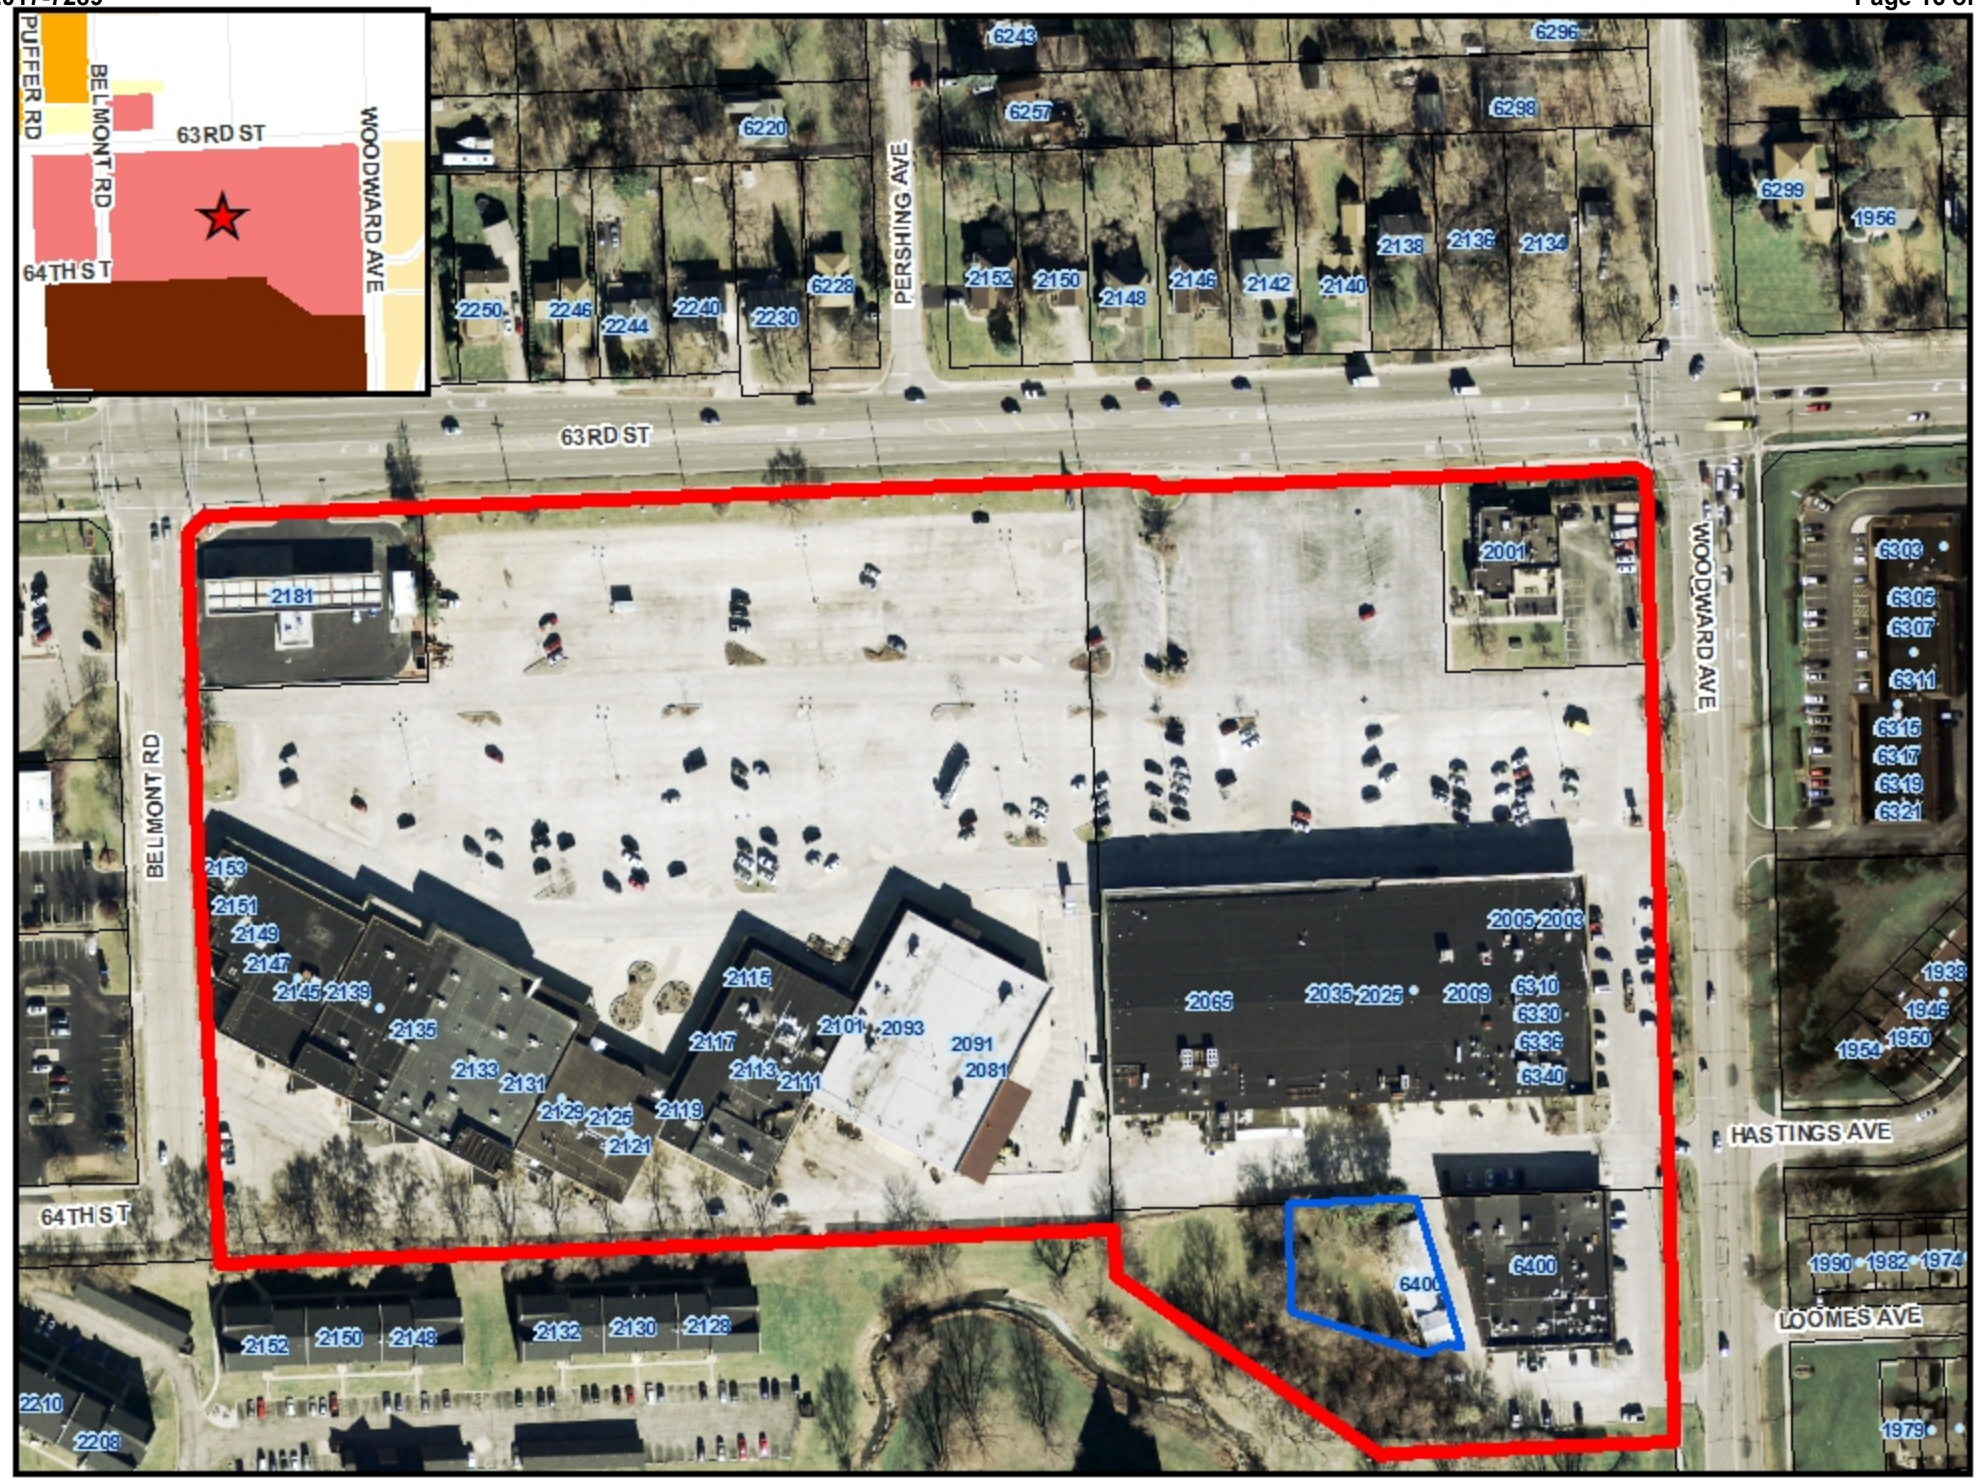

0 70 140 Feet

N

2001 63rd Street - Location Map

Not Included

January 03, 2017

Mr. Stan Popovich
Village of Downers Grove
801 Burlington Avenue
Downers Grove, IL 60515

Re: Project Summary/Narrative
Proposed Walgreens
SW Corner 63 Street and Woodward Avenue

Dear Mr. Popovich:

Please accept this letter as a request by FL Cedar, LLC (Owner) for approval of the application for Special Use for a Drive-Thru, Amendment to Existing PUD, and a Plat of Subdivision.

The project site is located at the southwest corner of 63rd Street and Woodward Avenue. The project site is approximately 1.6 acres and is currently occupied by a Roundheads Pizza Pub restaurant. The site has frontage along the 63rd Street to the north and Woodward Avenue to the east. The south and west boundaries are abutting the existing shopping center parking lot and drive aisles. The project site has access to 63rd Street and Woodward Avenue via the existing shopping center. The site is currently zoned B-2 PD (General Retail Business Planned Development).

The Owner proposes to demolish the existing Roundheads Pizza Pub and construct a new 14,490 SF Walgreens store including a pharmacy drive-thru, 66 parking spaces and associated landscaping. The Walgreens will consist of a convenience store, pharmacy, and drive thru pharmacy. The store will employ approximately 35 part-time and full-time employees. The hours of operation are proposed to be 8:00 am to 10:00 pm for the store and 8:00 am to 8:00 pm for the pharmacy and the drive-thru. The owner is working with Roundheads to relocate them to another location within the shopping center. The Owner is also proposing to combine the existing dual access points off of 63rd Street into one access point. Coordination with DuPage County Division of Transportation is ongoing.

In addition to the proposed Walgreens, the Owner is also coordinating with the Village on providing numerous upgrades to the existing shopping center including existing façade improvements, asphalt repairs to the east-west drive aisle and north parking lot, asphalt repairs and traffic calming measures to the rear drive aisle in the southern portion of the shopping center, and landscaping improvements to the shopping center parking lot. Please refer to the Site Improvement Exhibit dated 11/28/2016 and revised 01/03/2017, prepared by Manhard Consulting.

The proposed Walgreens is a permitted use by right in the B-2 General Retail Business district. The drive-thru requires a Special Use approval.

For additional detailed information, please also refer to the submitted plans titled Proposed Walgreens, dated 11/28/2016 and revised 01/03/2017, prepared by Manhard Consulting, as well as plans, elevations and renderings dated 11/28/2016 revised 01/03/2017, prepared by Camburas & Theodore, Ltd.

The requested Special Use Approval, Plat of Subdivision, and Amendment to Existing PUD are in conformance with the Village Municipal Code standards and the following is the evidence to support these request:

Request for Special Use Approval Criteria (Section 28.12.050.H)

No special use may be recommended for approval or approved unless the respective review or decision-making body determines that the proposed special use is consistent with and in substantial compliance with all village council policies and plans and that the applicant has presented evidence to support each of the following conclusions:

1. that the proposed use is expressly authorized as a special use in the district in which it is to be located; **The proposed use is expressly authorized as a special use in the B-2 General Retail Business district.**

2. that the proposed use at the proposed location is necessary or desirable to provide a service or a facility that is in the interest of public convenience and will contribute to the general welfare of the neighborhood or community; **The proposed use at the proposed location is necessary and desirable as it provides a convenience to the community as well as additional safety for customers of the pharmacy. Customers, as a result of the drive-thru facility, are not required to park, exit their vehicle, and walk into the store in order to get a prescription filled.**

3. that the proposed use will not, in the particular case, be detrimental to the health, safety, or general welfare of persons residing or working in the vicinity or be injurious to property values or improvements in the vicinity. **The proposed use will be a benefit to the health, safety, and general welfare of the community as the drive thru provides for additional safety as customers are not required to park, exit their vehicle, and walk into the store in order to get a prescription filled. The proposed use will not be injurious to property values or improvements in the vicinity as there will be a newly constructed building, new parking lot, new landscaping, and a new ADA accessible route from the building to the adjacent roadway right-of-way. These proposed improvements will be in conformance with the Village Municipal Code and standards.**

Request Amendment to Existing PUD (Section 28.12.040.C.6)

The decision to amend the zoning map to approve a PUD development plan and to establish a PUD overlay district are matters of legislative discretion that are not controlled by any single standard. In making recommendations and decisions regarding approval of planned unit developments, review and decision-making bodies must consider at least the following factors:

a. the zoning map amendment review and approval criteria of Sec. 12.030I in the case of new Planned Unit Development proposals; **This is an existing PUD.**

b. whether the proposed PUD development plan and map amendment would be consistent with the comprehensive plan and any other adopted plans for the subject area; **The PUD Development Plan is consistent with the comprehensive plan as this site is located within the Corridor Commercial area**.

c. whether PUD development plan complies with the PUD overlay district provisions of Sec. 4.030; **The PUD Development plan is in conformance with the vision and goals of the comprehensive plan.**

d. whether the proposed development will result in public benefits that are greater than or at least equal to those that would have resulted from development under conventional zoning regulations; and **The public benefits are greater than those that would have resulted from the conventional zoning because of the added convenience to the community as well as additional safety for customers who are not required to park, exit their vehicle, and walk into the store in order to get a prescription filled.**

e. whether appropriate terms and conditions have been imposed on the approval to protect the interests of surrounding property owners and residents, existing and future residents of the PUD and the general public. **The proposed use is unobtrusive and does not create noise issues. The proposed use is**

buffered effectively by not only the natural terrain, but by both 63rd Street and Woodward Avenue to the north and east respectively.

Planned Unit Development Overlay District Provisions (Section 4.030.A.2)

Different types of PUDs will achieve different planning goals. In general, however, PUDs should include elements that further some or all of the following objectives:

a. implementation of and consistency with the comprehensive plan and other relevant plans and policies; **The subject site is located in, and consistent with, the Corridor Commercial area.**

b. flexibility and creativity in responding to changing social, economic and market conditions allowing greater public benefits than could be achieved using conventional zoning and development regulations; Not applicable

c. efficient and economical provision of public facilities and services; Not applicable

d. variety in housing types and sizes to accommodate households of all ages, sizes, incomes and lifestyle choices; Not applicable

e. compact, mixed-use development patterns where residential, commercial, civic and open spaces are located in close proximity to one another; Not applicable

f. a coordinated transportation system that includes an inter-connected hierarchy of facilities for motorized and non-motorized travel; **The existing subject site includes cross access drive aisles for motorized travel that connect Woodward Avenue and Belmont Road without having to utilize 63rd Street. The proposed development will utilize the existing cross access drives as well as the one-way circulation around the proposed building. Additionally, the reduction of dual access points along 63rd Street to a single access point is an increase in the safety of the public. Non-motorized travel will be accommodated by the proposed accessible route from the front of the proposed building to the existing sidewalks at the southwest corner of 63rd Street and Woodward Avenue,**

g. high-quality buildings and improvements that are compatible with surrounding areas, as determined by their arrangement, massing, form, character and landscaping; **In addition to the proposed Walgreens, the Owner is also coordinating with the Village on providing numerous upgrades to the existing shopping center including existing façade improvements, asphalt repairs to the east-west drive aisle and the north parking lot area, asphalt repairs and traffic calming measures to the rear drive aisle in the southern portion of the shopping center, and additional landscaping in the existing shopping center parking lot.**

h. the protection and enhancement of open space amenities and natural resource features; **In addition to the proposed Walgreens landscaping and open space, the Owner is also coordinating with the Village on providing numerous landscaping improvements within the existing shopping center parking lot.**

i. the incorporation of sustainable development features including green infrastructure practices in landscapes and parking area, to maximize the aesthetic and water quality benefits of best practices in stormwater management; and **The proposed Walgreens landscaping and open space meets, and in some cases exceeds, the Village Municipal Code and standards.**

j. attractive, high-quality landscaping, lighting, architecture and signage, including the use of native landscaping that reflects the unique character of the village and the surrounding area. **The proposed Walgreens landscaping, open space, lighting, and signage meets the Village Municipal Code and standards and does reflect the unique character of the village. The numerous upgrades to the existing shopping center façade, parking lot, and landscaping will also provide a significant enhancement to the surrounding area.**

Developer's Statement of Intent Section 4.030.D

The proposed project is an amendment to an existing PUD and consists of the demolition of the existing Roundheads Pizza Pub and construction of a new 14,490 SF Walgreens store including a pharmacy drive-thru, 66 parking spaces, new site lighting, and landscaping. The project also includes numerous upgrades to the existing shopping center including existing façade improvements, asphalt repairs to the east-west drive aisle and the north parking lot area, asphalt repairs and traffic calming measures to the rear drive aisle in the southern portion of the shopping center, and additional landscaping in the shopping center parking lot.

There are many benefits to the existing shopping center, the surrounding area, and the community. Access to over the counter and prescription medication is a rudimentary need and a necessity to the community. The proposed drive-thru will be a benefit to the health, safety, and general welfare of the community as the drive thru provides for additional safety as customers are not required to park, exit their vehicle, and walk into the store in order to get a prescription filled. The reduction of dual access points along 63rd Street to a single access point is an increase in the safety of the public. The new ADA accessible route from the building to the adjacent roadway right-of-way will provide a benefit to the pedestrians along Woodward Avenue and 63rd Street. The numerous upgrades to the existing shopping center will enhance the overall appearance of the shopping center while also making the shopping center much better and safer for the community.

We appreciate the opportunity to present this project to you for approval. If you have any questions or require additional clarification, please do not hesitate to contact us at 773-571-4199.

Sincerely,

Perrine Knight
FL Cedar, LLC

Summary of Neighborhood Meeting
Meadowbrook Shopping Center, Downers Grove
Walgreens Development
January 19, 2017 7:00pm, Horizon Church, Meadowbrook Center

Attendance:

Owner: Mitch Kahn (owner), Perri Knight (project manager), Troy Paoink (engineer), John Bradshaw (architect), Ken Rathje (development consultant)

Residents/Tenants: 80 signed in, probably had 10-15 more than that, 5 current tenants including roundheads

Presentation materials included a site plan for Walgreens, a site improvement plan for overall center, renderings of Walgreens and façade, Walgreens provided statistics

Meeting began a few minutes after 7pm. Mitch did initial introduction and then Perri began presentation. Materials above were handed out to the group as well as large format site plans displayed on the wall prior to and throughout the meeting. Perri's business cards were made available at the time of sign in and throughout meeting.

Presentation began with a brief overview of Walgreens development and improvements planned for the site. History of site was discussed, acknowledging lingering issues and expressed our desire to address the challenges to the overall site; we also discussed former objections to Walgreens and how we attempted to address those concerns this time around.

Below is a summary of what we heard were the most prominent concerns of most of the residents in attendance. The detailed minutes are attached which expand on each topic.

1. Traffic on Woodward, north of 63rd.
    - Many residents expressed concern that there is an existing problem with people speeding and pushing timing of lights to rush through the intersection which will only be worse with more traffic.
    - Safety concerns because existing traffic may be exacerbated by additional traffic generated by Walgreens
    - We discussed the concerns with the traffic engineer who is confident that the additional traffic generated by Walgreeens at this site will not negatively impact the surrounding areas.

2. Many residents are strong supporters of Roundheads and would like to see them stay.
    - Residents would like for someone else to bear all/most of the cost of relocating Roundheads to another location, suggesting Walgreens or center owners should be responsible rather than Roundheads owners
    - It was explained that Roundheads does not currently have a valid lease and have been allowed to stay on a month to month basis.
    - Residents suggested moving the Walgreens to other locations, on other side of drive aisle in the center or in another location entirely so Roundheads can stay
    - Walgreens has expressed that they are only interested in the corner location as planned and presented

3. Several residents referenced other retail centers (63rd & Cass) and (75th) that currently have Walgreens but the centers remain largely vacant. They believe that the same will happen in this center.

4. Concern that adding a national retail tenant will negatively impact the local small business tenants.
    - With the exception of Roundheads, the other small, local, business tenants in the center are overwhelmingly in favor of bring Walgreens to the center

5. Is there customer desire for a Walgreens?
    - The existing store is successful and that is why Walgreens believes the new one will be as well.

Neighborhood Meeting 1/19/17 7:00pm

Attendance:

Owner: Mitch Kahn (owner), Perri Knight (project manager), Troy Paoink (engineer), John Bradshaw (architect), Ken Rathje (development consultant)

Residents/Tenants: 80 signed in, probably had 10-15 additional attendees and 5 current tenants represented, including Roundheads.

Minutes:

Materials provided included a site plans of Walgreens, overall shopping center improvements, some renderings of Walgreens and façade as well as some statistical information provided by Walgreens. All materials attached to this summary.

Introduction made by Mitch Kahn. Ms. Knight began presentation.

Walgreens is transitioning all stores to those with drive thru, that is the impetus behind this move. Discussed background of center and challenges it has presented for years. Owners need Walgreens to be able to afford the investment of approx. $2M into façade renovation and site improvements. Discussed and presented the renovations that will be done. Work is proposed to attract more/good tenants to center.

Discussed prior history of Walgreens development on North side of Woodward and objections to that. Some of the things done to address prior concerns this time around included a traffic study.

Q: When was the study done and what period of time does it cover, what time of day?

A: Statistical averages are used—study does not represent a single day/period of time but rather an average.

Q: What streets were analyzed, what routes will people take? (big concern re: traffic on Woodward north of 63rd)

A: Subject of the study was the site of Walgreens and how people can access it but cannot extrapolate which routes people might take.

Q: Is this a done deal? Maybe we don't want another Walgreens.

A: It is not a done deal.

Q: Is there someone from the village here?

A: This meeting is for us as the owners to have a discussion with the community and answer your questions and concerns. We will be summarizing tonight's meeting and passing along feedback and concerns to the village.

Q: How will residents know that the owners will convey the information to the village? Maybe they are just trying to find out what the objections are so they can better address them.

A: We are here in good faith and will send along as accurate a representation of peoples concerns as possible. Everyone is welcome to send emails and call Perri after meeting if you would like to further express or articulate in your own words what is sent to the village in our summary.

Q: Why are developers coming to the residents? Why don't you put it in the old Dominicks store in Woodridge?

A: We don't own that property and Walgreen's doesn't want to move there.

Perri read from the traffic study regarding additional traffic at different times of day and conclusions from the report. Discussed changing the egress on 63rd to right turn only.

Q: Resident (Ricardo Castimito) who was active in objection to Walgreens on the north side in 2012 said he thought they had won the battle already and feels like now they have to fight again. Believes anything built on that corner is dangerous and is now opposed to this project as well.

A: Perri read from original petition of his group which stated that it would be better to locate the new Walgreens in Meadowbrook shopping center. Mitch discussed the fact that the new building will actually be farther away from the corner than the current building. Troy discussed the significant improvements to drainage with the new design which was another concern from 2012.

Q: We should just talk about the elephant in the room—they don't want Roundheads to be kicked out. Many residents began talking/shouting over each other and presenters all at once at this point.

A: Mitch responded that Walgreens had very specific site requirements and will only consider this corner lot, not interested in moving anywhere else in the center. Asked for respectful behavior from/for everyone and not interrupting others when speaking.

Mitch explained that we bought the center out of bankruptcy approximately 4 years ago. The court at that time had rejected the Roundheads lease and owners have since allowed them to stay with no lease, on a month to month basis. Owners would love to keep roundheads in the center but it has to be a two way street and they must come to a mutually beneficial arrangement.

Q: Will Walgreens lease the space?

A: Yes

Q: Where would Roundheads go?

A: We have looked at 2-3 different spaces in the center but need to come to an agreement. Legally, owners can serve a 30 day notice to vacate at any time.

Resident stated loudly that everyone needs to get their friends and come to the village meeting on Feb 6th at Village hall.

Q: Gentleman who identified himself as running for trustee in Lisle Township asked if owner would move other tenants out once Walgreens was in.

A: That is not our intention, people have leases and they will be honored. Of course we want to keep successful tenants in the center. Some businesses may falter and may not be able to stay but we do not intend to kick anyone out. Since owning the center we have renewed every single lease.

Q: Why do we need another Walgreens here?

A: This is not a new drugstore, this is a relocation of the successful store on Belmont because Walgreens wants a drive thru.

Q: Why can't you just put Walgreens on the other side of the aisle and keep Roundheads where they are?

A: Walgreens only wants corner location.

Q: Will this be a 24hr store?

A: No, we don't believe so.

Q: Resident who is an engineer—he can do plans to show Walgreens on the other side of aisle.

A: Walgreens wants the corner, they are not open to moving across the aisle.

Q: Center with Walgreens at 75th is largely empty—won't the same thing happen here?

A: We can't speak to what has happened at other centers, we just don't have any information about them but are confident this center will be more successful with the Walgreens here.

Q: Won't businesses to the East suffer from lack of parking now if Walgreens goes in?

A: No, the Walgreens has sufficient dedicated parking on its site so that the rest of the center will not be negatively affected.

Q: Concern over kids walking to/from Indian Trail School

A: Ken addressed attendance areas and school district suggested pedestrian routes which avoid the center. Perri confirmed that emails will be passed along to village.

Q: Why has it taken so long to make improvements to the center?

A: We actually have made a lot of improvements but they are infrastructure related and don't necessarily change the aesthetic. Some parking lot repairs/improvements and a ton of roof work and drainage work have been done. Need the Walgreens to be able to afford the larger improvement project and façade renovation. Perri added that we have committed to completing the façade work and improvements at the same time as the Walgreens.

Q: You said you discussed another location with Roundheads but what kind of financial help are you going to give them to move?

A: We cannot discuss financial detail of a private business deal in public, not productive or appropriate. We need to find a solution that works for both parties.

Q: If we have committed to Walgreens, are we committed to other big businesses? What about the small local tenants, what's going to happen to them?

A: We are committed to our local tenants and in fact, prefer them. We have renewed all the local tenant's leases since taking over the property.

Q: East West traffic across center to bypass light on 63rd? What's going to be done about that?

A: Discussed rear drive aisle and changes to route and access on drive aisle, addition of speed bumps, signage etc.

Q: Has the question of Walgreens helping Roundheads financially been discussed with them?

A: No, but we can bring it up to them.

Q: Is there customer demand for this Walgreens?

A: The existing store is successful and that is why Walgreens wants to stay in the Village but wants a drive thru

Q: Why do business with a corporation like Walgreens if they are willing to wipe out a local business like Roundheads?

Q: What about the Mobil gas station?

A: We do not own that, it's not part of our property.

Q: Current tenant says that you can get in an accident anywhere, regardless of how busy it is. Expressed that current ownership has done a lot for tenants since taking over and been responsive to issues. She thinks the Walgreens will help her small local business and is in favor of it as long as the tenants don't have to pay for it.

A: Tenants will not be paying for improvements.

Q: Center at 63rd and Cass has many vacancies and a Walgreens. Shouldn't owner investigate why there are vacancies there?

A: Not really. We can't know what the situation at another center is, not relevant to ours.

Q: What is the time frame for resolution with Roundheads? Time is running out. Need a groundswell of people to show up at Village meeting.

A: Can't discuss economic specifics, reiterated that we are very open to keeping Roundheads if we can come to a mutual agreement. The time frame is as quickly as we can both come to the table to work out a solution. We want them to stay.

Q: This is not the Nagy's first time fighting a large pharmacy, this resident won't spend a dime at Walgreens.

Q: You don't know the neighborhood, what about other centers with Walgreens that have no tenants?

A: We are confident that the Walgreens will be good for this center.

Q: We need to find a way to object if no alternative is found—you can't just come in here and trample everything over.

Q: Center at 63rd and Cass had a Maxwell's that closed after Walgreens came in.

A: If we thought that other tenants would leave or not be successful because of Walgreens, we wouldn't be interested in bringing them in. We feel it will be a positive for the center and all its tenants.

Q: Concern regarding traffic on Woodward, north of 63rd

A: We will meet with the traffic engineer and see what kind of additional analysis he can do.

Q: What is the length of time of construction and will it affect traffic on the roads?

A: Construction will take approximately 6-8 months and will not impact street traffic.

Q: The only thing that attracts people to the center is Roundheads, no one will come here if they are gone.

Q: A current tenant in the shopping center stated that she feels this will give her business more exposure and be a positive factor.

Q: Concerns regarding already bad traffic particularly on Woodward and access onto 63rd.

A: Will discuss with traffic engineer but if there is an existing issue, that is really something that the village should address.

Q: Will all egress points be changing?

A: No, only the one onto 63rd closest to Walgreens will change to a ¾ egress (right turn only)

Q: People living on 63rd will have even more delays. Resident said it takes her 10 min to get out of her driveway.

Q: Wouldn't it be better to leave Roundheads and have Walgreens to the West across aisle in additional outlot?

A: Walgreens is not interested

Q: If more traffic is coming to the center, then wont there be more traffic on 63rd?

A: Yes, but it will have minimal impact per the traffic study

Q: If you could find a way to keep Roundheads without financially impacting them you wouldn't have so many people at this meeting.

Q: Did traffic study consider change in destination from the Belmont store to new location?

Q: How do we follow up with you?

A: Stack of Perri's business cards is available for everyone on table.

Q: What can we do to keep from losing Roundheads?

Q: What has been done—wouldn't it be great for everybody if we could keep Roundheads and Walgreens?

A: Yes, we are trying to work out a solution with Roundheads

Q: What is acreage of center?

A: Don't know

Q: Any plans for an additional outlot?

A: Not at this time.

Q: Since Walgreens sells groceries won't that negatively impact Familia?

A: The owner of Familia is in support of the Walgreens and there are plenty of examples of Walgreens in centers with successful grocery store.

PLAT OF SURVEY

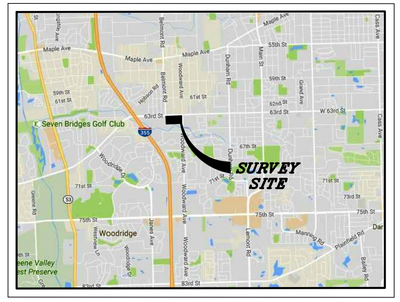

LOCATION MAP

NOT TO SCALE

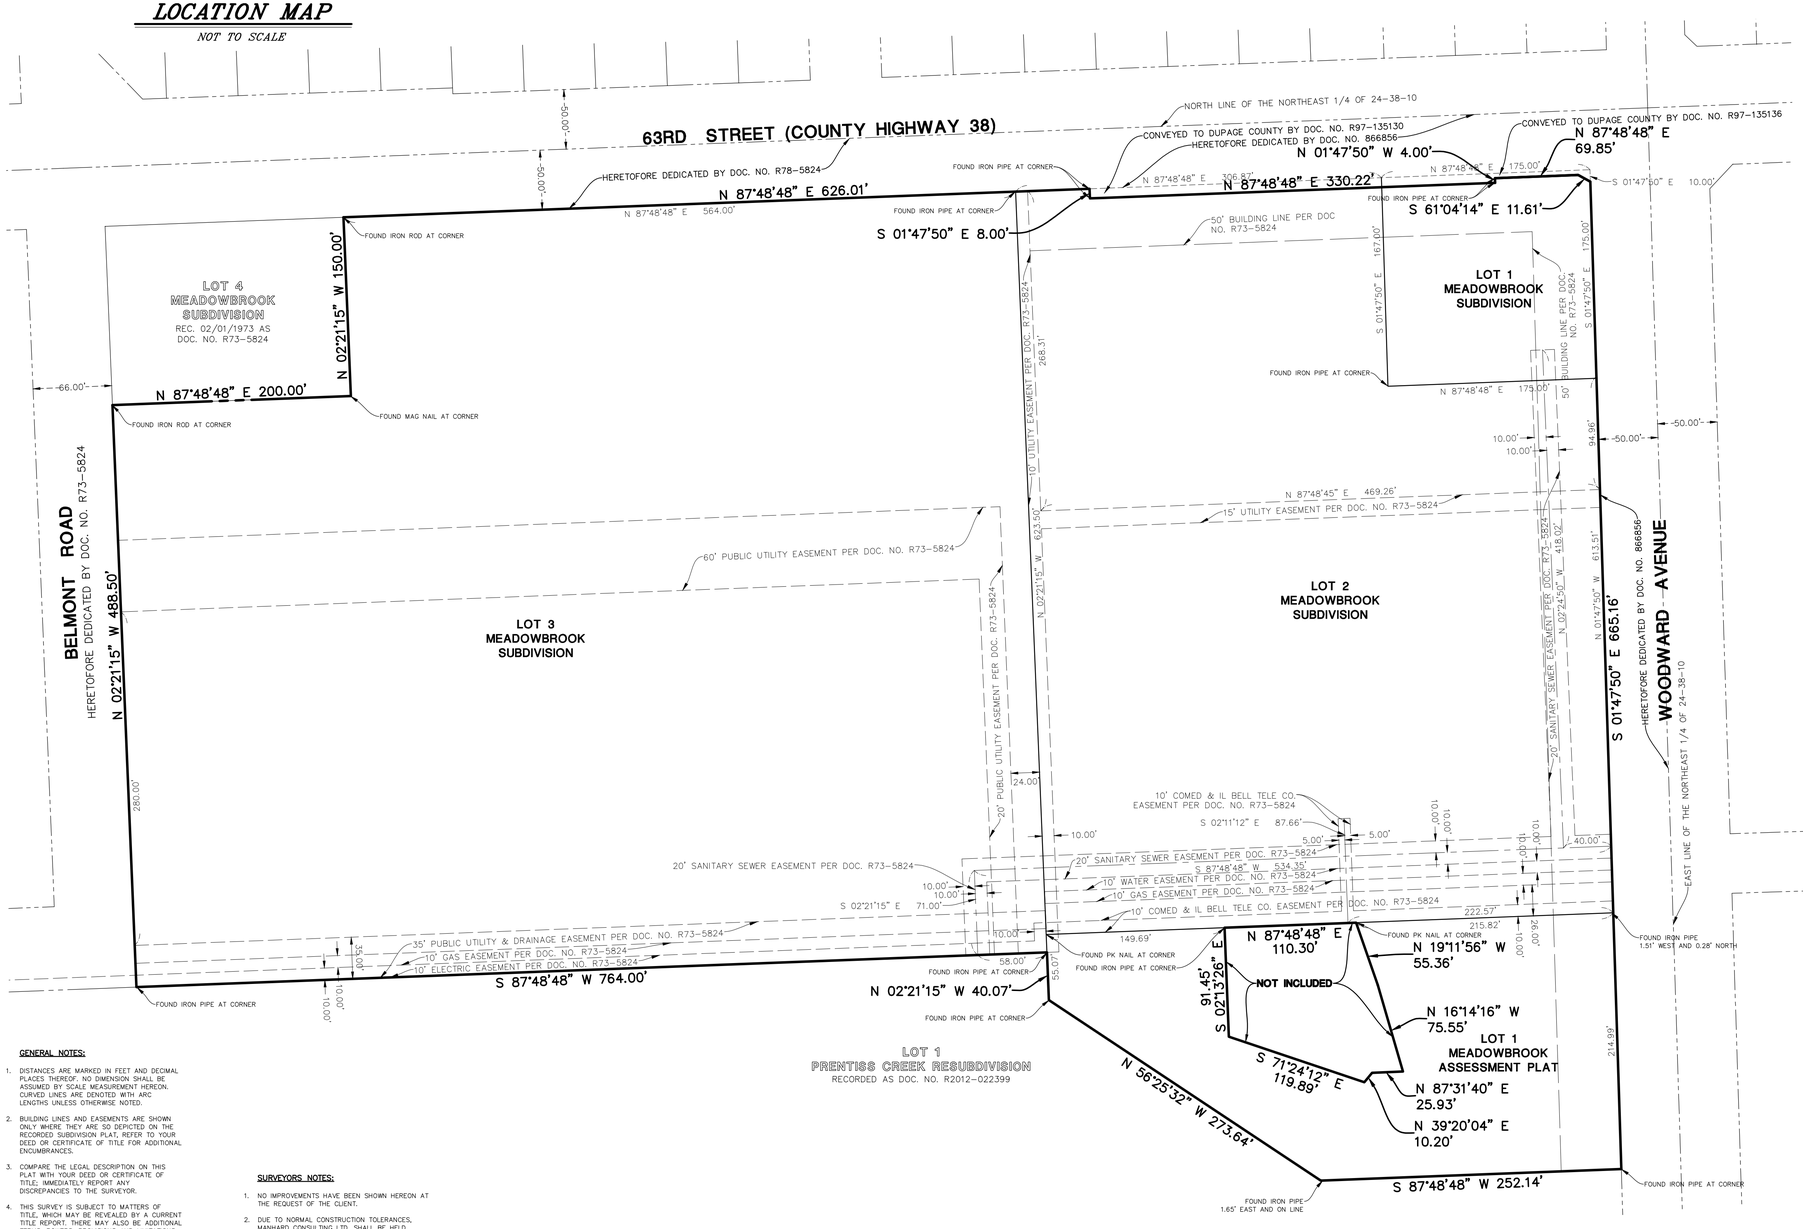

GRAPHIC SCALE

60 0 30 60 120 240

(IN FEET)
1 inch = 60 ft.

PIN'S

08-24-202-005
08-24-202-008
08-24-202-009
08-24-203-004

N

BASIS OF BEARINGS

COORDINATES AND BEARINGS ARE BASED UPON THE ILLINOIS STATE PLANE COORDINATE SYSTEM, EAST ZONE (NAD 83), ADJUSTED TO GROUND VALUES, AS ESTABLISHED BY A REAL-TIME KINEMATIC (RTK) GLOBAL NAVIGATION SATELLITE SYSTEM (GNSS) UTILIZING THE TRIMBLE VRS NOW NETWORK.

SURVEY PREPARED FOR

FRONTLINE REAL ESTATE PARTNERS, LLC
707 SKOKIE BOULEVARD
NORTHBROOK, ILLINOIS 60062

LEGAL DESCRIPTION

LOTS 1, 2 AND 3 IN MEADOWBROOK SUBDIVISION, BEING A SUBDIVISION OF THAT PAT OF THE NORTHEAST QUARTER OF SECTION 24, TOWNSHIP 38 NORTH, RANGE 10 EAST OF THE THIRD PRINCIPAL MERIDIAN, ACCORDING TO THE PLAT THEREOF RECORDED FEBRUARY 1, 1973 AS DOCUMENT NO. R73-5824 AND CERTIFICATES OF CORRECTION RECORDED AUGUST 24, 1976 AS DOCUMENT NO. R76-58800 AND DOCUMENT NO. R76-55801, IN DuPAGE COUNTY, ILLINOIS, EXCEPTING THEREFROM THAT PART CONVEYED TO DUPAGE COUNTY DIVISION OF TRANSPORTATION BY DEEDS RECORDED SEPTEMBER 10, 1997 AS DOCUMENT NO. R97-135130 AND DOCUMENT NO. R97-135136.

ALSO INCLUDING

LOT 1 IN MEADOWBROOK ASSESSMENT PLAT OF PART OF THE NORTHEAST QUARTER OF SECTION 24, TOWNSHIP 38 NORTH, RANGE 10 EAST OF THE THIRD PRINCIPAL MERIDIAN, ACCORDING TO THE PLAT THEREOF RECORDED APRIL 23, 1992 AS DOCUMENT NO. R92-075488, IN DuPAGE COUNTY, ILLINOIS.

PROPERTY CONTAINS 18.892 ACRES, MORE OR LESS

GENERAL NOTES:

1. DISTANCES ARE MARKED IN FEET AND DECIMAL PLACES THEREOF. NO DIMENSION SHALL BE ASSUMED BY SCALE MEASUREMENT HEREON. CURVED LINES ARE DENOTED WITH ARC LENGTHS UNLESS OTHERWISE NOTED.
2. BUILDING LINES AND EASEMENTS ARE SHOWN ONLY WHERE THEY ARE SO DEPICTED ON THE RECORDED SUBDIVISION PLAT. REFER TO YOUR DEED OR CERTIFICATE OF TITLE FOR ADDITIONAL ENCUMBRANCES.
3. COMPARE THE LEGAL DESCRIPTION ON THIS PLAT WITH YOUR DEED OR CERTIFICATE OF TITLE; IMMEDIATELY REPORT ANY DISCREPANCIES TO THE SURVEYOR.
4. THIS SURVEY IS SUBJECT TO MATTERS OF TITLE, WHICH MAY BE REVEALED BY A CURRENT TITLE REPORT. THERE MAY ALSO BE ADDITIONAL TERMS, POWERS, PROVISIONS AND LIMITATIONS CONTAINED IN AN ABSTRACT DEED, LOCAL ORDINANCES, DEEDS, TRUSTS, COVENANTS OR OTHER INSTRUMENTS OF RECORD. AT THE CLIENTS REQUEST, THE SURVEYOR HAS NOT REVIEWED ANY OF THE ABOVE DOCUMENTS.

SURVEYORS NOTES:

1. NO IMPROVEMENTS HAVE BEEN SHOWN HEREON AT THE REQUEST OF THE CLIENT.
2. DUE TO NORMAL CONSTRUCTION TOLERANCES, MANHARD CONSULTING LTD. SHALL BE HELD HARMLESS FOR BUILDINGS CONSTRUCTED WITHIN 0.50' OF THE ESTABLISHED PROPERTY LINES OR BUILDING SETBACK LINES.
3. FIELD WORK COMPLETION DATE: MARCH 9, 2015.

SURVEYOR'S CERTIFICATE

STATE OF ILLINOIS)
) S.S.
COUNTY OF DUPAGE)

THIS IS TO CERTIFY THAT THIS MAP OR PLAT, AND THE SURVEY ON WHICH IT IS BASED, WAS MADE BY ME OR PERSONS UNDER MY DIRECT SUPERVISION.

THIS 28TH DAY OF DECEMBER A.D., 2016.

BY: _____
ILLINOIS PROFESSIONAL LAND SURVEYOR NO. 035-003502
LICENSE EXPIRES NOVEMBER 30, 2018
[MANHARD CONSULTING, LTD.
ILLINOIS PROFESSIONAL DESIGN FIRM LICENSE NO. 184-003350
LICENSE EXPIRES APRIL 30, 2017.]
THIS SURVEY CONFORMS TO THE CURRENT ILLINOIS MINIMUM STANDARDS FOR A BOUNDARY SURVEY.

EXPIRES: 11/30/18
WILLIAM W. WRIGHT
3502
PROFESSIONAL LAND SURVEYOR
STATE OF ILLINOIS
LOMBARD, ILLINOIS

DRAWN BY | REVISIONS | DATE

Manhard CONSULTING LTD
700 Springer Drive, Lombard, IL 60148 ph:630.691.8500 fx:630.691.8585 manhard.com
20 North Wacker Drive, Suite 1741, Chicago, IL 60606 ph:312.262.4477
Construction Managers • Environmental Scientists • Landscape Architects • Planners

MEADOWBROOK SHOPPING CENTER
DOWNERS GROVE, ILLINOIS
PLAT OF SURVEY

PROJ. MGR:	TP
PROJ. ASSOC:	WW
DRAWN BY:	WW
DATE:	12/28/16
SCALE:	1"=60'

SHEET 1 OF 1

FREDG

© 2016 MANHARD CONSULTING, LTD. ALL RIGHTS RESERVED

December 28, 2016 - 12:31 Dwg Name: P:\Fredg\data\Surv\Final Drawings\Plat of Survey\TREDG-POS.dwg Updated By: BWright

06-01-14

DEMOLITION LEGEND

- PAVEMENT AND BASE TO BE REMOVED
- BUILDING TO BE REMOVED
- SAWCUT LINE
- FENCE, RETAINING WALL, RAILROAD TIES, POLES, CURB AND GUTTER, ETC. TO BE REMOVED
- UTILITY STRUCTURE TO BE REMOVED
- UTILITY LINE REMOVAL, FILL OR ABANDONMENT (REFER TO SPECIFICATIONS)
- TREE TO BE REMOVED
- (TBR) TO BE REMOVED

06-01-16

DEMOLITION NOTES:

1. THE CONTRACTOR SHALL COORDINATE WITH RESPECTIVE UTILITY COMPANIES PRIOR TO THE REMOVAL AND/OR RELOCATION OF UTILITIES. THE CONTRACTOR SHALL COORDINATE WITH THE UTILITY COMPANY CONCERNING PORTIONS OF WORK WHICH MAY BE PERFORMED BY THE UTILITY COMPANY'S FORCES AND ANY FEES WHICH ARE TO BE PAID TO THE UTILITY COMPANY FOR THEIR SERVICES. THE CONTRACTOR IS RESPONSIBLE FOR PAYING FOR ALL FEES AND CHARGES.
2. SHOULD REMOVAL AND/OR RELOCATION ACTIVITIES DAMAGE FEATURES INDICATED TO REMAIN, THE CONTRACTOR SHALL PROVIDE NEW MATERIALS/STRUCTURES IN ACCORDANCE WITH THE CONTRACT DOCUMENTS. EXCEPT FOR MATERIALS DESIGNED TO BE RELOCATED ON THIS PLAN, ALL OTHER CONSTRUCTION MATERIALS SHALL BE NEW.
3. PRIOR TO DEMOLITION OCCURRING, ALL EROSION CONTROL DEVICES ARE TO BE INSTALLED.
4. ALL EXISTING UTILITY LINES AND CONDUITS LOCATED UNDER PROPOSED BUILDINGS SHALL BE REMOVED AND PROPERLY BACKFILLED. ALL UTILITY LINES AND CONDUITS LOCATED UNDER DRIVES, ON-SITE ROADS, PARKING LOTS OR SIDEWALKS SHALL BE FILLED WITH A FLOWABLE BACKFILL AND END PLUGGED. ALL EXISTING STRUCTURES SHALL BE REMOVED. ALL EXISTING UTILITY LINES LOCATED UNDER LANDSCAPE AREAS SHALL BE LEFT IN PLACE AND PLUGGED AT ALL STRUCTURES.
5. THE CONTRACTOR IS RESPONSIBLE FOR DEMOLITION, REMOVAL AND LAWFUL DISPOSAL (IN A LOCATION APPROVED BY ALL GOVERNING AUTHORITIES) OF ALL STRUCTURES, PADS, WALLS, FLUMES, FOUNDATIONS, PARKING, DRIVES, DRAINAGE STRUCTURES, UTILITIES, ETC., SUCH THAT THE IMPROVEMENTS SHOWN ON THESE PLANS CAN BE CONSTRUCTED. ALL DEMOLITION WORK SHALL BE IN ACCORDANCE WITH ALL APPLICABLE FEDERAL, STATE AND LOCAL REQUIREMENTS. ALL FACILITIES TO BE REMOVED SHALL BE UNDERCUT TO SUITABLE MATERIAL AND BROUGHT TO GRADE WITH SUITABLE COMPACTED FILL MATERIAL PER THE SPECIFICATIONS.
6. THE CONTRACTOR IS RESPONSIBLE FOR OBTAINING ALL PERMITS REQUIRED FOR DEMOLITION AND DISPOSAL.
7. ELECTRICAL, TELEPHONE, CABLE, WATER, FIBER OPTIC CABLE AND/OR GAS LINES NEEDING TO BE REMOVED SHALL BE COORDINATED BY THE CONTRACTOR WITH THE AFFECTED UTILITY COMPANY.
8. CONTRACTOR MUST PROTECT THE PUBLIC AT ALL TIMES WITH FENCING, BARRICADES, ENCLOSURES, AND OTHER APPROPRIATE BEST MANAGEMENT PRACTICES.
9. CONTINUOUS ACCESS SHALL BE MAINTAINED FOR SURROUNDING PROPERTIES AT ALL TIMES DURING DEMOLITION.

06-01-16

EXISTING CONDITIONS NOTES:

1. EXISTING CONDITIONS AND DEMOLITION PLAN REPRESENT SITE CONDITIONS AS OF [redacted]. CONTRACTOR SHALL INSPECT SITE PRIOR TO BIDDING WORK TO VERIFY ACTUAL FIELD CONDITIONS AS PORTIONS OF THE DEMOLITION WORK MAY HAVE SINCE BEEN COMPLETED. CONTRACTOR SHALL BE RESPONSIBLE TO COMPLETE ALL DEMOLITION WORK AS PER PLANS TO PREPARE THE SITE FOR CONSTRUCTION OF PROPOSED IMPROVEMENTS.
2. THE UNDERGROUND UTILITY INFORMATION AS SHOWN HEREON IS BASED, IN PART, UPON INFORMATION FURNISHED BY UTILITY COMPANIES AND THE LOCAL MUNICIPALITY. WHILE THIS INFORMATION IS BELIEVED TO BE RELIABLE, ITS ACCURACY AND COMPLETENESS CANNOT BE GUARANTEED NOR CERTIFIED TO.

GRAPHIC SCALE

20 0 10 20 40 80

(IN FEET)

1 inch = 20 ft.

N

INL 736.69 / 733.89 12" RCP W / 732.54 12" RCP NE / 731.19 12" RCP NW / 731.09 15" RCP S

CB 741.16 / 739.26 12" CMP W / 736.36 12" RCP SW / 735.66 12" RCP E

INL 740.77 / 737.37 12" RCP NW / 737.37 10" RCP S

INL 740.65 / 738.25 10" RCP N

V.V. 737.08 / 731.98 TOP OF PIPE

STMH 735.63 / 730.68 15" RCP N / 730.68 12" RCP S / 729.33 24" RCP SW

INL 734.57 / 731.29 12" RCP N

SMH 733.38 / 729.01 4" PVC TO BLDG (NW) / 726.52 8" VCP W / 726.52 8" VCP S

SMH 731.25 / 723.50 8" VCP N / 723.48 8" VCP S

SMH-GREASE TRAP (TBR) 734.53 / 730.85 4" PVC W / 730.85 4" PVC SW

WATER SERVICE TO BE DISCONNECTED AT THE MAIN

12" DI

N 01°47'50" W 4.00'

N 87°48'48" E 69.85'

S 61°04'14" E 11.61'

N 87°48'48" E 330.22'

RETAINING WALL TBR

R=50.00' L=40.23' CH=N 21°15'14" E 39.16'

N 01°47'50" W 105.85'

(TBR)

LIGHT POLE TBR

SAWCUT PAVEMENT FULL DEPTH

3

69,753 S.F.

LIGHT POLE TBR

R=20.00' L=31.42' CH=N 46°47'50" W 28.28'

S 88°12'10" W 405.37'

SAWCUT PAVEMENT FULL DEPTH

LIGHT POLE TBR

FLAG POLE TBR

MONUMENT SIGN TBR

BRICK LANDSCAPING WALL AND ALL CORRESPONDING LANDSCAPING TBR

WATER SERVICE AND B-BOX TO BE REMOVED

HEDGE TBR

DUMPSTER ENCLOSURE FENCE TBR

4" SANITARY SERVICE AND GREASE TRAP TBR

LIGHT POLE TBR

TRANSFORMER TBR

LIGHT POLE TBR

IRON FENCE WITH MASONRY COLUMNS TBR

RETAINING WALL TBR

(TBR)

(TBR)

BOLLARD TBR

MONUMENT SIGN TBR

S 01°47'50" E 163.35'

SAWCUT PAVEMENT FULL DEPTH

DRAWN BY	REVISIONS	DATE
SWL	RESUBMITTAL FOR PLAN COMMISSION	01/19/17
SWL	RESUBMITTAL FOR PLAN COMMISSION	01/03/17

Manhard CONSULTING LTD

700 Springer Drive, Lombard, IL 60148 ph:630.691.8585 fx:630.691.8585 manhard.com
Civil Engineers • Surveyors • Water Resource Engineers • Water & Wastewater Engineers
Construction Managers • Environmental Scientists • Landscape Architects • Planners

PROPOSED WALGREENS

VILLAGE OF DOWNERS GROVE, ILLINOIS

EXISTING CONDITIONS AND DEMOLITION PLAN

PROJ. MGR.: TP
PROJ. ASSOC.: SMS
DRAWN BY: HCM
DATE: 10-20-16
SCALE: 1"=20'

SHEET 2 OF 6

FREDG

PENDING APPROVAL - NOT FOR CONSTRUCTION

© 2015 MANHARD CONSULTING, LTD. ALL RIGHTS RESERVED

January 17, 2017 - 11:13 Date Name: P:\Fredg\Data\Civil\Plot Drawings\Plan Set\02 - DEMOLITION.dwg Updated By: Superson

06-01-16

SITE DIMENSIONAL AND PAVING NOTES:

1. ALL DIMENSIONS ARE FACE OF CURB TO FACE OF CURB OR BUILDING FOUNDATION UNLESS NOTED OTHERWISE.
2. ALL PROPOSED CURB AND GUTTER SHALL BE B6.12 UNLESS OTHERWISE NOTED.
3. ALL CURB RADII SHALL BE 3' MEASURED TO FACE OF CURB UNLESS NOTED OTHERWISE.
4. TIE ALL PROPOSED CURB AND GUTTER TO EXISTING CURB AND GUTTER WITH 2–#6 BARS x 18" LONG DOWELED INTO EXISTING CURB.
5. BUILDING DIMENSIONS AND ADJACENT PARKING HAVE BEEN PREPARED BASED UPON ARCHITECTURAL INFORMATION CURRENT AT THE DATE OF THIS DRAWING. SUBSEQUENT ARCHITECTURAL CHANGES MAY EXIST. THEREFORE CONTRACTOR SHALL REFER TO ARCHITECTURAL PLANS FOR PRECISE BUILDING DIMENSIONS AND NOTIFY THE ARCHITECT AND ENGINEER OF ANY DISCREPANCIES PRIOR TO CONSTRUCTION. BUILDING DIMENSIONS SHOWN SHOULD NOT BE USED FOR CONSTRUCTION LAYOUT OF BUILDING.
6. IMPROVEMENTS ADJACENT TO BUILDING, IF SHOWN, SUCH AS TRUCK DOCK, RETAINING WALLS, SIDEWALKS, CURBING, FENCES, CANOPIES, RAMPS, HANDICAP ACCESS, PLANTERS, DUMPSTERS, AND TRANSFORMERS ETC. HAVE BEEN SHOWN FOR APPROXIMATE LOCATION ONLY. REFER TO ARCHITECTURAL PLANS FOR EXACT LOCATIONS, SPECIFICATIONS AND DETAILS.
7. LOCATION OF PRIVATE SIDEWALKS SHALL BE COORDINATED WITH PROPOSED DOORWAY. CONTRACTOR TO VERIFY ACTUAL BUILDING PLAN LOCATIONS WITH ARCHITECT/DEVELOPER PRIOR TO CONSTRUCTING THE SIDEWALKS.
8. ALL ROADWAY AND PARKING LOT SIGNAGE, STRIPING, SYMBOLS, ETC. SHALL BE IN ACCORDANCE WITH LATEST JURISDICTIONAL GOVERNMENTAL ENTITY DETAILS.
9. SOME EXISTING ITEMS TO BE REMOVED HAVE BEEN DELETED FROM THIS PLAN FOR CLARITY. SEE DEMOLITION PLAN FOR ITEMS DELETED.
10. DEPRESS CURB & GUTTER AT ALL SIDEWALK AND PATH LOCATIONS FOR HANDICAP ACCESS PER FEDERAL AND STATE STANDARDS.
11. THE CONTRACTOR SHALL CONTACT J.U.L.I.E. (1–800–892–0123) PRIOR TO ANY WORK TO LOCATE UTILITIES AND SHALL CONTACT THE OWNER SHOULD UTILITIES APPEAR TO BE IN CONFLICT WITH THE PROPOSED IMPROVEMENT.

BENCHMARK:

SOURCE BENCHMARK 1:
DUPAGE COUNTY 2006 GEODETIC SURVEY MONUMENT 0214, PID DK3151, DESCRIBED AS BRASS DISK LOCATED IN THE CONCRETE BASE OF A LIGHT POLE LOCATED 21' SOUTH OF THE CENTERLINE OF 71ST STREET AND 70' WEST OF THE CENTERLINE OF BINDER ROAD.
ELEVATION=774.53 NAVD 88

SOURCE BENCHMARK 2:
DUPAGE COUNTY 2006 GEODETIC SURVEY MONUMENT, PID MF1251, DESCRIBED AS TOP OF A STEEL ROD LOCATED IN PVC SLEEVE WITH BERNTSEN LID. LOCATED 145' SOUTH OF THE CENTERLINE OF 63RD STREET AND 42' WEST OF CENTERLINE OF DUNHAM ROAD.
ELEVATION=745.59 NAVD 88

SITE BENCHMARK 1:
TAG BOLT OF FIRST FIRE HYDRANT WEST OF WOODWARD AVENUE ON THE SOUTH SIDE OF 63RD STREET.
ELEVATION=738.96 NAVD 88

SITE BENCHMARK 2:
TAG BOLT OF SECOND HYDRANT WEST OF WOODWARD AVENUE ON THE SOUTH SIDE OF 63RD STREET.
ELEVATION=744.51 NAVD 88

CONTRACTOR SHALL REFER TO ARCHITECTURAL PLANS FOR EXACT LOCATION OF SIDEWALKS, SIDEWALK SCORING, BENCHES, BIKE RACKS, FLAG POLES, ETC., DIMENSIONS OF VESTIBULE, RAMPS AND TRUCK DOCKS, PRECISE BUILDING DIMENSIONS AND EXACT UTILITY ENTRANCE LOCATIONS

CONTROL POINT FOR LAYOUT OF ALL PROPOSED IMPROVEMENTS IS THE SOUTHEAST PROPERTY CORNER. BUILDING AND PARKING TO BE PARALLEL AND PERPENDICULAR TO EAST PROPERTY LINE UNLESS OTHERWISE NOTED.

OVERALL PARKING DATA

EXISTING		PROPOSED	
SHOPPING CENTER	774 SPACES	SHOPPING CENTER	651 SPACES
ROUNDHEAD'S PIZZA	21 SPACES	WALGREENS	66 SPACES
TOTAL	795 SPACES	TOTAL	717 SPACES

01-01-16

SITE DATA

SITE AREA	1.60 ACRES
PARKING PROVIDED	66 SPACES
HANDICAP PROVIDED	3 SPACES

Project Name:	**63RD STREET AND WOODWARD AVENUE**
Address:	2001 63rd Street
PIN:	08-24-202-009
Zoning District:	B-2
Existing Use:	Commercial Restaurant (Roundhead's Pub)
Proposed Use:	Commercial Retail (Walgreens)
Petition Type:	Planned Unit Development / Special Use Permit
Deviations:	Proposed Drive - Thru (Authorized Special Use in Zone B-2)

Requirement	*Factor*	*Required*	*Proposed/Existing*	*Meets Req.?*	*Difference*
Lot Frontage	Minimum	-	573'	-	
Lot Area	Minimum	-	1.6 Acres (69,753 sq ft)	-	
Lot Width	Minimum	-	425'	-	
Street Yard	Minimum	25'	37'	Yes	+ 12'
Rear Yard	Minimum	-	-	-	
Side Yard	Minimum	-	21'	Yes	
Height	Maximum	35'	29' 4"	Yes	- 5' 8"
Open Space	Minimum	10%	21%	Yes	+ 11%
FAR	Maximum	0.75	0.21	Yes	- 0.54
Parking	Minimum	3.5 Spaces per 1,000 sq ft (51)	4.56 Spaces per 1,000 sq ft (66)	Yes	+ 15 spaces
Donations*	Minimum			-	

SIGN LEGEND

1. R1–1 STOP SIGN
2. R7–8 HANDICAP PARKING SIGN
3. FIRE LANE – NO PARKING SIGN
4. R5–1 DO NOT ENTER
5. R6–25 ONE WAY
6. R3–5 VAN PARKING ONLY
7. RIGHT TURN ONLY

PAVEMENT MARKING LEGEND

- (A) 24" WHITE STOP BAR
- (B) 4" YELLOW LINE
- (C) 6" SOLID WHITE
- (D) LETTERS AND SYMBOLS PAVEMENT MARKINGS
- (E) TRAFFIC FLOW DIRECTIONAL ARROWS
- (F) 4" YELLOW DIAGONAL AT 45° SPACED 2' O.C. W/ 4" YELLOW BORDER

06-01-16

PAVEMENT LEGEND

STANDARD DUTY PAVEMENT
1 1/2" BITUMINOUS SURFACE COURSE, HOT-MIX ASPHALT, MIX D, N50
2 1/4" BITUMINOUS BINDER COURSE, HOT-MIX ASPHALT, IL–19, N50
8" AGGREGATE BASE COURSE, TYPE B

MEDIUM DUTY PAVEMENT
1 1/2" BITUMINOUS SURFACE COURSE, HOT-MIX ASPHALT, MIX D, N50
2 1/4" BITUMINOUS BINDER COURSE, HOT-MIX ASPHALT, IL–19, N50
10" AGGREGATE BASE COURSE, TYPE B

HEAVY DUTY PAVEMENT
1 1/2" BITUMINOUS SURFACE COURSE, HOT-MIX ASPHALT, MIX D, N50
3" BITUMINOUS BINDER COURSE, HOT-MIX ASPHALT, IL–19, N50
12" AGGREGATE BASE COURSE, TYPE B

CONCRETE PAVEMENT
8" PORTLAND CEMENT CONCRETE PAVEMENT W/ 6 X 6 W1.4 WWF
4" COMPACTED AGGREGATE BASE, TYPE B

CONCRETE SIDEWALK
5" PORTLAND CEMENT CONCRETE PAVEMENT W/ 6 X 6 W1.4 WWF
4" COMPACTED AGGREGATE BASE, TYPE B

GRAPHIC SCALE
20 0 10 20 40 80
(IN FEET)
1 inch = 20 ft.

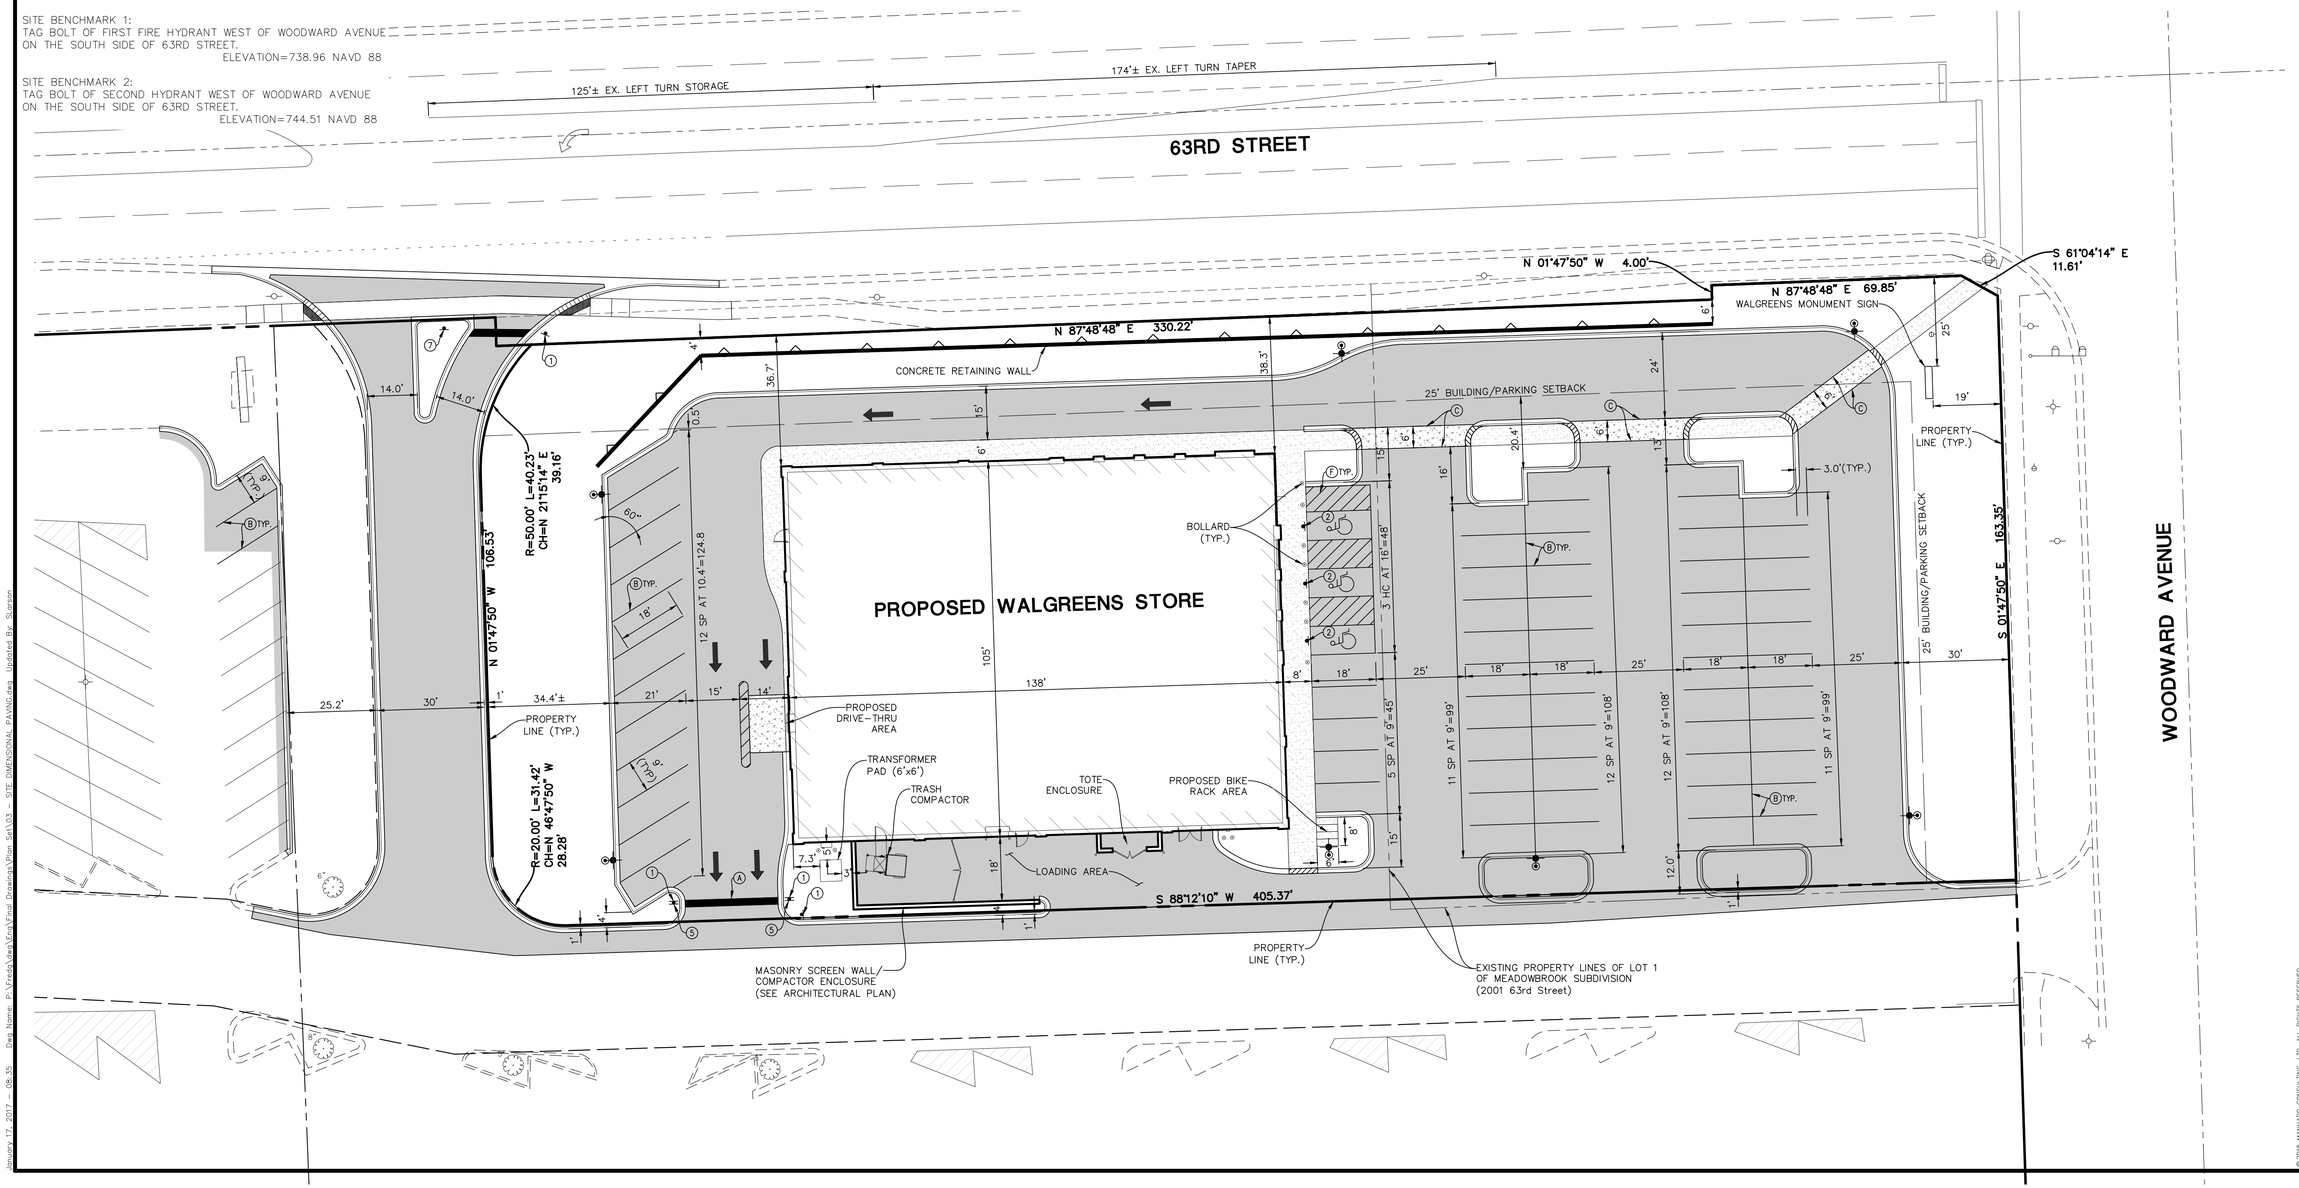

DRAWN BY	DATE	REVISIONS
SWL	01/19/17	RESUBMITTAL FOR PLAN COMMISSION
SWL	01/03/17	RESUBMITTAL FOR PLAN COMMISSION

Manhard CONSULTING LTD
700 Springer Drive, Lombard, IL 60148 ph:630.681.8500 fx:630.681.8585 manhard.com
Civil Engineers • Surveyors • Water Resource Engineers • Water & Wastewater Engineers
Construction Managers • Environmental Scientists • Landscape Architects • Planners

PROPOSED WALGREENS
VILLAGE OF DOWNERS GROVE, ILLINOIS
SITE DIMENSIONAL & PAVING PLAN

PROJ. MGR.:	TP
PROJ. ASSOC.:	SMS
DRAWN BY:	HCM
DATE:	10–20–16
SCALE:	1"=20'

SHEET 3 OF 6
FREDG

© 2015 MANHARD CONSULTING, LTD. ALL RIGHTS RESERVED

PENDING APPROVAL - NOT FOR CONSTRUCTION

January 17, 2017 - 08:35 Dwg Name: P:\Fredg\Dwg\Eng\Final Drawings\Plan Set\03 - SITE DIMENSIONAL PAVING.dwg Updated By: Swanson

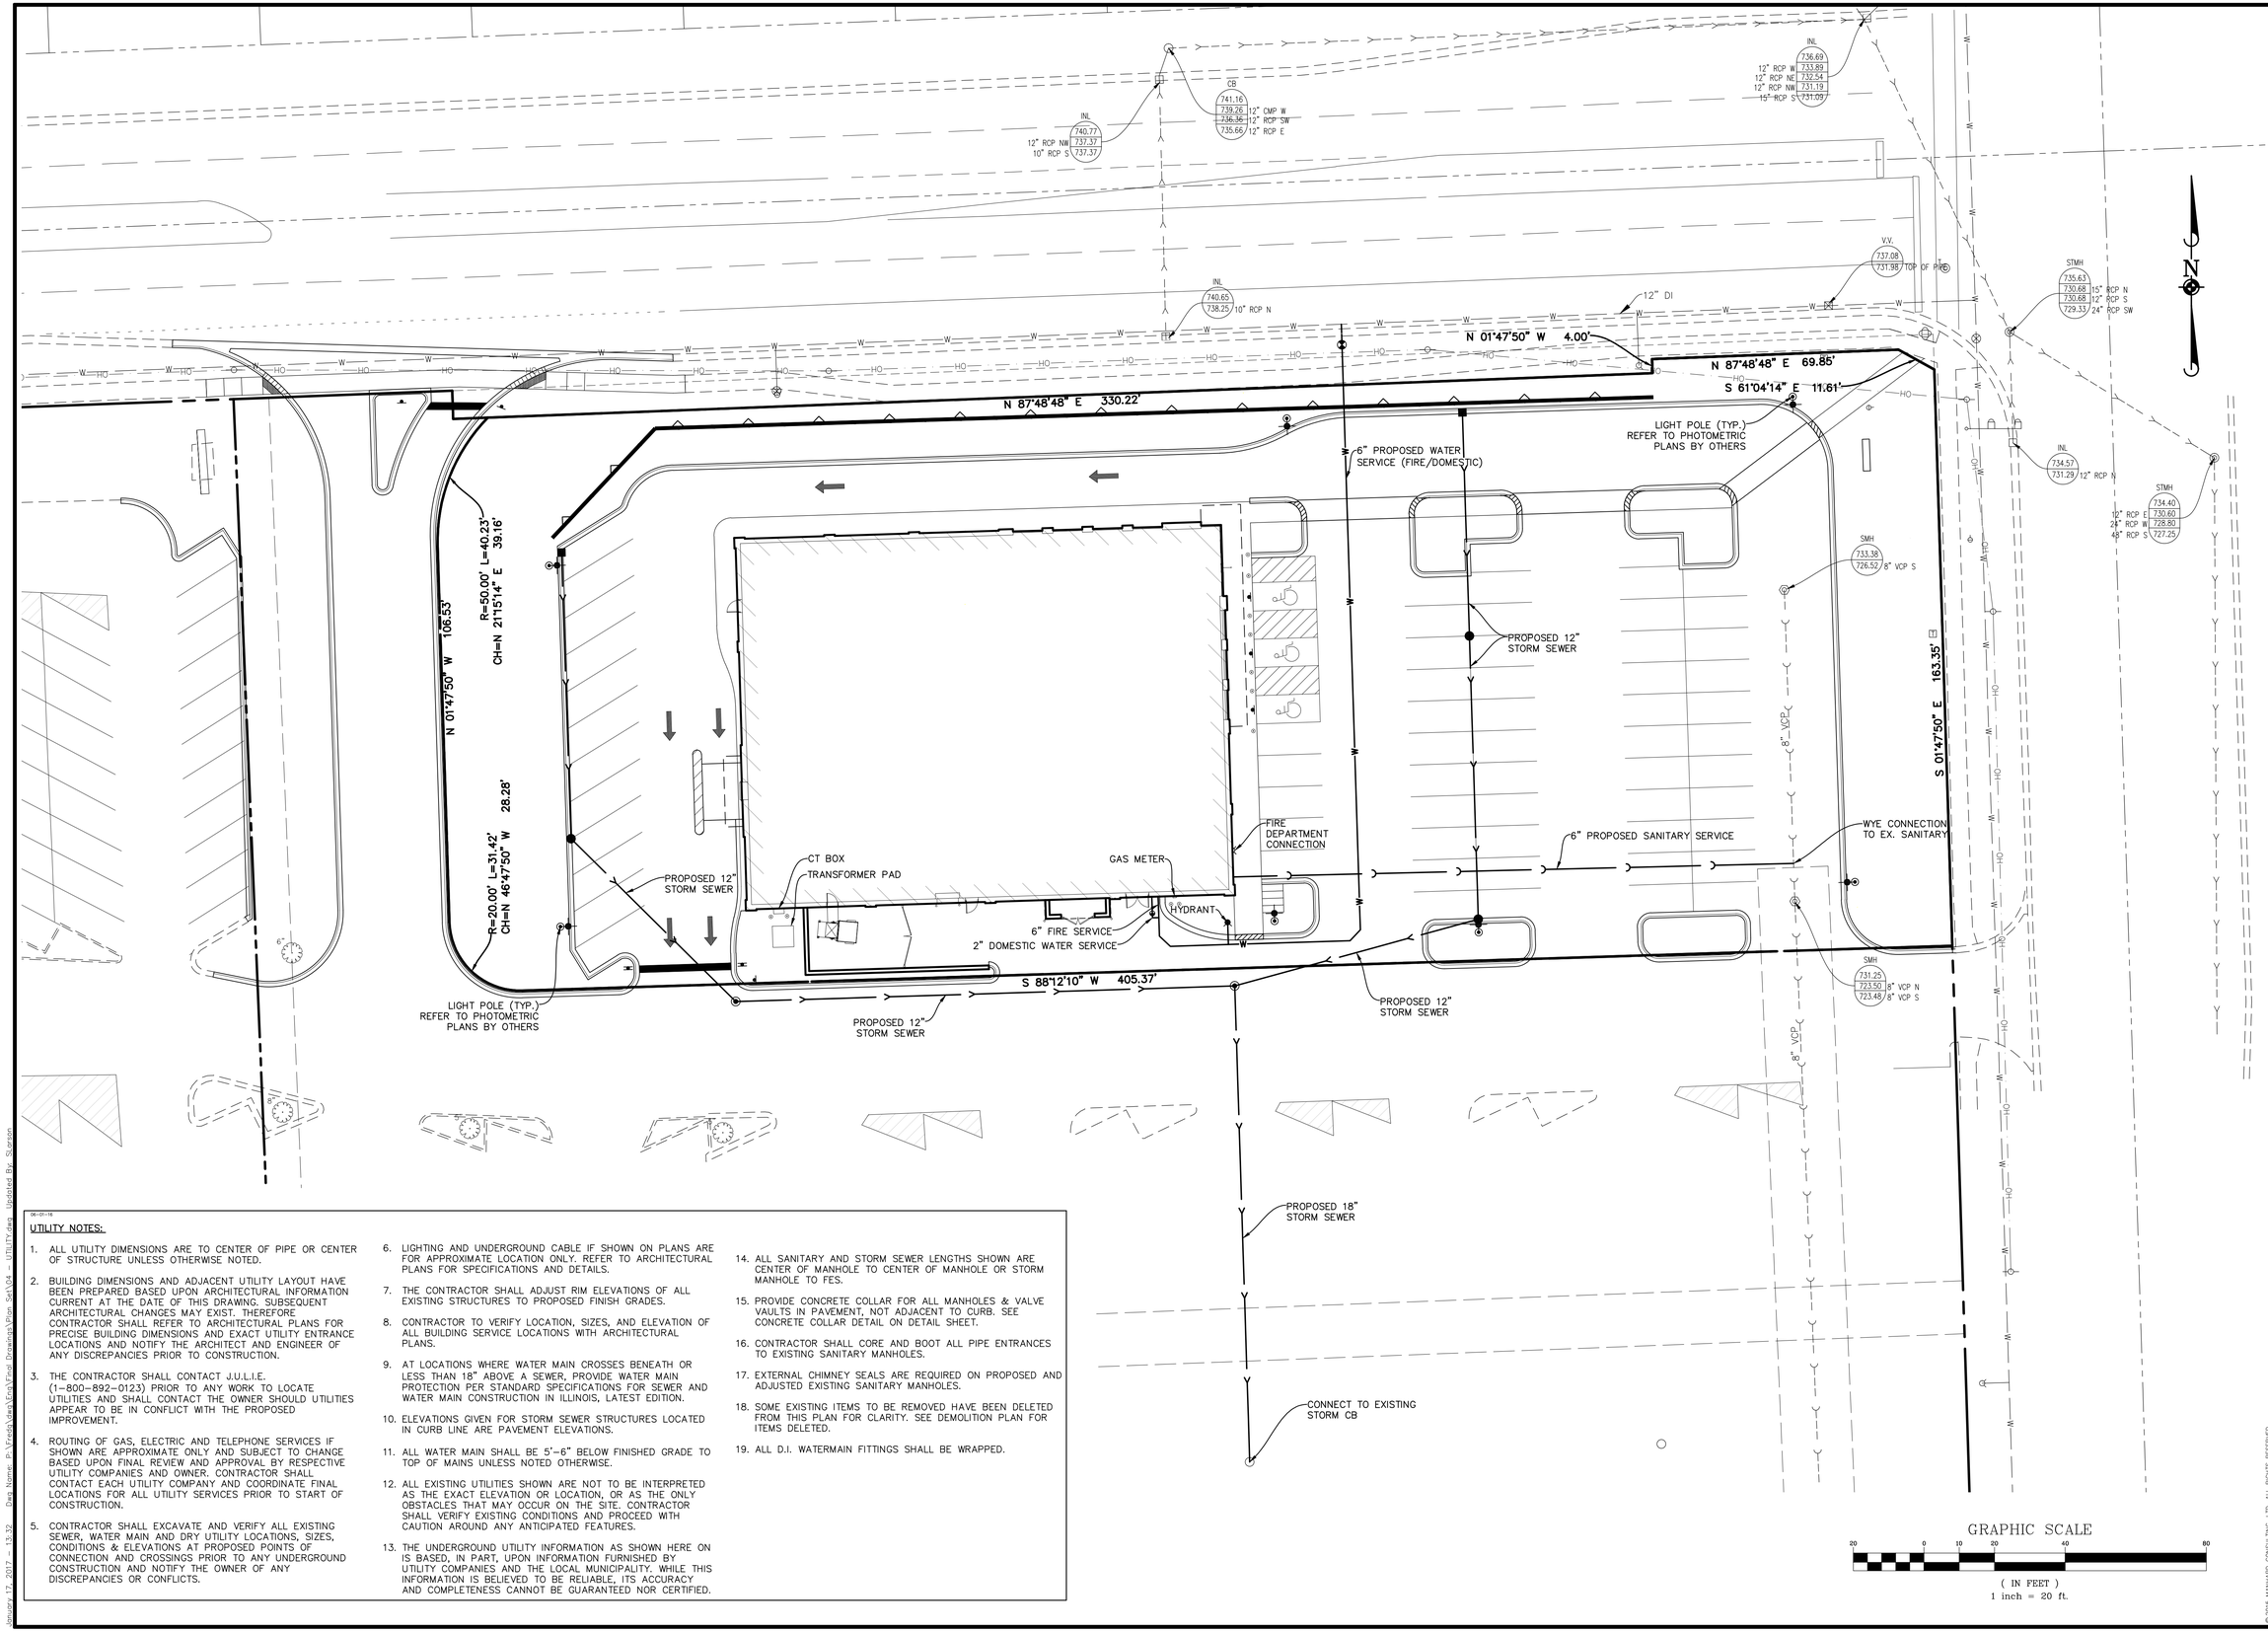

06-01-16

UTILITY NOTES:

1. ALL UTILITY DIMENSIONS ARE TO CENTER OF PIPE OR CENTER OF STRUCTURE UNLESS OTHERWISE NOTED.
2. BUILDING DIMENSIONS AND ADJACENT UTILITY LAYOUT HAVE BEEN PREPARED BASED UPON ARCHITECTURAL INFORMATION CURRENT AT THE DATE OF THIS DRAWING. SUBSEQUENT ARCHITECTURAL CHANGES MAY EXIST. THEREFORE CONTRACTOR SHALL REFER TO ARCHITECTURAL PLANS FOR PRECISE BUILDING DIMENSIONS AND EXACT UTILITY ENTRANCE LOCATIONS AND NOTIFY THE ARCHITECT AND ENGINEER OF ANY DISCREPANCIES PRIOR TO CONSTRUCTION.
3. THE CONTRACTOR SHALL CONTACT J.U.L.I.E. (1-800-892-0123) PRIOR TO ANY WORK TO LOCATE UTILITIES AND SHALL CONTACT THE OWNER SHOULD UTILITIES APPEAR TO BE IN CONFLICT WITH THE PROPOSED IMPROVEMENT.
4. ROUTING OF GAS, ELECTRIC AND TELEPHONE SERVICES IF SHOWN ARE APPROXIMATE ONLY AND SUBJECT TO CHANGE BASED UPON FINAL REVIEW AND APPROVAL BY RESPECTIVE UTILITY COMPANIES AND OWNER. CONTRACTOR SHALL CONTACT EACH UTILITY COMPANY AND COORDINATE FINAL LOCATIONS FOR ALL UTILITY SERVICES PRIOR TO START OF CONSTRUCTION.
5. CONTRACTOR SHALL EXCAVATE AND VERIFY ALL EXISTING SEWER, WATER MAIN AND DRY UTILITY LOCATIONS, SIZES, CONDITIONS & ELEVATIONS AT PROPOSED POINTS OF CONNECTION AND CROSSINGS PRIOR TO ANY UNDERGROUND CONSTRUCTION AND NOTIFY THE OWNER OF ANY DISCREPANCIES OR CONFLICTS.
6. LIGHTING AND UNDERGROUND CABLE IF SHOWN ON PLANS ARE FOR APPROXIMATE LOCATION ONLY. REFER TO ARCHITECTURAL PLANS FOR SPECIFICATIONS AND DETAILS.
7. THE CONTRACTOR SHALL ADJUST RIM ELEVATIONS OF ALL EXISTING STRUCTURES TO PROPOSED FINISH GRADES.
8. CONTRACTOR TO VERIFY LOCATION, SIZES, AND ELEVATION OF ALL BUILDING SERVICE LOCATIONS WITH ARCHITECTURAL PLANS.
9. AT LOCATIONS WHERE WATER MAIN CROSSES BENEATH OR LESS THAN 18" ABOVE A SEWER, PROVIDE WATER MAIN PROTECTION PER STANDARD SPECIFICATIONS FOR SEWER AND WATER MAIN CONSTRUCTION IN ILLINOIS, LATEST EDITION.
10. ELEVATIONS GIVEN FOR STORM SEWER STRUCTURES LOCATED IN CURB LINE ARE PAVEMENT ELEVATIONS.
11. ALL WATER MAIN SHALL BE 5'-6" BELOW FINISHED GRADE TO TOP OF MAINS UNLESS NOTED OTHERWISE.
12. ALL EXISTING UTILITIES SHOWN ARE NOT TO BE INTERPRETED AS THE EXACT ELEVATION OR LOCATION, OR AS THE ONLY OBSTACLES THAT MAY OCCUR ON THE SITE. CONTRACTOR SHALL VERIFY EXISTING CONDITIONS AND PROCEED WITH CAUTION AROUND ANY ANTICIPATED FEATURES.
13. THE UNDERGROUND UTILITY INFORMATION AS SHOWN HERE ON IS BASED, IN PART, UPON INFORMATION FURNISHED BY UTILITY COMPANIES AND THE LOCAL MUNICIPALITY. WHILE THIS INFORMATION IS BELIEVED TO BE RELIABLE, ITS ACCURACY AND COMPLETENESS CANNOT BE GUARANTEED NOR CERTIFIED.
14. ALL SANITARY AND STORM SEWER LENGTHS SHOWN ARE CENTER OF MANHOLE TO CENTER OF MANHOLE OR STORM MANHOLE TO FES.
15. PROVIDE CONCRETE COLLAR FOR ALL MANHOLES & VALVE VAULTS IN PAVEMENT, NOT ADJACENT TO CURB. SEE CONCRETE COLLAR DETAIL ON DETAIL SHEET.
16. CONTRACTOR SHALL CORE AND BOOT ALL PIPE ENTRANCES TO EXISTING SANITARY MANHOLES.
17. EXTERNAL CHIMNEY SEALS ARE REQUIRED ON PROPOSED AND ADJUSTED EXISTING SANITARY MANHOLES.
18. SOME EXISTING ITEMS TO BE REMOVED HAVE BEEN DELETED FROM THIS PLAN FOR CLARITY. SEE DEMOLITION PLAN FOR ITEMS DELETED.
19. ALL D.I. WATERMAIN FITTINGS SHALL BE WRAPPED.

DATE	REVISIONS	DRAWN BY
01/19/17	RESUBMITTAL FOR PLAN COMMISSION	SWL
01/03/17	RESUBMITTAL FOR PLAN COMMISSION	SWL

Manhard CONSULTING LTD
700 Springer Drive, Lombard, IL 60148 ph:630.691.8585 fx:630.691.8586 manhard.com
Civil Engineers • Surveyors • Water Resource Engineers • Water & Wastewater Engineers
Construction Managers • Environmental Scientists • Landscape Architects • Planners

PROPOSED WALGREENS

VILLAGE OF DOWNERS GROVE, ILLINOIS

UTILITY PLAN

PROJ. MGR.:	TP
PROJ. ASSOC.:	SMS
DRAWN BY:	HCM
DATE:	10-20-16
SCALE:	1"=20'

SHEET 4 OF 6

FREDG

PENDING APPROVAL - NOT FOR CONSTRUCTION

©2015 MANHARD CONSULTING, LTD. ALL RIGHTS RESERVED

January 17, 2017 - 13:32 Data Name: P:\Fredg\Utility\Engr\Final Drawings\Plan Set\04 - UTILITY.dwg Updated By: Slupson

06-01-16

GRADING NOTES:

1. RETAINING WALL DESIGN TO BE PROVIDED BY OTHERS.
2. PAVEMENT SLOPES THROUGH HANDICAP ACCESSIBLE PARKING AREAS SHALL BE 2.00% MAXIMUM IN ANY DIRECTION.
3. ALL HANDICAP RAMPS SHALL BE CONSTRUCTED WITH A MAXIMUM CROSS SLOPE OF 2.00% OR LESS.
4. MEET EXISTING GRADE AT PROPERTY LIMITS UNLESS NOTED OTHERWISE.
5. CONTRACTOR SHALL REFER TO THE SOIL EROSION AND SEDIMENT CONTROL PLAN AND DETAILS FOR CONSTRUCTION SCHEDULING AND EROSION CONTROL MEASURES TO BE INSTALLED PRIOR TO BEGINNING GRADING OPERATIONS.
6. THE CONTRACTOR SHALL CONTACT J.U.L.I.E. (1-800-892-0123) PRIOR TO ANY WORK TO LOCATE UTILITIES AND SHALL CONTACT THE OWNER SHOULD UTILITIES APPEAR TO BE IN CONFLICT WITH THE PROPOSED IMPROVEMENT.
7. THE CONTRACTOR IS SPECIFICALLY CAUTIONED THAT THE LOCATION AND/OR ELEVATION OF EXISTING UTILITIES AS SHOWN ON THESE PLANS IS BASED ON RECORDS OF THE VARIOUS UTILITY COMPANIES, AND WHERE POSSIBLE, MEASUREMENTS TAKEN IN THE FIELD. THE INFORMATION IS NOT TO BE RELIED ON AS BEING EXACT OR COMPLETE. THE CONTRACTOR MUST CALL THE APPROPRIATE UTILITY COMPANIES AT LEAST 72 HOURS BEFORE ANY EXCAVATION TO REQUEST EXACT FIELD LOCATION OF UTILITIES. IT SHALL BE THE RESPONSIBILITY OF THE CONTRACTOR TO RELOCATE ALL EXISTING UTILITIES WHICH CONFLICT WITH THE PROPOSED IMPROVEMENTS SHOWN ON THE PLANS.
8. IF ANY EXISTING STRUCTURES TO REMAIN ARE DAMAGED DURING CONSTRUCTION IT SHALL BE THE CONTRACTORS RESPONSIBILITY TO REPAIR AND/OR REPLACE THE EXISTING STRUCTURE AS NECESSARY TO RETURN IT TO EXISTING CONDITION OR BETTER.
9. ALL UNSURFACED AREAS DISTURBED BY GRADING OPERATION SHALL RECEIVE 6 INCHES OF TOPSOIL. CONTRACTOR SHALL APPLY STABILIZATION FABRIC TO ALL SLOPES 3H:1V OR STEEPER. CONTRACTOR SHALL STABILIZE DISTURBED AREAS IN ACCORDANCE WITH GOVERNING SPECIFICATIONS UNTIL A HEALTHY STAND OF VEGETATION IS OBTAINED.
10. EXISTING TOPOGRAPHY SHOWN REPRESENTS SITE CONDITIONS AS PREPARED BY MANHARD CONSULTING LTD ON MARCH 15, 2015. CONTRACTOR SHALL FIELD CHECK EXISTING ELEVATIONS AND CONDITIONS PRIOR TO CONSTRUCTION AND NOTIFY ARCHITECT AND ENGINEER OF ANY DISCREPANCIES PRIOR TO STARTING CONSTRUCTION. IF THE CONTRACTOR DOES NOT ACCEPT EXISTING TOPOGRAPHY AS SHOWN ON THE PLANS, WITHOUT EXCEPTION, THEN THE CONTRACTOR SHALL SUPPLY, AT THEIR EXPENSE, A TOPOGRAPHIC SURVEY BY A REGISTERED LAND SURVEYOR TO THE OWNER FOR REVIEW.
11. TRANSITIONS FROM DEPRESSED CURB TO FULL HEIGHT CURB SHALL BE TAPERED AT 2H:1V UNLESS OTHERWISE NOTED.

06-01-16

GRADING PLAN LEGEND

764	PROPOSED 1 FOOT CONTOURS
792.8 G	PROPOSED SPOT ELEVATION
F.F.	PROPOSED FINISHED FLOOR ELEVATION
G/F	PROPOSED GRADE AT FOUNDATION
P	PROPOSED PAVEMENT ELEAVATION
T/C	PROPOSED TOP OF CURB
T/W	PROPOSED TOP OF WALK
T/WALL	PROPOSED TOP OF WALL
M/E	MEET EXISTING
G	PROPOSED GROUND GRADE OR GROUND AT BASE OF RETAINING WALL
	PROPOSED DITCH OR SWALE
	PROPOSED DIRECTION OF FLOW
	OVERFLOW RELIEF SWALE
	PROPOSED RIDGE LINE
0.5	PROPOSED DEPTH OF PONDING
	RETAINING WALL
(L)	PROPOSED SWALE LOW POINT
(S)	PROPOSED SWALE SUMMIT

N

GRAPHIC SCALE

20 0 10 20 40 60

(IN FEET)
1 inch = 20 ft.

63RD STREET

WOODWARD AVENUE

PROPOSED WALGREENS STORE
F.F.=733.00

CONCRETE RETAINING WALL

RIDGE

REVISIONS	DATE	DRAWN BY
RESUBMITTAL FOR PLAN COMMISSION	01/19/17	SWL
RESUBMITTAL FOR PLAN COMMISSION	01/03/17	SWL

Manhard CONSULTING LTD
700 Springer Drive, Lombard, IL 60148 ph:630.691.8500 f:630.691.8585 manhard.com
Civil Engineers • Water Resource Engineers • Water & Wastewater Engineers
Construction Managers • Environmental Scientists • Landscape Architects • Planners

PROPOSED WALGREENS
VILLAGE OF DOWNERS GROVE, ILLINOIS
GRADING PLAN

PENDING APPROVAL - NOT FOR CONSTRUCTION

PROJ. MGR.:	TP
PROJ. ASSOC.:	SMS
DRAWN BY:	SWL
DATE:	10-20-16
SCALE:	1"=20'

SHEET 5 OF 6

FREDG

© 2015 MANHARD CONSULTING, LTD. ALL RIGHTS RESERVED

January 16, 2017 - 09:37 Dwg Name: P:\Fredg\Dwg\Engr\Final Drawings\Plan Set\05 - GRADING.dwg Updated By: Sturgeon

Plant List					
Key	Quantity	Common Name	Botanical Name	Size	Comments
Canopy Trees					
ACFR	10	AUTUMN BLAZE MAPLE	Acer freemani	2.5" BB	
GIBI	4	GINKGO (MALE)	Ginkgo biloba 'Autumn Gold'	2.5" BB	
GLTI	9	SKYLINE HONEYLOCUST	Gleditsia tricanthos inermis	2.5" BB	
PYCB	8	BRADFORD PEAR	Pyrus 'Bradford"	2.5" BB	Match Existing
QURU	6	RED OAK	Quercus rubra	2.5" BB	
Deciduous Shrubs					
COSA	10	ARCTIC SUN DOGWOOD	Cornus sanguinea 'Cato'	36" HT	
COSI	5	RED TWIG DOGWOOD	Cornus sericea 'Isanti'	36" HT	
HYEB	3	BLOOMSTRUCK ENDLESS SUMMER HYDRANGEA	Hydrangea macrophylla 'Bloomstruck'	36" HT	
HYPL	1	LIMELIGHT HYDRANGEA	Hydrangea paniculata 'Limelight'	36" HT	
RHAG	3	GRO-LOW SUMAC	Rhus aromatica 'Gro-low'	30" HT	
ROSK	20	KNOCKOUT SHRUB ROSE	Rosa 'Knockout'	36" HT	
ROSP	4	PURPLE PAVEMENT ROSE	Rosa rugosa 'Purple Pavement'	36" HT	
SYMB	15	BLOOMERANG LILAC	Syringa 'Bloomerang Purple Lilac'	36" HT	
WEFW	2	WINE AND ROSES WEIGELA	Weigela florida 'Wine and Roses'	36" HT	

TURF GRASS

Note: 4" of shredded bark mulch in all beds unless otherwise noted

Plant List					
Key	Quantity	Common Name	Botanical Name	Size	Comments
Evergreen Shrubs					
JUCK	30	KALLAY COMPACT JUNIPER	Juniperus chinensis 'Kallay'	36" HT	
JUCS	8	SEA GREEN JUNIPER	Juniperus chinensis 'Sea Green'	36" HT	
JUHP	6	COMPACT ANDORRA JUNIPER	Juniperus horizontalis 'Plumosa Compacta'	#5	
Ornamental Grasses					
CALK	63	FEATHER REED GRASS	Calamagrostis acutiflora 'Karl Forerster'	#1	
MISP	51	PURPLE MAIDEN GRASS	Miscanthus sinsensis 'Purpurascens'	#1	
PEAH	6	DWARF FOUNTAIN GRASS	Pennisetum alopecuroides 'Hameln'	#1	
Groundcovers					
GERR	7	ROZANNE GERANIUM	Geranium 'Rozanne'	#1	Planted 30" O.C.
HESO	156	STELLA DE ORO DAYLILY	Hemerocallis 'Stella de Oro'	12/Flat	Planted 18" O.C.

LEGEND

.plp Parking Lot Perimeter
.pli Parking Lot Islands
.si Signage Landscaping
.scr Screening Landscaping

Landscaped Open Space Table

Requirement: 10% of lot to be landscaped open space. At least 50% of the landscaped open space must be located in the street yard.

	Area	%
Total Impervious Surface	52,282 sf	75%
Total Landscaped Open Space	17,471 sf	25%
Total Site Area	69,753 sf	100%
Total Street Yard Open Space	11,030 sf	63%
Total Non- Street Yard Open Space	6,441 sf	37%
Total Landscaped Open Space	17,471 sf	100%

Village of Downers Grove Required Landscaping

PARKING LOT PERIMETER (.plp)

Requirement: When a parking lot is located across the street from a residential zoning district, parking lot perimeter landscaping must be provided along 100% of the street frontage. When across from a nonresidential zoning district, landscaping must be provided along at least 75% of the parking lot perimeter. Shade trees to be provided at a rate of at least one tree per 30 lf of street frontage. Parkway trees may be counted.

63rd Street: 369 LF @100% landscaping and 12 trees

East & West Sides: 139 LF (Each side) @ 50% landscaping and 5 trees each side

On Plan - 32 canopy trees total
63rd Street = 100% screening
E & W Sides = 50% screening

PARKING LOT ISLANDS (.pli)

At least one shade tree must be provided for each 150 sf of landscape island. Islands must be located at the end of each parking row and between every 20 spaces.

At least 50% of every landscape island and landscape divider median must be planted with live plant material, such as perennials, ground cover, shrubs, or turf grass to a maximum height of 30 inches at maturity.

Required - 11 shade trees in islands, 50% coverage with live plant material
On Plan - 11 shade trees in islands, more than 50% coverage with live plant material

SIGNAGE LANDSCAPING

The base of all monument signs must be landscaped. Signs must be surrounded by a landscaped area of at least 3 ft.in width.

On Plan - Meets ordinance

SCREENING LANDSCAPING

Screening of refuse areas must be screened with a wall or other screening material providing at least 80% direct visual screening at least 6' in height.

On Plan - Screening wall and landscaping; meets ordinance

STATE OF ILLINOIS
157-000223
GLENN M. CHRISTENSEN
REGISTERED LANDSCAPE ARCHITECT
SEAL

Glenn M Christensen, ASLA, RLA
Illinois Registered Landscape Architect # 157-000223

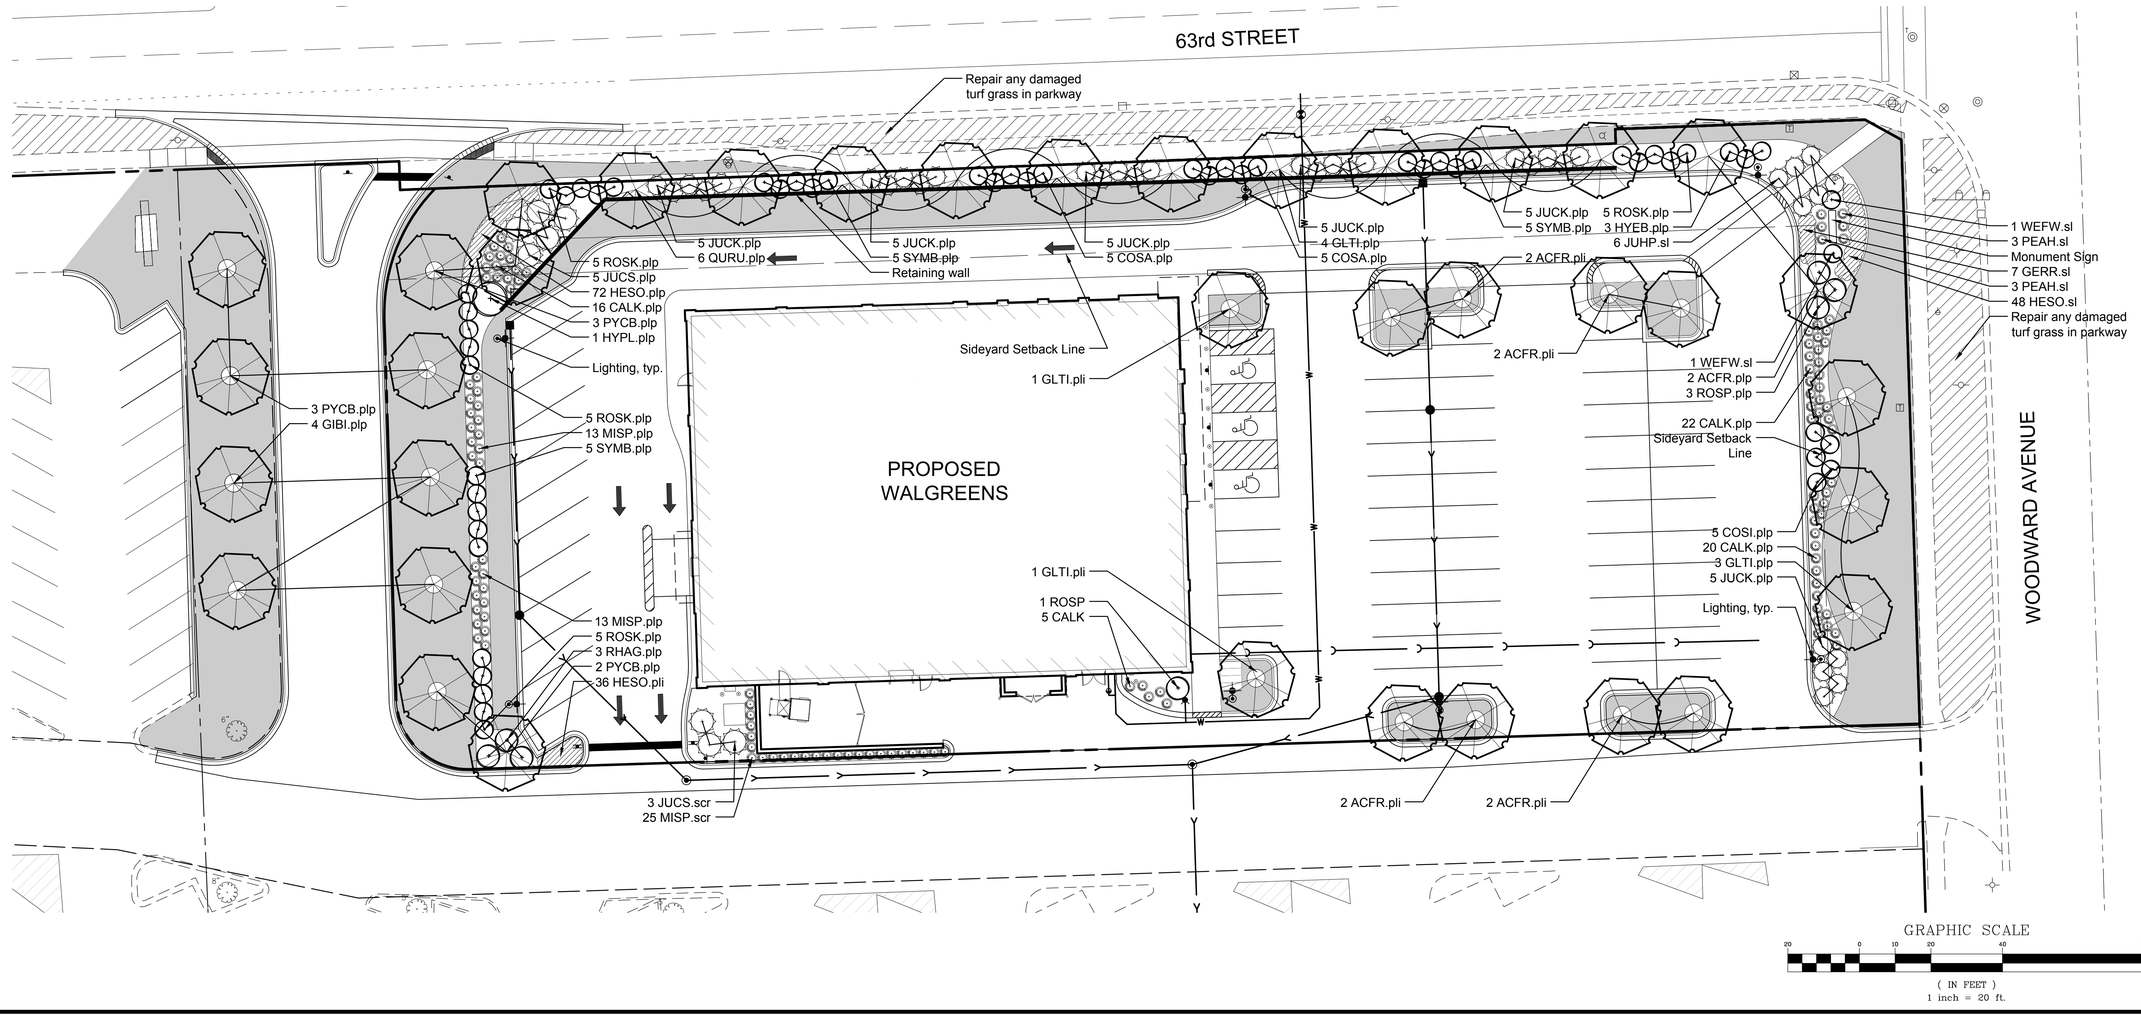

DATE	REVISIONS	DRAWN BY
01/19/17	RESUBMITTAL FOR PLAN COMMISSION	MN
01/05/17	RESUBMITTAL FOR PLAN COMMISSION	HCM

Manhard CONSULTING LTD
700 Springer Drive, Lombard, IL 60148 ph:630.691.8585 fx:630.691.8595 manhard.com
Civil Engineers • Surveyors • Water Resource Engineers • Water & Wastewater Engineers
Construction Managers • Environmental Scientists • Landscape Architects • Planners

PROPOSED WALGREENS
VILLAGE OF DOWNERS GROVE, ILLINOIS
PRELIMINARY LANDSCAPE PLAN

PENDING APPROVAL - NOT FOR CONSTRUCTION

PROJ. MGR.:	TP
PROJ. ASSOC.:	SMS
DRAWN BY:	MN
DATE:	10-20-16
SCALE:	1"=20'

SHEET 6 OF 6

FREDG

©2016 MANHARD CONSULTING, LTD. ALL RIGHTS RESERVED

January 17, 2017 - 15:37 Dwg Name: P:\Fredg\dwgs\Grdg\Final Drawings\Plan Set\09 - LANDSCAPE.dwg Updated By: hmeyer

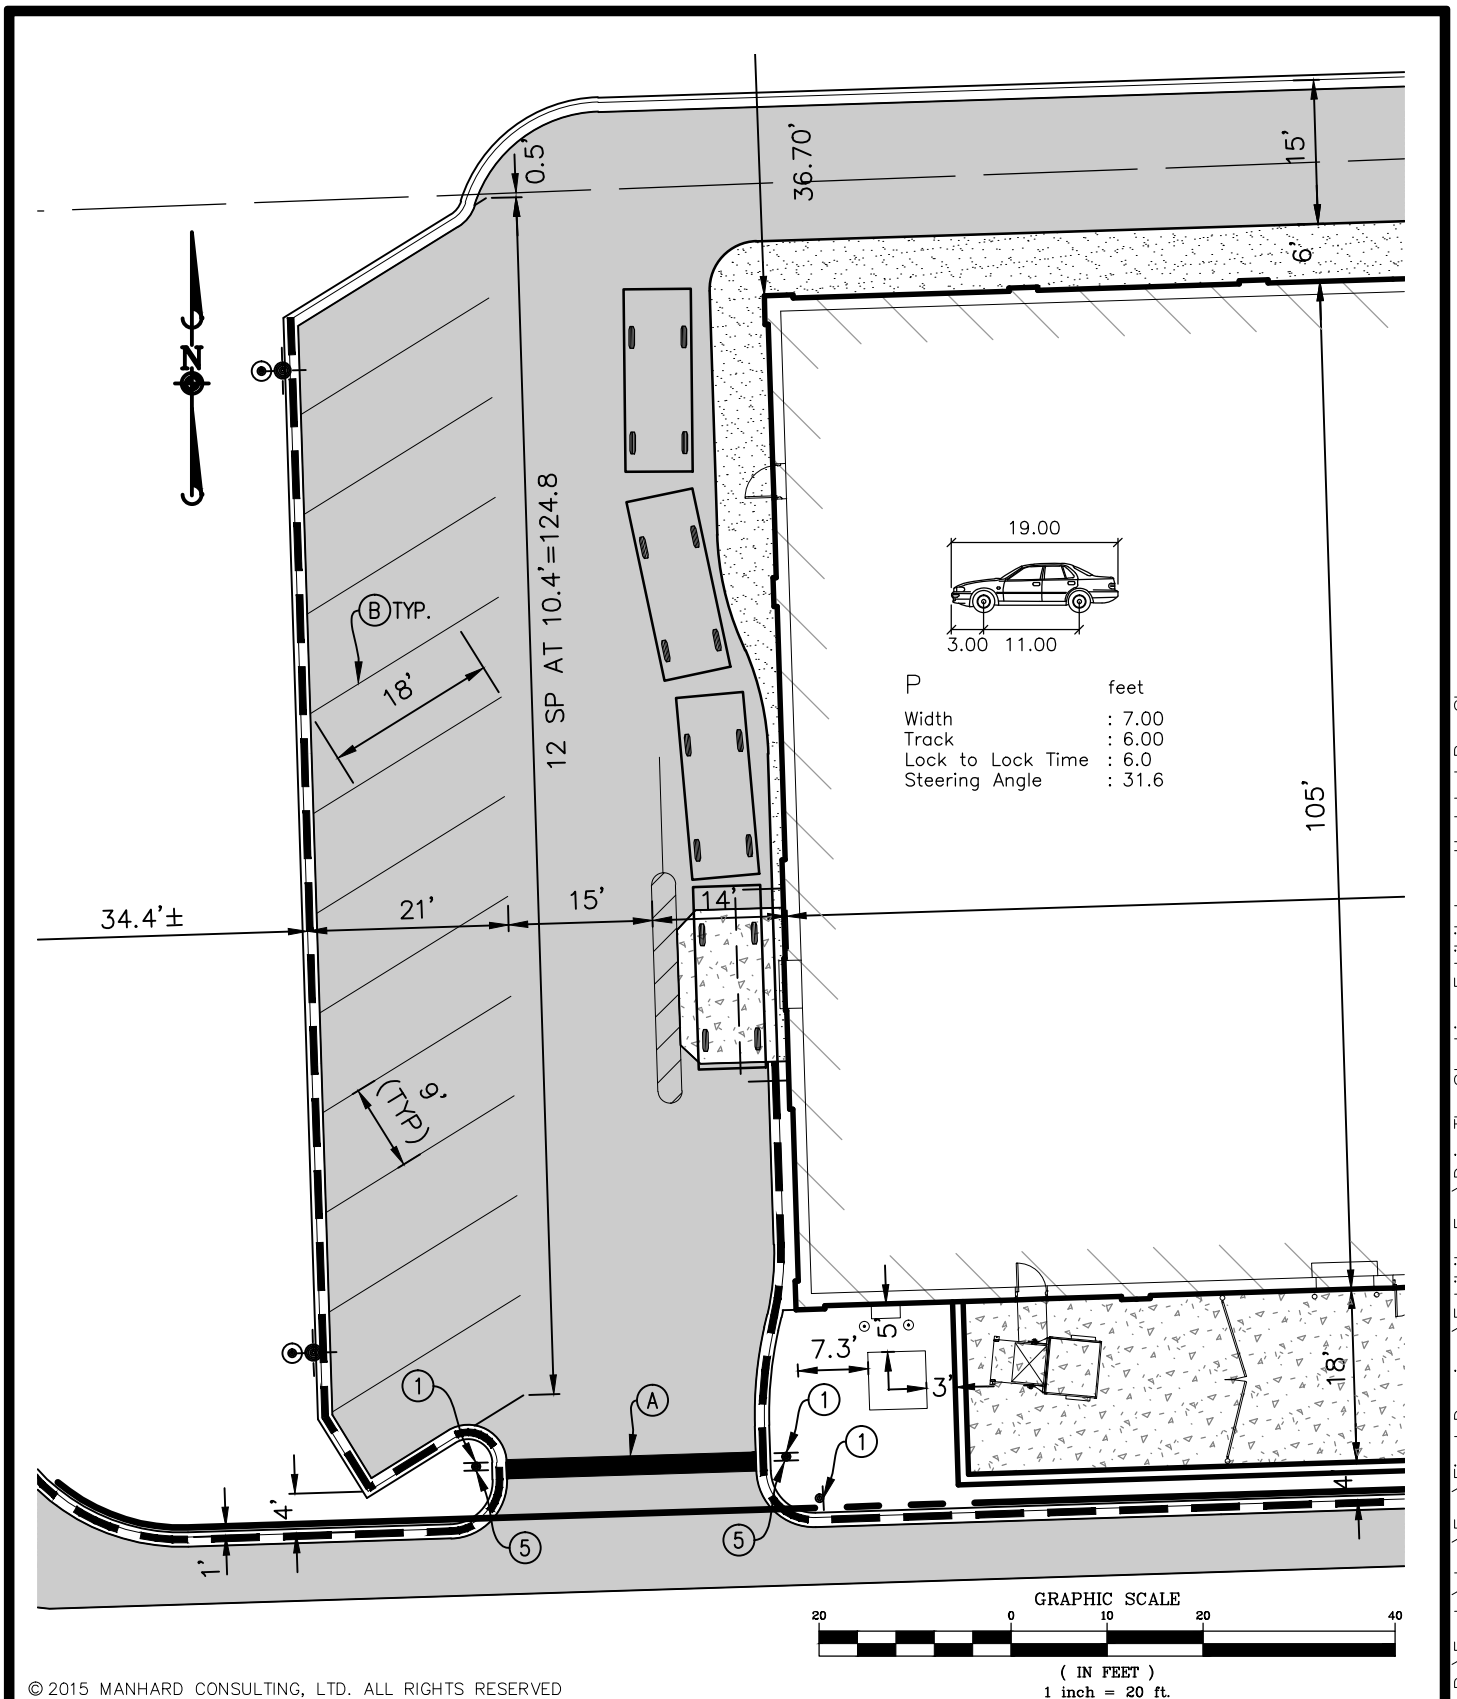

© 2015 MANHARD CONSULTING, LTD. ALL RIGHTS RESERVED

Manhard CONSULTING LTD
700 Springer Drive, Lombard, IL 60148 ph:630.691.8500 fx:630.691.8585 manhard.com
Civil Engineers • Surveyors • Water Resource Engineers • Water & Wastewater Engineers
Construction Managers • Environmental Scientists • Landscape Architects • Planners

WALGREENS
VILLAGE OF DOWNERS GROVE
DRIVE THRU STACKING EXHIBIT

PROJ. MGR.:	TP
DRAWN BY:	SWL
DATE:	01/23/17
SCALE:	1"=20'

SHEET
EXHIBIT 1
FREDG

Dwg Name: P:\Fredg\dwg\Eng\Final Drawings\Exhibits Eng\DriveThruStacking Exhibit.dwg Updated By: SLarson 14:30

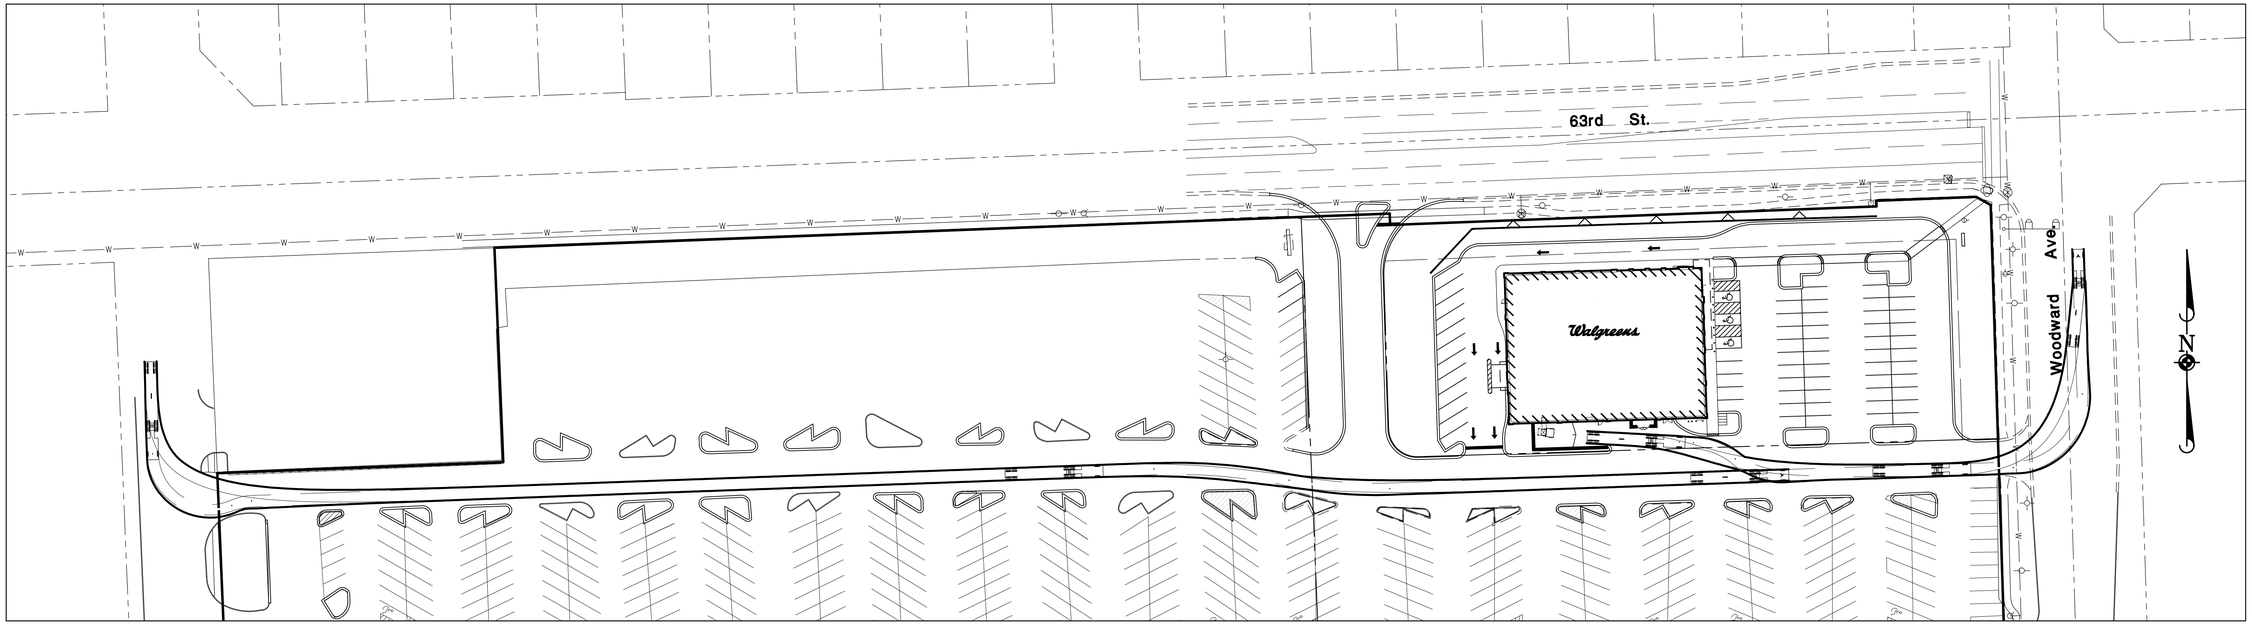

WB-62 TRUCK

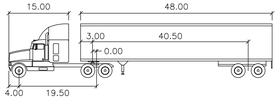

WB-62 feet

Tractor Width	: 8.00	Lock to Lock Time	: 6.0
Trailer Width	: 8.50	Steering Angle	: 28.4
Tractor Track	: 8.00	Articulating Angle	: 70.0
Trailer Track	: 8.50		

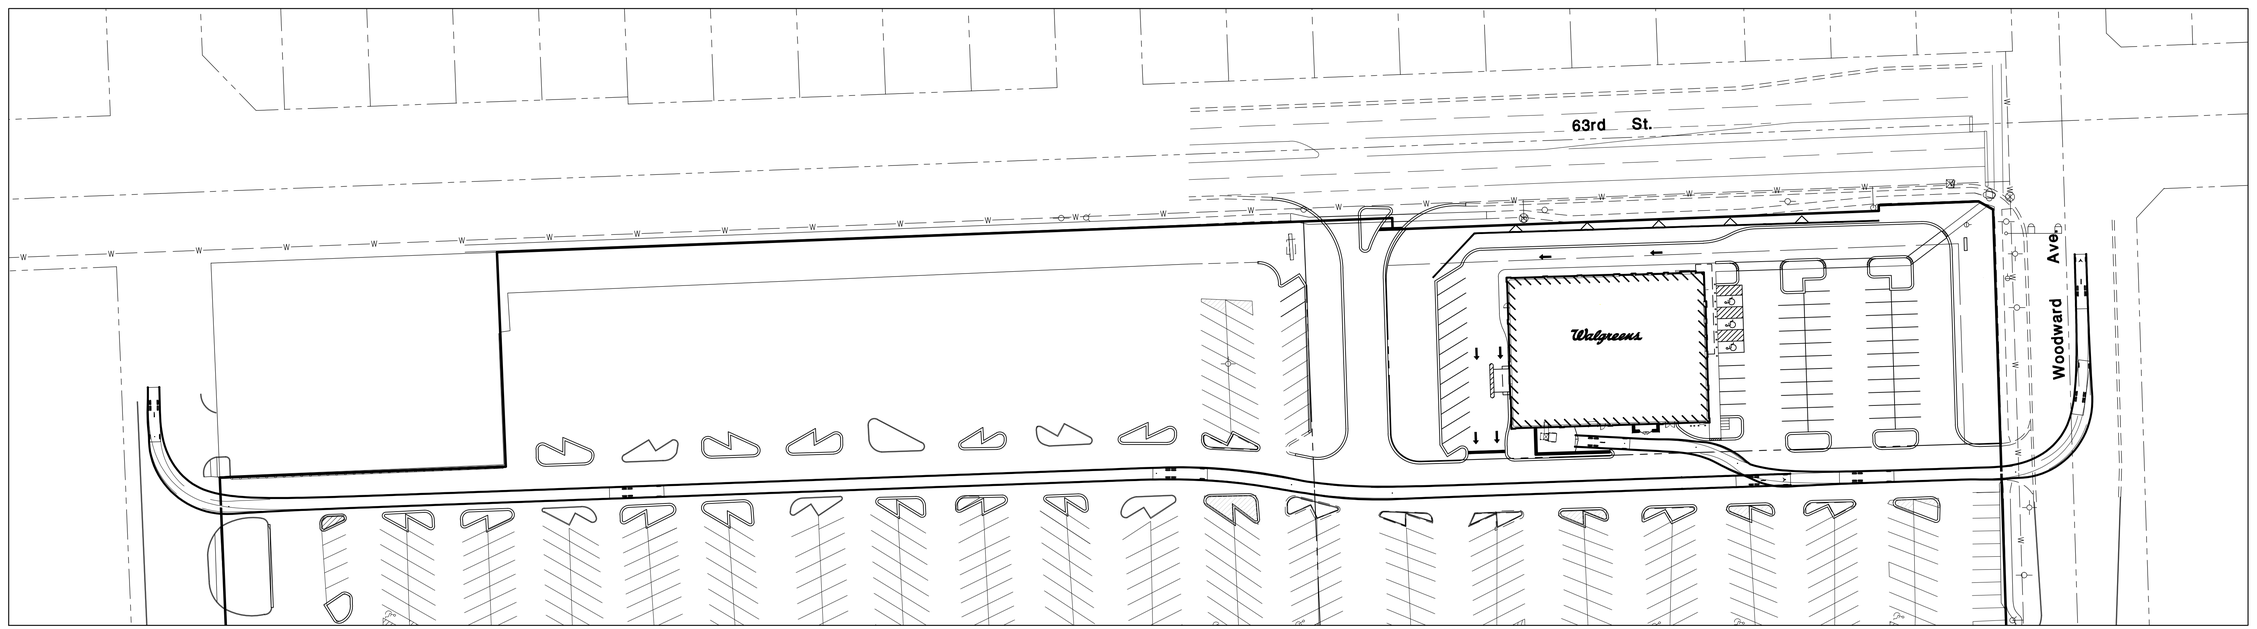

REAR-LOAD GARBAGE TRUCK

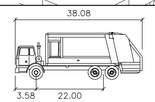

Rear-Load Garbage Truck

feet

Width	: 8.00
Track	: 8.00
Lock to Lock Time	: 6.0
Steering Angle	: 27.4

GRAPHIC SCALE

50 0 25 50 100 200

(IN FEET)

1 inch = 50 ft.

Manhard CONSULTING LTD

700 Springer Drive, Lombard, IL 60148 ph:630.691.8585 fx:630.691.8586 manhard.com

Civil Engineers • Surveyors • Water Resource Engineers • Water & Wastewater Engineers

Construction Managers • Environmental Scientists • Landscape Architects • Planners

DRAWN BY	REVISIONS	DATE

WALGREENS

VILLAGE OF DOWNERS GROVE

AUTOTURN EXHIBIT

PROJ. MGR.:	TP
PROJ. ASSOC.:	SWL
DRAWN BY:	SWL
DATE:	01/03/17
SCALE:	1"=50'

SHEET 1 OF 2

FREDG

©2016 MANHARD CONSULTING, LTD. ALL RIGHTS RESERVED

December 30, 2016 - 15:03 Dwg Name: P:\Fredg\Data\Engr\Final Drawings\Exhibits Engr\Autoturn Exhibit.dwg Updated By: kmeyer

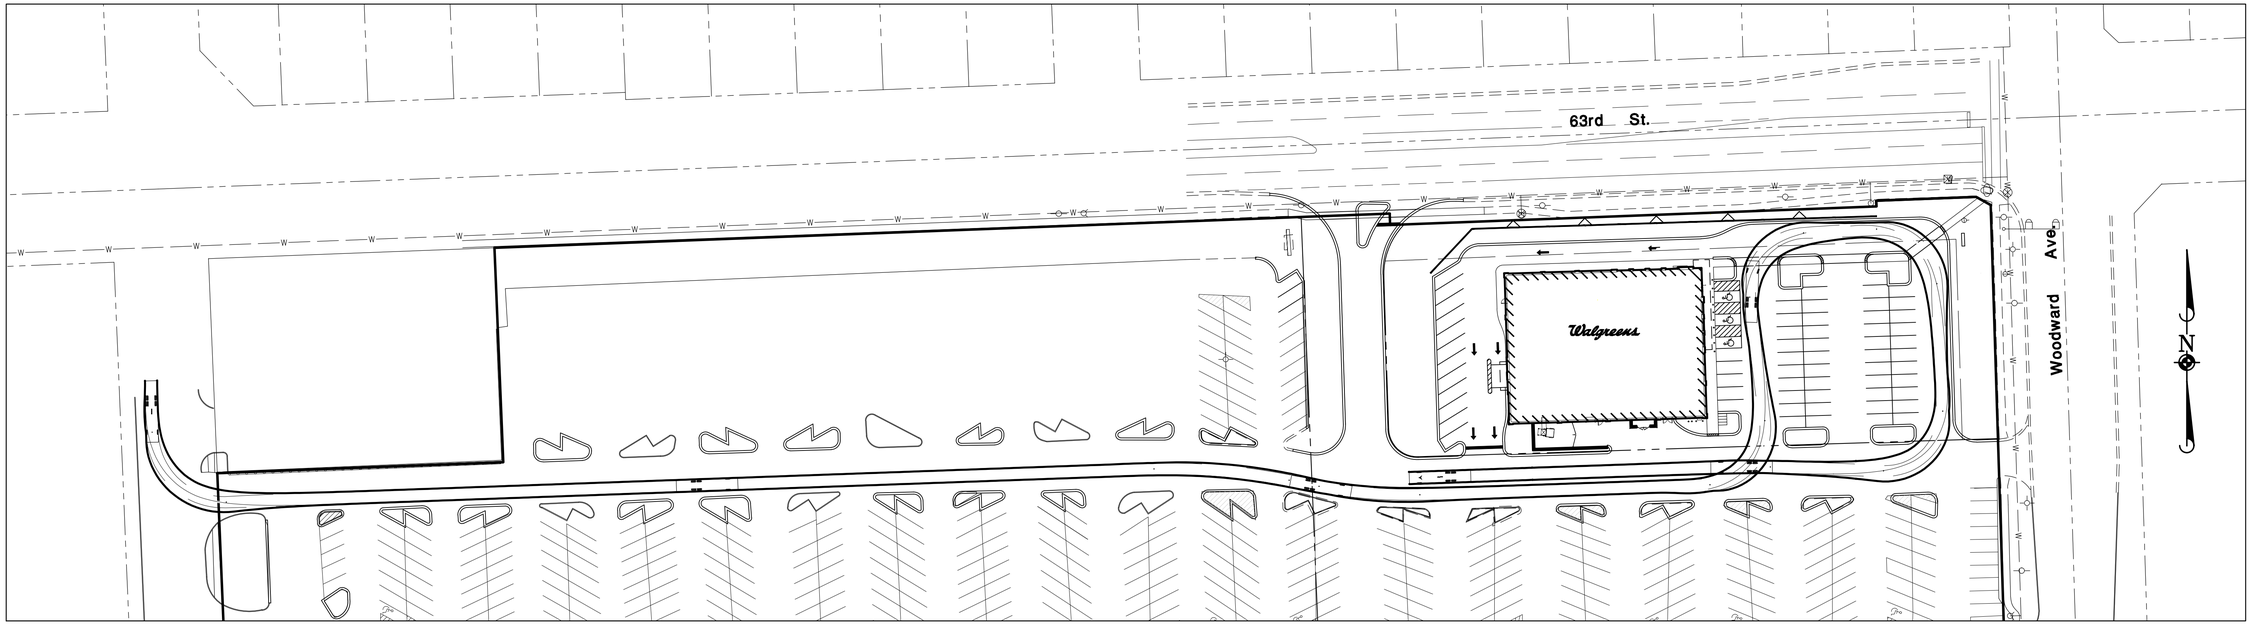

AERIAL FIRE TRUCK

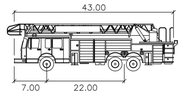

Aerial Fire Truck

	feet
Width	: 8.50
Track	: 8.50
Lock to Lock Time	: 6.0
Steering Angle	: 33.3

GRAPHIC SCALE

50 0 25 50 100 200

(IN FEET)
1 inch = 50 ft.

© 2015 MANHARD CONSULTING, LTD. ALL RIGHTS RESERVED

DRAWN BY | REVISIONS | DATE

Manhard CONSULTING LTD
700 Springer Drive, Lombard, IL 60148 ph:630.691.8500 fx:630.691.8585 manhard.com
70 E. Lake Street, Suite 1500, Chicago, IL 60601 Civil Engineers • Surveyors • Water Resource Engineers
Construction Managers • Environmental Scientists • Landscape Architects • Planners

WALGREENS

VILLAGE OF DOWNERS GROVE

AUTOTURN EXHIBIT

PROJ. MGR.: TP
PROJ. ASSOC.: SWL
DRAWN BY: SWL
DATE: 01/03/17
SCALE: 1"=50'

SHEET 2 OF 2

FREDG

December 30, 2016 - 15:50 Dwg Name: P:\Fredg\dwg\Eng\Final Drawings\Exhibits Eng\Autoturn Exhibit.dwg Updated By: hmayer

Luminaire Schedule

Symbol	Label	Quantity	Manufacturer	Catalog Number	Description	Lamp	Number Lamps	Filename	Lumens Per Lamp	Light Loss Factor	Wattage
▫□>	A2	3	Lithonia Lighting	DSX1 LED 60C 1000 40K BLC MVOLT	DSX1 LED WITH 60 LEDs @ 1000 mA, 4000K, BACKLIGHT CONTROL OPTIC	LED	1	DSX1 LED 60C 1000 40K BLC MVOLT.ies	16629.59	0.95	209
▫□	B	3	Lithonia Lighting	DSX1 LED 60C 1000 40K LCCO MVOLT	DSX1 LED WITH 60 LEDs @ 1000 mA, 4000K, LEFT CORNER CUTOFF OPTIC	LED	1	DSX1 LED 60C 1000 40K LCCO MVOLT.ies	16156.13	0.96	209
▫□	B2	1	Lithonia Lighting	DSX1 LED 60C 1000 40K RCCO MVOLT	DSX1 LED WITH 60 LEDs @ 1000 mA, 4000K, RIGHT CORNER CUTOFF OPTIC	LED	1	DSX1 LED 60C 1000 40K RCCO MVOLT.ies	16156.13	0.96	209

Statistics

Description	Symbol	Avg	Max	Min	Max/Min	Avg/Min
PARKING LOT	+	2.4 fc	13.6 fc	0.0 fc	N/A	N/A
PROPERTY LINE	+	0.0 fc	0.1 fc	0.0 fc	N/A	N/A

Luminaire Locations

		Location						Aim		
No.	Label	X	Y	Z	MH	Orientation	Tilt	X	Y	Z
7	A2	365.00	125.00	20.00	20.00	0.00	0.00	365.00	126.36	0.00
8	A2	366.00	264.00	20.00	20.00	180.00	0.00	366.00	262.65	0.00
9	A2	425.00	120.00	20.00	20.00	0.00	0.00	425.00	121.36	0.00
1	B	515.00	265.00	20.00	20.00	180.00	0.00	515.00	263.65	0.00
2	B	164.00	233.00	20.00	20.00	90.00	0.00	165.36	233.00	0.00
3	B	530.00	129.00	20.00	20.00	270.00	0.00	528.65	129.00	0.00
1	B2	158.00	128.00	20.00	20.00	90.00	0.00	159.36	128.00	0.00

PHOTOMETRIC NOTE

1. READINGS SHOWN ARE BASED ON A TOTAL LLF AS SHOWN AT GRADE. DATA REFERENCES THE EXTRAPOLATED PERFORMANCE PROJECTIONS IN A 25C AMBIENT BASED ON 10,000 HRRS OF LED TESTING (PER IESNA LM-80-08 AND PROJECTED PER IESNA TM-21-11)
2. PLEASE REFER TO THE "LUMINAIRE LOCATIONS" TABLE FOR MOUNTING HIEGHTS.
3. PRODUCT INFORMATION CAN BE OBTAINED AT WWW.LITHONIA.COM OR THROUGH YOUR LOCAL AGENCY.
4. CALCULATIONS INCLUDE THE 3.5' RETAINING WALL.

DISCLAIMER

THIS LIGHTING DESIGN IS NOT A PROFESSIONAL ENGINEERING DRAWING AND IS PROVIDED FOR INFORMATIONAL PURPOSES ONLY, WITHOUT WARRANTY AS TO ACCURACY, COMPLETENESS, RELIABILITY OR OTHERWISE. ACUITY BRANDS LIGHTING IS NOT RESPONSIBLE FOR SPECIFYING THE LIGHTING OR ILLUMINATION REQUIREMENTS FOR ANY ANY SPECIFIC PROJECT. IT IS THE OBLIGATION OF THE END-USER TO CONSULT WITH A PROFESSIONAL ENGINEERING ADVISOR TO DETERMINE WHETHER THIS LIGHTING DESIGN MEETS THE APPLICABLE PROJECT REQUIREMENTS FOR LIGHTING SYSTEM PERFORMANCE, SAFETY, SUITABILITY AND EFFECTIVENESS FOR USE IN A PARTICULAR APPLICATION. END-USER ENVIRONMENT AND APPLICATION (INCLUDING, BUT NOT LIMITED TO, VOLTAGE VARIATION AND DIRT ACCUMULATION) CAN CAUSE ACTUAL FIELD PERFORMANCE TO DIFFER FROM THE CALCULATED PHOTOMETRIC PERFORMANCE REPRESENTED IN THIS LIGHTING DESIGN. IN NO EVENT WILL ACUITY BRANDS LIGHTING BE RESPONSIBLE FOR ANY LOSS RESULTING FROM ANY USE OF THIS LIGHTING DESIGN.

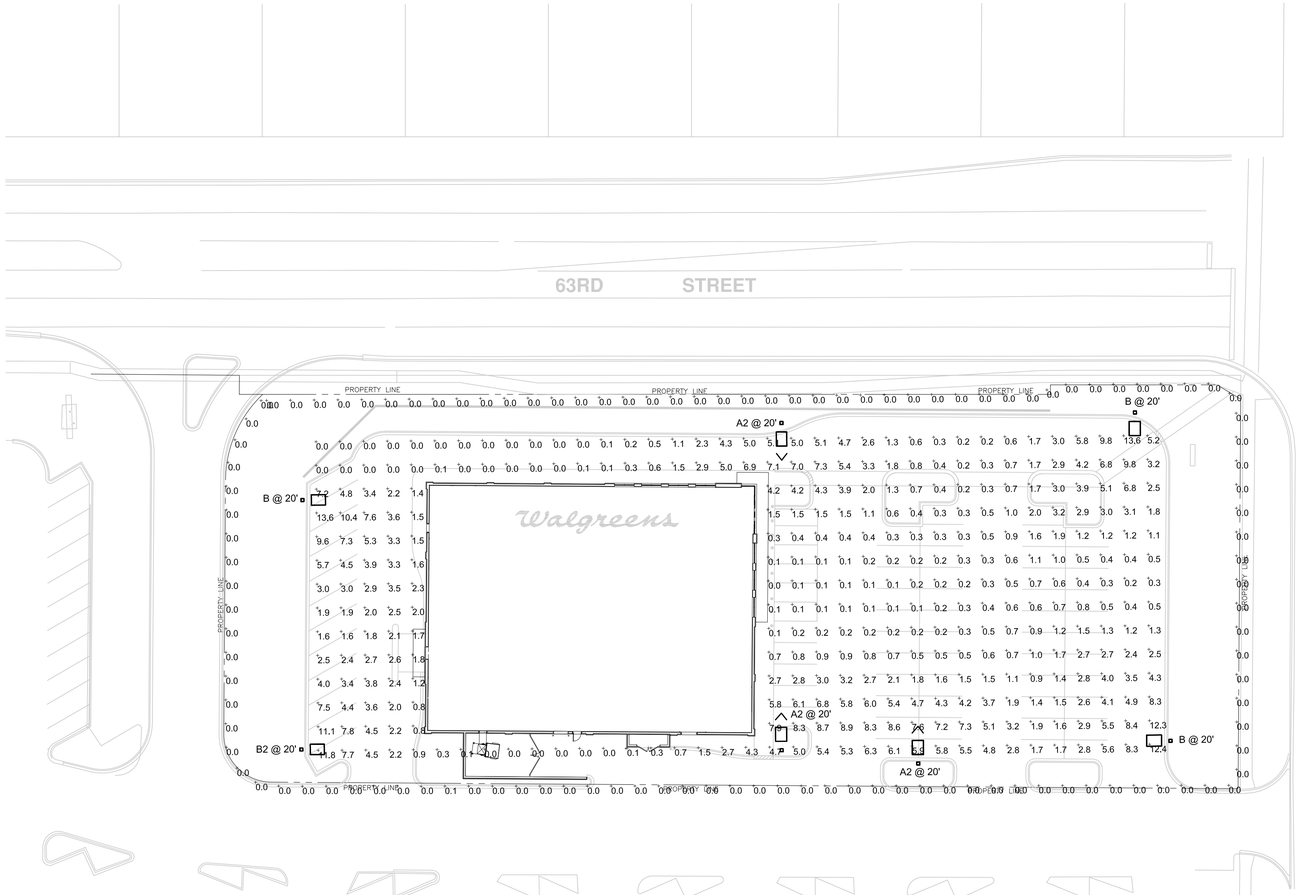

1 SITE PHOTOMETRIC CALCULATIONS PLAN
1" = 30'-0"

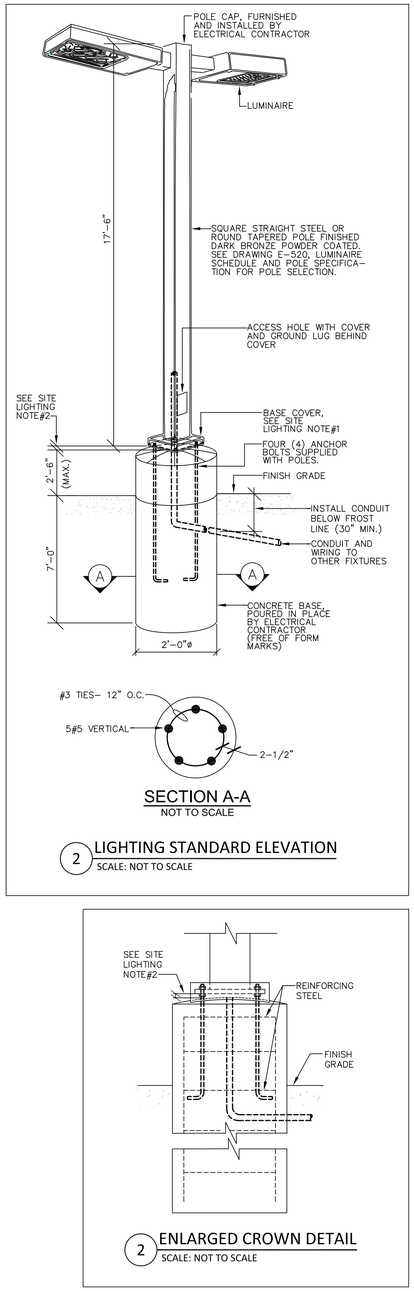

SECTION A-A
NOT TO SCALE

2 LIGHTING STANDARD ELEVATION
SCALE: NOT TO SCALE

2 ENLARGED CROWN DETAIL
SCALE: NOT TO SCALE

PHOTOMETRICS PLAN BY LITHONIA

DESIGNER: R.A. McILRATH
DATE: 01/04/2017
SCALE: AS SHOWN
DRAWING No. 800-1608 SUMMARY

SITE LIGHTING INSTALLATION INSTRUCTIONS (A2, B & B2)

1. LOCATE LUMINAIRE ON THE DRAWING; AND VERIFY LUMINAIRE CATALOG NUMBER AND DIRECTION OF ARROW.
2. PRIOR TO LUMINAIRE INSTALLATION, VERIFY THAT THE LUMINAIRE CATALOG NUMBER MATCHES THE CATALOG NUMBER SHOWN ON THE DRAWING.

NOTES

1. PROVIDE CROWN ON TOP OF CONCRETE BASE TO COMPLETELY SHED WATER.
2. 1/2" (MIN) AIR-GAP SPACE BETWEEN TOP OF CONCRETE CROWN AND BOTTOM OF POLE BASE PLATE FOR VENTILATION.
3. THE POLE FOUNDATION DIMENSIONS SHOWN HEREON SIMPLY REPRESENT THE MINIMUM ACCEPTABLE DIMENSIONS; ACTUAL DIMENSIONS FOR EACH SITE SHALL BE SPECIFIED BY THE ENGINEER OF RECORD. THE POLE FOUNDATION SHALL BE DESIGNED BY A PROFESSIONAL ENGINEER WITH EXPERIENCE IN LIGHT POLE BASE DESIGN AND WIND LOADS. SITE SPECIFIC SOIL PARAMETERS FROM THE GEOTECHNICAL REPORT SHALL BE USED AS INPUTS TO THE DESIGN.

DRAWN BY	REVISIONS	DATE
AB	ISSUE FOR PLAN COMMISSION	11-28-16
AB	RESUBMITTAL FOR PLAN COMMISSION	1-3-17
	RESUBMITTAL FOR PLAN COMMISSION	1-19-17

Manhard CONSULTING LTD
200 Barrington Drive, Lombard, IL 60148 ph:630.691.8900 fx:630.691.8985 manhard.com
Civil Engineers • Surveyors • Water Resource Engineers • Water & Wastewater Engineers
Construction Managers • Environmental Scientists • Landscape Architects • Planners

CAMBURAS & THEODORE, LTD.
CONSULTING STRUCTURAL ENGINEERING
240 E. DEMPSTER ST., DES PLAINES, IL 60016
TEL (847) 296-1525 FAX (847) 390-9139
www.camburasandtheodore.com
est. 1949

63RD STREET AND WOODWARD AVENUE
VILLAGE OF DOWNERS GROVE, ILLINOIS
SITE PHOTOMETRIC CALCULATIONS & DETAILS

PROJ. MGR.:
PROJ. ASSOC.:
DRAWN BY: AB
DATE:
SCALE: AS NOTED

SHEET
E-101

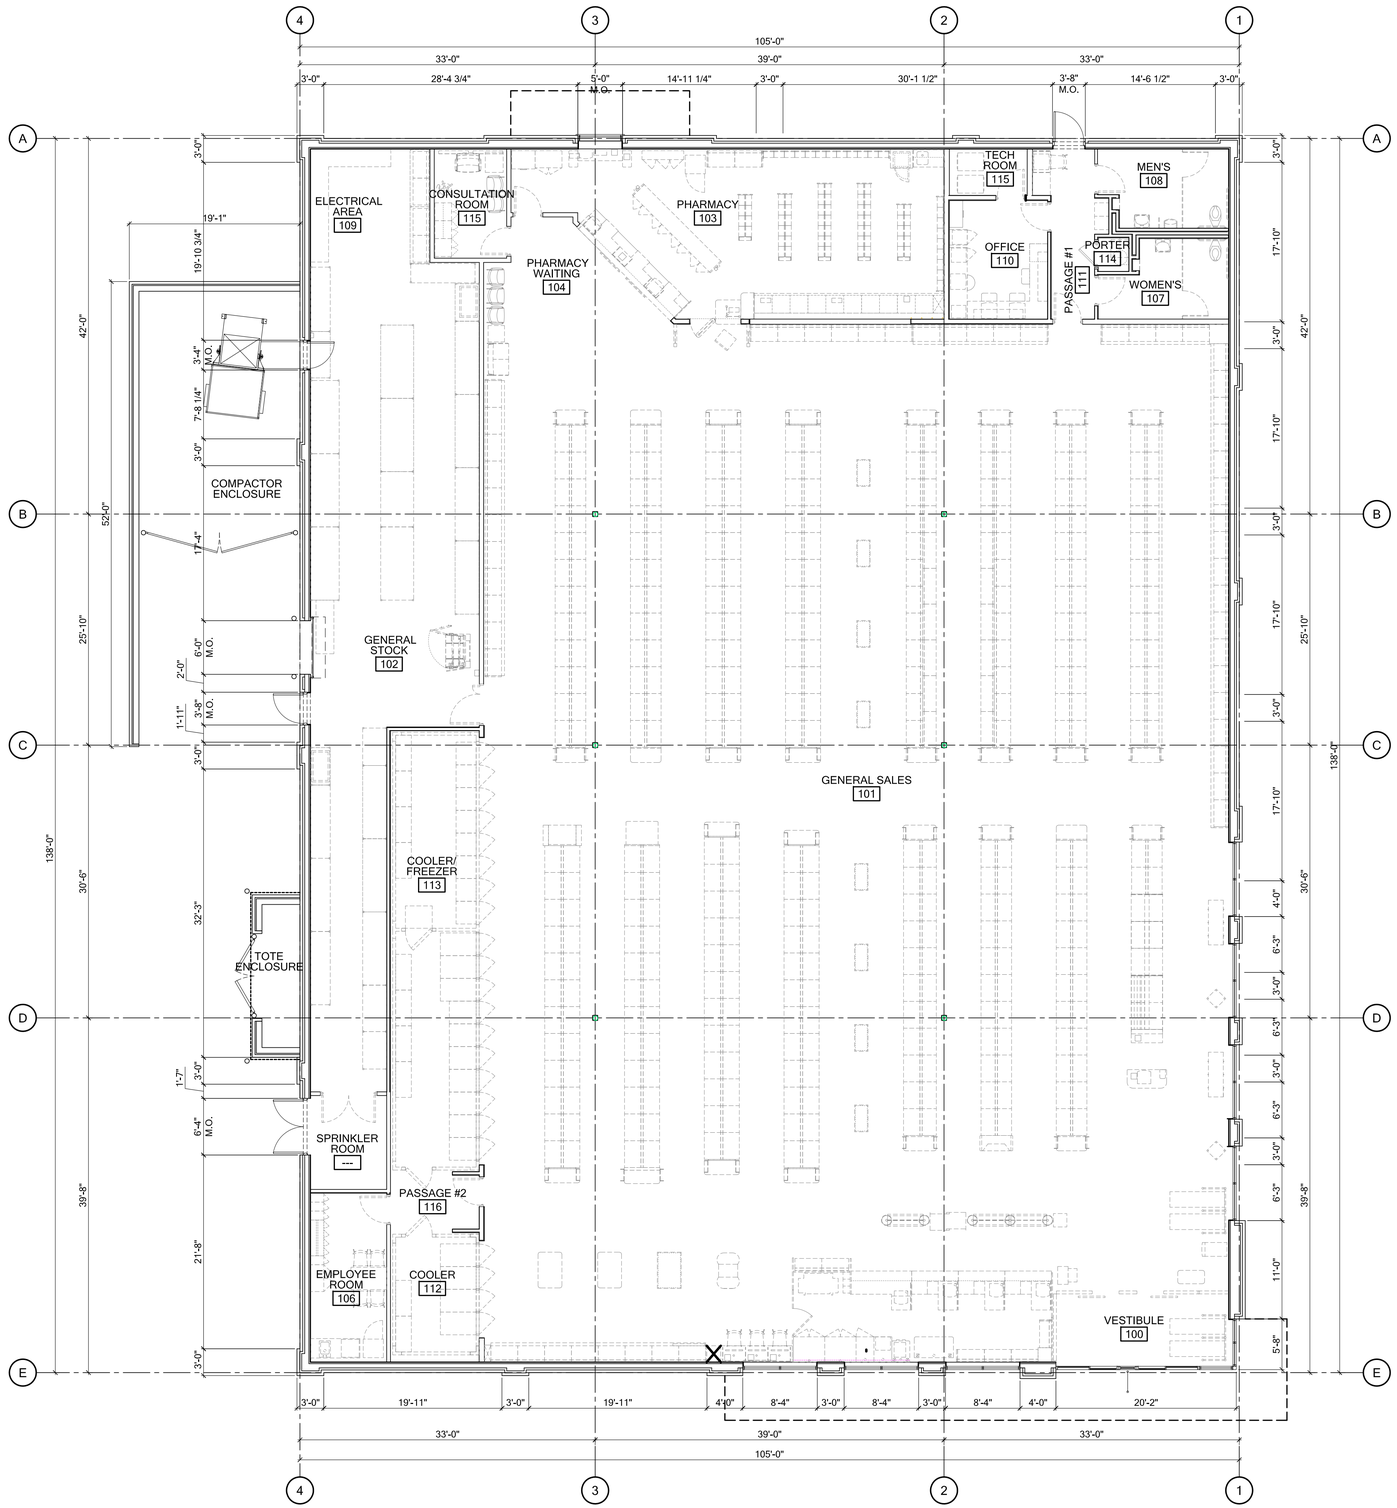

1 GENERAL FLOOR PLAN
SCALE: 1/8" = 1'-0"

N

ISSUED FOR	DATE	ISSUED BY
ISSUE FOR PLAN COMMISSION	11-30-16	AB
RESUBMITTAL FOR PLAN COMMISSION	1-3-17	AB

Manhard CONSULTING LTD
700 Bonnie Drive Lemont, IL 60148 ph 630.681.1900 fx 630.681.1985 manhard.com
Civil Engineers • Surveyors • Water Resource Engineers • Water & Wastewater Engineers
Construction Managers • Environmental Scientists • Landscape Architects • Planners

CAMBURAS & THEODORE, LTD.
ARCHITECTURE | PLANNING | INTERIOR DESIGN | ENGINEERING
2454 E. DEMPSTER ST., DES PLAINES, IL 60016
TEL (847) 298-1525 FAX (847) 390-8130
www.camburasandtheodore.com
est 1949

63RD STREET AND WOODWARD AVENUE
VILLAGE OF DOWNERS GROVE, ILLINOIS
FLOOR PLAN

PROJ. MGR.:
PROJ. ASSOC.:
DRAWN BY: AB
DATE:
SCALE: AS NOTED

SHEET
A-111

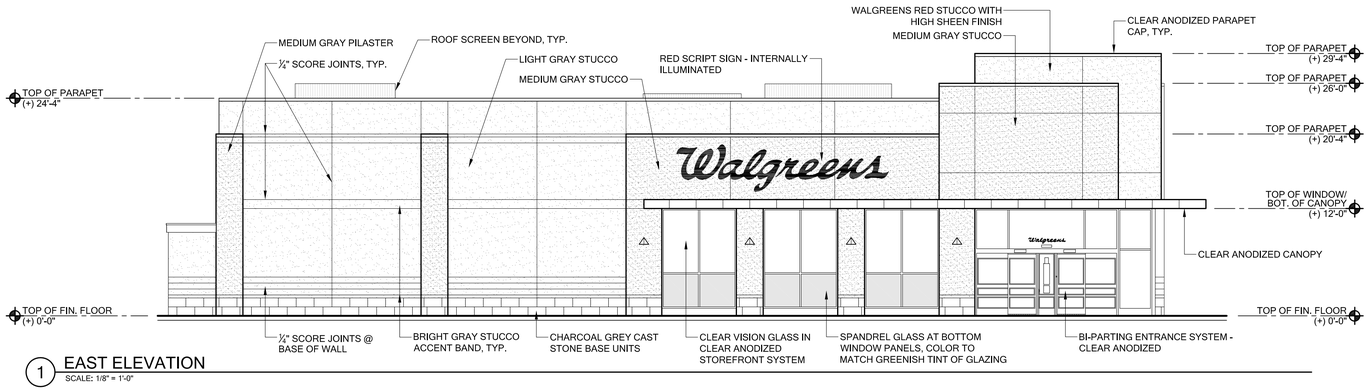

1 EAST ELEVATION
SCALE: 1/8" = 1'-0"

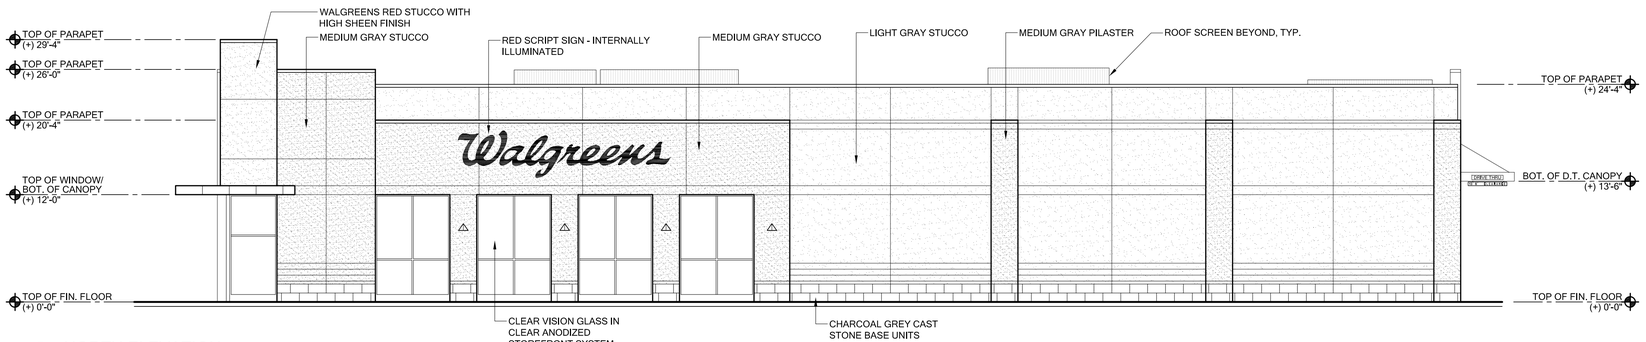

2 NORTH ELEVATION
SCALE: 1/8" = 1'-0"

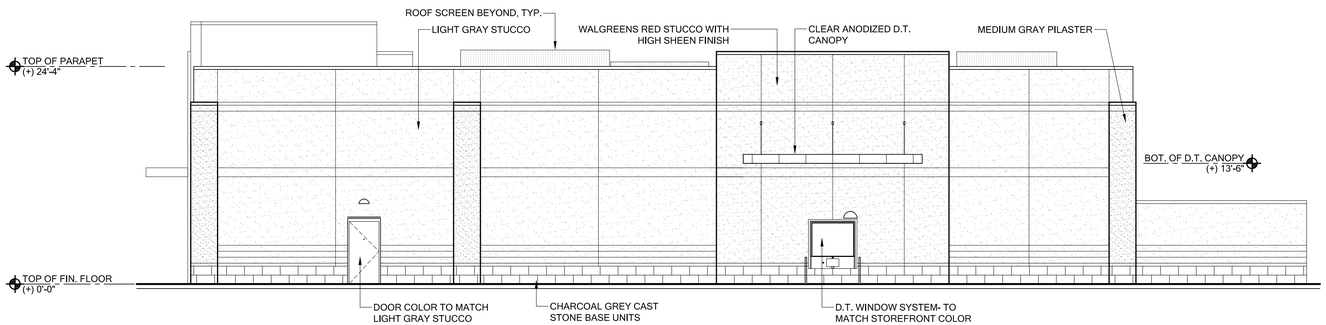

3 WEST ELEVATION
SCALE: 1/8" = 1'-0"

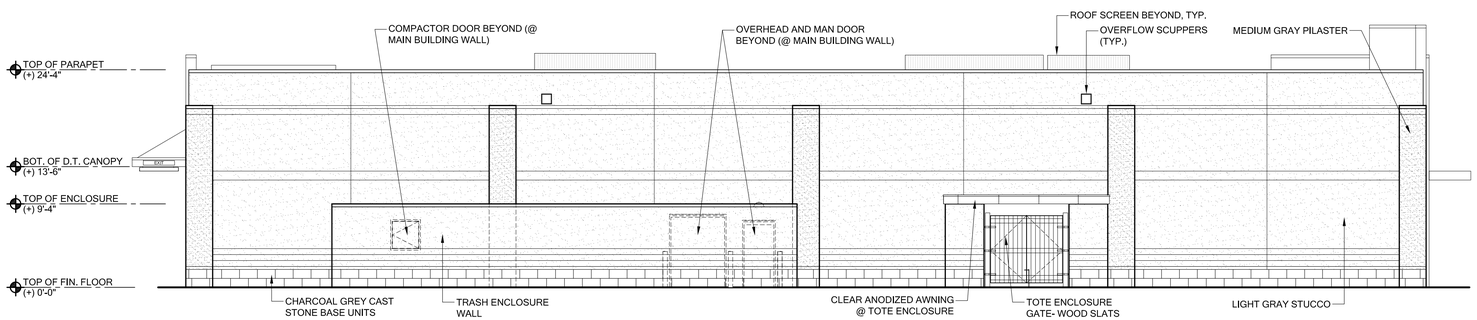

4 SOUTH ELEVATION
SCALE: 1/8" = 1'-0"

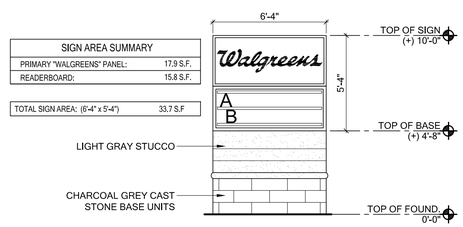

SIGN AREA SUMMARY	
PRIMARY "WALGREENS" PANEL:	17.9 S.F.
READERBOARD:	15.8 S.F.
TOTAL SIGN AREA: (6'-4" x 5'-4")	33.7 S.F

5 MONUMENT SIGN
SCALE: 1/4" = 1'-0"

SIGN SUMMARY

EAST ELEVATION

23'-8½" WALGREENS _____ 124.96 S.F.

(105 LINEAR FEET X 1.5 = 157.5 SIGNAGE ALLOWED)

NORTH ELEVATION

23'-8½" WALGREENS _____ 124.96 S.F.

"DRIVE-THRU" SIGN _____ 1.80 S.F.

TOTAL _____ 126.76 S.F.

(138 LINEAR FEET X 1.5 = 207 SIGNAGE ALLOWED)

SOUTH ELEVATION

"EXIT" SIGN _____ 1.80 S.F.

TOTAL _____ 1.80 S.F.

WALL SIGNS:
THE TOTAL AREA OF WALL SIGNS AFFIXED TO A BUILDING WALL SHALL NOT EXCEED THE ALLOWABLE AREA. THE ALLOWABLE AREA IS BASED UPON THE FOLLOWING:
(1.5 SQUARE FEE PER LINEAR FOOT OF TENANT FRONTAGE) = MAX WALL SIGNAGE ALLOWED

DRAWN BY	REVISIONS	DATE
AB	ISSUE FOR PLAN COMMISSION	11-28-16
AB	RESUBMITTAL FOR PLAN COMMISSION	1-3-17
	RESUBMITTAL FOR PLAN COMMISSION	1-19-17

Manhard CONSULTING LTD
200 Berrington Drive, Lombard, IL 60148 ph 630.691.8500 fx 630.691.8585 manhard.com
Civil Engineers • Surveyors • Water Resource Engineers • Water & Wastewater Engineers
Construction Managers • Environmental Scientists • Landscape Architects • Planners

CAMBURAS & THEODORE, LTD.
ARCHITECTURE • PLANNING • INTERIOR DESIGN • SUSTAINABLE DESIGN • PROJECT MANAGEMENT
2454 E. DEMPSTER ST., DES PLAINES, IL 60016
TEL (847) 296-1325 FAX (847) 296-9135
www.camburasandtheodore.com
est. 1949

63RD STREET AND WOODWARD AVENUE
VILLAGE OF DOWNERS GROVE, ILLINOIS
EXTERIOR ELEVATIONS

PROJ. MGR.:
PROJ. ASSOC.:
DRAWN BY: AB
DATE:
SCALE: AS NOTED

SHEET
A-210

1 EAST ELEVATION
SCALE: 1/8" = 1'-0"

2 NORTH ELEVATION
SCALE: 1/8" = 1'-0"

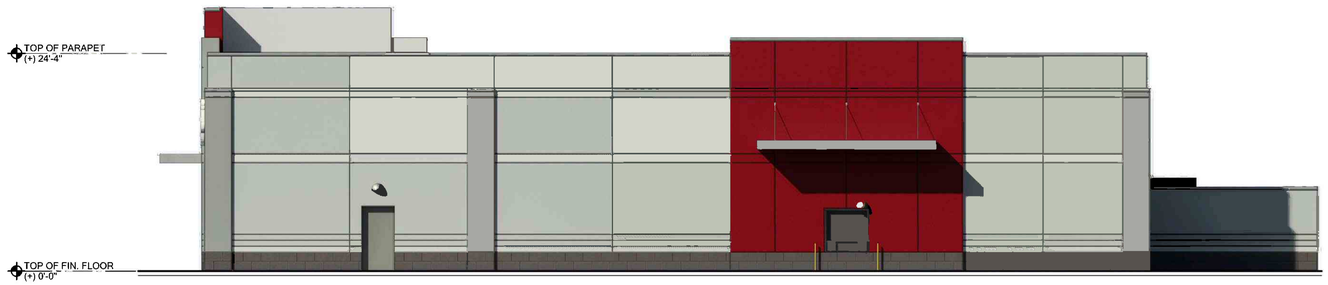

3 WEST ELEVATION
SCALE: 1/8" = 1'-0"

4 SOUTH ELEVATION
SCALE: 1/8" = 1'-0"

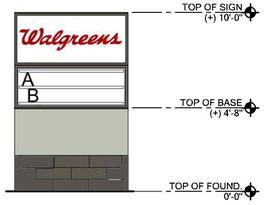

5 MONUMENT SIGN
SCALE: 1/4" = 1'-0"

ISSUE	DATE
ISSUE FOR PLAN COMMISSION	1-20-16
RESUBMITTAL FOR PLAN COMMISSION	1-3-17
RESUBMITTAL FOR PLAN COMMISSION	1-19-17

DRAWN BY: AB

Manhard CONSULTING LTD
700 Springer Drive, Lombard, IL 60148 ph 630.691.8500 fx 630.691.8585 manhard.com
Civil Engineers • Surveyors • Water Resource Engineers • Water & Wastewater Engineers
Construction Managers • Environmental Scientists • Landscape Architects • Planners

CAMBURAS & THEODORE, LTD.
ARCHITECTURE | PLANNING | INTERIOR DESIGN | ENGINEERING
2454 I. TEMPLETON ST., DES PLAINES, IL 60016
TEL: (847) 298-1255 FAX: (847) 390-8130
www.camburasandtheodore.com
est. 1949

63RD STREET AND WOODWARD AVENUE
VILLAGE OF DOWNERS GROVE, ILLINOIS
EXTERIOR ELEVATIONS

PROJ. MGR.:
PROJ. ASSOC.:
DRAWN BY: AB
DATE:
SCALE: AS NOTED

SHEET
A-210

CAMBURAS & THEODORE, LTD.

C+T

WALGREENS
REAR DRIVE-THRU PERSPECTIVE

63RD AND WOODWARD, DOWNERS GROVE, IL
11-28-2016

CAMBURAS & THEODORE, LTD.

C+T

WALGREENS
FRONT ENTRY PERSPECTIVE

63RD AND WOODWARD, DOWNERS GROVE, IL
11-28-2016

FINAL PLAT
OF
MEADOWBROOK ADDITION TO DOWNERS GROVE

BEING A SUBDIVISION OF PART OF THE NORTHEAST QUARTER OF SECTION 24, TOWNSHIP 38 NORTH, RANGE 10 EAST OF THE THIRD PRINCIPAL MERIDIAN, IN DuPAGE COUNTY, ILLINOIS

LOCATION MAP

NOT TO SCALE

BASIS OF BEARINGS

COORDINATES AND BEARINGS ARE BASED UPON THE ILLINOIS STATE PLANE COORDINATE SYSTEM, EAST ZONE (NAD 83), ADJUSTED TO GROUND VALUES, AS ESTABLISHED BY A REAL-TIME KINEMATIC (RTK) GLOBAL NAVIGATION SATELLITE SYSTEM (GNSS) UTILIZING THE TRIMBLE VRS NOW NETWORK.

GRAPHIC SCALE

60 0 30 60 120 240

(IN FEET)
1 inch = 60 ft.

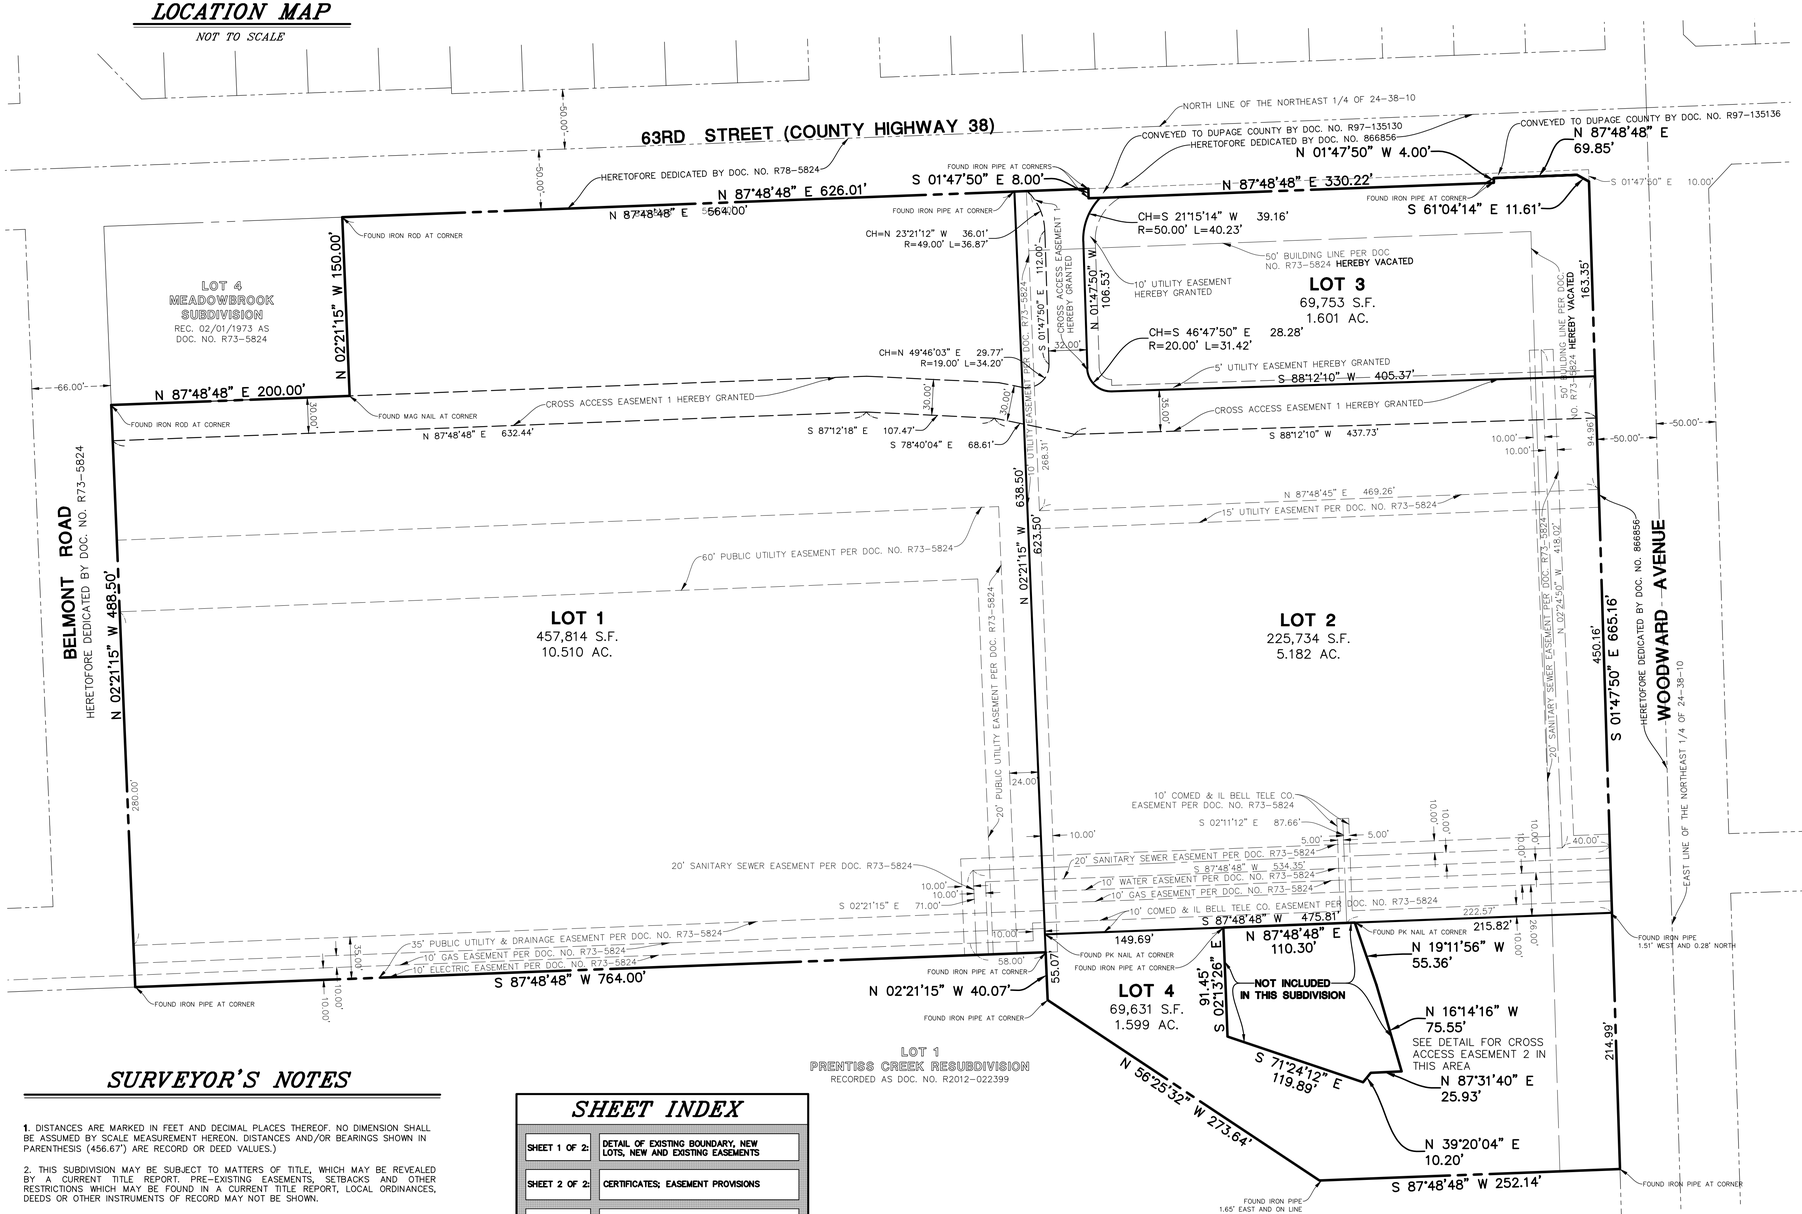

SURVEY PREPARED FOR

FRONTLINE REAL ESTATE PARTNERS, LLC
707 SKOKIE BOULEVARD
NORTHBROOK, ILLINOIS 60062

SUBMITTED BY/RETURN TO:

THE VILLAGE OF DOWNERS GROVE
801 BURLINGTON AVENUE
DOWNERS GROVE, ILLINOIS 60515
PHONE: 630-434-5500

EXISTING PIN'S

08-24-202-005
08-24-202-008
08-24-202-009
08-24-203-004

LINE TABLE		
LINE	BEARING	LENGTH
L1	N01°47'50"W	34.44'
L2	N87°46'30"E	158.13'
L3	S55°59'22"E	12.60'
L4	N16°14'16"W	48.44'
L5	N16°14'16"W	75.55'
L6	N19°11'56"W	55.36'
L7	N19°11'56"W	49.15'
L8	S87°48'48"W	230.52'
L9	N01°47'50"W	25.00'
L10	S87°48'48"W	8.00'
L11	S01°47'50"E	25.00'
L12	S01°47'50"E	158.55'
L13	N01°47'50"W	158.57'
L14	N01°47'50"W	25.00'
L15	S87°48'48"W	179.00'
L16	S19°11'56"E	26.14'
L17	S19°11'56"E	51.07'
L18	S16°14'16"E	106.41'
L19	S55°59'22"E	9.95'
L20	N87°46'30"E	121.09'
L21	N87°46'30"E	8.00'
L22	S01°47'50"E	22.00'
L23	S01°47'50"E	22.00'

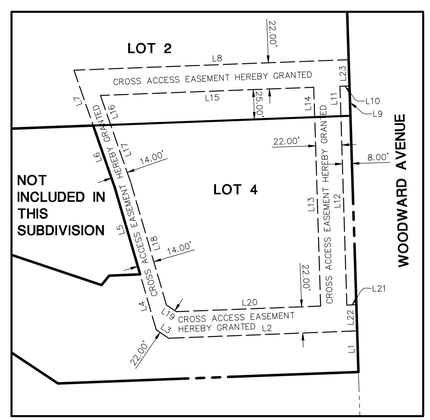

DETAIL OF CROSS ACCESS EASEMENT 2

SURVEYOR'S NOTES

1. DISTANCES ARE MARKED IN FEET AND DECIMAL PLACES THEREOF. NO DIMENSION SHALL BE ASSUMED BY SCALE MEASUREMENT HEREON. DISTANCES AND/OR BEARINGS SHOWN IN PARENTHESIS (456.67') ARE RECORD OR DEED VALUES.)

2. THIS SUBDIVISION MAY BE SUBJECT TO MATTERS OF TITLE, WHICH MAY BE REVEALED BY A CURRENT TITLE REPORT. PRE-EXISTING EASEMENTS, SETBACKS AND OTHER RESTRICTIONS WHICH MAY BE FOUND IN A CURRENT TITLE REPORT, LOCAL ORDINANCES, DEEDS OR OTHER INSTRUMENTS OF RECORD MAY NOT BE SHOWN.

3. THIS PROFESSIONAL SERVICE CONFORMS TO THE CURRENT ILLINOIS MINIMUM STANDARDS FOR A SUBDIVISION SURVEY. MANHARD CONSULTING, LTD. IS A PROFESSIONAL DESIGN FIRM, REGISTRATION NUMBER 184003350, EXPIRES APRIL 30, 2017.

4. 5/8" DIA. IRON RODS WILL BE SET AT ALL PROPERTY CORNERS UNLESS OTHERWISE NOTED.

SHEET INDEX

SHEET 1 OF 2:	DETAIL OF EXISTING BOUNDARY, NEW LOTS, NEW AND EXISTING EASEMENTS
SHEET 2 OF 2:	CERTIFICATES; EASEMENT PROVISIONS

DATE	REVISIONS	DRAWN BY
01/19/17	RESUBMITTAL FOR PLAN COMMISSION	WW

Manhard CONSULTING LTD
700 Springer Drive, Lombard, IL 60148 ph:630.691.8500 fx:630.691.8585 manhard.com
Civil Engineers • Water Resource Engineers • Structural Engineers
Construction Managers • Environmental Scientists • Landscape Architects • Planners

MEADOWBROOK FIRST RESUBDIVISION
DOWNERS GROVE, ILLINOIS
FINAL PLAT OF SUBDIVISION

PROJ. MGR.:	TP
PROJ. ASSOC.:	WW
DRAWN BY:	WW
DATE:	12/29/16
SCALE:	1"=60'

SHEET 1 OF 2

FREDG

© 2015 MANHARD CONSULTING, LTD. ALL RIGHTS RESERVED

FOR REVIEW ONLY; ISSUED 01/19/17

January 19, 2017 - 08:41 Dwg Name: P:\Fredg\Data\Surv\Final Drawings\Prel of Subdivision\Final Prel\FREDG-PS.dwg Updated By: BWright

FINAL PLAT
OF
MEADOWBROOK ADDITION TO DOWNERS GROVE

BEING A SUBDIVISION OF PART OF THE NORTHEAST QUARTER OF SECTION 24, TOWNSHIP 38 NORTH, RANGE 10 EAST OF THE THIRD PRINCIPAL MERIDIAN, IN DuPAGE COUNTY, ILLINOIS

OWNER'S CONSENT

STATE OF _____)
)SS
COUNTY OF _____)

FL CEDAR, LLC HEREBY CERTIFIES THAT IT IS THE OWNER OF THE ABOVE DESCRIBED PROPERTY AND THAT IT HAS CAUSED THE SAME TO BE SURVEYED AND SUBDIVIDED AS SHOWN ON THE PLAT HEREON DRAWN.

THIS IS TO ALSO CERTIFY THAT FL CEDAR, LLC, AS OWNER OF THE PROPERTY DESCRIBED AS MEADOWBROOK ADDITION TO DOWNERS GROVE AND LEGALLY DESCRIBED ON THE PLAT OF THE SAME NAME, HAVE DETERMINED TO THE BEST OF OUR KNOWLEDGE THE SCHOOL DISTRICT IN WHICH EACH OF THE FOLLOWING LOTS LIE.

LOT NUMBER(S)	SCHOOL DISTRICT
ALL	GRADE SCHOOL DISTRICT NO. 68 HIGH SCHOOL DISTRICT NO. 99 COLLEGE OF DUPAGE DISTRICT NO. 502

DATED THIS _____ DAY OF _____, A.D., 20_____.

BY: _____

PRINTED NAME AND TITLE: _____

BY: _____

PRINTED NAME AND TITLE: _____

NOTARY PUBLIC

STATE OF _____)
)SS
COUNTY OF _____)

I, _____, A NOTARY PUBLIC IN AND FOR THE COUNTY AND STATE AFORESAID, DO HEREBY CERTIFY THAT

_____ AND _____

OF _____ WHO IS/ARE PERSONALLY KNOWN TO ME TO BE THE SAME WHOSE NAME(S) IS/ARE SUBSCRIBED TO THE FOREGOING CERTIFICATE, APPEARED BEFORE ME THIS DAY IN PERSON AND ACKNOWLEDGED THAT HE/SHE/THEY DID SIGN AND DELIVER THIS INSTRUMENT AS A FREE AND VOLUNTARY ACT FOR THE USES AND PURPOSES HEREIN SET FORTH.

GIVEN UNDER MY HAND AND NOTORIAL SEAL THIS ___ DAY OF _____, A.D., 20____.

_____
NOTARY PUBLIC

MORTGAGEE CONSENT

STATE OF _____)
)SS
COUNTY OF _____)

THE UNDERSIGNED, AS MORTGAGEE, UNDER THE PROVISIONS OF CERTAIN MORTGAGE DATED

_____ AND RECORDED IN THE RECORDER'S OFFICE OF_____,

COUNTY, ILLINOIS, ON THIS _____ DAY OF _____, A.D., _____, AS DOCUMENT

NUMBER _____, HEREBY CONSENTS TO THE SUBDIVISION STATED HEREIN.

DATED: _____, A.D., 20_____.

_____
MORTGAGEE

BY: _____
PRESIDENT

ATTEST: _____
SECRETARY

MORTGAGEE NOTARY PUBLIC

STATE OF _____)
)SS
COUNTY OF _____)

I, _____, A NOTARY PUBLIC IN AND FOR THE COUNTY AND STATE AFORESAID, DO HEREBY CERTIFY THAT

_____ AND _____

OF _____ WHO IS/ARE PERSONALLY KNOWN TO ME TO BE THE SAME WHOSE NAME(S) IS/ARE SUBSCRIBED TO THE FOREGOING CERTIFICATE, APPEARED BEFORE ME THIS DAY IN PERSON AND ACKNOWLEDGED THAT HE/SHE/THEY DID SIGN AND DELIVER THIS INSTRUMENT AS A FREE AND VOLUNTARY ACT FOR THE USES AND PURPOSES HEREIN SET FORTH.

GIVEN UNDER MY HAND AND NOTORIAL SEAL THIS ___ DAY OF _____, A.D. 20____.

_____
NOTARY PUBLIC

PLAN COMMISSION CERTIFICATE

STATE OF ILLINOIS)
) SS
COUNTY OF DuPAGE)

APPROVED BT THE VILLAGE OF DOWNERS GROVE PLAN COMMISSION.

THIS _____ DAY OF_____, A.D. 20_____.

BY: _____
CHAIRMAN

PRINTED NAME: _____

VILLAGE OF DOWNERS GROVE COUNCIL CERTIFICATE

STATE OF ILLINOIS)
) SS
COUNTY OF DuPAGE)

APPROVED AND ACCEPTED BY THE MAYOR AND VILLAGE COUNCIL OF THE VILLAGE OF DOWNERS GROVE, DUPAGE COUNTY, ILLINOIS.

THIS _____ DAY OF_____, A.D. 20____.

BY: _____
MAYOR

PRINTED NAME: _____

ATTEST: _____
VILLAGE CLERK

PRINTED NAME: _____

DOWNERS GROVE SANITARY DISTRICT CERTIFICATE

STATE OF ILLINOIS)
) SS
COUNTY OF DuPAGE)

I, _____ COLLECTOR OF THE DOWNERS GROVE SANITARY DISTRICT, DO HEREBY CERTIFY THAT THERE ARE NO DELINQUENT OR UNPAID CURRENT OR FORFEITED SPECIAL ASSESSMENTS OF ANY DEFERRED INSTALLMENTS THEREOF THAT HAVE NOT BEEN APPORTIONED AGAINST THE TRACT OF LAND, INCLUDED IN THIS PLAT.

DATED THIS _____ DAY OF_____, A.D.,20____.

_____
COLLECTOR

VILLAGE COLLECTOR CERTIFICATE

STATE OF ILLINOIS)
)SS
COUNTY OF DuPAGE)

I, _____ COLLECTOR FOR THE VILLAGE OF DOWNERS GROVE, DO HEREBY CERTIFY THAT THERE ARE NO DELINQUENT OR UNPAID CURRENT OR FORFEITED SPECIAL ASSESSMENTS OF ANY DEFERRED INSTALLMENTS THEREOF THAT HAVE NOT BEEN APPORTIONED AGAINST THE TRACT OF LAND, INCLUDED IN THIS PLAT.

DATED THIS _____ DAY OF_____. A.D.,20____.

_____
VILLAGE COLLECTOR

COUNTY CLERK'S CERTIFICATE

STATE OF ILLINOIS)
)SS
COUNTY OF DUPAGE)

I, _____, COUNTY CLERK OF DUPAGE COUNTY, ILLINOIS DO HEREBY CERTIFY THAT THERE ARE NO DELINQUENT GENERAL TAXES, NO UNPAID FORFEITED TAXES AND NO REDEEMABLE TAX SALES AGAINST ANY OF THE LAND INCLUDED IN THE PLAT.

I FURTHER CERTIFY THAT I HAVE RECEIVED ALL STATUTORY FEES IN CONNECTION WITH THE PLAT.

GIVEN UNDER MY HAND AND SEAL OF THE COUNTY CLERK OF DUPAGE COUNTY, ILLINOIS, THIS

_____ DAY OF _____, A.D., 20_____.

_____
COUNTY CLERK

RECORDER'S CERTIFICATE

STATE OF ILLINOIS)
) SS
COUNTY OF DU PAGE)

THIS INSTRUMENT NO. _____ WAS FILED FOR RECORD IN

THE RECORDER'S OFFICE OF DUPAGE COUNTY, ILLINOIS ON THE _____ DAY OF

_____, A.D., 20____, AT _____ O'CLOCK ____M.

_____
RECORDER

AN EASEMENT FOR SERVING THE SUBDIVISION AND OTHER PROPERTY WITH ELECTRIC AND COMMUNICATION SERVICE IS HEREBY RESERVED FOR AND GRANTED TO:

COMMONWEALTH EDISON COMPANY
AND
AT&T TELEHOLDINGS INCORPORATED, ILLINOIS a.k.a.
ILLINOIS BELL TELEPHONE COMPANY, GRANTEES

THEIR RESPECTIVE LICENSEES, SUCCESSORS, AND ASSIGNS, JOINTLY AND SEVERALLY, TO CONSTRUCT, OPERATE, REPAIR, MAINTAIN, MODIFY, RECONSTRUCT, REPLACE, SUPPLEMENT, RELOCATE AND REMOVE, FROM TIME TO TIME, POLES, GUYS, ANCHORS, WIRES, CABLES, CONDUITS, MANHOLES, TRANSFORMERS, PEDESTALS, EQUIPMENT CABINETS OR OTHER, FACILITIES USED IN CONNECTION WITH OVERHEAD AND UNDERGROUND TRANSMISSION AND DISTRIBUTION OF ELECTRICITY, COMMUNICATIONS, SOUNDS AND SIGNALS IN, OVER, UNDER, ACROSS, ALONG AND UPON THE SURFACE OF THE PROPERTY SHOWN WITHIN THE DASHED OR DOTTED LINES (OR SIMILAR DESIGNATION) ON THE PLAT AND MARKED "EASEMENT" "UTILITY EASEMENT" "PUBLIC UTILITY EASEMENT", "P.U.E." (OR SIMILAR DESIGNATION), THE PROPERTY DESIGNATED IN THE DECLARATION OF CONDOMINIUM AND/OR ON THIS PLAT AS "COMMON ELEMENTS", AND THE PROPERTY DESIGNATED ON THE PLAT AS "COMMON AREA OR AREAS", AND THE PROPERTY DESIGNATED ON THE PLAT FOR STREETS AND ALLEYS, WHETHER PUBLIC OR PRIVATE, TOGETHER WITH THE RIGHT TO INSTALL REQUIRED SERVICE CONNECTIONS OVER OR UNDER THE SURFACE OF EACH LOT AND COMMON AREA OR AREAS TO SERVE IMPROVEMENTS THEREON, OR ON ADJACENT LOTS, AND COMMON AREA OR AREAS, THE RIGHT TO CUT, TRIM OR REMOVE TREES, BUSHES, ROOTS AND SAPLINGS AND TO CLEAR OBSTRUCTIONS FROM THE SURFACE AND SUBSURFACE AS MAY BE REASONABLY REQUIRED INCIDENT TO THE RIGHTS HEREIN GIVEN, AND THE RIGHT TO ENTER UPON THE SUBDIVIDED PROPERTY FOR ALL SUCH PURPOSES. OBSTRUCTIONS SHALL NOT BE PLACED OVER GRANTEES' FACILITIES OR IN, UPON OR OVER THE PROPERTY WITHIN THE DASHED OR DOTTED LINES (OR SIMILAR DESIGNATIONS) MARKED "EASEMENT", "UTILITY EASEMENT", "PUBLIC UTILITY EASEMENT", "P.U.E." (OR SIMILAR DESIGNATION) WITHOUT THE PRIOR WRITTEN CONSENT OF GRANTEES. AFTER INSTALLATION OF ANY SUCH FACILITIES, THE GRADE OF THE SUBDIVIDED PROPERTY SHALL NOT BE ALTERED IN A MANNER SO AS TO INTERFERE WITH THE PROPER OPERATION AND MAINTENANCE THEREOF.

THE TERM "COMMON ELEMENTS" SHALL HAVE THE MEANING SET FORTH IN SUCH TERM IN THE "CONDOMINIUM PROPERTY ACT", CHAPTER 765 ILCS 605/2, AS AMENDED FROM TIME TO TIME.

THE TERM "COMMON AREA OR AREAS" IS DEFINED AS A LOT, PARCEL OR AREA OF REAL PROPERTY, THE BENEFICIAL USE AND ENJOYMENT OF WHICH IS RESERVED IN WHOLE AS AN APPORTIONMENT TO THE SEPARATELY OWNED LOTS, PARCEL OR AREAS WITHIN THE PLANNED DEVELOPMENT, EVEN THOUGH SUCH BE OTHERWISE DESIGNATED ON THE PLAT BY TERMS SUCH AS "OUTLOTS", "COMMON ELEMENTS", "OPEN SPACE", "OPEN AREA", "COMMON GROUND", "PARKING" AND "COMMON AREA". THE TERM "COMMON AREA OR AREAS", AND "COMMON ELEMENTS" INCLUDES REAL PROPERTY SURFACED WITH INTERIOR DRIVEWAYS AND WALKWAYS, BUT EXCLUDES REAL PROPERTY PHYSICALLY OCCUPIED BY A BUILDING, SERVICE BUSINESS DISTRICT OR STRUCTURES SUCH AS A POOL OR RETENTION POND OR MECHANICAL EQUIPMENT.

RELOCATION OF FACILITIES WILL BE DONE BY GRANTEES AT COST OF GRANTOR/LOT OWNER, UPON WRITTEN REQUEST.

DECLARATION OF RESTRICTIVE COVENANTS

THE UNDERSIGNED OWNER HEREBY DECLARES THAT THE REAL PROPERTY DESCRIBED IN AND DEPICTED ON THIS PLAT OF SUBDIVISION SHALL BE HELD, TRANSFERRED, SOLD, CONVEYED AND OCCUPIED SUBJECT TO THE FOLLOWING COVENANTS AND RESTRICTIONS:

(a) ALL PUBLIC UTILITY STRUCTURES AND FACILITIES, WHETHER LOCATED ON PUBLIC OR PRIVATE PROPERTY, SHALL BE CONSTRUCTED WHOLLY UNDERGROUND, EXCEPT FOR TRANSFORMERS, TRANSFORMER PADS, LIGHT POLES, REGULATORS, VALVES, MARKERS AND SIMILAR STRUCTURES APPROVED BY THE VILLAGE ENGINEER OF THE VILLAGE OF DOWNERS GROVE PRIOR TO RECORDING OF THIS PLAT OF SUBDIVISION.

(b) AN EASEMENT FOR SERVING THE SUBDIVISION, AND OTHER PROPERTY WITH STORM DRAINAGE, SANITARY SEWER, STREET LIGHTING, POTABLE WATER SERVICE AND OTHER PUBLIC UTILITY SERVICES, IS HEREBY RESERVED FOR AND GRANTED TO THE VILLAGE OF DOWNERS GROVE AND DOWNERS GROVE SANITARY DISTRICT, THEIR RESPECTIVE SUCCESSORS AND ASSIGNS, JOINTLY AND SEPARATELY, TO INSTALL, OPERATE AND MAINTAIN AND REMOVE, FROM TIME TO TIME, FACILITIES AND EQUIPMENT USED IN CONNECTION WITH THE PUBLIC WATER SUPPLY, TRANSMISSION LINES, SANITARY SEWERS, STORM DRAINAGE SYSTEM, STREET LIGHTING SYSTEM, OR OTHER PUBLIC UTILITY SERVICE, AND THEIR APPURTENANCES, EITHER ON, OVER, ACROSS, BELOW OR THROUGH THE GROUND SHOWN WITHIN THE DOTTED LINES ON THE PLAT MARKED "PUBLIC UTILITY AND/OR DRAINAGE EASEMENT", OR SIMILAR LANGUAGE DESIGNATING A STORMWATER OR SEWER EASEMENT, AND THE PROPERTY DESIGNATED ON THE PLAT FOR STREETS AND ALLEYS, TOGETHER WITH THE RIGHT TO CUT, TRIM OR REMOVE TREES, BUSHES AND ROOTS AS MAY BE REASONABLY REQUIRED INCIDENT TO THE RIGHTS HEREIN GIVEN, AND THE RIGHT TO ENTER UPON THE SUBDIVIDED PROPERTY FOR ALL SUCH PURPOSES. OBSTRUCTIONS SHALL NOT BE PLACED OVER GRANTEES' FACILITIES OR IN, UPON OR OVER, THE PROPERTY WITHIN THE STORMWATER OR SEWER EASEMENT WITHOUT THE PRIOR WRITTEN CONSENT OF GRANTEES. AFTER INSTALLATION OF ANY SUCH FACILITIES, THE GRADE OF THE SUBDIVIDED PROPERTY SHALL NOT BE ALTERED IN A MANNER SO AS TO INTERFERE WITH THE PROPER OPERATION AND MAINTENANCE THEREOF.

WHEREAS, SAID LOTS WILL BE CONVEYED TO PURCHASERS SUBJECT TO THIS DECLARATION TO THE END THAT THE RESTRICTIONS IMPOSED SHALL INURE TO THE BENEFIT OF EACH AND ALL OF THE PURCHASERS OF SUCH LOTS WHETHER THEY SHALL HAVE BECOME SUCH BEFORE OR AFTER THE DATE THEREOF, AND THEIR RESPECTIVE HEIRS AND ASSIGNS, AND

WHEREAS, THE AFORESAID PROPERTY DESCRIBED ON THE ATTACHED PLAT IS LOCATED ENTIRELY WITHIN THE CORPORATE LIMITS OF THE VILLAGE OF DOWNERS GROVE, ILLINOIS, AND

WHEREAS, ALL OF THE PROVISIONS, RESTRICTIONS, CONDITIONS, COVENANTS, AGREEMENTS, AND CHARGES HEREIN CONTAINED SHALL RUN WITH AND BIND ALL OF SAID LOTS AND LAND AND SHALL INURE TO THE BENEFIT OF, AND BE ENFORCEABLE BY THE VILLAGE OF DOWNERS GROVE, ILLINOIS, AND THE OWNERS OR OWNER OF ANY OF THE LOTS OF LAND COMPRISED WITHIN SAID PLAT, AND THEIR RESPECTIVE HEIRS, EXECUTORS, ADMINISTRATORS, SUCCESSORS AND ASSIGNS.

NOW, THEREFORE, ALL PERSONS, FIRMS OR CORPORATIONS NOW OWNING THE AFORESAID PROPERTY DO COVENANT AND AGREE THAT THEY OR ANY PERSON, FIRM OR CORPORATION HEREAFTER ACQUIRING ANY PROPERTY OR LOTS SHOWN UPON THE ATTACHED PLAT OF SUBDIVISION ARE HEREBY SUBJECTED TO THE FOLLOWING RESTRICTIONS RUNNING WITH SAID PROPERTY TO WHOMSOEVER OWNED, TO WIT:

1. NO IMPROVEMENTS SHALL BE MADE IN OR UPON THE STORMWATER EASEMENT, INCLUDING DETENTION OR RETENTION AREAS, AS DESCRIBED IN THE PLAT OF SUBDIVISION, EXCEPT FOR LANDSCAPE INSTALLATION OF TREES, SHRUBS, BUSHES AND GRASS AND THE INSTALLATION OF UNDERGROUND UTILITY LINES AND DRIVEWAYS.
2. EACH OWNER OR PURCHASER SHALL BE RESPONSIBLE FOR MAINTAINING THE STORMWATER EASEMENT, INCLUDING DETENTION OR RETENTION AREAS, APPLICABLE TO HIS LOT IN SUCH MANNER AS TO INSURE THE FREE AND UNINTERRUPTED FLOW OF STORM WATER THROUGH THE DRAINAGE SYSTEM OF THE SUBDIVISION, AND SHALL NOT DESTROY OR MODIFY GRADES OR SLOPES WITHOUT HAVING FIRST RECEIVED PRIOR WRITTEN APPROVAL OF THE VILLAGE OF DOWNERS GROVE, ILLINOIS.
3. IN THE EVENT ANY OWNER OR PURCHASER FAILS TO PROPERLY MAINTAIN THE STORMWATER EASEMENT, INCLUDING DETENTION OR RETENTION AREAS, THE VILLAGE OF DOWNERS GROVE, ILLINOIS, SHALL UPON TEN DAYS' PRIOR WRITTEN NOTICE, RESERVE THE RIGHT TO PERFORM, OR HAVE PERFORMED ON ITS BEHALF, ANY MAINTENANCE WORK TO OR UPON THE STORMWATER EASEMENT, INCLUDING DETENTION OR RETENTION AREAS, REASONABLY NECESSARY TO INSURE ADEQUATE STORMWATER STORAGE AND FREE FLOW OF STORMWATER THROUGH THE STORMWATER EASEMENT, INCLUDING DETENTION OR RETENTION AREAS.
4. IN THE EVENT THE VILLAGE OF DOWNERS GROVE, ILLINOIS, SHALL BE REQUIRED TO PERFORM, OR HAVE PERFORMED ON ITS BEHALF, ANY MAINTENANCE WORK TO OR UPON THE STORMWATER EASEMENT, INCLUDING DETENTION OR RETENTION AREAS, THE COST TOGETHER WITH THE ADDITIONAL SUM OF TEN PERCENT SHALL, UPON RECORDATION OF A NOTICE OF LIEN WITHIN SIXTY DAYS OF COMPLETION OF THE WORK, CONSTITUTE A LIEN AGAINST HIS LOT WHICH MAY BE FORECLOSED BY AN ACTION BROUGHT BY OR ON BEHALF OF THE VILLAGE OF DOWNERS GROVE, ILLINOIS.
5. THE AFORESAID RESTRICTIONS AND COVENANTS, AND EACH AND EVERY ONE OF THEM, ARE HEREBY EXPRESSLY MADE AN ESSENTIAL PART OF THIS INSTRUMENT, AND SHALL BE AND REMAIN OF PERPETUAL EFFICACY AND OBLIGATION IN RESPECT TO THE SAID PREMISES AND THE PARTIES HEREIN DESIGNATED, THEIR AND EACH OF THEIR SUCCESSORS, HEIRS, AND ASSIGNS.

IN WITNESS WHEREOF, THE OWNERS HAVE SET THEIR HANDS UPON THE ATTACHED PLAT THE DAY AND DATE FIRST WRITTEN THERON.

DATED THIS _____ DAY OF _____, A.D., 20_____.

BY: _____

PRINTED NAME AND TITLE: _____

BY: _____

PRINTED NAME AND TITLE: _____

NOTARY PUBLIC

STATE OF _____)
)SS
COUNTY OF _____)

I, _____, A NOTARY PUBLIC IN AND FOR THE COUNTY AND STATE AFORESAID, DO HEREBY CERTIFY THAT

_____ AND _____

OF _____ WHO IS/ARE PERSONALLY KNOWN TO ME TO BE THE SAME WHOSE NAME(S) IS/ARE SUBSCRIBED TO THE FOREGOING CERTIFICATE, APPEARED BEFORE ME THIS DAY IN PERSON AND ACKNOWLEDGED THAT HE/SHE/THEY DID SIGN AND DELIVER THIS INSTRUMENT AS A FREE AND VOLUNTARY ACT FOR THE USES AND PURPOSES HEREIN SET FORTH.

GIVEN UNDER MY HAND AND NOTORIAL SEAL THIS ___ DAY OF _____, A.D., 20____.

_____
NOTARY PUBLIC

COUNTY HIGHWAY CERTIFICATE

STATE OF ILLINOIS)
)SS
COUNTY OF COOK)

THIS PLAT IS HEREBY APPROVED THIS _____ DAY OF _____, A.D., 20____, BY THE COUNTY ENGINEER OF DuPAGE COUNTY PURSUANT TO CHAPTER 765, ACT 205, SECTION 2 OF THE ILLINOIS COMPILED STATUES, AS AMENDED, AS TO ROADWAY ACCESS TO COUNTY HIGHWAY 38, ALSO KNOWN AS 63RD STREET.

_____
COUNTY ENGINEER

_____
PRINTED NAME

GRADING/DRAINAGE CERTIFICATE

I, _____, A REGISTERED PROFESSIONAL ENGINEER IN ILLINOIS, AND FL CEDAR, LLC, THE OWNER OF THE LAND DEPICTED HEREON OR ITS DULY AUTHORIZED ATTORNEY, DO HEREBY STATE, THAT TO THE BEST OF OUR KNOWLEDGE AND BELIEF, REASONABLE PROVISION HAS BEEN MADE FOR COLLECTION AND DIVERSION OF SUCH SURFACE WATERS INTO PUBLIC AREAS OR DRAINS WHICH THE SUBDIVIDER HAS A RIGHT TO USE, AND THAT SUCH SURFACE WATERS WILL BE PLANNED FOR IN ACCORDANCE WITH GENERALLY ACCEPTED ENGINEERING PRACTICES SO AS TO REDUCE THE LIKELIHOOD OF DAMAGE TO THE ADJOINING PROPERTY BECAUSE OF THE CONSTRUCTION OF THE SUBDIVISION. FURTHER, AS ENGINEER, I HEREBY CERTIFY THAT THE PROPERTY WHICH IS THE SUBJECT OF THIS SUBDIVISION OR ANY PART THEREOF IS NOT LOCATED WITHIN A SPECIAL FLOOD HAZARD AREA AS IDENTIFIED BY THE FEDERAL EMERGENCY MANAGEMENT AGENCY.

DATED THIS _____ DAY OF _____, A.D., 20_____.

BY: _____
OWNER/ATTORNEY

BY: _____
PROFESSIONAL ENGINEER

CROSS ACCESS EASEMENT 1 PROVISIONS

A NON-EXCLUSIVE EASEMENT FOR FOR THE BENEFIT OF LOT 3 SHOWN HEREON OVER PORTIONS OF LOTS 1 AND 2 FOR THE ACCESS TO AND FROM 63RD STREET, WOODWARD AVENUE AND BELMONT ROAD IS HEREBY GRANTED OVER ALL THAT AREA LABELED "CROSS ACCESS EASEMENT 1". ALL MAINTENANCE AND REPAIR OF THE CROSS ACCESS EASEMENT 1 AREA SHALL BE MADE SO AS TO INTERFERE AS LITTLE AS PRACTICABLE WITH THE OPERATIONS OF ANY OF THE OWNERS OF THE LOTS OR THEIR EMPLOYEES, AGENTS, TENANTS, INVITEES OR LICENSEES.

CROSS ACCESS EASEMENT 2 PROVISIONS

A NON-EXCLUSIVE EASEMENT FOR FOR THE BENEFIT OF THE PARCEL LABELED AS "NOT INCLUDED IN THIS SUBDIVISION" AND SHOWN HEREON OVER PORTIONS OF LOT 2 AND 4 FOR THE ACCESS TO AND FROM WOODWARD AVENUE IS HEREBY GRANTED OVER ALL THAT AREA LABELED "CROSS ACCESS EASEMENT 2". ALL MAINTENANCE AND REPAIR OF THE ACCESS EASEMENT AREA SHALL BE MADE SO AS TO INTERFERE AS LITTLE AS PRACTICABLE WITH THE OPERATIONS OF ANY OF THE OWNERS OF THE LOT OR THEIR EMPLOYEES, AGENTS, TENANTS, INVITEES OR LICENSEES.

PERMISSION TO RECORD

STATE OF ILLINOIS)
)SS
COUNTY OF DuPAGE)

I, WILLIAM W. WRIGHT, ILLINOIS PROFESSIONAL LAND SURVEYOR NO. 035-003502, HEREBY GRANT PERMISSION TO A REPRESENTATIVE OF DOWNERS GROVE, ILLINOIS TO RECORD THIS PLAT ON OR BEFORE DECEMBER 1, 2017. HE/SHE SHALL SHOW PROPER IDENTIFICATION AND PROVIDE THIS SURVEYOR WITH A RECORDED COPY OF SAID PLAT.

DATED THIS _____ DAY OF _____, A.D. 20____.

_____
ILLINOIS PROFESSIONAL LAND SURVEYOR NO. 035-003502
LICENSE EXPIRES: NOVEMBER 30, 2018

DESIGN FIRM PROFESSIONAL REGISTRATION NO. 184003350
EXPIRES APRIL 30, 2017

SURVEYOR'S CERTIFICATE

STATE OF ILLINOIS)
)SS
COUNTY OF DuPAGE)

THIS IS TO DECLARE THAT THE FOLLOWING DESCRIBED PROPERTY WAS SURVEYED AND SUBDIVIDED BY MANHARD CONSULTING, LTD., UNDER THE SUPERVISION OF AN ILLINOIS PROFESSIONAL LAND SURVEYOR AS SHOWN BY THIS PLAT WHICH IS A CORRECT REPRESENTATION OF SAID SURVEY AND SUBDIVISION; ALL DIMENSIONS ARE IN FEET AND DECIMAL PARTS THEREOF.

LOTS 1, 2 AND 3 IN MEADOWBROOK SUBDIVISION, BEING A SUBDIVISION OF THAT PAT OF THE NORTHEAST QUARTER OF SECTION 24, TOWNSHIP 38 NORTH, RANGE 10 EAST OF THE THIRD PRINCIPAL MERIDIAN, ACCORDING TO THE PLAT THEREOF RECORDED FEBRUARY 1, 1973 AS DOCUMENT NO. R73-5824 AND CERTIFICATES OF CORRECTION RECORDED AUGUST 24, 1976 AS DOCUMENT NO. R76-58800 AND DOCUMENT NO. R76-55801, IN DuPAGE COUNTY, ILLINOIS, EXCEPTING THEREFROM THAT PART CONVEYED TO DUPAGE COUNTY DIVISION OF TRANSPORTATION BY DEEDS RECORDED SEPTEMBER 10, 1997 AS DOCUMENT NO. R97-135130 AND DOCUMENT NO. R97-135136.

ALSO INCLUDING

LOT 1 IN MEADOWBROOK ASSESSMENT PLAT OF PART OF THE NORTHEAST QUARTER OF SECTION 24, TOWNSHIP 38 NORTH, RANGE 10 EAST OF THE THIRD PRINCIPAL MERIDIAN, ACCORDING TO THE PLAT THEREOF RECORDED APRIL 23, 1992 AS DOCUMENT NO. R92-075488, IN DuPAGE COUNTY, ILLINOIS.

SUBDIVIDED PROPERTY CONTAINS 18.892 ACRES, MORE OR LESS.

5/8 DIAMETER BY 24" LONG IRON RODS WILL BE SET AT ALL SUBDIVISION CORNERS, LOT CORNERS, POINTS OF CURVATURE AND POINTS OF TANGENCY IN COMPLIANCE WITH ILLINOIS STATUTES AND APPLICABLE ORDINANCES, UNLESS OTHERWISE NOTED.

THIS IS ALSO TO DECLARE THAT THE PROPERTY AS DESCRIBED ON THE ANNEXED PLAT LIES WITHIN THE CORPORATE LIMITS OF DOWNERS GROVE, DUPAGE COUNTY, ILLINOIS WHICH HAS ADOPTED A VILLAGE PLAN AND IS EXERCISING THE SPECIAL POWER AUTHORIZED BY DIVISION 12 OF ARTICLE 11 OF THE ILLINOIS MUNICIPAL CODE.

THIS IS ALSO TO DECLARE THAT THE FEDERAL EMERGENCY MANAGEMENT AGENCY FIRM COMMUNITY PANEL NUMBER 17043C0806H HAVING AN EFFECTIVE DATE OF DECEMBER 16, 2004 INDICATES THAT THE ABOVE DESCRIBED PROPERTY LIES WITHIN AN AREA DESIGNATED AS ZONE X, AREAS DETERMINED TO BE OUTSIDE THE 0.2% ANNUAL CHANCE FLOODPLAIN. THESE MAPS DO NOT NECESSARILY SHOW ALL AREAS SUBJECT TO FLOODING IN THE COMMUNITY OR ALL PLANIMETRIC FEATURES OUTSIDE SPECIAL FLOOD HAZARD AREAS. THIS DOES NOT GUARANTEE THAT THE SURVEYED PROPERTY WILL OR WILL NOT FLOOD.

GIVEN UNDER MY HAND AND SEAL THIS _____ DAY OF _____,A.D. 20___.

_____
ILLINOIS PROFESSIONAL LAND SURVEYOR NO. 035-003502
LICENSE EXPIRES: NOVEMBER 30, 2018

DESIGN FIRM PROFESSIONAL REGISTRATION NO. 184003350
EXPIRES APRIL 30, 2017

DRAWN BY	REVISIONS	DATE
WWW	RESUBMISSION FOR PLAN COMMISSION	01/19/17

Manhard CONSULTING LTD
700 Springer Drive, Lombard, IL 60148 ph:630.681.8500 fx:630.681.8585 manhard.com
Civil Engineers • Surveyors • Water Resource Engineers • Structural Engineers
Construction Managers • Environmental Scientists • Landscape Architects • Planners

MEADOWBROOK FIRST RESUBDIVISION
DOWNERS GROVE, ILLINOIS
FINAL PLAT OF RESUBDIVISION

PROJ. MGR.:	TP
PROJ. ASSOC.:	WW
DRAWN BY:	WW
DATE:	11/29/16
SCALE:	N/A

SHEET **2** OF **2**
FREDG

FOR REVIEW ONLY; ISSUED 01/19/17

©2015 MANHARD CONSULTING, LTD. ALL RIGHTS RESERVED

January 19, 2017 - 08:43 Dwg Name: P:\Fredg\Data\Surv\Final Drawings\Final of Subdivision\Final Plat\FREDG-FP.dwg Updated By: BWright

SITE IMPROVEMENT EXHIBIT

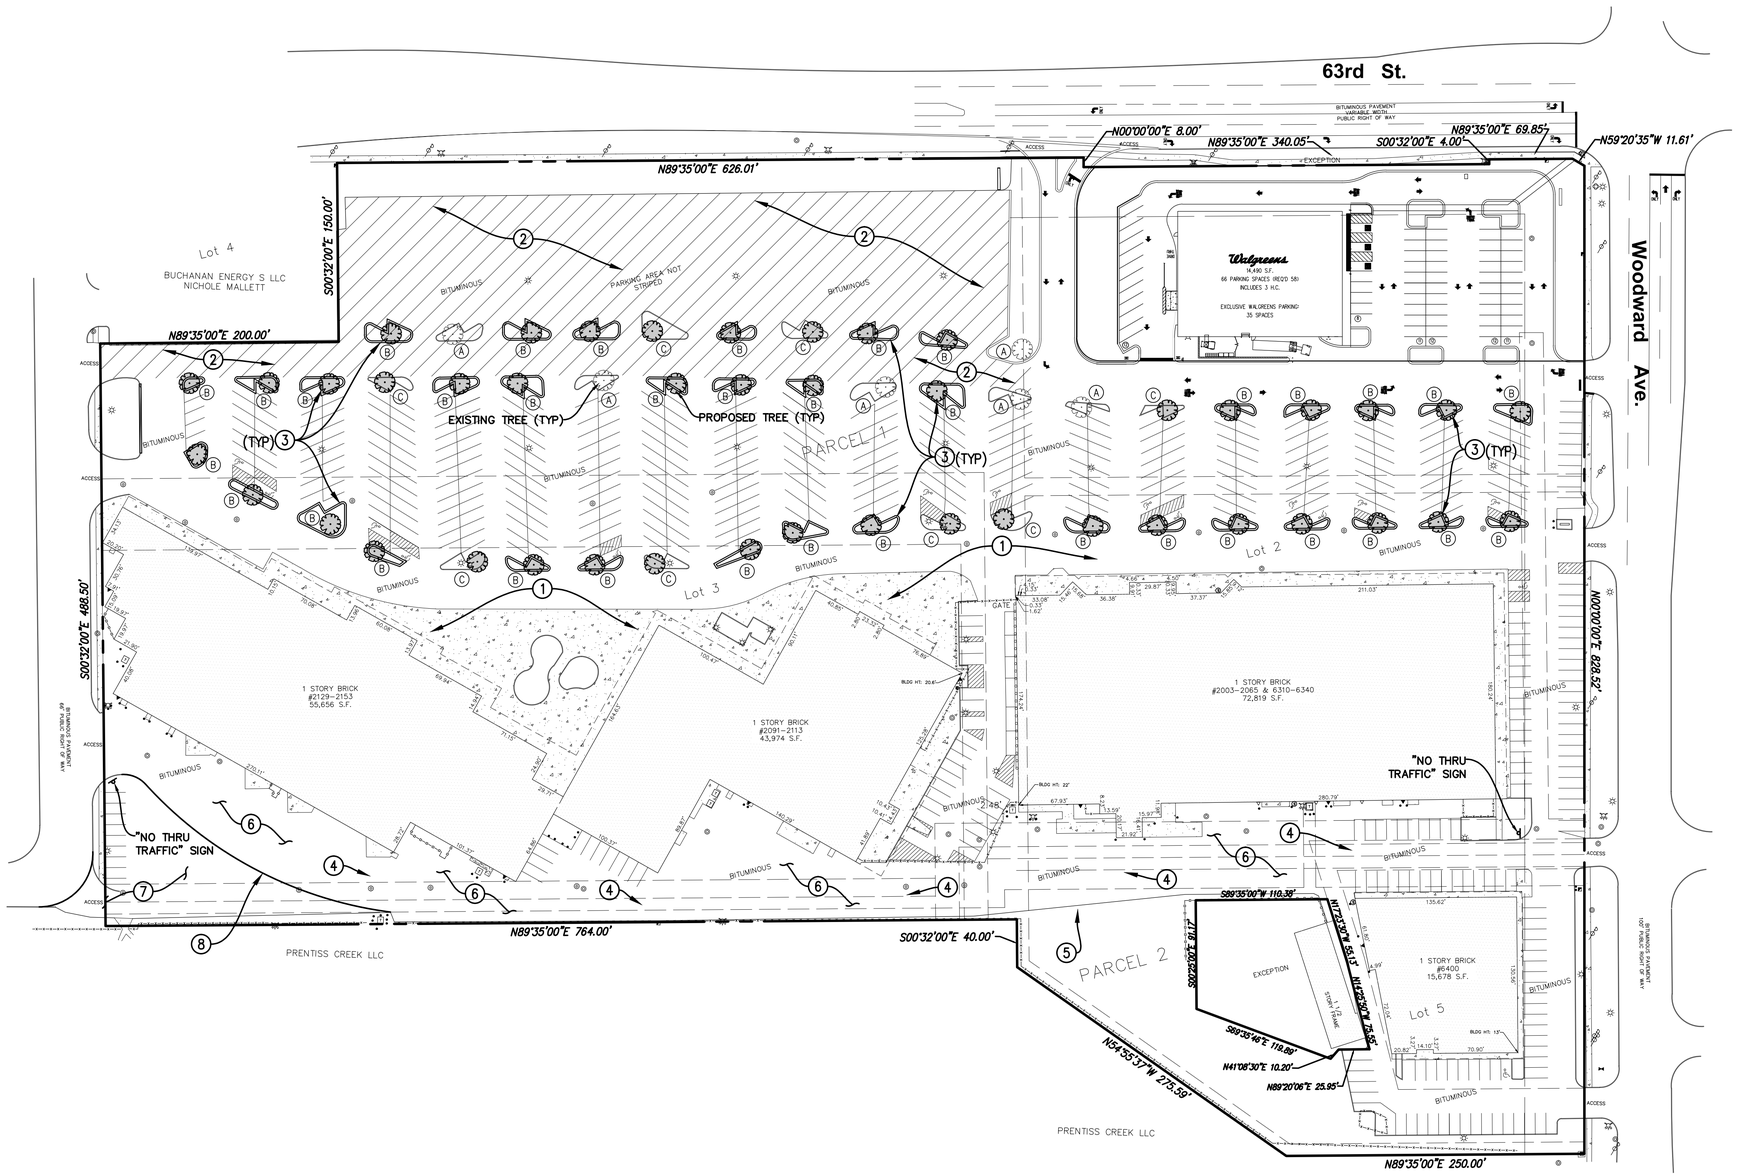

GRAPHIC SCALE

60 0 30 60 120 240

(IN FEET)
1 inch = 60 ft.

SITE IMPROVEMENT KEYED NOTES

1. FACADE IMPROVEMENTS
2. PATCH, RESEAL AND RESTRIPE PAVEMENT
3. CURBED LANDSCAPED END ISLANDS WITH ONE TREE IN EACH ISLAND
   - (A) EXISTING CURBED ISLAND WITH EXISTING TREE
   - (B) PROPOSED CURBED ISLAND WITH PROPOSED TREE
   - (C) EXISITNG CURBED ISLAND WITH PROPOSED TREE
4. REAR DRIVE AISLE: REMOVE AND REPLACE FIVE (5) SPEED BUMPS AND ADD RESTRICTIVE SIGNAGE
5. ADDRESS PONDING AREA IN PAVEMENT TO PROVIDE POSITIVE DRAINAGE
6. ASPHALT PATCHING AND SEALING IN REAR DRIVE AISLE
7. CLOSE EXISTING ACCESS POINT AND REMOVE EXISTING ASPHALT
8. RE-ROUTE DRIVE AISLE

DRAWN BY	REVISIONS	DATE
SWL	RESUBMITTAL FOR PLAN COMMISSION	01/19/17
HCM	RESUBMITTAL FOR PLAN COMMISSION	01/03/17

Manhard CONSULTING LTD
700 Springer Drive, Lombard, IL 60148 ph:630.691.8500 fx:630.691.8585 manhard.com
Civil Engineers • Surveyors • Water Resource Engineers • Water & Wastewater Engineers
Construction Managers • Environmental Scientists • Landscape Architects • Planners

WALGREENS - 63RD STREET AND WOODWARD AVENUE

DOWNERS GROVE, ILLINOIS

SITE IMPROVEMENT EXHIBIT

PROJ. MGR.:	SMS
PROJ. ASSOC.:	SWL
DRAWN BY:	HCM
DATE:	11/28/16
SCALE:	1"=60'

SHEET 1

000.0FREDG.03

©2015 MANHARD CONSULTING, LTD. ALL RIGHTS RESERVED

January 18, 2017 - 10:34 Dan Nomm P:\Fred\Walg\Engr\Final Drawings\Exhibits Engr\Overall Site Improvements Exhibit.dwg Updated By: Slyerson

EXISTING CONDITIONS

PROPOSED DESIGN RENDERING

GROUP Z DESIGN
ARCHITECTURE

Frontline Real Estate Partners

BUILDING A

MEADOWBROOK SHOPPING CENTER

SWC 63rd St and Woodward Ave, DOWNERS GROVE, IL

DECEMBER 30, 2016 Design Review

A1

NOTES

01 EXISTING STOREFRONT TO REMAIN

02 CLEAN, REPAIR, PAINT EXISTING MASONRY SILL

03 REPLACE EXISTING WOOD PANELING/EIFS ABOVE STOREFRONT WITH NEW EIFS

04 CLEAN, REPAIR, PAINT EXISTING BRICK MASONRY WALL

05 NEW FIBER CEMENT BOARD FASCIA AND TRIM.

06 CONTINUOUS RECESSED SIGN CHANNEL W/ CLOSURE PLATE

07 NEW EIFS AND SHEATHING ON METAL STUDS

08 NEW PAINTED FIBER CEMENT BOARD SIDING ON NEW FURRING ON EXISTING MASONRY

09 NEW PAINTED FIBER CEMENT BOARD SIDING ON NEW SHEATHING AND METAL STUDS

10 NEW METAL COPING

11 REPLACE EXISTING UNDER CANOPY LIGHT FIXTURES

3. NORTH ELEVATION
SCALE: 1/16" = 1'-0" (@ 11' X 17")

2. EAST ELEVATION
SCALE: 1/16" = 1'-0" (@ 11' X 17")

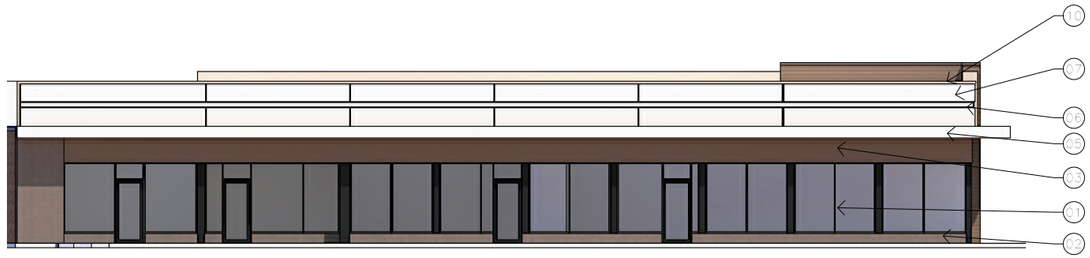

1. SOUTH ELEVATION
SCALE: 1/16" = 1'-0" (@ 11' X 17")

5. VIEW FROM NORTHEAST

4. VIEW FROM SOUTHEAST

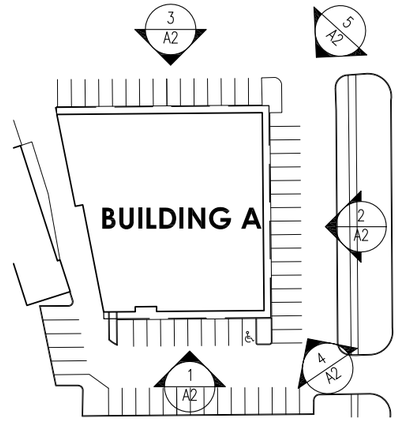

KEY PLAN

GROUP Z DESIGN
ARCHITECTURE

Frontline Real Estate Partners

BUILDING A

MEADOWBROOK SHOPPING CENTER

SWC 63rd St and Woodward Ave, DOWNERS GROVE, IL

DECEMBER 30, 2016 Design Review

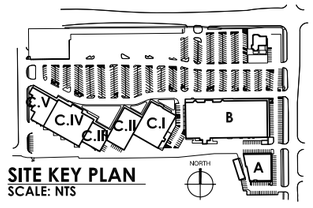

SITE KEY PLAN
SCALE: NTS

A2

EXISTING CONDITIONS

PROPOSED DESIGN RENDERING

GROUP Z DESIGN
ARCHITECTURE

Frontline Real Estate Partners

BUILDING B

MEADOWBROOK SHOPPING CENTER

SWC 63rd St and Woodward Ave, DOWNERS GROVE, IL

DECEMBER 30, 2016 Design Review

B1

EXISTING CONDITIONS

PROPOSED DESIGN RENDERING

BUILDING B

MEADOWBROOK SHOPPING CENTER

SWC 63rd St and Woodward Ave, DOWNERS GROVE, IL

DECEMBER 30, 2016 Design Review

GROUP Z DESIGN
ARCHITECTURE

Frontline Real Estate Partners

B2

NOTES

01 EXISTING STOREFRONT TO REMAIN

02 CLEAN, REPAIR, PAINT EXISTING MASONRY SILL

03 REMOVE EXISTING STEEL COLUMN ENCLOSURES, REPAIR EXISTING STEEL COLUMNS IF NECESSARY

04 CLEAN, REPAIR, PAINT EXISTING BRICK MASONRY WALL

05 NEW FIBER CEMENT BOARD FASCIA AND TRIM

06 CONTINUOUS RECESSED SIGN CHANNEL W/ CLOSURE PLATE

07 NEW EIFS AND SHEATHING ON METAL STUDS

08 NEW FIBER CEMENT BOARD COLUMN ENCLOSURE SHAFT, BASE AND CAPITAL

09 NEW THIN BRICK COLUMN ENCLOSURE BASE AND STONE CAP

10 NEW METAL COPING

11 NEW EIFS CORNICE

12 ALTERNATE FIBER CEMENT BOARD SIDING ACCENT BAND

4. VIEW FROM NORTHEAST

3. NORTH ELEVATION

SCALE: 1/16" = 1'-0" (@ 11' X 17")

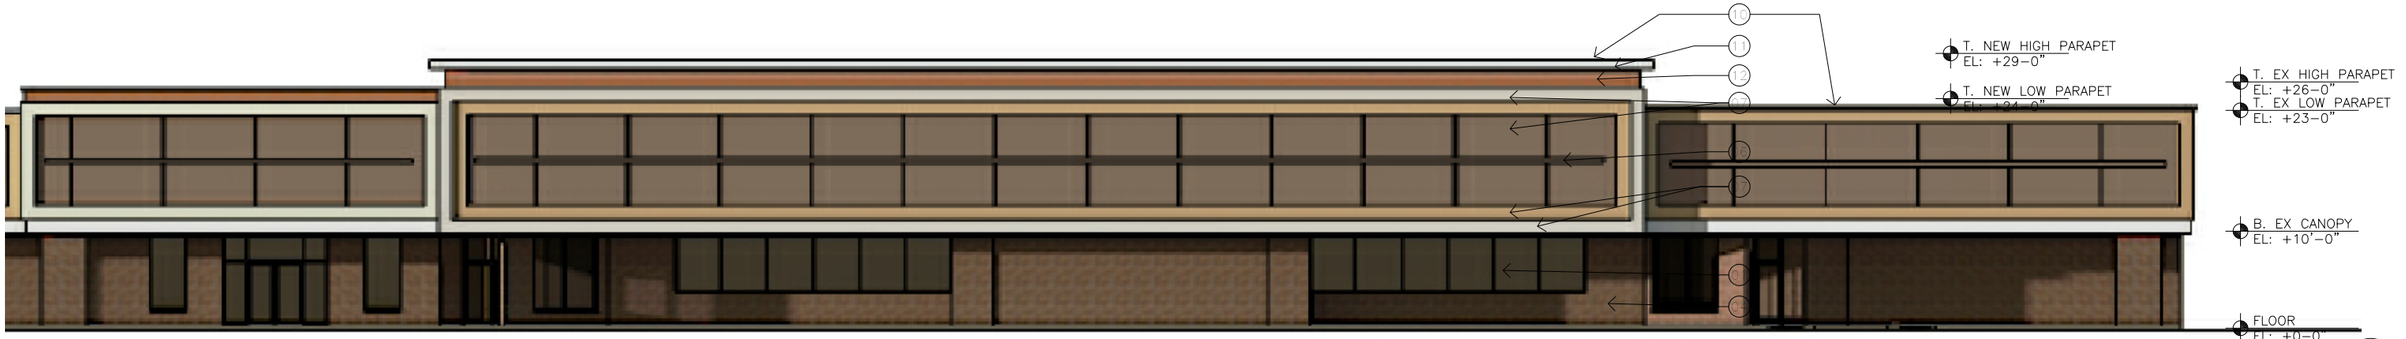

2. NORTH ELEVATION

SCALE: 1/16" = 1'-0" (@ 11' X 17")

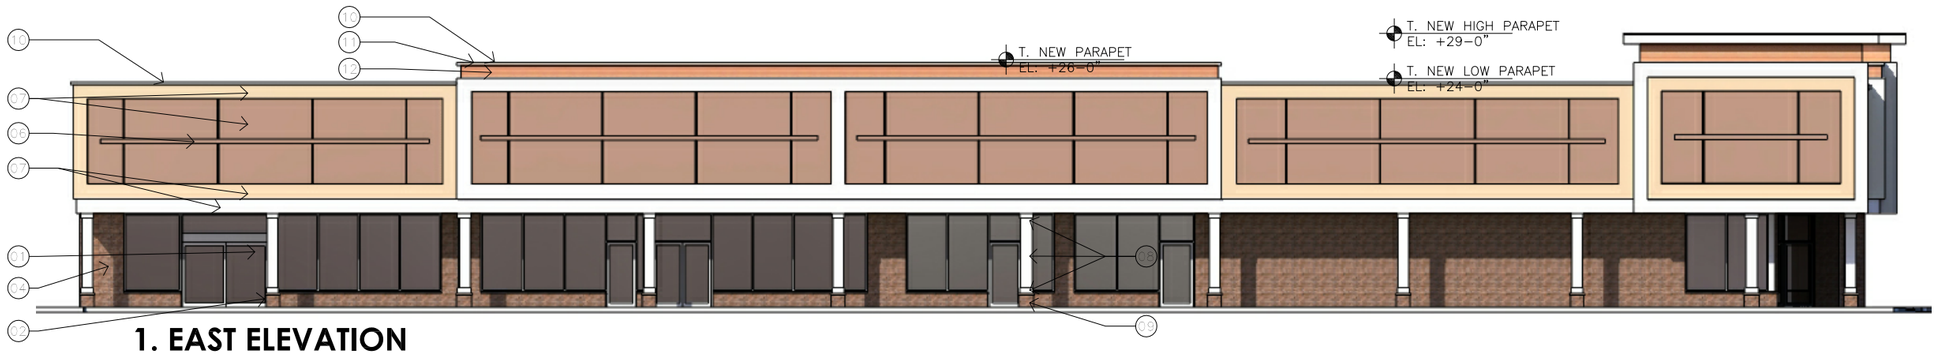

1. EAST ELEVATION

SCALE: 1/16" = 1'-0" (@ 11' X 17")

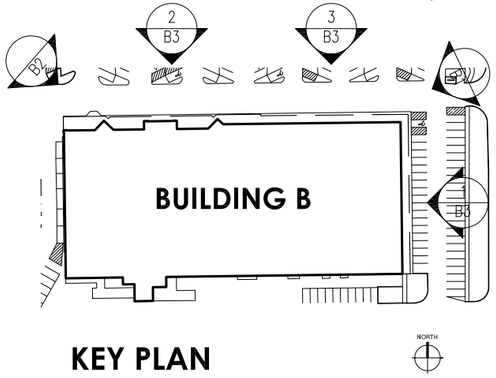

KEY PLAN

GROUP Z DESIGN ARCHITECTURE

Frontline Real Estate Partners

BUILDING B

MEADOWBROOK SHOPPING CENTER

SWC 63rd St and Woodward Ave, DOWNERS GROVE, IL

DECEMBER 30, 2016 Design Review

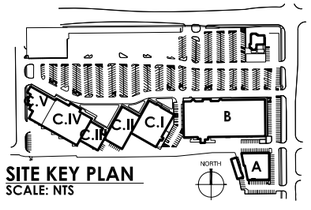

SITE KEY PLAN
SCALE: NTS

B3

EXISTING CONDITIONS

PROPOSED DESIGN RENDERING

GROUP Z DESIGN
ARCHITECTURE

Frontline Real Estate Partners

BUILDING C
MEADOWBROOK SHOPPING CENTER
SWC 63rd St and Woodward Ave, DOWNERS GROVE, IL
DECEMBER 30, 2016 Design Review

C1

NOTES

01 EXISTING STOREFRONT TO REMAIN

02 CLEAN, REPAIR, PAINT EXISTING MASONRY SILL

03 REMOVE WOOD COLUMN ENCLOSURES AND TRIM, REPAIR EXISTING WOOD COLONNADE COLUMNS

04 CLEAN, REPAIR, PAINT EXISTING BRICK MASONRY WALL

05 EXISTING CANOPY: PROVIDE NEW FIBER CEMENT BOARD FASCIA AND TRIM, AND NEW GUTTER AND DOWNSPOUTS

06 CONTINUOUS RECESSED SIGN CHANNEL W/ CLOSURE PLATE

07 NEW EIFS AND SHEATHING ON METAL STUDS

08 NEW FIBER CEMENT BOARD COLUMN ENCLOSURE

09 SHAFT, BASE AND CAPITAL
NEW THIN BRICK COLUMN ENCLOSURE BASE AND STONE CAP

10 NEW METAL COPING

11 NEW EIFS CORNICE

12 ALTERNATE FIBER CEMENT BOARD SIDING ACCENT BAND

3. VIEW FROM NORTHEAST

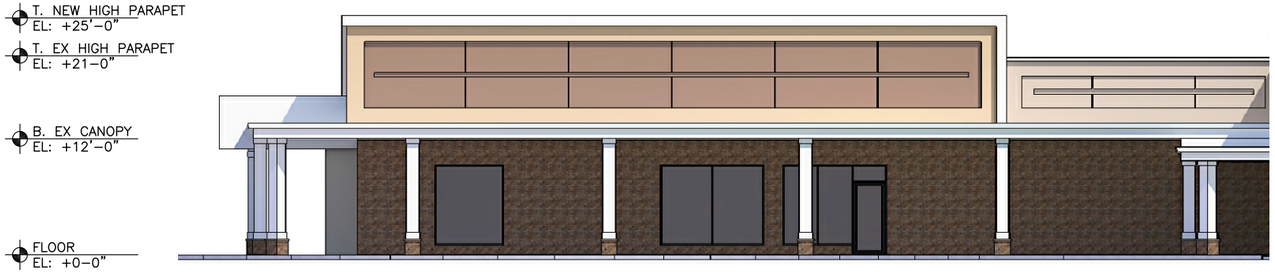

2. WEST ELEVATION

SCALE: 1/16" = 1'-0" (@ 11' x 17")

1. NORTH ELEVATION

SCALE: 1/16" = 1'-0" (@ 11' x 17")

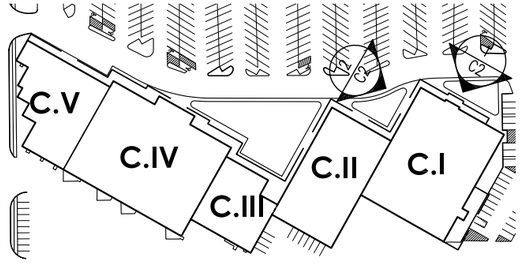

KEY PLAN

GROUP Z DESIGN
ARCHITECTURE

Frontline Real Estate Partners

BUILDING C.I

MEADOWBROOK SHOPPING CENTER

SWC 63rd St and Woodward Ave, DOWNERS GROVE, IL

DECEMBER 30, 2016 Design Review

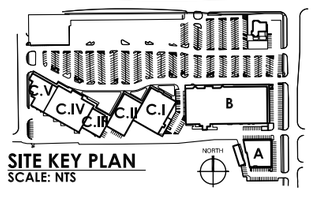

SITE KEY PLAN
SCALE: NTS

C2

NOTES

01 EXISTING STOREFRONT TO REMAIN

02 CLEAN, REPAIR, PAINT EXISTING MASONRY SILL

03 REMOVE WOOD COLUMN ENCLOSURES AND TRIM, REPAIR EXISTING WOOD COLONNADE COLUMNS

04 CLEAN, REPAIR, PAINT EXISTING BRICK MASONRY WALL

05 EXISTING CANOPY: PROVIDE NEW FIBER CEMENT BOARD FASCIA AND TRIM, AND NEW GUTTER AND DOWNSPOUTS

06 CONTINUOUS RECESSED SIGN CHANNEL W/ CLOSURE PLATE

07 NEW EIFS AND SHEATHING ON METAL STUDS

08 NEW FIBER CEMENT BOARD COLUMN ENCLOSURE

09 SHAFT, BASE AND CAPITAL
NEW THIN BRICK COLUMN ENCLOSURE BASE AND STONE CAP

10 NEW METAL COPING

11 NEW EIFS CORNICE

12 ALTERNATE FIBER CEMENT BOARD SIDING ACCENT BAND

3. NORTH ELEVATION
SCALE: 1/16" = 1'-0" (@ 11' X 17")

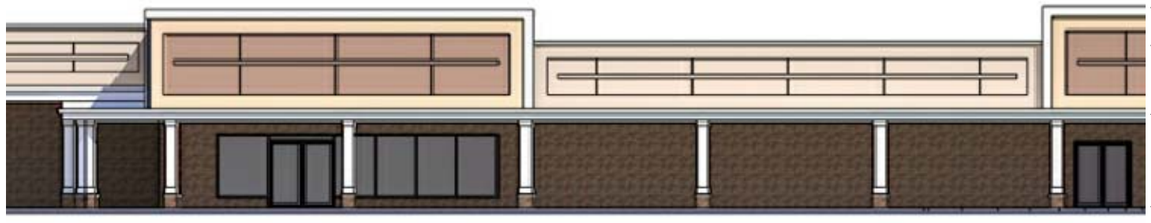

2. WEST ELEVATION
SCALE: 1/16" = 1'-0" (@ 11' X 17")

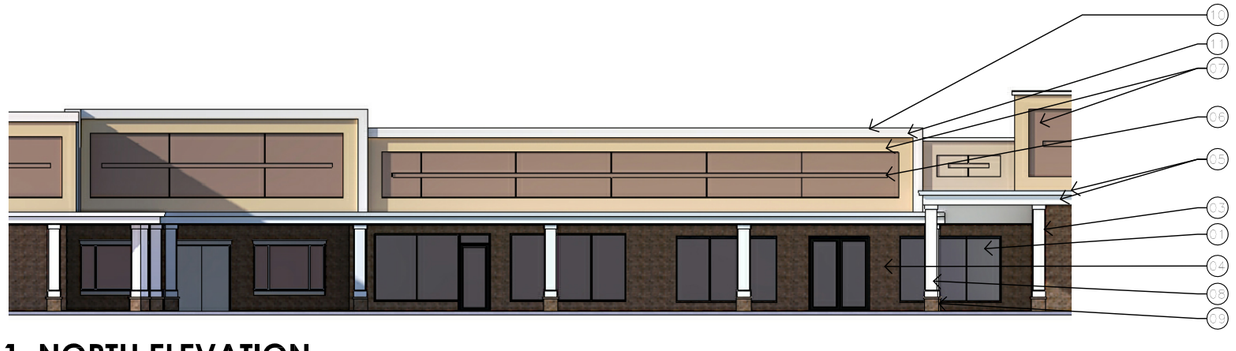

1. NORTH ELEVATION
SCALE: 1/16" = 1'-0" (@ 11' X 17")

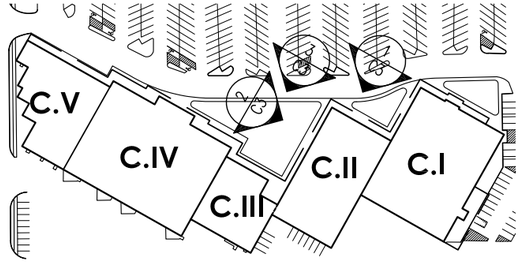

KEY PLAN

GROUP Z DESIGN
ARCHITECTURE

Frontline Real Estate Partners

BUILDING C.II and C.III

MEADOWBROOK SHOPPING CENTER

SWC 63rd St and Woodward Ave, DOWNERS GROVE, IL

DECEMBER 30, 2016 Design Review

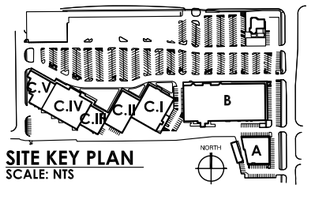

SITE KEY PLAN
SCALE: NTS

C3

NOTES

01 EXISTING STOREFRONT TO REMAIN

02 CLEAN, REPAIR, PAINT EXISTING MASONRY SILL

03 REMOVE WOOD COLUMN ENCLOSURES AND TRIM, REPAIR EXISTING WOOD COLONNADE COLUMNS

04 CLEAN, REPAIR, PAINT EXISTING BRICK MASONRY WALL

05 EXISTING CANOPY: PROVIDE NEW FIBER CEMENT BOARD FASCIA AND TRIM, AND NEW GUTTER AND DOWNSPOUTS

06 CONTINUOUS RECESSED SIGN CHANNEL W/ CLOSURE PLATE

07 NEW EIFS AND SHEATHING ON METAL STUDS

08 NEW FIBER CEMENT BOARD COLUMN ENCLOSURE

09 SHAFT, BASE AND CAPITAL
NEW THIN BRICK COLUMN ENCLOSURE BASE AND STONE CAP

10 NEW METAL COPING

11 NEW EIFS CORNICE

12 ALTERNATE FIBER CEMENT BOARD SIDING ACCENT BAND

2. NORTH ELEVATION

SCALE: 1/16" = 1'-0" (@ 11' X 17")

KEY PLAN

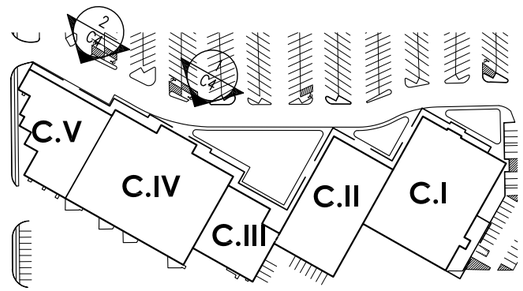

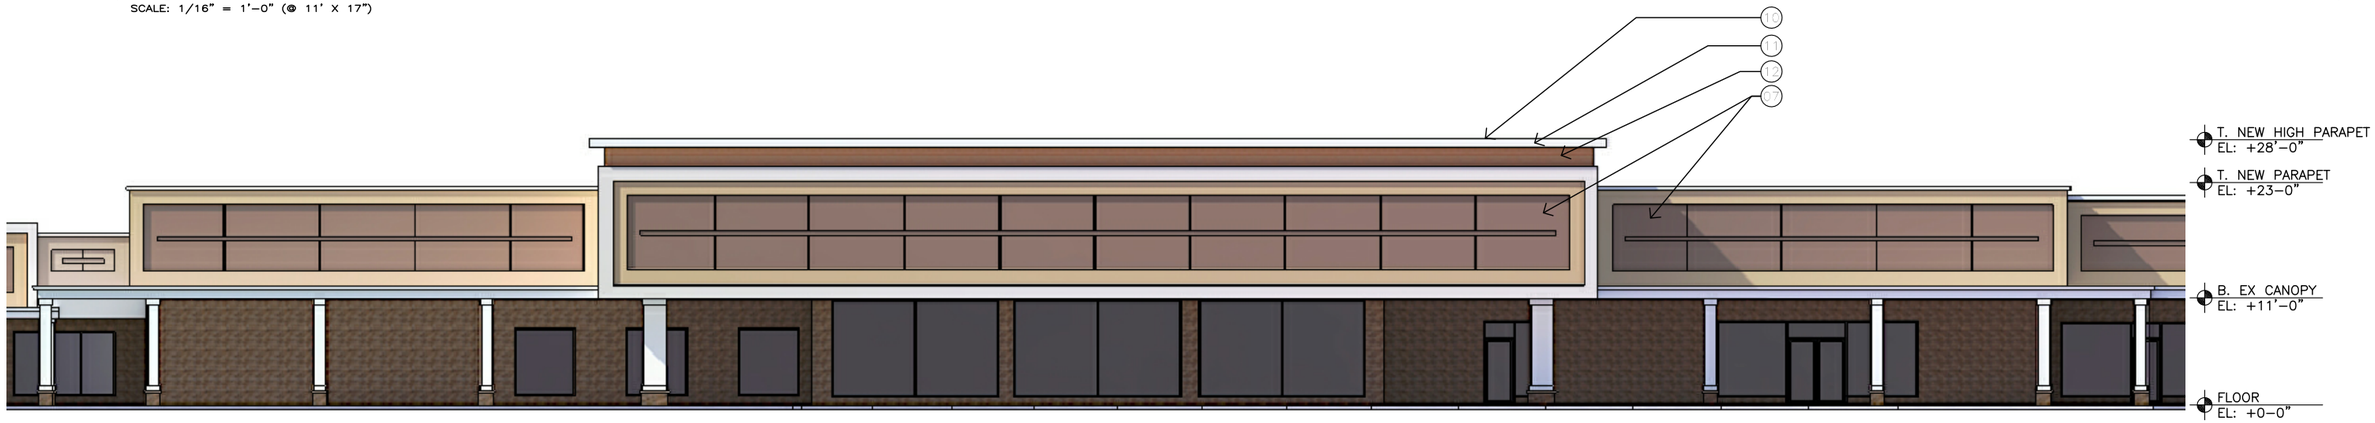

1. NORTH ELEVATION

SCALE: 1/16" = 1'-0" (@ 11' X 17")

GROUP Z DESIGN
ARCHITECTURE

Frontline Real Estate Partners

BUILDING C.IV and C.V

MEADOWBROOK SHOPPING CENTER

SWC 63rd St and Woodward Ave, DOWNERS GROVE, IL

DECEMBER 30, 2016 Design Review

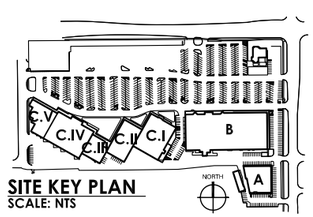

SITE KEY PLAN
SCALE: NTS

C4

Kenig,Lindgren,O'Hara,Aboona,Inc.

9575 West Higgins Road, Suite 400 | Rosemont, Illinois 60018
p: 847-518-9990 | f: 847-518-9987

MEMORANDUM TO: Mitchell P. Kahn
Frontline Real Estate Partners, LLC

FROM: Nicholas J. Butler
Consultant

Luay R. Aboona, PE
Principal

DATE: January 9, 2016

SUBJECT: Trip Generation Evaluation
Proposed Walgreens Drive-Through Pharmacy Store
Downers Grove, Illinois

This memorandum summarizes a trip generation and site access evaluation conducted by Kenig, Lindgren, O'Hara, Aboona, Inc. (KLOA, Inc.) for the proposed Walgreens Drive-Through Pharmacy Store in Downers Grove, Illinois. The site, which is currently occupied by Roundhead's Pizza Pub, is located in the southwest quadrant of the intersection of 63rd Street with Woodward Avenue on an outlot parcel within the Meadowbrook shopping center. **Figure 1** shows the location of the site in relation to the area roadway system. **Figure 2** shows an aerial view of the site area.

The proposed development plan calls for the site to be redeveloped with a Walgreens drive-through pharmacy store with one drive-through lane and 66 parking spaces. Access to the site is to be provided via the existing Meadowbrook shopping center access system including modifications to the existing access drive off 63rd Street immediately west of Woodward Avenue from a full access drive to a three-quarter access drive to prohibit left turns out.

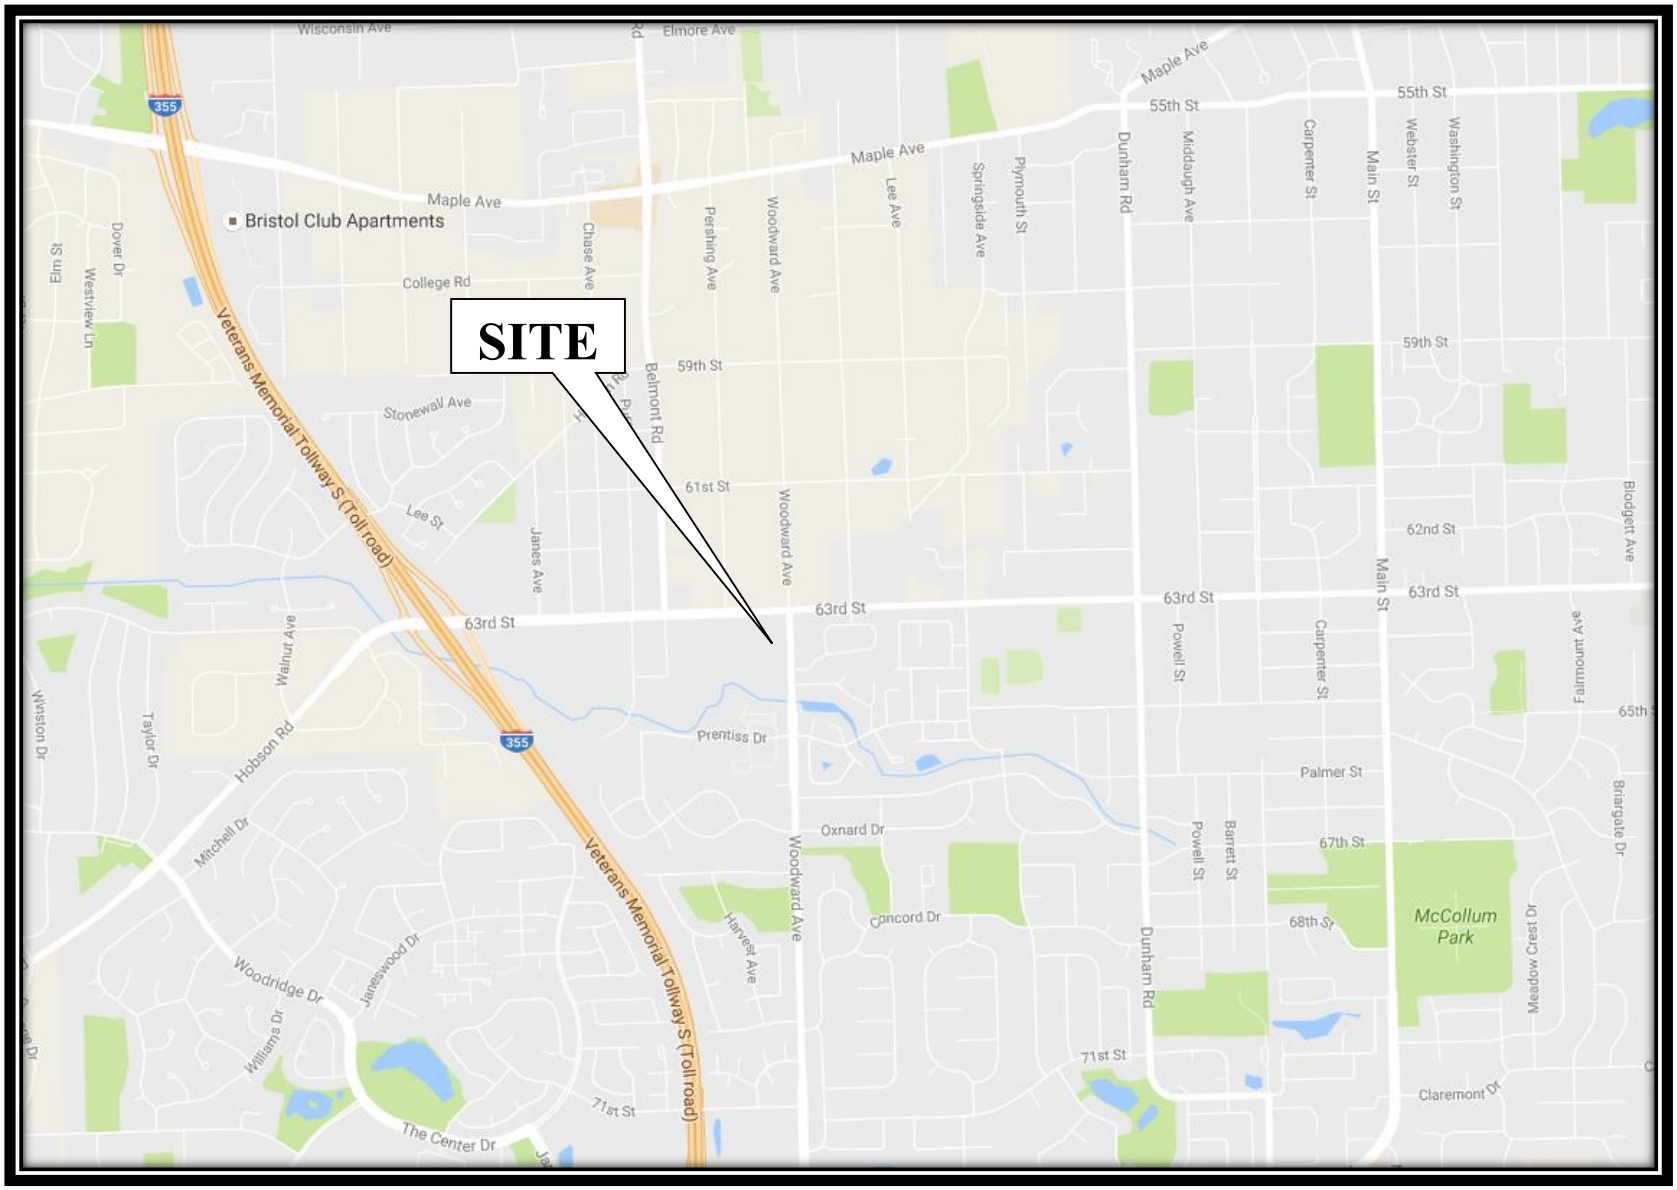

Site Location **Figure 2**

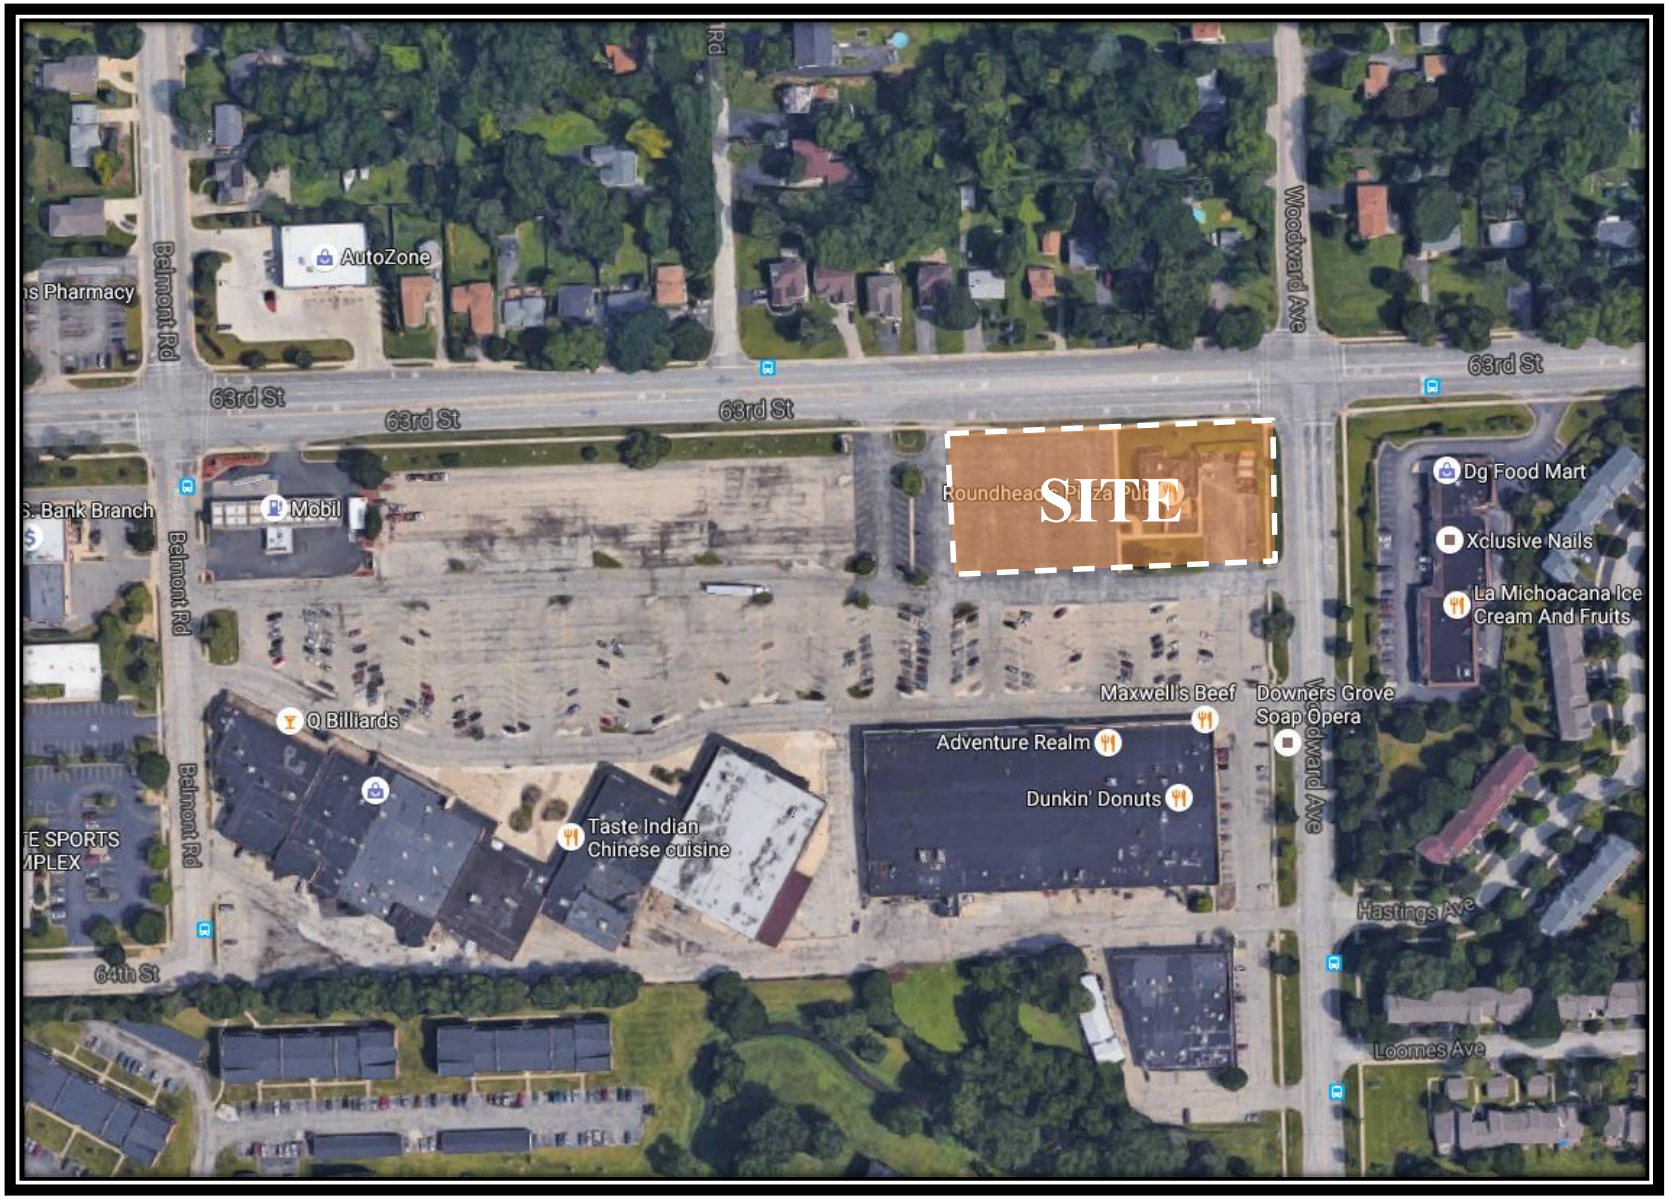

Aerial View of Site Location **Figure 1**

Existing Roadways

The roadway system serving the site includes the following:

63rd Street (DuPage County Route 38) is an east-west arterial roadway with a five-lane cross section that in the vicinity of the site provides two lanes in each direction divided by a striped median. At its signalized intersection with Woodward Avenue, 63rd Street provides an exclusive left-turn lane, two exclusive through lanes, and an exclusive right-turn lane on the eastbound approach and an exclusive left-turn lane, an exclusive through lane, and a shared through/right-turn lane on the westbound approach. Its traffic signal with Woodward Avenue is fully actuated with left-turn protected/permissive phases provided on all approaches, an overlap right-turn phase on the northbound and eastbound approaches, and split north/south phasing. 63rd Street also provides standard crosswalks on all legs of its intersection with Woodward Avenue. 63rd Street is under the jurisdiction of the DuPage County Division of Transportation (DuDOT) and has a posted speed limit of 40 miles per hour (mph). 63rd Street is classified as a minor arterial by the Illinois Department of Transportation (IDOT) and carries an Average Daily Traffic (ADT) volume of 16,348 vehicles west of Woodward Avenue and 13,892 east of Woodward Avenue as reported by DuDOT in 2014.

Woodward Avenue is a north-south roadway that provides one lane in each direction north of 63rd Street and two lanes in each direction south of 63rd Street. At its signalized intersection with 63rd Street, Woodward Avenue provides an exclusive left-turn lane and a shared through/right-turn lane on the southbound approach and an exclusive left-turn lane, a shared left-turn/through lane, and an exclusive right-turn lane on the northbound approach. Woodward Avenue is classified as a minor arterial south of 63rd Street by IDOT, is under the jurisdiction of the Village of Downers Grove, and has a posted speed limit of 30 mph south of 55th Street. Woodward Avenue carries an ADT volume of 1,323 vehicles north of 63rd Street and 10,139 vehicles south of 63rd Street as reported by DuDOT in 2014.

Proposed Development Plan and Site Access

The plans for the proposed development call for the site to be redeveloped with an approximately 14,500 square-foot Walgreens Drive-Through Pharmacy Store with one drive-through lane on the west side of the building and 66 parking spaces. Access to the site will be provided via the existing Meadowbrook shopping center access system which is described below. A preliminary site plan prepared by Manhard Consulting, Ltd. dated January 03, 2017 can be found in the Appendix.

- The existing 63rd Street access drive, which is located approximately 475 feet west of Woodward Avenue (centerline to centerline), will be modified from an existing full movement access drive to a three-quarter access drive prohibiting left-turn outbound movements. This access drive will continue to provide one inbound lane and one outbound with outbound movements restricted to right turns out only via a raised triangular island. Outbound movements will continue to be under stop sign control.

- The remaining Meadowbrook shopping center access system consists of four full movement access drives off Woodward Avenue on the east side of the site, one full movement access drive off 63rd Street on the north side of the site, and four full movement access drives off Belmont Road on the west side of the site. All access drives provide one inbound lane and one outbound lane with outbound movements under stop sign control. Signalized access to the site is provided indirectly via the signalized intersections of 63rd Street with Woodward Avenue and Belmont Road.

Proposed On-Site Circulation

The site plan for the proposed Walgreens Pharmacy calls for one drive-through lane on the west side of the building and two-way traffic flow with perpendicular parking stalls on the east side of the building. The drive-through will allow one-way traffic flow and the drive-through bypass lane on the west side of the building will allow for one-way traffic flow. A "Do Not Enter" sign will be posted at this driveway facing south, indicating the one-way operation. Drive-through traffic will enter from the east-west drive aisle on the north side of the building and travel west and south through the drive-through lane where vehicles will exit onto the Meadowbrook shopping center east-west drive aisle on the south side of the building. Exiting traffic from the driveway will be under stop sign control.

Drive-Through Operations and Stacking

The drive-through lane will be used exclusively for dropping off and picking up prescriptions. The drive-through will be offered to the customers as a convenience and will not result in an increase in overall trip generation volumes. Customers will not be allowed to wait in the drive-through lane while their prescriptions are being filled and are expected to either come back at a later time or park until the prescription is ready. A review of the site plan indicates the drive-through lane will be able to accommodate approximately four vehicles without blocking the east-west drive aisle north of the building. Previous surveys conducted by KLOA, Inc. at drive-through facilities and information provided by the operator have indicated the following:

- Low traffic volumes are generally generated during the peak hours and throughout the day with an average of six drive-through trips per hour and a peak of 11 drive-through trips per hour.

- A maximum queue of two to three vehicles with an average queue of one vehicle will occur.

- Drive-through customers will spend approximately two to three minutes in the drive-through.

As such, the proposed stacking provided by the drive-through lane will be adequate in accommodating the drive-through peak hour demands.

Truck Traffic and Deliveries

Based on a review of the site plan, a single loading area will be located on the south side of the building. Trucks will access the loading berth by backing in from the east-west drive aisle and exit via the existing full movement access drive on Woodward Avenue. Based on information provided by Walgreens, approximately one full size tractor-trailer truck delivery and approximately ten additional vendor deliveries will be generated per week. It is recommended that the barrier along the loading area be extended east via striping. This extension will help delineate the loading dock area from the two-way traffic along the east-west drive aisle.

Development Traffic Generation

The traffic to be generated by the proposed development was estimated using trip data published by the Institute of Transportation Engineers (ITE) in its *Trip Generation Manual*, 9th Edition. The trip rates were applied for the weekday morning and evening peak hours and on a daily basis for a Pharmacy/Drugstore with Drive-Through Window (Land-Use Code 881). **Table 1** summarizes the estimated trips for the proposed development and **Table 2** summarizes the estimated trips for the existing development. It is important to note that surveys conducted by ITE have shown that up to 50 percent of trips made to pharmacy/drugstores with drive-through windows and 40 percent of trips made to high-turnover restaurants are diverted from the existing traffic on the roadway system. Such diverted trips are referred to as pass-by traffic. As such, a 50 percent and 40 percent pass-by reduction was applied to the trip generation estimates of the proposed development and existing development, respectively.

Table 1
ESTIMATED TRAFFIC VOLUMES – PROPOSED WALGREENS

Land-Use Code	Type/Size	Weekday Morning Peak Hour			Weekday Evening Peak Hour			Saturday Midday Peak Hour			Daily Two-Way Traffic
		In	Out	Total	In	Out	Total	In	Out	Total	Total
881	Pharmacy/Drugstore w/ Drive-Through (14,500 s.f.)	26	24	50	72	72	144	59	61	120	1,406
	Pass-By Trip Reduction (50%):	*-13*	*-12*	*-25*	*-36*	*-36*	*-72*	*-30*	*-30*	*-60*	*702*
	Total New Trips Generated:	13	12	25	36	36	72	29	31	60	704

Table 2
ESTIMATED SITE TRAFFIC VOLUMES – EXISTING RESTAURANT

Land-Use Code	Type/Size	Weekday Morning Peak Hour			Weekday Evening Peak Hour			Saturday Midday Peak Hour			Daily Two-Way Traffic
		In	Out	Total	In	Out	Total	In	Out	Total	Total
932	High-Turnover (Sit-Down) Restaurant (4,000 s.f.)	24	20	44	24	16	40	30	26	56	510
	Pass-By Trip Reduction (40%):	*-10*	*-8*	*-18*	*-10*	*-6*	*-16*	*-12*	*-10*	*-22*	*-204*
	Total Existing Trips:	14	12	26	14	10	24	18	16	34	306

As can be seen from Tables 1 and 2, when compared with the existing restaurant, the proposed Walgreens will generate more new trips during the weekday evening and Saturday midday peak hours as well as on a daily basis. However, the additional trips, which will average less than one trip per minute during the weekday evening peak hour and less than one trip every two minutes during the Saturday midday peak hour, will not have a detrimental impact on the shopping center or surrounding roadways given the multiple access points serving the shopping center.

Conclusion

Based on the preceding evaluation, the following conclusions are made:

- The site is well-located with respect to the local and regional roadway system.
- The traffic that will be generated by the proposed Walgreens will result in a net increase in new trips when compared with the existing restaurant on site.
- Given the multiple access drives serving the existing Meadowbrook shopping center, this increase in traffic can be accommodated.
- The modification to the existing full access drive on 63rd Street to a three-quarter access drive prohibiting left turns out will reduce the number of conflict points at the access drive's intersection with 63rd Street and will improve traffic flow along 63rd Street.
- The drive-through lane and the bypass lane will be restricted to one-way southbound traffic flow.
- The drive-through lane will provide sufficient stacking to accommodate the projected maximum queues of two to three vehicles.
- The number of truck deliveries that will occur at the loading dock on the south side of the building will be low. It is recommended the proposed curb along the loading area be extended via striping to delineate the loading area from the traffic on the east-west drive isle.

Appendix

Preliminary Site Plan

06-01-16

SITE DIMENSIONAL AND PAVING NOTES:

1. ALL DIMENSIONS ARE FACE OF CURB TO FACE OF CURB OR BUILDING FOUNDATION UNLESS NOTED OTHERWISE.
2. ALL PROPOSED CURB AND GUTTER SHALL BE B6.12 UNLESS OTHERWISE NOTED.
3. ALL CURB RADII SHALL BE 3' MEASURED TO FACE OF CURB UNLESS NOTED OTHERWISE.
4. TIE ALL PROPOSED CURB AND GUTTER TO EXISTING CURB AND GUTTER WITH 2–#6 BARS x 18" LONG DOWELED INTO EXISTING CURB.
5. BUILDING DIMENSIONS AND ADJACENT PARKING HAVE BEEN PREPARED BASED UPON ARCHITECTURAL INFORMATION CURRENT AT THE DATE OF THIS DRAWING. SUBSEQUENT ARCHITECTURAL CHANGES MAY EXIST. THEREFORE CONTRACTOR SHALL REFER TO ARCHITECTURAL PLANS FOR PRECISE BUILDING DIMENSIONS AND NOTIFY THE ARCHITECT AND ENGINEER OF ANY DISCREPANCIES PRIOR TO CONSTRUCTION. BUILDING DIMENSIONS SHOWN SHOULD NOT BE USED FOR CONSTRUCTION LAYOUT OF BUILDING.
6. IMPROVEMENTS ADJACENT TO BUILDING, IF SHOWN, SUCH AS TRUCK DOCK, RETAINING WALLS, SIDEWALKS, CURBING, FENCES, CANOPIES, RAMPS, HANDICAP ACCESS, PLANTERS, DUMPSTERS, AND TRANSFORMERS ETC. HAVE BEEN SHOWN FOR APPROXIMATE LOCATION ONLY. REFER TO ARCHITECTURAL PLANS FOR EXACT LOCATIONS, SPECIFICATIONS AND DETAILS.
7. LOCATION OF PRIVATE SIDEWALKS SHALL BE COORDINATED WITH PROPOSED DOORWAY. CONTRACTOR TO VERIFY ACTUAL BUILDING PLAN LOCATIONS WITH ARCHITECT/DEVELOPER PRIOR TO CONSTRUCTING THE SIDEWALKS.
8. ALL ROADWAY AND PARKING LOT SIGNAGE, STRIPING, SYMBOLS, ETC. SHALL BE IN ACCORDANCE WITH LATEST JURISDICTIONAL GOVERNMENTAL ENTITY DETAILS.
9. SOME EXISTING ITEMS TO BE REMOVED HAVE BEEN DELETED FROM THIS PLAN FOR CLARITY. SEE DEMOLITION PLAN FOR ITEMS DELETED.
10. DEPRESS CURB & GUTTER AT ALL SIDEWALK AND PATH LOCATIONS FOR HANDICAP ACCESS PER FEDERAL AND STATE STANDARDS.
11. THE CONTRACTOR SHALL CONTACT J.U.L.I.E. (1–800–892–0123) PRIOR TO ANY WORK TO LOCATE UTILITIES AND SHALL CONTACT THE OWNER SHOULD UTILITIES APPEAR TO BE IN CONFLICT WITH THE PROPOSED IMPROVEMENT.

CONTROL POINT FOR LAYOUT OF ALL PROPOSED IMPROVEMENTS IS THE SOUTHEAST PROPERTY CORNER. BUILDING AND PARKING TO BE PARALLEL AND PERPENDICULAR TO EAST PROPERTY LINE UNLESS OTHERWISE NOTED.

CONTRACTOR SHALL REFER TO ARCHITECTURAL PLANS FOR EXACT LOCATION OF SIDEWALKS, SIDEWALK SCORING, BENCHES, BIKE RACKS, FLAG POLES, ETC., DIMENSIONS OF VESTIBULE, RAMPS AND TRUCK DOCKS, PRECISE BUILDING DIMENSIONS AND EXACT UTILITY ENTRANCE LOCATIONS

OVERALL PARKING DATA

EXISTING		PROPOSED	
SHOPPING CENTER	774 SPACES	SHOPPING CENTER	651 SPACES
ROUNDHEAD'S PIZZA	21 SPACES	WALGREENS	66 SPACES
TOTAL	795 SPACES	TOTAL	717 SPACES

06-01-16

SITE DATA

SITE AREA	1.60 ACRES
PARKING PROVIDED	66 SPACES
HANDICAP PROVIDED	3 SPACES

Project Name:	**63RD STREET AND WOODWARD AVENUE**
Address:	2001 63rd Street
PIN:	08-24-202-009
Zoning District:	B-2
Existing Use:	Commercial Restaurant (Roundhead's Pub)
Proposed Use:	Commercial Retail (Walgreens)
Petition Type:	Planned Unit Development / Special Use Permit
Deviations:	Proposed Drive - Thru (Authorized Special Use in Zone B-2)

Requirement	*Factor*	*Required*	*Proposed/Existing*	*Meets Req.?*	*Difference*
Lot Frontage	Minimum	-	573'	-	
Lot Area	Minimum	-	1.6 Acres (69,753 sq ft)	-	
Lot Width	Minimum	-	425'	-	
Street Yard	Minimum	25'	37'	Yes	+ 12'
Rear Yard	Minimum	-	-	-	
Side Yard	Minimum	-	21'	Yes	
Height	Maximum	35'	29' 4"	Yes	- 5' 8"
Open Space	Minimum	10%	21%	Yes	+ 11%
FAR	Maximum	0.75	0.21	Yes	- 0.54
Parking	Minimum	3.5 Spaces per 1,000 sq ft (51)	4.56 Spaces per 1,000 sq ft (66)	Yes	+ 15 spaces
Donations*	Minimum			-	

SIGN LEGEND

1. R1–1 STOP SIGN
2. R7–8 HANDICAP PARKING SIGN
3. FIRE LANE – NO PARKING SIGN
4. R5–1 DO NOT ENTER
5. R6–25 ONE WAY
6. R3–5 VAN PARKING ONLY
7. RIGHT TURN ONLY

PAVEMENT MARKING LEGEND

- (A) 24" WHITE STOP BAR
- (B) 4" YELLOW LINE
- (C) 6" SOLID WHITE
- (D) LETTERS AND SYMBOLS PAVEMENT MARKINGS
- (E) TRAFFIC FLOW DIRECTIONAL ARROWS
- (F) 4" YELLOW DIAGONAL AT 45° SPACED 2' O.C. W/ 4" YELLOW BORDER

06-01-16

PAVEMENT LEGEND

STANDARD DUTY PAVEMENT
1 1/2" BITUMINOUS SURFACE COURSE, HOT-MIX ASPHALT, MIX D, N50
2 1/4" BITUMINOUS BINDER COURSE, HOT-MIX ASPHALT, IL-19, N50
8" AGGREGATE BASE COURSE, TYPE B

MEDIUM DUTY PAVEMENT
1 1/2" BITUMINOUS SURFACE COURSE, HOT-MIX ASPHALT, MIX D, N50
2 1/4" BITUMINOUS BINDER COURSE, HOT-MIX ASPHALT, IL-19, N50
10" AGGREGATE BASE COURSE, TYPE B

HEAVY DUTY PAVEMENT
1 1/2" BITUMINOUS SURFACE COURSE, HOT-MIX ASPHALT, MIX D, N50
3" BITUMINOUS BINDER COURSE, HOT-MIX ASPHALT, IL-19, N50
12" AGGREGATE BASE COURSE, TYPE B

CONCRETE PAVEMENT
8" PORTLAND CEMENT CONCRETE PAVEMENT W/ 6 X 6 W1.4 WWF
4" COMPACTED AGGREGATE BASE, TYPE B

CONCRETE SIDEWALK
5" PORTLAND CEMENT CONCRETE PAVEMENT W/ 6 X 6 W1.4 WWF
4" COMPACTED AGGREGATE BASE, TYPE B

N

GRAPHIC SCALE
20 0 10 20 40 80
(IN FEET)
1 inch = 20 ft.

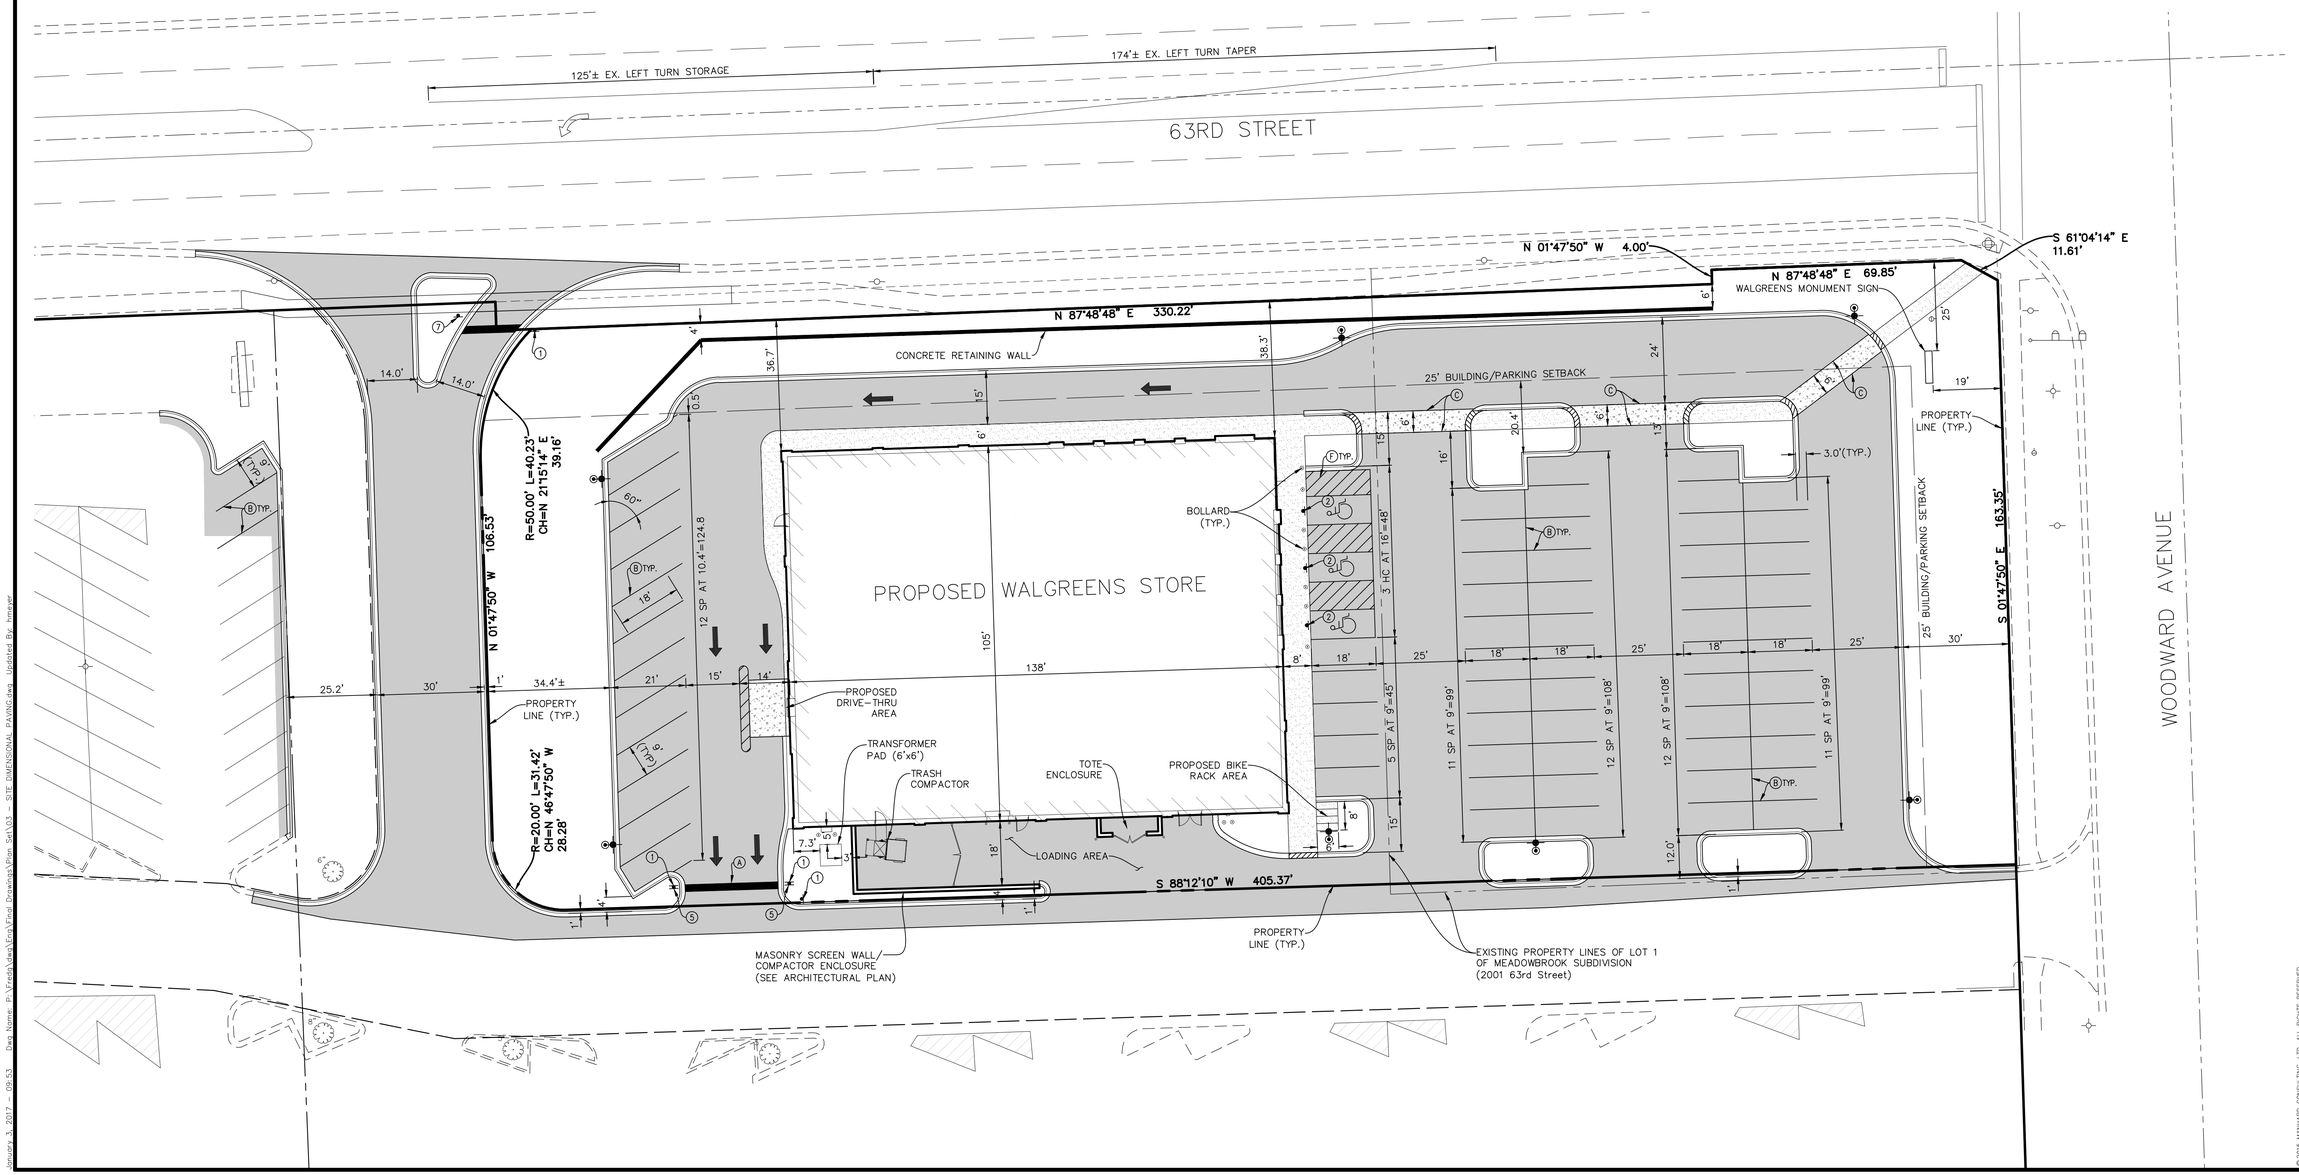

DRAWN BY			SWL
REVISIONS			
DATE		01/03/17	RESUBMITTAL FOR PLAN COMMISSION

Manhard CONSULTING LTD
700 Springer Drive, Lombard, IL 60148 ph:630.691.8500 fx:630.691.8585 manhard.com
Civil Engineers • Surveyors • Water Resource Engineers • Water & Wastewater Engineers
Construction Managers • Environmental Scientists • Landscape Architects • Planners

PROPOSED WALGREENS
VILLAGE OF DOWNERS GROVE, ILLINOIS
SITE DIMENSIONAL & PAVING PLAN

PROJ. MGR.:	TP
PROJ. ASSOC.:	SMS
DRAWN BY:	HCM
DATE:	10–20–16
SCALE:	1"=20'

SHEET 3 OF 6
FREDG

© 2016 MANHARD CONSULTING, LTD. ALL RIGHTS RESERVED

PENDING APPROVAL – NOT FOR CONSTRUCTION

January 3, 2017 - 09:53 Dwg Name: P:\Fredg\dwg\Eng\Tmp\ Drawings\Plan Set\03 - SITE DIMENSIONAL PAVING.dwg Updated By: hmeyer

9575 West Higgins Road, Suite 400 | Rosemont, Illinois 60018
p: 847-518-9990 | f: 847-518-9987

MEMORANDUM TO: Mitchell P. Kahn
Frontline Real Estate Partners, LLC

FROM: Javier Milan
Senior Consultant

Luay R. Aboona, PE
Principal

DATE: February 2, 2017

SUBJECT: Traffic Impact Evaluation
Proposed Walgreens Drive-Through Pharmacy Store
Downers Grove, Illinois

This memorandum summarizes the results of a traffic impact evaluation conducted by Kenig, Lindgren, O'Hara, Aboona, Inc. (KLOA, Inc.) for the proposed Walgreens Drive-Through Pharmacy Store in Downers Grove, Illinois. The plans call for relocating the existing Walgreens store in the northwest corner of the intersection of 63rd Street with Belmont Avenue to the southwest corner of the intersection of 63rd Street with Woodward Avenue. The proposed location, which is currently occupied by Roundhead's Pizza Pub, is located within the Meadowbrook shopping center. **Figure 1** shows an aerial view of the site area.

The purpose of this evaluation is to address concerns raised regarding existing traffic operations at the intersection of 63rd Street with Woodward Avenue, which include the following:

- Queueing and delays experienced by traffic on Woodward Avenue
- The impact of the additional traffic that the proposed Walgreens development will generate
- The projected increase in traffic on Woodward Avenue north of 63rd Street

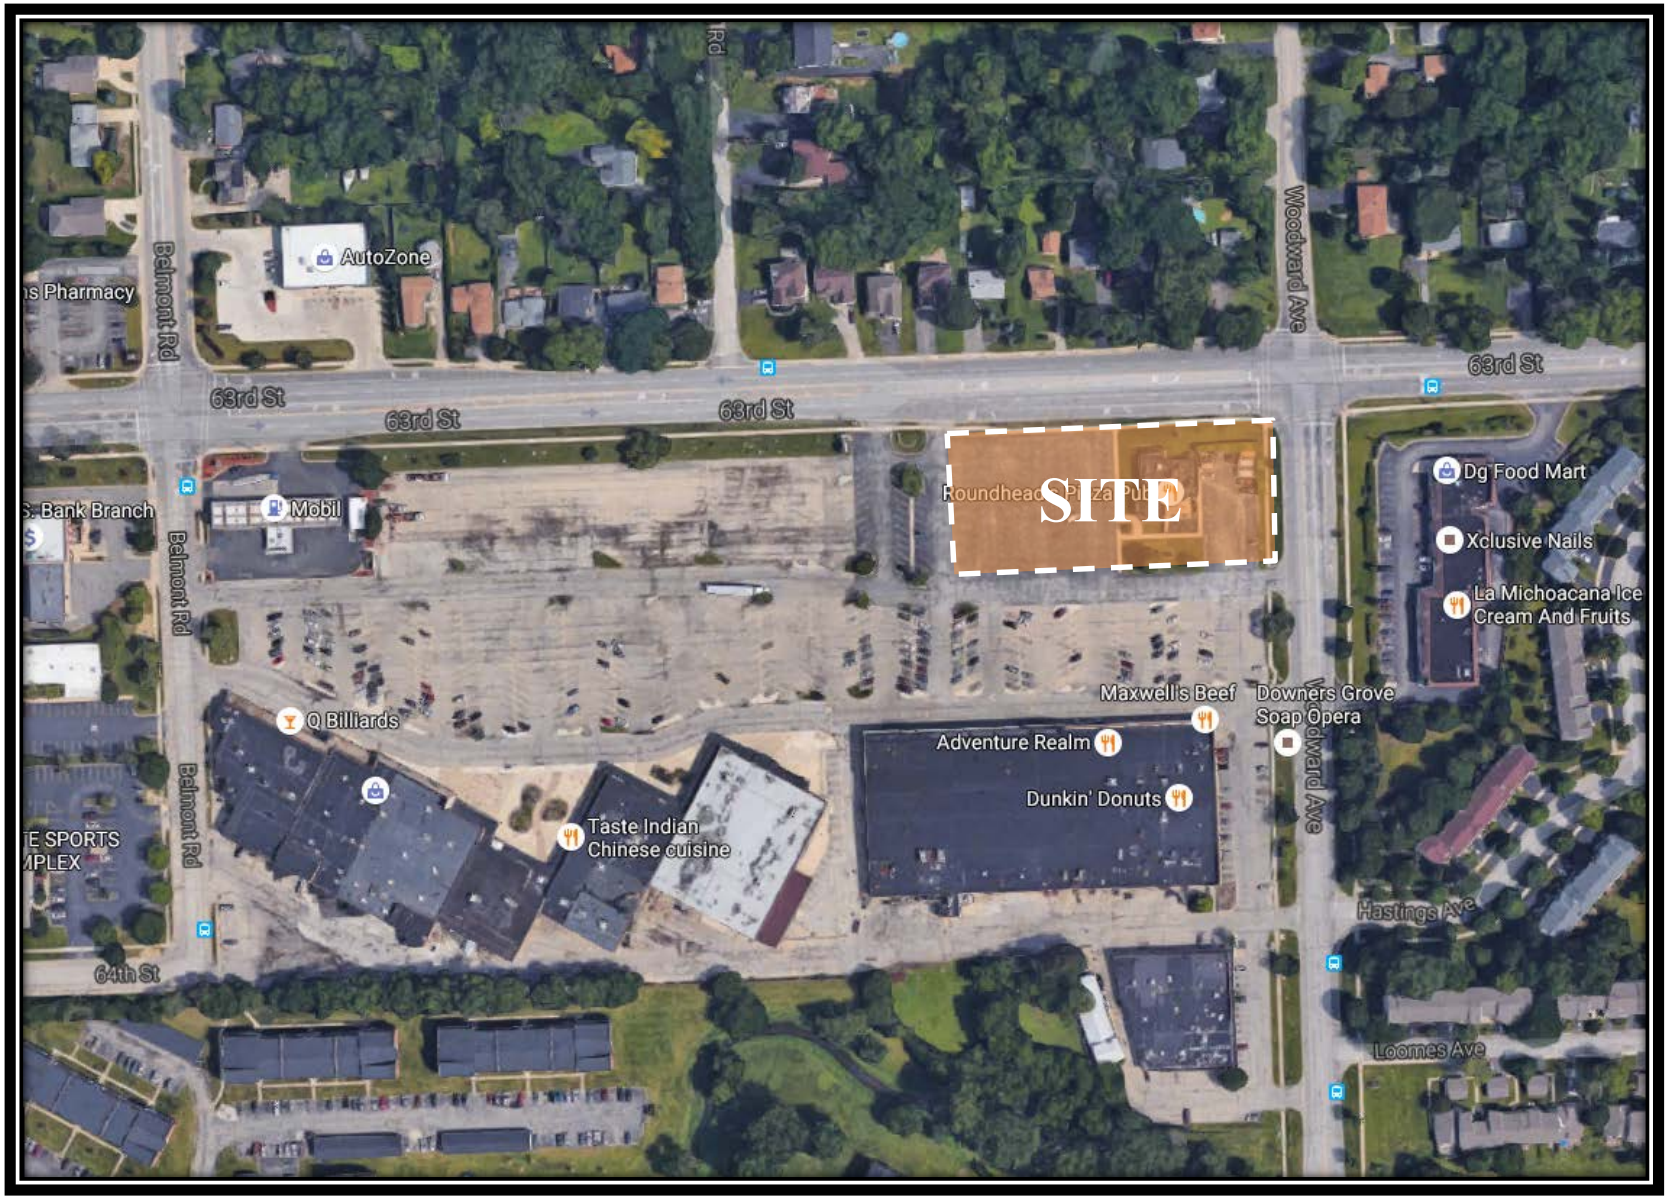

Aerial View of Site Location **Figure 1**

Existing Roadways

The existing roadways and traffic control characteristics of the adjacent roadways are described below.

63rd Street (DuPage County Route 38) is an east-west roadway with a five-lane cross section that in the vicinity of the site provides two lanes in each direction divided by a striped median. At its signalized intersection with Woodward Avenue, 63rd Street provides an exclusive left-turn lane, two exclusive through lanes, and an exclusive right-turn lane on the eastbound approach and an exclusive left-turn lane, an exclusive through lane, and a shared through/right-turn lane on the westbound approach. Standard style crosswalks are provided on all legs of the intersection along with pedestrian signals. 63rd Street is under the jurisdiction of the DuPage County Division of Transportation (DuDOT) and has a posted speed limit of 40 miles per hour (mph).

Woodward Avenue is a north-south roadway that provides one lane in each direction north of 63rd Street and two lanes in each direction south of 63rd Street. At its signalized intersection with 63rd Street, Woodward Avenue provides a shared left-turn/through lane and a shared through/right-turn lane on the southbound approach and an exclusive left-turn lane, a shared left-turn/through lane, and an exclusive right-turn lane on the northbound approach. Woodward Avenue is under the jurisdiction of Lisle Township and Downers Grove Township north of 63rd street and the Village of Downers Grove south of 63rd Street. Woodward Avenue has a posted speed limit of 25 mph north of 63rd Street increasing to 30 mph south of 63rd Street. Through traffic and trucks over eight tons are prohibited on Woodward Avenue via signage north of 63rd Street.

Existing Traffic Volumes

In order to determine current traffic conditions at the intersection of 63rd Street with Woodward Avenue, KLOA, Inc. conducted peak period traffic counts on Saturday, January 21, 2017 and on Tuesday, January 24, 2017 during the weekday morning (7:00 A.M. to 9:00 A.M.) and weekday evening (2:30 P.M. to 6:00 P.M.) peak periods and on Saturday January 21, 2017 during the midday (12:00 P.M. to 2:00 P.M.) peak period. The results of the traffic counts showed that the weekday morning peak hour of traffic occurs from 7:15 A.M. to 8:15 A.M., the weekday evening peak hour of traffic occurs from 4:00 P.M. to 5:00 P.M., and the Saturday midday peak hour of traffic occurs from 12:45 P.M. to 1:45 P.M. **Figure 2** illustrates the existing peak hour traffic volumes. Summaries of the traffic counts can be found in the Appendix.

In addition, the results of the traffic counts were compared with counts previously conducted by DuDOT in 2014 and were found to be generally consistent. It should also be noted that the traffic counts were conducted while the nearby Indian Trail Elementary School was in session and school-related traffic was included in the traffic counts. A review of the traffic counts showed that approximately 30 percent more traffic traveled through the intersection of 63rd Street with Woodward Avenue during the evening peak hour (5:00 P.M. to 6:00 P.M.) than during the afternoon peak hour (2:30 P.M. to 3:30 P.M.) when the school ends. As such, the higher evening traffic volumes were utilized in the evaluation.

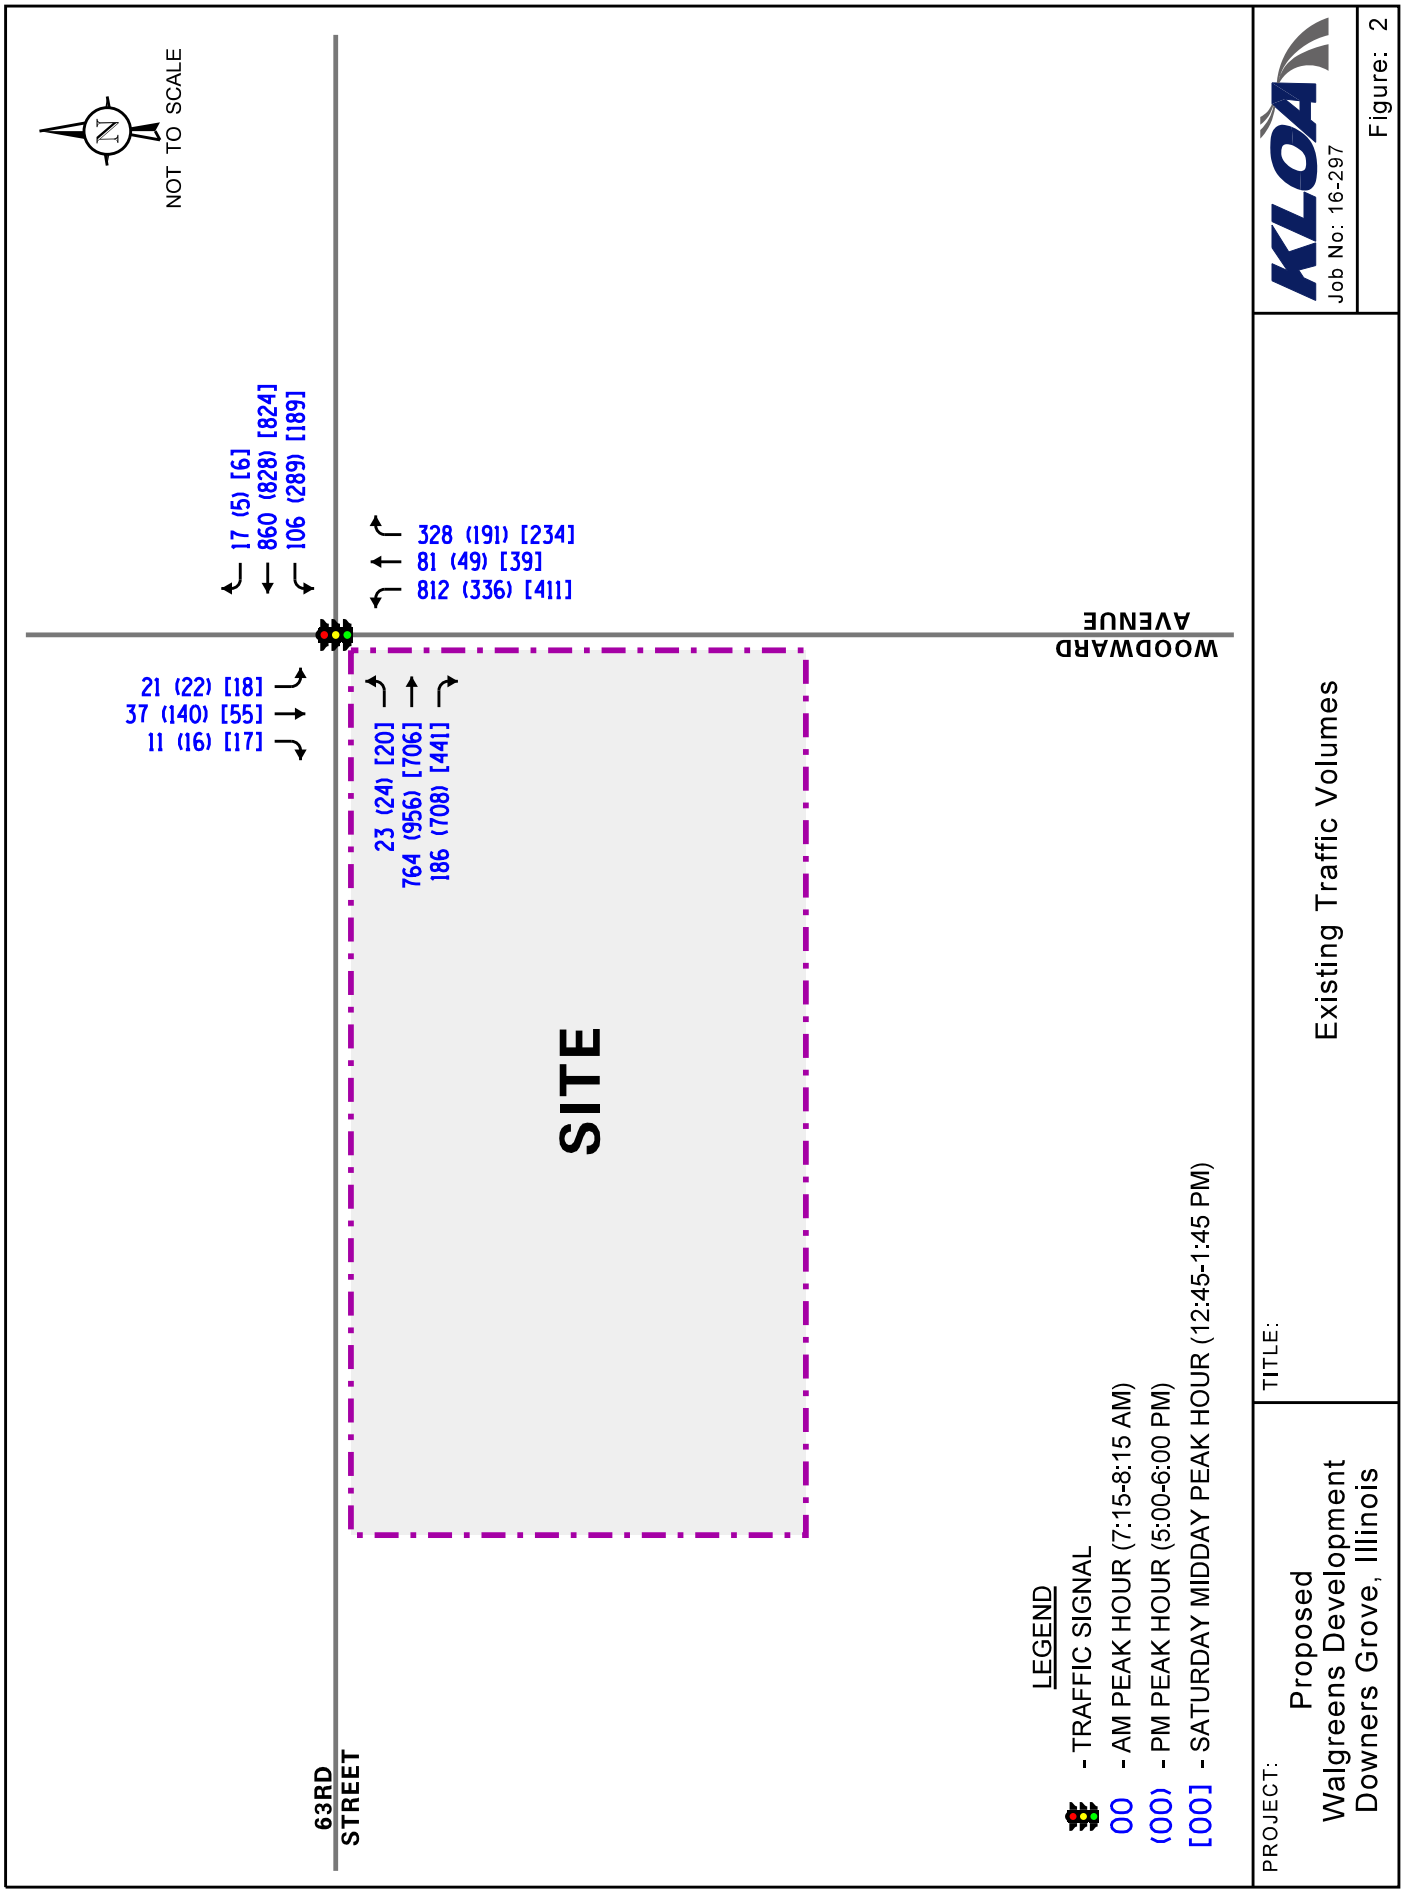
NOT TO SCALE
N
17 (5) [6]
860 (828) [824]
106 (289) [189]
328 (191) [234]
81 (49) [39]
812 (336) [411]
21 (22) [18]
37 (140) [55]
11 (16) [17]
23 (24) [20]
764 (956) [706]
186 (708) [441]
SITE
WOODWARD AVENUE
63RD STREET
LEGEND
- TRAFFIC SIGNAL
00 - AM PEAK HOUR (7:15-8:15 AM)
(00) - PM PEAK HOUR (5:00-6:00 PM)
[00] - SATURDAY MIDDAY PEAK HOUR (12:45-1:45 PM)
PROJECT:
Proposed
Walgreens Development
Downers Grove, Illinois
TITLE:
Existing Traffic Volumes
KLOA
Job No: 16-297
Figure: 2

Traffic Operations of the 63rd Street/Woodward Avenue Intersection

The intersection of 63rd Street with Woodward Avenue is under traffic signal control with split phasing for the northbound and southbound approaches. This intersection is part of a coordinated system on 63rd Street that extends from Main Street to the east to Leonard Avenue to the west. The intersection of 63rd Street with Woodward Avenue is fully actuated on all approaches and provides protected/permissive left-turn phases on the eastbound and westbound approaches and right-turn overlap phases on the eastbound and northbound approaches. A sign facing southbound on Woodward Avenue north of 63rd Street prohibits non-local traffic on Woodward Avenue. However, no such signs are provided on Woodward Avenue at its intersection with Maple Avenue or on 61st Street or 59th Street at their respective intersections with Belmont Avenue. As such, cut-through traffic is only prohibited from traveling northbound on Woodward Avenue, not southbound.

Capacity analyses were conducted at the intersection under existing conditions utilizing the existing signal timings and phasing. The results of the capacity analyses expressed in terms of Level of Service (LOS) and average delays are summarized in **Table 1**. As can be seen, the intersection overall operates at an acceptable LOS C during all three peak hours. However, the northbound and southbound approaches operate at LOS D/E which is primarily due to the limited green time allocated to these approaches, the split phase, and the high volume of traffic on northbound Woodward Avenue.

The results of the capacity analyses were also confirmed by the following observations that were made of existing conditions:

- Morning Peak Hour
    - Traffic queues on northbound Woodward Avenue were consistently observed to extend between Hastings Avenue and Loomes Avenue for approximately 30 to 60 seconds; however, the queues cleared the intersection most of the time with each green phase.
    - Traffic queues on southbound Woodward Avenue were observed to consist of a maximum of four to eight vehicles each cycle and cleared the intersection with each green phase.
- Evening Peak Hour
    - Traffic queues on southbound Woodward Avenue were observed to consistently extend past the shared left-turn/through lane storage length and taper with combined lane queues of approximately 10 to 16 vehicles per cycle.
    - A significant portion of traffic traveling on Woodward Avenue north of 63rd Street during the peak hours was observed to be cut-through traffic traveling to/from Belmont Avenue to the west and Maple Avenue from the north.

- Based on the previous observation, the sign prohibiting non-local traffic on northbound Woodward Avenue north of 63rd Street is not being adhered to.

- Additional signage prohibiting cut-through traffic needs to be posted at 59th Street, 61st Street, and Maple Avenue.

The following is a summary of the reasons for the long delays and queues experienced at this intersection:

- The north-south split phasing nature of the intersection is the primary cause for the intersection's poor level of service, extensive queueing, and significant delay.

  - The split phasing at this intersection is required because of the striping on the south leg to accommodate the high volume of northbound left-turn movements and the limitation of sufficient right-of-way to geometrically improve the intersection to accommodate the existing traffic volumes without split phasing.

  - The northbound and southbound phases are allocated a proportionate amount of green time based on their respective traffic volumes which results in a minimal amount of green time for the southbound phase (approximately 8, 15, and 13 seconds during the weekday morning, weekday evening, and Saturday midday peak hours, respectively), thus resulting in the delays on the approach.

- The cause for the high volume of northbound left-turn movements on Woodward Avenue and the high volume of eastbound right-turn movements on 63rd Street is the result of how the area roadways are configured.

  - As previously mentioned, Woodward Avenue north of 63rd Street is restricted to local traffic only and does not allow vehicles over eight tons.

  - Vehicles traveling on Woodward Avenue that desire to continue to travel northbound must turn left onto westbound 63rd Street and then turn right onto northbound Belmont Street approximately one-quarter mile to the west of Woodward Avenue.

  - These two north-south streets act as non-continuous arterial roadways. Instead of being continuous or directly connected, traffic must travel on 63rd Street to continue to travel either north or south via Woodward or Belmont Avenue.

Table 1
CAPACITY ANALYSIS RESULTS – 63RD STREET WITH WOODWARD AVENUE – SIGNALIZED

	Peak Hour	Eastbound			Westbound			Northbound			Southbound			Overall
		L	T	R	L	T	R	L	T	R	L	T	R	
Existing Conditions	Weekday Morning Peak Hour	C 22.8	C 23.0	A 6.3	C 21.6	C 22.7	C 23.0	E 60.1	E 59.5	D 37.3	E 62.1		E 61.8	C – 34.4
		B – 19.8			C – 22.7			D – 53.8			E – 61.9			
	Weekday Evening Peak Hour	B 13.8	B 12.9	B 17.0	B 14.7	A 7.4	A 7.5	E 60.7	E 64.6	D 44.5	E 69.3		E 67.0	C – 22.4
		B – 14.6			A – 9.3			E – 56.7			E – 68.2			
	Saturday Midday Peak Hour	B 14.2	B 13.4	B 10.7	B 13.1	B 11.1	B 11.2	D 47.7	D 47.3	D 37.8	D 51.7		D 51.6	C – 20.6
		B – 12.4			B – 11.5			D – 44.2			D – 51.7			

Development Traffic Generation

The traffic to be generated by the proposed development was estimated using trip data published by the Institute of Transportation Engineers (ITE) in its *Trip Generation Manual*, 9th Edition. The trip rates were applied for the weekday morning and evening peak hours and on a daily basis for a Pharmacy/Drugstore with Drive-Through Window (Land-Use Code 881). In addition, the traffic currently generated by the existing Walgreens was observed and the resulting trip generation was compared with the ITE estimates. **Table 2** shows the trip generation comparison, which indicates that the estimated trips are very similar. It is important to note that surveys conducted by ITE have shown that up to 50 percent of trips made to pharmacy/drugstores with drive-through are diverted from the existing traffic on the roadway system. Such diverted trips are referred to as pass-by traffic. As such, a 50 percent pass-by reduction was applied to the trip generation estimates of the proposed development.

It is also important to note that the proposed Walgreens is a relocation of the existing Walgreens store located approximately one block west of the site. As such, the majority of its traffic is already traversing the intersection of 63rd Street with Woodward Avenue and as a result is not expected to add a significant amount of new traffic to the intersection, with its current operations expected to remain largely unchanged. However, in order to provide a conservative analysis, the traffic that will be generated by the proposed Walgreens was assumed to all be new to the area roadways.

In order to project Year 2018 conditions, existing traffic volumes on 63rd Street and Woodward Avenue were increased by one percent based on projections provided by the Chicago Metropolitan Agency for Planning (CMAP). In addition, traffic to be generated by the proposed development was assigned to the roadways as determined from the traffic counts. The assignment of traffic was determined as follows:

- 40 percent traveling to and from the west on 63rd Street
- 30 percent traveling to and from the east on 63rd Street
- 30 percent traveling to and from the south on Woodward Avenue
- Five percent traveling to and from the north of Woodward Avenue

The Year 2018 projected conditions for the intersection of 63rd Street with Woodward Avenue were analyzed. **Table 3** summarizes the intersection's LOS and delay for Year 2018 projected conditions during the peak hours.

Table 2
EXISTING AND ESTIMATED TRAFFIC VOLUMES – PROPOSED WALGREENS

Land-Use Code	Type/Size	Weekday Morning Peak Hour			Weekday Evening Peak Hour			Saturday Midday Peak Hour			Daily Two-Way Traffic
		In	Out	Total	In	Out	Total	In	Out	Total	Total
	Existing Walgreens Traffic	12	7	19	65	77	142	58	59	117	N/A
881	Pharmacy/Drugstore w/ Drive-Through (14,500 s.f.)	26	24	50	72	72	144	59	61	120	1,406
	Pass-By Trip Reduction (50%):	*-13*	*-12*	*-25*	*-36*	*-36*	*-72*	*-30*	*-30*	*-60*	*702*
Total New Trips Generated:		13	12	25	36	36	72	29	31	60	704

Table 3
CAPACITY ANALYSIS RESULTS – 63RD STREET WITH WOODWARD AVENUE – SIGNALIZED

	Peak Hour	Eastbound			Westbound			Northbound			Southbound			Overall
		L	T	R	L	T	R	L	T	R	L	T	R	
Projected Conditions	Weekday Morning Peak Hour	C 23.1	C 23.4	A 6.3	C 21.9	C 23.1	C 23.4	E 60.7	E 60.4	D 37.2	E 62.1		E 61.8	C – 34.8
		C – 20.2			C – 23.1			D – 54.3			E – 62.0			
	Weekday Evening Peak Hour	B 14.1	B 13.4	B 17.4	B 15.4	A 7.7	A 7.8	E 60.4	E 65.0	D 44.1	E 69.2		E 67.0	C – 22.7
		B – 15.1			A – 9.7			E – 56.6			E – 68.2			
	Saturday Midday Peak Hour	B 14.4	B 13.6	B 10.8	B 13.3	B 11.3	B 11.4	D 47.8	D 47.5	D 37.6	D 51.8		D 51.6	C – 20.8
		B – 12.6			B – 11.7			D – 44.2			D – 51.7			

LOS – Level of Service
Delay is measured in seconds.

As can be seen, the intersection is expected to continue to operate at an overall LOS C during the weekday morning, weekday evening, and Saturday midday peak hours with an increase in overall delay during each of the peak hours of one second or less. Similarly, the increase in delay of the southbound approach as a result of the increase in traffic will be minimal (less than one second). As such, the proposed development will have a minimal impact on the operation of the intersection.

Potential Intersection and Roadway Improvements

While the proposed relocation of Walgreens will have a negligible impact on the intersection, the following improvements to the intersection and/or roadways could be considered:

- In order to reduce cut through traffic and reduce queues on southbound Woodward Avenue, signs prohibiting non-local traffic should be placed on Woodward Avenue just south of Maple Avenue and on 61st Street and 59th Street just east of Belmont Avenue.

- In order to reduce delays on Woodward Avenue, additional green time could be allocated to the northbound and/or southbound movements.

    - Preliminary analysis showed that providing an additional five seconds of green time for the southbound approach during the evening peak hour would reduce delay for all southbound movements by approximately five to six seconds.

    - However, this will increase the overall intersection delay by approximately seven seconds during the evening peak hour.

    - It is important to note that reducing delay for the southbound approach may encourage additional cut-through traffic on Woodward Avenue.

    - Any change to signal timing will require DuDOT review and may not be approved due to its impact on 63rd Street traffic and the interconnect system.

Conclusion

Based on the preceding evaluation, the following conclusions are made:

- The proposed Walgreens is a relocation of the existing store located at the northwest corner of the intersection of 63rd Street with Belmont Avenue.
- The signalized intersection of 63rd Street with Woodward Avenue currently operates as a split phase intersection causing queues and delays on both the northbound and southbound approaches.
- Despite these delays, queues were generally observed to clear the intersection with each green phase.
- Cut-through traffic is utilizing Woodward Avenue to travel to/from Belmont Avenue to the west and Maple Avenue from the north.
- The proposed Walgreens will not add a significant amount of new traffic to 63rd Street or Woodward Avenue and, as such, will have a minimal impact on the operations of the intersection of 63rd Street with Woodward Avenue.
- A minimal amount of traffic generated by the proposed development will travel to/from the north on Woodward Avenue.
- Signs prohibiting cut-through traffic should be placed on Woodward Avenue just south of Maple Avenue and on 61st Street and 59th Street just east of Belmont Avenue to reduce the traffic volumes of Woodward Avenue north of 63rd Street.
- Traffic delays on the southbound approach of Woodward Avenue may be reduced by allocating additional green time which may cause increases in overall intersection delays. Such modifications would be subject to DuDOT review.

Appendix

Traffic Count Summary Sheets
Level of Service Criteria
Capacity Analysis Summary Sheets

Traffic Count Summary Sheets

Kenig Lindgren O'Hara Aboona, Inc.
9575 W. Higgins Rd., Suite 400

Rosemont, Illinois, United States 60018
(847)518-9990

Count Name: 63rd Street with Woodward Avenue
Site Code:
Start Date: 01/21/2017

Turning Movement Data

Start Time	63rd Street Eastbound						63rd Street Westbound						Woodward Avenue Northbound						Woodward Avenue Southbound						Int. Total
	U-Turn	Left	Thru	Right	Peds	App. Total	U-Turn	Left	Thru	Right	Peds	App. Total	U-Turn	Left	Thru	Right	Peds	App. Total	U-Turn	Left	Thru	Right	Peds	App. Total	
12:00 PM	0	1	161	120	0	282	0	50	175	2	0	227	0	89	9	65	0	163	0	1	22	3	1	26	698
12:15 PM	0	6	169	111	0	286	0	56	192	2	0	250	0	95	13	46	0	154	0	1	20	5	0	26	716
12:30 PM	0	5	197	111	0	313	0	61	170	4	0	235	0	100	11	60	2	171	0	2	18	4	0	24	743
12:45 PM	0	3	159	94	0	256	0	55	205	1	0	261	0	116	12	60	0	188	0	5	20	2	0	27	732
Hourly Total	0	15	686	436	0	1137	0	222	742	9	0	973	0	400	45	231	2	676	0	9	80	14	1	103	2889
1:00 PM	0	8	196	117	0	321	0	42	195	1	0	238	0	85	9	56	0	150	0	5	6	9	0	20	729
1:15 PM	0	2	178	104	0	284	0	46	202	2	0	250	0	102	10	51	1	163	0	4	16	1	0	21	718
1:30 PM	0	7	175	126	0	308	0	46	222	2	0	270	0	108	8	67	1	183	0	4	13	5	0	22	783
1:45 PM	0	1	191	107	1	299	0	47	150	2	0	199	0	98	7	65	0	170	0	3	6	4	0	13	681
Hourly Total	0	18	740	454	1	1212	0	181	769	7	0	957	0	393	34	239	2	666	0	16	41	19	0	76	2911
*** BREAK ***	-	-	-	-	-	-	-	-	-	-	-	-	-	-	-	-	-	-	-	-	-	-	-	-	-
7:00 AM	0	1	179	37	0	217	0	16	212	2	0	230	0	194	9	50	0	253	0	0	7	1	0	8	708
7:15 AM	0	3	191	40	0	234	0	15	193	0	0	208	0	218	17	72	0	307	0	3	5	2	0	10	759
7:30 AM	0	7	194	55	0	256	0	26	232	2	0	260	0	213	26	85	0	324	0	3	14	4	0	21	861
7:45 AM	0	9	204	43	0	256	0	43	235	9	0	287	0	212	29	97	0	338	0	9	2	2	0	13	894
Hourly Total	0	20	768	175	0	963	0	100	872	13	0	985	0	837	81	304	0	1222	0	15	28	9	0	52	3222
8:00 AM	0	4	175	48	0	227	0	22	200	6	0	228	0	169	9	74	0	252	0	6	16	3	1	25	732
8:15 AM	0	9	149	51	0	209	0	40	212	1	0	253	0	141	14	53	0	208	0	5	10	4	1	19	689
8:30 AM	0	2	167	41	0	210	0	44	209	3	1	256	0	111	14	46	1	171	0	2	10	4	0	16	653
8:45 AM	0	3	156	54	0	213	0	24	180	0	0	204	0	112	4	35	0	151	0	1	11	2	0	14	582
Hourly Total	0	18	647	194	0	859	0	130	801	10	1	941	0	533	41	208	1	782	0	14	47	13	2	74	2656
*** BREAK ***	-	-	-	-	-	-	-	-	-	-	-	-	-	-	-	-	-	-	-	-	-	-	-	-	-
2:30 PM	0	5	149	104	0	258	0	51	167	2	0	220	0	71	9	50	0	130	0	1	11	2	0	14	622
2:45 PM	0	4	164	103	0	271	0	52	138	2	0	192	0	79	21	64	0	164	0	2	11	4	0	17	644
Hourly Total	0	9	313	207	0	529	0	103	305	4	0	412	0	150	30	114	0	294	0	3	22	6	0	31	1266
3:00 PM	0	5	145	112	0	262	0	65	139	7	0	211	0	68	11	40	0	119	0	4	20	4	2	28	620
3:15 PM	0	3	198	109	0	310	0	47	146	5	0	198	0	77	10	43	0	130	0	5	19	0	0	24	662
3:30 PM	0	4	185	129	0	318	0	67	194	4	1	265	0	87	8	68	0	163	0	2	20	1	1	23	769
3:45 PM	0	3	213	144	0	360	0	69	226	1	1	296	0	91	7	49	0	147	0	2	30	4	0	36	839
Hourly Total	0	15	741	494	0	1250	0	248	705	17	2	970	0	323	36	200	0	559	0	13	89	9	3	111	2890
4:00 PM	0	4	223	157	1	384	0	49	239	0	0	288	0	92	5	45	0	142	0	3	23	3	2	29	843
4:15 PM	0	3	234	157	0	394	0	69	157	1	0	227	0	102	6	43	0	151	0	0	26	3	0	29	801
4:30 PM	0	2	242	166	0	410	0	75	218	1	0	294	0	78	11	47	1	136	0	4	36	3	0	43	883
4:45 PM	0	2	220	146	0	368	0	63	211	1	0	275	0	90	10	43	0	143	0	0	16	6	0	22	808
Hourly Total	0	11	919	626	1	1556	0	256	825	3	0	1084	0	362	32	178	1	572	0	7	101	15	2	123	3335
5:00 PM	0	8	228	158	0	394	0	66	226	2	0	294	0	69	12	49	0	130	0	9	29	3	0	41	859
5:15 PM	0	6	238	178	0	422	0	95	197	1	0	293	0	96	13	50	0	159	0	5	42	0	0	47	921

5:30 PM	0	2	251	202	0	455	0	66	202	0	0	268	0	75	11	41	0	127	0	5	39	5	0	49	899
5:45 PM	0	8	239	168	0	415	0	62	203	2	0	267	0	96	13	51	0	160	0	3	30	8	0	41	883
Hourly Total	0	24	956	706	0	1686	0	289	828	5	0	1122	0	336	49	191	0	576	0	22	140	16	0	178	3562
Grand Total	0	130	5770	3292	2	9192	0	1529	5847	68	3	7444	0	3334	348	1665	6	5347	0	99	548	101	8	748	22731
Approach %	0.0	1.4	62.8	35.8	-	-	0.0	20.5	78.5	0.9	-	-	0.0	62.4	6.5	31.1	-	-	0.0	13.2	73.3	13.5	-	-	-
Total %	0.0	0.6	25.4	14.5	-	40.4	0.0	6.7	25.7	0.3	-	32.7	0.0	14.7	1.5	7.3	-	23.5	0.0	0.4	2.4	0.4	-	3.3	-
Lights	0	129	5601	3255	-	8985	0	1494	5682	64	-	7240	0	3292	339	1625	-	5256	0	93	537	97	-	727	22208
% Lights	-	99.2	97.1	98.9	-	97.7	-	97.7	97.2	94.1	-	97.3	-	98.7	97.4	97.6	-	98.3	-	93.9	98.0	96.0	-	97.2	97.7
Buses	0	0	112	27	-	139	0	18	83	2	-	103	0	22	6	35	-	63	0	4	10	2	-	16	321
% Buses	-	0.0	1.9	0.8	-	1.5	-	1.2	1.4	2.9	-	1.4	-	0.7	1.7	2.1	-	1.2	-	4.0	1.8	2.0	-	2.1	1.4
Single-Unit Trucks	0	1	50	9	-	60	0	16	66	2	-	84	0	15	1	5	-	21	0	2	1	1	-	4	169
% Single-Unit Trucks	-	0.8	0.9	0.3	-	0.7	-	1.0	1.1	2.9	-	1.1	-	0.4	0.3	0.3	-	0.4	-	2.0	0.2	1.0	-	0.5	0.7
Articulated Trucks	0	0	7	1	-	8	0	1	16	0	-	17	0	5	0	0	-	5	0	0	0	1	-	1	31
% Articulated Trucks	-	0.0	0.1	0.0	-	0.1	-	0.1	0.3	0.0	-	0.2	-	0.1	0.0	0.0	-	0.1	-	0.0	0.0	1.0	-	0.1	0.1
Bicycles on Road	0	0	0	0	-	0	0	0	0	0	-	0	0	0	2	0	-	2	0	0	0	0	-	0	2
% Bicycles on Road	-	0.0	0.0	0.0	-	0.0	-	0.0	0.0	0.0	-	0.0	-	0.0	0.6	0.0	-	0.0	-	0.0	0.0	0.0	-	0.0	0.0
Pedestrians	-	-	-	-	2	-	-	-	-	-	3	-	-	-	-	-	6	-	-	-	-	-	8	-	-
% Pedestrians	-	-	-	-	100.0	-	-	-	-	-	100.0	-	-	-	-	-	100.0	-	-	-	-	-	100.0	-	-

Kenig Lindgren O'Hara Aboona, Inc.
9575 W. Higgins Rd., Suite 400

Rosemont, Illinois, United States 60018
(847)518-9990

Count Name: 63rd Street with Woodward Avenue
Site Code:
Start Date: 01/21/2017

Turning Movement Peak Hour Data (12:45 PM)

Start Time	63rd Street Eastbound						63rd Street Westbound						Woodward Avenue Northbound						Woodward Avenue Southbound						Int. Total
	U-Turn	Left	Thru	Right	Peds	App. Total	U-Turn	Left	Thru	Right	Peds	App. Total	U-Turn	Left	Thru	Right	Peds	App. Total	U-Turn	Left	Thru	Right	Peds	App. Total	
12:45 PM	0	3	159	94	0	256	0	55	205	1	0	261	0	116	12	60	0	188	0	5	20	2	0	27	732
1:00 PM	0	8	196	117	0	321	0	42	195	1	0	238	0	85	9	56	0	150	0	5	6	9	0	20	729
1:15 PM	0	2	178	104	0	284	0	46	202	2	0	250	0	102	10	51	1	163	0	4	16	1	0	21	718
1:30 PM	0	7	175	126	0	308	0	46	222	2	0	270	0	108	8	67	1	183	0	4	13	5	0	22	783
Total	0	20	708	441	0	1169	0	189	824	6	0	1019	0	411	39	234	2	684	0	18	55	17	0	90	2962
Approach %	0.0	1.7	60.6	37.7	-	-	0.0	18.5	80.9	0.6	-	-	0.0	60.1	5.7	34.2	-	-	0.0	20.0	61.1	18.9	-	-	-
Total %	0.0	0.7	23.9	14.9	-	39.5	0.0	6.4	27.8	0.2	-	34.4	0.0	13.9	1.3	7.9	-	23.1	0.0	0.6	1.9	0.6	-	3.0	-
PHF	0.000	0.625	0.903	0.875	-	0.910	0.000	0.859	0.928	0.750	-	0.944	0.000	0.886	0.813	0.873	-	0.910	0.000	0.900	0.688	0.472	-	0.833	0.946
Lights	0	19	701	439	-	1159	0	188	810	6	-	1004	0	411	38	234	-	683	0	17	55	17	-	89	2935
% Lights	-	95.0	99.0	99.5	-	99.1	-	99.5	98.3	100.0	-	98.5	-	100.0	97.4	100.0	-	99.9	-	94.4	100.0	100.0	-	98.9	99.1
Buses	0	0	4	0	-	4	0	1	8	0	-	9	0	0	0	0	-	0	0	1	0	0	-	1	14
% Buses	-	0.0	0.6	0.0	-	0.3	-	0.5	1.0	0.0	-	0.9	-	0.0	0.0	0.0	-	0.0	-	5.6	0.0	0.0	-	1.1	0.5
Single-Unit Trucks	0	1	3	2	-	6	0	0	5	0	-	5	0	0	0	0	-	0	0	0	0	0	-	0	11
% Single-Unit Trucks	-	5.0	0.4	0.5	-	0.5	-	0.0	0.6	0.0	-	0.5	-	0.0	0.0	0.0	-	0.0	-	0.0	0.0	0.0	-	0.0	0.4
Articulated Trucks	0	0	0	0	-	0	0	0	1	0	-	1	0	0	0	0	-	0	0	0	0	0	-	0	1
% Articulated Trucks	-	0.0	0.0	0.0	-	0.0	-	0.0	0.1	0.0	-	0.1	-	0.0	0.0	0.0	-	0.0	-	0.0	0.0	0.0	-	0.0	0.0
Bicycles on Road	0	0	0	0	-	0	0	0	0	0	-	0	0	0	1	0	-	1	0	0	0	0	-	0	1
% Bicycles on Road	-	0.0	0.0	0.0	-	0.0	-	0.0	0.0	0.0	-	0.0	-	0.0	2.6	0.0	-	0.1	-	0.0	0.0	0.0	-	0.0	0.0
Pedestrians	-	-	-	-	0	-	-	-	-	-	0	-	-	-	-	-	2	-	-	-	-	-	0	-	-
% Pedestrians	-	-	-	-	-	-	-	-	-	-	-	-	-	-	-	-	100.0	-	-	-	-	-	-	-	-

Kenig Lindgren O'Hara Aboona, Inc.
9575 W. Higgins Rd., Suite 400

Rosemont, Illinois, United States 60018
(847)518-9990

Count Name: 63rd Street with Woodward Avenue
Site Code:
Start Date: 01/21/2017
Page No: 6

Turning Movement Peak Hour Data (7:15 AM)

Start Time	63rd Street Eastbound						63rd Street Westbound						Woodward Avenue Northbound						Woodward Avenue Southbound						
	U-Turn	Left	Thru	Right	Peds	App. Total	U-Turn	Left	Thru	Right	Peds	App. Total	U-Turn	Left	Thru	Right	Peds	App. Total	U-Turn	Left	Thru	Right	Peds	App. Total	Int. Total
7:15 AM	0	3	191	40	0	234	0	15	193	0	0	208	0	218	17	72	0	307	0	3	5	2	0	10	759
7:30 AM	0	7	194	55	0	256	0	26	232	2	0	260	0	213	26	85	0	324	0	3	14	4	0	21	861
7:45 AM	0	9	204	43	0	256	0	43	235	9	0	287	0	212	29	97	0	338	0	9	2	2	0	13	894
8:00 AM	0	4	175	48	0	227	0	22	200	6	0	228	0	169	9	74	0	252	0	6	16	3	1	25	732
Total	0	23	764	186	0	973	0	106	860	17	0	983	0	812	81	328	0	1221	0	21	37	11	1	69	3246
Approach %	0.0	2.4	78.5	19.1	-	-	0.0	10.8	87.5	1.7	-	-	0.0	66.5	6.6	26.9	-	-	0.0	30.4	53.6	15.9	-	-	-
Total %	0.0	0.7	23.5	5.7	-	30.0	0.0	3.3	26.5	0.5	-	30.3	0.0	25.0	2.5	10.1	-	37.6	0.0	0.6	1.1	0.3	-	2.1	-
PHF	0.000	0.639	0.936	0.845	-	0.950	0.000	0.616	0.915	0.472	-	0.856	0.000	0.931	0.698	0.845	-	0.903	0.000	0.583	0.578	0.688	-	0.690	0.908
Lights	0	23	734	176	-	933	0	104	826	16	-	946	0	798	77	315	-	1190	0	20	37	11	-	68	3137
% Lights	-	100.0	96.1	94.6	-	95.9	-	98.1	96.0	94.1	-	96.2	-	98.3	95.1	96.0	-	97.5	-	95.2	100.0	100.0	-	98.6	96.6
Buses	0	0	21	8	-	29	0	2	12	0	-	14	0	10	4	12	-	26	0	1	0	0	-	1	70
% Buses	-	0.0	2.7	4.3	-	3.0	-	1.9	1.4	0.0	-	1.4	-	1.2	4.9	3.7	-	2.1	-	4.8	0.0	0.0	-	1.4	2.2
Single-Unit Trucks	0	0	7	2	-	9	0	0	15	1	-	16	0	4	0	1	-	5	0	0	0	0	-	0	30
% Single-Unit Trucks	-	0.0	0.9	1.1	-	0.9	-	0.0	1.7	5.9	-	1.6	-	0.5	0.0	0.3	-	0.4	-	0.0	0.0	0.0	-	0.0	0.9
Articulated Trucks	0	0	2	0	-	2	0	0	7	0	-	7	0	0	0	0	-	0	0	0	0	0	-	0	9
% Articulated Trucks	-	0.0	0.3	0.0	-	0.2	-	0.0	0.8	0.0	-	0.7	-	0.0	0.0	0.0	-	0.0	-	0.0	0.0	0.0	-	0.0	0.3
Bicycles on Road	0	0	0	0	-	0	0	0	0	0	-	0	0	0	0	0	-	0	0	0	0	0	-	0	0
% Bicycles on Road	-	0.0	0.0	0.0	-	0.0	-	0.0	0.0	0.0	-	0.0	-	0.0	0.0	0.0	-	0.0	-	0.0	0.0	0.0	-	0.0	0.0
Pedestrians	-	-	-	-	0	-	-	-	-	-	0	-	-	-	-	-	0	-	-	-	-	-	1	-	-
% Pedestrians	-	-	-	-	-	-	-	-	-	-	-	-	-	-	-	-	-	-	-	-	-	-	100.0	-	-

Kenig Lindgren O'Hara Aboona, Inc.
9575 W. Higgins Rd., Suite 400

Rosemont, Illinois, United States 60018
(847)518-9990

Count Name: 63rd Street with Woodward Avenue
Site Code:
Start Date: 01/21/2017
Page No: 8

Turning Movement Peak Hour Data (5:00 PM)

Start Time	63rd Street Eastbound						63rd Street Westbound						Woodward Avenue Northbound						Woodward Avenue Southbound						Int. Total
	U-Turn	Left	Thru	Right	Peds	App. Total	U-Turn	Left	Thru	Right	Peds	App. Total	U-Turn	Left	Thru	Right	Peds	App. Total	U-Turn	Left	Thru	Right	Peds	App. Total	
5:00 PM	0	8	228	158	0	394	0	66	226	2	0	294	0	69	12	49	0	130	0	9	29	3	0	41	859
5:15 PM	0	6	238	178	0	422	0	95	197	1	0	293	0	96	13	50	0	159	0	5	42	0	0	47	921
5:30 PM	0	2	251	202	0	455	0	66	202	0	0	268	0	75	11	41	0	127	0	5	39	5	0	49	899
5:45 PM	0	8	239	168	0	415	0	62	203	2	0	267	0	96	13	51	0	160	0	3	30	8	0	41	883
Total	0	24	956	706	0	1686	0	289	828	5	0	1122	0	336	49	191	0	576	0	22	140	16	0	178	3562
Approach %	0.0	1.4	56.7	41.9	-	-	0.0	25.8	73.8	0.4	-	-	0.0	58.3	8.5	33.2	-	-	0.0	12.4	78.7	9.0	-	-	-
Total %	0.0	0.7	26.8	19.8	-	47.3	0.0	8.1	23.2	0.1	-	31.5	0.0	9.4	1.4	5.4	-	16.2	0.0	0.6	3.9	0.4	-	5.0	-
PHF	0.000	0.750	0.952	0.874	-	0.926	0.000	0.761	0.916	0.625	-	0.954	0.000	0.875	0.942	0.936	-	0.900	0.000	0.611	0.833	0.500	-	0.908	0.967
Lights	0	24	948	706	-	1678	0	287	822	5	-	1114	0	334	48	188	-	570	0	21	140	16	-	177	3539
% Lights	-	100.0	99.2	100.0	-	99.5	-	99.3	99.3	100.0	-	99.3	-	99.4	98.0	98.4	-	99.0	-	95.5	100.0	100.0	-	99.4	99.4
Buses	0	0	3	0	-	3	0	1	1	0	-	2	0	2	0	3	-	5	0	0	0	0	-	0	10
% Buses	-	0.0	0.3	0.0	-	0.2	-	0.3	0.1	0.0	-	0.2	-	0.6	0.0	1.6	-	0.9	-	0.0	0.0	0.0	-	0.0	0.3
Single-Unit Trucks	0	0	3	0	-	3	0	1	4	0	-	5	0	0	1	0	-	1	0	1	0	0	-	1	10
% Single-Unit Trucks	-	0.0	0.3	0.0	-	0.2	-	0.3	0.5	0.0	-	0.4	-	0.0	2.0	0.0	-	0.2	-	4.5	0.0	0.0	-	0.6	0.3
Articulated Trucks	0	0	2	0	-	2	0	0	1	0	-	1	0	0	0	0	-	0	0	0	0	0	-	0	3
% Articulated Trucks	-	0.0	0.2	0.0	-	0.1	-	0.0	0.1	0.0	-	0.1	-	0.0	0.0	0.0	-	0.0	-	0.0	0.0	0.0	-	0.0	0.1
Bicycles on Road	0	0	0	0	-	0	0	0	0	0	-	0	0	0	0	0	-	0	0	0	0	0	-	0	0
% Bicycles on Road	-	0.0	0.0	0.0	-	0.0	-	0.0	0.0	0.0	-	0.0	-	0.0	0.0	0.0	-	0.0	-	0.0	0.0	0.0	-	0.0	0.0
Pedestrians	-	-	-	-	0	-	-	-	-	-	0	-	-	-	-	-	0	-	-	-	-	-	0	-	-
% Pedestrians	-	-	-	-	-	-	-	-	-	-	-	-	-	-	-	-	-	-	-	-	-	-	-	-	-

Level of Service Criteria

- LEVEL OF SERVICE CRITERIA

Signalized Intersections

Level of Service	Interpretation	Average Control Delay (seconds per vehicle)
A	Favorable progression. Most vehicles arrive during the green indication and travel through the intersection without stopping.	≤10
B	Good progression, with more vehicles stopping than for Level of Service A.	>10 - 20
C	Individual cycle failures (i.e., one or more queued vehicles are not able to depart as a result of insufficient capacity during the cycle) may begin to appear. Number of vehicles stopping is significant, although many vehicles still pass through the intersection without stopping.	>20 - 35
D	The volume-to-capacity ratio is high and either progression is ineffective or the cycle length is too long. Many vehicles stop and individual cycle failures are noticeable.	>35 - 55
E	Progression is unfavorable. The volume-to-capacity ratio is high and the cycle length is long. Individual cycle failures are frequent.	>55 - 80
F	The volume-to-capacity ratio is very high, progression is very poor and the cycle length is long. Most cycles fail to clear the queue.	>80.0

Unsignalized Intersections

Level of Service	Average Total Delay (SEC/VEH)
A	0 - 10
B	> 10 - 15
C	> 15 - 25
D	> 25 - 35
E	> 35 - 50
F	> 50

Source: *Highway Capacity Manual*, 2010.

Capacity Analysis Sheets

HCS 2010 Signalized Intersection Input Data

General Information				Intersection Information	
Agency	KLOA, Inc.			Duration, h	0.25
Analyst	NJB	Analysis Date	1/24/2017	Area Type	Other
Jurisdiction	DuPage County	Time Period	AM	PHF	0.91
Urban Street	63rd Street	Analysis Year	2017	Analysis Period	1> 7:00
Intersection	63rd Street with Woodw…	File Name	63rd and Woodward AMEX.xus		
Project Description	Existing AM Peak Hour				

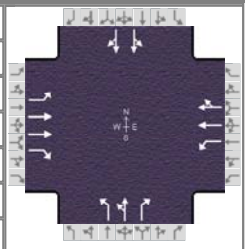

Demand Information	EB			WB			NB			SB		
Approach Movement	L	T	R	L	T	R	L	T	R	L	T	R
Demand (*v*), veh/h	23	764	186	106	860	17	812	81	328	21	37	11

Signal Information			
Cycle, s	130.0	Reference Phase	6
Offset, s	0	Reference Point	Begin
Uncoordinated	No	Simult. Gap E/W	On
Force Mode	Fixed	Simult. Gap N/S	On

Green	3.1	3.9	53.6	40.0	7.5	0.0
Yellow	3.0	0.0	4.5	4.5	4.5	0.0
Red	1.0	0.0	1.5	1.5	1.5	0.0

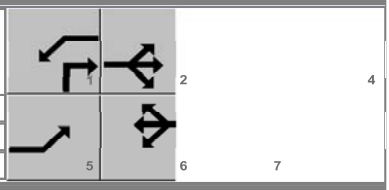

Traffic Information	EB			WB			NB			SB		
Approach Movement	L	T	R	L	T	R	L	T	R	L	T	R
Demand (*v*), veh/h	23	764	186	106	860	17	812	81	328	21	37	11
Initial Queue (Q_b), veh/h	0	0	0	0	0	0	0	0	0	0	0	0
Base Saturation Flow Rate (s_o), veh/h	1900	2000	1900	1900	1900	1900	1900	1900	1900	1900	1900	1900
Parking (N_m), man/h		None			None			None			None	
Heavy Vehicles (P_{HV}), %	0	4	5	2	4		2	5	4		0	
Ped / Bike / RTOR, /h	0	0	0	0	0	0	0	0	0	0	0	0
Buses (N_b), buses/h	0	0	0	0	0	0	0	0	0	0	0	0
Arrival Type (*AT*)	3	4	3	3	4	3	3	3	3	3	3	3
Upstream Filtering (*I*)	1.00	1.00	1.00	1.00	1.00	1.00	1.00	1.00	1.00	1.00	1.00	1.00
Lane Width (*W*), ft	12.0	12.0	12.0	12.0	12.0		12.0	12.0	12.0		12.0	
Turn Bay Length, ft	125	0	350	340	0		305	0	180		0	
Grade (*Pg*), %		0			0			0			0	
Speed Limit, mi/h	40	40	40	40	40	40	30	30	30	25	25	25

Phase Information	EBL	EBT	WBL	WBT	NBL	NBT	SBL	SBT
Maximum Green (G_{max}) or Phase Split, s	13.0	52.0	16.0	55.0	48.0	48.0		14.0
Yellow Change Interval (*Y*), s	3.0	4.5	3.0	4.5	4.5	4.5		4.5
Red Clearance Interval (R_c), s	1.0	1.5	1.0	1.5	1.5	1.5		1.5
Minimum Green (G_{min}), s	3	15	3	15	3	8	3	8
Start-Up Lost Time (*lt*), s	2.0	2.0	2.0	2.0	2.0	2.0	2.0	2.0
Extension of Effective Green (*e*), s	2.0	2.0	2.0	2.0	2.0	2.0	2.0	2.0
Passage (*PT*), s	3.0	7.0	3.0	7.0	3.0	4.0	3.0	4.0
Recall Mode	Off	Min	Off	Min	Off	Off	Off	Off
Dual Entry	Yes	Yes	Yes	Yes	No	Yes	No	Yes
Walk (*Walk*), s	0.0	0.0	0.0	0.0	0.0	0.0	0.0	0.0
Pedestrian Clearance Time (*PC*), s	0.0	0.0	0.0	0.0	0.0	0.0	0.0	0.0

Multimodal Information	EB			WB			NB			SB		
85th % Speed / Rest in Walk / Corner Radius	0	No	25	0	No	25	0	No	25	0	No	25
Walkway / Crosswalk Width / Length, ft	9.0	12	0	9.0	12	0	9.0	12	0	9.0	12	0
Street Width / Island / Curb	0	0	No	0	0	No	0	0	No	0	0	No
Width Outside / Bike Lane / Shoulder, ft	12	5.0	2.0	12	5.0	2.0	12	5.0	2.0	12	5.0	2.0
Pedestrian Signal / Occupied Parking	No	0.50		No	0.50		No	0.50		No	0.50	

Copyright © 2017 University of Florida, All Rights Reserved.

HCS 2010 Signalized Intersection Results Summary

General Information				Intersection Information	
Agency	KLOA, Inc.			Duration, h	0.25
Analyst	NJB	Analysis Date	1/24/2017	Area Type	Other
Jurisdiction	DuPage County	Time Period	AM	PHF	0.91
Urban Street	63rd Street	Analysis Year	2017	Analysis Period	1> 7:00
Intersection	63rd Street with Woodw…	File Name	63rd and Woodward AMEX.xus		
Project Description	Existing AM Peak Hour				

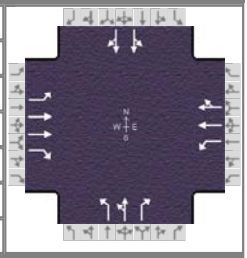

Demand Information	EB			WB			NB			SB		
Approach Movement	L	T	R	L	T	R	L	T	R	L	T	R
Demand (*v*), veh/h	23	764	186	106	860	17	812	81	328	21	37	11

Signal Information			
Cycle, s	130.0	Reference Phase	6
Offset, s	0	Reference Point	Begin
Uncoordinated	No	Simult. Gap E/W	On
Force Mode	Fixed	Simult. Gap N/S	On

Green	3.1	3.9	53.6	40.0	7.5	0.0						
Yellow	3.0	0.0	4.5	4.5	4.5	0.0						
Red	1.0	0.0	1.5	1.5	1.5	0.0						

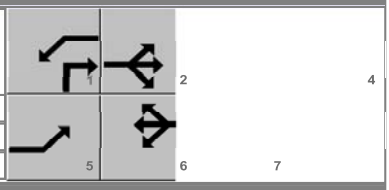

Timer Results	EBL	EBT	WBL	WBT	NBL	NBT	SBL	SBT
Assigned Phase	5	2	1	6		8		4
Case Number	1.1	3.0	1.1	4.0		9.0		12.0
Phase Duration, s	7.1	59.6	10.9	63.5		46.0		13.5
Change Period, ($Y+R_c$), s	4.0	6.0	4.0	6.0		6.0		6.0
Max Allow Headway (*MAH*), s	4.0	0.0	4.0	0.0		5.1		5.2
Queue Clearance Time (g_s), s	3.0		6.8			36.4		4.7
Green Extension Time (g_e), s	0.0	0.0	0.2	0.0		3.6		0.1
Phase Call Probability	1.00		1.00			1.00		0.94
Max Out Probability	0.00		0.03			0.97		0.90

Movement Group Results	EB			WB			NB			SB		
Approach Movement	L	T	R	L	T	R	L	T	R	L	T	R
Assigned Movement	5	2	12	1	6	16	3	8	18	7	4	14
Adjusted Flow Rate (*v*), veh/h	25	840	204	116	484	480	491	491	360	40		36
Adjusted Saturation Flow Rate (*s*), veh/h/ln	1810	1831	1533	1774	1827	1814	1774	1780	1548	1846		1792
Queue Service Time (g_s), s	1.0	19.3	5.6	4.8	21.8	22.0	34.4	34.2	25.2	2.7		2.5
Cycle Queue Clearance Time (g_c), s	1.0	19.3	5.6	4.8	21.8	22.0	34.4	34.2	25.2	2.7		2.5
Green Ratio (*g/C*)	0.44	0.41	0.72	0.48	0.44	0.44	0.31	0.31	0.36	0.06		0.06
Capacity (*c*), veh/h	250	1509	1104	322	807	802	546	548	559	106		103
Volume-to-Capacity Ratio (*X*)	0.101	0.556	0.185	0.362	0.599	0.599	0.899	0.895	0.645	0.374		0.349
Back of Queue (*Q*), ft/ln (95 th percentile)	20.2	307.6	80	90.7	342.4	334.2	621.3	632.7	388.6	64		55.6
Back of Queue (*Q*), veh/ln (95 th percentile)	0.8	11.9	3.1	3.6	13.3	13.4	24.5	24.3	15.1	2.5		2.2
Queue Storage Ratio (*RQ*) (95 th percentile)	0.16	0.00	0.23	0.27	0.00	0.00	2.04	0.00	2.16	0.00		0.00
Uniform Delay (d_1), s/veh	22.6	21.6	5.9	20.9	19.4	19.7	43.1	43.0	34.6	59.0		58.9
Incremental Delay (d_2), s/veh	0.2	1.5	0.4	0.7	3.3	3.3	17.1	16.5	2.7	3.1		2.9
Initial Queue Delay (d_3), s/veh	0.0	0.0	0.0	0.0	0.0	0.0	0.0	0.0	0.0	0.0		0.0
Control Delay (*d*), s/veh	22.8	23.0	6.3	21.6	22.7	23.0	60.1	59.5	37.3	62.1		61.8
Level of Service (LOS)	C	C	A	C	C	C	E	E	D	E		E
Approach Delay, s/veh / LOS	19.8	B		22.7	C		53.8	D		61.9	E	
Intersection Delay, s/veh / LOS	34.4						C					

Multimodal Results	EB		WB		NB		SB	
Pedestrian LOS Score / LOS	2.8	C	2.3	B	2.9	C	3.0	C
Bicycle LOS Score / LOS	1.4	A	1.4	A	2.7	B	0.6	A

Copyright © 2017 University of Florida, All Rights Reserved.

HCS 2010 Signalized Intersection Intermediate Values

General Information				Intersection Information	
Agency	KLOA, Inc.			Duration, h	0.25
Analyst	NJB	Analysis Date	1/24/2017	Area Type	Other
Jurisdiction	DuPage County	Time Period	AM	PHF	0.91
Urban Street	63rd Street	Analysis Year	2017	Analysis Period	1> 7:00
Intersection	63rd Street with Woodw…	File Name	63rd and Woodward AMEX.xus		
Project Description	Existing AM Peak Hour				

Demand Information	EB			WB			NB			SB		
Approach Movement	L	T	R	L	T	R	L	T	R	L	T	R
Demand (*v*), veh/h	23	764	186	106	860	17	812	81	328	21	37	11

Signal Information			
Cycle, s	130.0	Reference Phase	6
Offset, s	0	Reference Point	Begin
Uncoordinated	No	Simult. Gap E/W	On
Force Mode	Fixed	Simult. Gap N/S	On

Green	3.1	3.9	53.6	40.0	7.5	0.0						
Yellow	3.0	0.0	4.5	4.5	4.5	0.0						
Red	1.0	0.0	1.5	1.5	1.5	0.0						

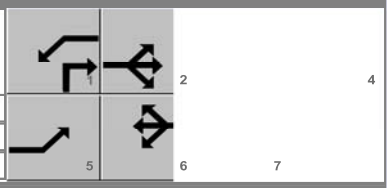

	EB			WB			NB			SB		
Saturation Flow / Delay	L	T	R	L	T	R	L	T	R	L	T	R
Lane Width Adjustment Factor (f_w)	1.000	1.000	1.000	1.000	1.000	1.000	1.000	1.000	1.000	1.000	1.000	1.000
Heavy Vehicle Adjustment Factor (f_{HV})	1.000	0.962	0.952	0.980	0.962	1.000	0.980	0.952	0.962	0.952	1.000	1.000
Approach Grade Adjustment Factor (f_g)	1.000	1.000	1.000	1.000	1.000	1.000	1.000	1.000	1.000	1.000	1.000	1.000
Parking Activity Adjustment Factor (f_p)	1.000	1.000	1.000	1.000	1.000	1.000	1.000	1.000	1.000	1.000	1.000	1.000
Bus Blockage Adjustment Factor (f_{bb})	1.000	1.000	1.000	1.000	1.000	1.000	1.000	1.000	1.000	1.000	1.000	1.000
Area Type Adjustment Factor (f_a)	1.000	1.000	1.000	1.000	1.000	1.000	1.000	1.000	1.000	1.000	1.000	1.000
Lane Utilization Adjustment Factor (f_{LU})	1.000	0.952	1.000	1.000	1.000	1.000	1.000	1.000	1.000	1.000	1.000	1.000
Left-Turn Adjustment Factor (f_{LT})	0.952	0.000		0.952	0.000		0.952	0.000		0.000	0.972	
Right-Turn Adjustment Factor (f_{RT})		0.000	0.847		0.993	0.993		0.000	0.847		0.937	0.943
Left-Turn Pedestrian Adjustment Factor (f_{Lpb})	1.000			1.000			1.000			1.000		
Right-Turn Ped-Bike Adjustment Factor (f_{Rpb})			1.000			1.000			1.000			1.000
Movement Saturation Flow Rate (s), veh/h	1810	3662	1533	1774	3571	71	1774	1780	1548	1071	1966	601
Proportion of Vehicles Arriving on Green (P)	0.02	0.55	0.41	0.05	0.59	0.44	0.31	0.31	0.31	0.06	0.06	0.06
Incremental Delay Factor (k)	0.11	0.50	0.50	0.11	0.50	0.50	0.40	0.40	0.24	0.15		0.15

Signal Timing / Movement Groups	EBL	EBT/R	WBL	WBT/R	NBL	NBT/R	SBL	SBT/R
Lost Time (t_L)	4.0	6.0	4.0	6.0		6.0		6.0
Green Ratio (g/C)	0.44	0.41	0.48	0.44		0.31		0.06
Permitted Saturation Flow Rate (s_p), veh/h/ln	592	0	652	0		1774		0
Shared Saturation Flow Rate (s_{sh}), veh/h/ln								
Permitted Effective Green Time (g_p), s	53.6	0.0	55.5	0.0		0.0		0.0
Permitted Service Time (g_u), s	33.4	0.0	34.2	0.0		0.0		0.0
Permitted Queue Service Time (g_{ps}), s	0.9		4.6					
Time to First Blockage (g_f), s	0.0	0.0	0.0	0.0		0.0		0.0
Queue Service Time Before Blockage (g_{fs}), s								
Protected Right Saturation Flow (s_R), veh/h/ln		1533				1548		
Protected Right Effective Green Time (g_R), s		40.0				6.9		

Multimodal	EB		WB		NB		SB	
Pedestrian F_w / F_v	2.107	0.00	1.557	0.00	2.107	0.00	2.224	0.00
Pedestrian F_s / F_{delay}	0.000	0.125	0.000	0.121	0.000	0.172	0.000	0.163
Pedestrian M_{corner} / M_{cw}								
Bicycle c_b / d_b	824.44	22.46	883.88	20.24		72.19	115.11	57.73
Bicycle F_w / F_v	-3.64	0.88	-3.64	0.89	-3.64	2.21	-3.64	0.06

Copyright © 2017 University of Florida, All Rights Reserved.

--- Messages ---

WARNING: Since queue spillover from turn lanes and spillback into upstream intersections is not accounted for in the HCM procedures, use of a simulation tool may be advised in situations where the Queue Storage Ratio exceeds 1.0.

WARNING: The shared-plus-exclusive turn lane solution is an approximation of the HCM method, because more than three lane groups cannot be accommodated. Input data for Percent Turns in Shared Lane are used to specify proportion of turning vehicles in the shared lane.

--- Comments ---

Copyright © 2017 University of Florida, All Rights Reserved.

HCS 2010 Signalized Intersection Input Data

General Information				Intersection Information	
Agency	KLOA, Inc.			Duration, h	0.25
Analyst	NJB	Analysis Date	1/24/2017	Area Type	Other
Jurisdiction	DuPage County	Time Period	PM	PHF	0.97
Urban Street	63rd Street	Analysis Year	2017	Analysis Period	1> 7:00
Intersection	63rd Street with Woodw…	File Name	63rd and Woodward PMEX.xus		
Project Description	Existing PM Peak Hour				

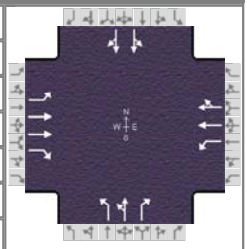

Demand Information	EB			WB			NB			SB		
Approach Movement	L	T	R	L	T	R	L	T	R	L	T	R
Demand (*v*), veh/h	24	956	706	289	828	5	336	49	191	22	140	16

Signal Information			
Cycle, s	130.0	Reference Phase	2
Offset, s	0	Reference Point	Begin
Uncoordinated	No	Simult. Gap E/W	On
Force Mode	Fixed	Simult. Gap N/S	On

Green	3.0	5.5	67.7	18.6	9.2	0.0						
Yellow	3.0	3.0	4.5	4.5	4.5	0.0						
Red	1.0	1.0	1.5	1.5	1.5	0.0						

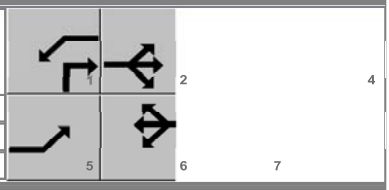

Traffic Information	EB			WB			NB			SB		
Approach Movement	L	T	R	L	T	R	L	T	R	L	T	R
Demand (*v*), veh/h	24	956	706	289	828	5	336	49	191	22	140	16
Initial Queue (Q_b), veh/h	0	0	0	0	0	0	0	0	0	0	0	0
Base Saturation Flow Rate (s_o), veh/h	1900	2000	1900	1900	1900	1900	1900	1900	1900	1900	1900	1900
Parking (N_m), man/h		None			None			None			None	
Heavy Vehicles (P_{HV}), %	0	1	0	1	1		1	2	2		0	
Ped / Bike / RTOR, /h	0	0	0	0	0	0	0	0	0	0	0	0
Buses (N_b), buses/h	0	0	0	0	0	0	0	0	0	0	0	0
Arrival Type (*AT*)	3	4	3	3	4	3	3	3	3	3	3	3
Upstream Filtering (*I*)	1.00	1.00	1.00	1.00	1.00	1.00	1.00	1.00	1.00	1.00	1.00	1.00
Lane Width (*W*), ft	12.0	12.0	12.0	12.0	12.0		12.0	12.0	12.0		12.0	
Turn Bay Length, ft	125	0	350	340	0		305	0	180		0	
Grade (*Pg*), %		0			0			0			0	
Speed Limit, mi/h	40	40	40	40	40	40	30	30	30	25	25	25

Phase Information	EBL	EBT	WBL	WBT	NBL	NBT	SBL	SBT
Maximum Green (G_{max}) or Phase Split, s	13.0	48.0	30.0	65.0	31.0	31.0		21.0
Yellow Change Interval (*Y*), s	3.0	4.5	3.0	4.5	4.5	4.5		4.5
Red Clearance Interval (R_c), s	1.0	1.5	1.0	1.5	1.5	1.5		1.5
Minimum Green (G_{min}), s	3	15	3	15	3	8	3	8
Start-Up Lost Time (*lt*), s	2.0	2.0	2.0	2.0	2.0	2.0	2.0	2.0
Extension of Effective Green (*e*), s	2.0	2.0	2.0	2.0	2.0	2.0	2.0	2.0
Passage (*PT*), s	3.0	7.0	3.0	7.0	3.0	4.0	3.0	4.0
Recall Mode	Off	Min	Off	Min	Off	Off	Off	Off
Dual Entry	Yes	Yes	Yes	Yes	No	Yes	No	Yes
Walk (*Walk*), s	0.0	0.0	0.0	0.0	0.0	0.0	0.0	0.0
Pedestrian Clearance Time (*PC*), s	0.0	0.0	0.0	0.0	0.0	0.0	0.0	0.0

Multimodal Information	EB			WB			NB			SB		
85th % Speed / Rest in Walk / Corner Radius	0	No	25	0	No	25	0	No	25	0	No	25
Walkway / Crosswalk Width / Length, ft	9.0	12	0	9.0	12	0	9.0	12	0	9.0	12	0
Street Width / Island / Curb	0	0	No	0	0	No	0	0	No	0	0	No
Width Outside / Bike Lane / Shoulder, ft	12	5.0	2.0	12	5.0	2.0	12	5.0	2.0	12	5.0	2.0
Pedestrian Signal / Occupied Parking	No	0.50		No	0.50		No	0.50		No	0.50	

Copyright © 2017 University of Florida, All Rights Reserved.

HCS 2010 Signalized Intersection Results Summary

General Information				Intersection Information	
Agency	KLOA, Inc.			Duration, h	0.25
Analyst	NJB	Analysis Date	1/24/2017	Area Type	Other
Jurisdiction	DuPage County	Time Period	PM	PHF	0.97
Urban Street	63rd Street	Analysis Year	2017	Analysis Period	1> 7:00
Intersection	63rd Street with Woodw…	File Name	63rd and Woodward PMEX.xus		
Project Description	Existing PM Peak Hour				

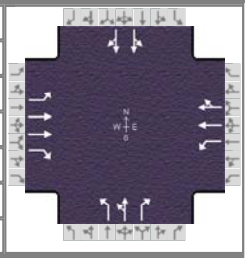

Demand Information	EB			WB			NB			SB		
Approach Movement	L	T	R	L	T	R	L	T	R	L	T	R
Demand (*v*), veh/h	24	956	706	289	828	5	336	49	191	22	140	16

Signal Information			
Cycle, s	130.0	Reference Phase	2
Offset, s	0	Reference Point	Begin
Uncoordinated	No	Simult. Gap E/W	On
Force Mode	Fixed	Simult. Gap N/S	On

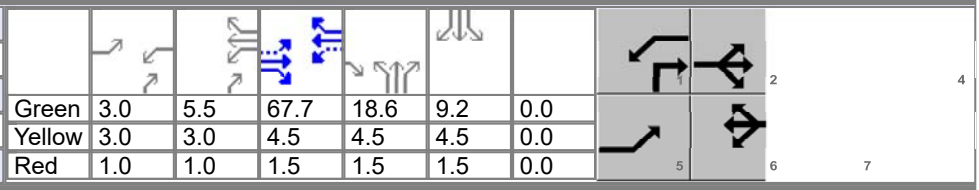

Green	3.0	5.5	67.7	18.6	9.2	0.0
Yellow	3.0	3.0	4.5	4.5	4.5	0.0
Red	1.0	1.0	1.5	1.5	1.5	0.0

Timer Results	EBL	EBT	WBL	WBT	NBL	NBT	SBL	SBT
Assigned Phase	5	2	1	6		8		4
Case Number	1.1	3.0	1.1	4.0		9.0		12.0
Phase Duration, s	7.0	73.7	16.5	83.2		24.6		15.2
Change Period, ($Y+R_c$), s	4.0	6.0	4.0	6.0		6.0		6.0
Max Allow Headway (*MAH*), s	4.0	0.0	4.0	0.0		5.2		5.1
Queue Clearance Time (g_s), s	2.8		11.5			16.3		8.5
Green Extension Time (g_e), s	0.0	0.0	1.0	0.0		2.2		0.7
Phase Call Probability	1.00		1.00			1.00		1.00
Max Out Probability	0.00		0.00			0.45		0.01

Movement Group Results	EB			WB			NB			SB		
Approach Movement	L	T	R	L	T	R	L	T	R	L	T	R
Assigned Movement	5	2	12	1	6	16	3	8	18	7	4	14
Adjusted Flow Rate (*v*), veh/h	25	986	728	298	430	429	191	206	197	96		87
Adjusted Saturation Flow Rate (*s*), veh/h/ln	1810	1885	1610	1792	1881	1877	1792	1809	1579	1878		1837
Queue Service Time (g_s), s	0.8	16.0	36.1	9.5	8.9	9.0	13.3	14.3	14.1	6.5		6.0
Cycle Queue Clearance Time (g_c), s	0.8	16.0	36.1	9.5	8.9	9.0	13.3	14.3	14.1	6.5		6.0
Green Ratio (*g/C*)	0.54	0.52	0.66	0.63	0.59	0.59	0.14	0.14	0.24	0.07		0.07
Capacity (*c*), veh/h	430	1962	1068	456	1117	1115	256	259	378	133		130
Volume-to-Capacity Ratio (*X*)	0.058	0.502	0.681	0.653	0.385	0.385	0.744	0.798	0.521	0.724		0.669
Back of Queue (*Q*), ft/ln (95 th percentile)	15.1	236.2	464.8	169.8	142.4	142.5	269.4	298.4	244.1	164.4		140.3
Back of Queue (*Q*), veh/ln (95 th percentile)	0.6	9.4	18.6	6.7	5.7	5.7	10.7	11.7	9.6	6.3		5.6
Queue Storage Ratio (*RQ*) (95 th percentile)	0.12	0.00	1.33	0.50	0.00	0.00	0.88	0.00	1.36	0.00		0.00
Uniform Delay (d_1), s/veh	13.7	12.0	13.4	13.1	6.4	6.5	53.4	53.9	43.0	59.1		58.9
Incremental Delay (d_2), s/veh	0.1	0.9	3.5	1.6	1.0	1.0	7.3	10.7	1.6	10.1		8.1
Initial Queue Delay (d_3), s/veh	0.0	0.0	0.0	0.0	0.0	0.0	0.0	0.0	0.0	0.0		0.0
Control Delay (*d*), s/veh	13.8	12.9	17.0	14.7	7.4	7.5	60.7	64.6	44.5	69.3		67.0
Level of Service (LOS)	B	B	B	B	A	A	E	E	D	E		E
Approach Delay, s/veh / LOS	14.6	B		9.3	A		56.7	E		68.2	E	
Intersection Delay, s/veh / LOS	22.4						C					

Multimodal Results	EB		WB		NB		SB	
Pedestrian LOS Score / LOS	2.8	C	2.3	B	2.9	C	3.0	C
Bicycle LOS Score / LOS	1.9	A	1.4	A	1.5	A	0.6	A

Copyright © 2017 University of Florida, All Rights Reserved.

HCS 2010 Signalized Intersection Intermediate Values

General Information				Intersection Information	
Agency	KLOA, Inc.			Duration, h	0.25
Analyst	NJB	Analysis Date	1/24/2017	Area Type	Other
Jurisdiction	DuPage County	Time Period	PM	PHF	0.97
Urban Street	63rd Street	Analysis Year	2017	Analysis Period	1> 7:00
Intersection	63rd Street with Woodw…	File Name	63rd and Woodward PMEX.xus		
Project Description	Existing PM Peak Hour				

Demand Information	EB			WB			NB			SB		
Approach Movement	L	T	R	L	T	R	L	T	R	L	T	R
Demand (*v*), veh/h	24	956	706	289	828	5	336	49	191	22	140	16

Signal Information			
Cycle, s	130.0	Reference Phase	2
Offset, s	0	Reference Point	Begin
Uncoordinated	No	Simult. Gap E/W	On
Force Mode	Fixed	Simult. Gap N/S	On

Green	3.0	5.5	67.7	18.6	9.2	0.0						
Yellow	3.0	3.0	4.5	4.5	4.5	0.0						
Red	1.0	1.0	1.5	1.5	1.5	0.0						

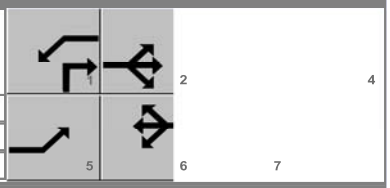

	EB			WB			NB			SB		
Saturation Flow / Delay	L	T	R	L	T	R	L	T	R	L	T	R
Lane Width Adjustment Factor (f_w)	1.000	1.000	1.000	1.000	1.000	1.000	1.000	1.000	1.000	1.000	1.000	1.000
Heavy Vehicle Adjustment Factor (f_{HV})	1.000	0.990	1.000	0.990	0.990	1.000	0.990	0.980	0.980	0.952	1.000	1.000
Approach Grade Adjustment Factor (f_g)	1.000	1.000	1.000	1.000	1.000	1.000	1.000	1.000	1.000	1.000	1.000	1.000
Parking Activity Adjustment Factor (f_p)	1.000	1.000	1.000	1.000	1.000	1.000	1.000	1.000	1.000	1.000	1.000	1.000
Bus Blockage Adjustment Factor (f_{bb})	1.000	1.000	1.000	1.000	1.000	1.000	1.000	1.000	1.000	1.000	1.000	1.000
Area Type Adjustment Factor (f_a)	1.000	1.000	1.000	1.000	1.000	1.000	1.000	1.000	1.000	1.000	1.000	1.000
Lane Utilization Adjustment Factor (f_{LU})	1.000	0.952	1.000	1.000	1.000	1.000	1.000	1.000	1.000	1.000	1.000	1.000
Left-Turn Adjustment Factor (f_{LT})	0.952	0.000		0.952	0.000		0.952	0.000		0.000	0.988	
Right-Turn Adjustment Factor (f_{RT})		0.000	0.847		0.998	0.998		0.000	0.847		0.966	0.967
Left-Turn Pedestrian Adjustment Factor (f_{Lpb})	1.000			1.000			1.000			1.000		
Right-Turn Ped-Bike Adjustment Factor (f_{Rpb})			1.000			1.000			1.000			1.000
Movement Saturation Flow Rate (s), veh/h	1810	3770	1610	1792	3736	23	1792	1809	1579	442	2926	348
Proportion of Vehicles Arriving on Green (P)	0.02	0.69	0.52	0.10	0.79	0.59	0.14	0.14	0.14	0.07	0.07	0.07
Incremental Delay Factor (k)	0.11	0.50	0.50	0.11	0.50	0.50	0.19	0.22	0.15	0.15		0.15

Signal Timing / Movement Groups	EBL	EBT/R	WBL	WBT/R	NBL	NBT/R	SBL	SBT/R
Lost Time (t_L)	4.0	6.0	4.0	6.0		6.0		6.0
Green Ratio (g/C)	0.54	0.52	0.63	0.59		0.14		0.07
Permitted Saturation Flow Rate (s_p), veh/h/ln	654	0	574	0		1792		0
Shared Saturation Flow Rate (s_{sh}), veh/h/ln								
Permitted Effective Green Time (g_p), s	67.7	0.0	69.7	0.0		0.0		0.0
Permitted Service Time (g_u), s	66.2	0.0	51.7	0.0		0.0		0.0
Permitted Queue Service Time (g_{ps}), s	0.1		19.4					
Time to First Blockage (g_f), s	0.0	0.0	0.0	0.0		0.0		0.0
Queue Service Time Before Blockage (g_{fs}), s								
Protected Right Saturation Flow (s_R), veh/h/ln		1610				1579		
Protected Right Effective Green Time (g_R), s		18.6				12.5		

Multimodal	EB		WB		NB		SB	
Pedestrian F_w / F_v	2.107	0.00	1.557	0.00	2.107	0.00	2.224	0.00
Pedestrian F_s / F_{delay}	0.000	0.108	0.000	0.095	0.000	0.172	0.000	0.161
Pedestrian M_{corner} / M_{cw}								
Bicycle c_b / d_b	1041.02	14.94	1187.69	10.72		72.19	141.77	56.11
Bicycle F_w / F_v	-3.64	1.43	-3.64	0.95	-3.64	0.98	-3.64	0.15

Copyright © 2017 University of Florida, All Rights Reserved.

--- Messages ---

WARNING: Since queue spillover from turn lanes and spillback into upstream intersections is not accounted for in the HCM procedures, use of a simulation tool may be advised in situations where the Queue Storage Ratio exceeds 1.0.

WARNING: The shared-plus-exclusive turn lane solution is an approximation of the HCM method, because more than three lane groups cannot be accommodated. Input data for Percent Turns in Shared Lane are used to specify proportion of turning vehicles in the shared lane.

--- Comments ---

Copyright © 2017 University of Florida, All Rights Reserved.

HCS 2010 Signalized Intersection Input Data

General Information				Intersection Information	
Agency	KLOA, Inc.			Duration, h	0.25
Analyst	NJB	Analysis Date	1/24/2017	Area Type	Other
Jurisdiction	DuPage County	Time Period	SAT Midday	PHF	0.95
Urban Street	63rd Street	Analysis Year	2017	Analysis Period	1> 7:00
Intersection	63rd Street with Woodw…	File Name	63rd and Woodward SATEX.xus		
Project Description	Existing SAT Midday Peak Hour				

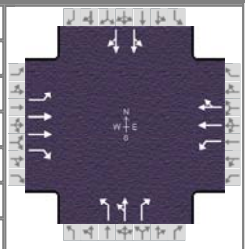

Demand Information	EB			WB			NB			SB		
Approach Movement	L	T	R	L	T	R	L	T	R	L	T	R
Demand (*v*), veh/h	20	708	441	189	824	6	411	39	234	18	55	17

Signal Information												
Cycle, s	110.0	Reference Phase	2									
Offset, s	0	Reference Point	Begin									
Uncoordinated	No	Simult. Gap E/W	On									
Force Mode	Fixed	Simult. Gap N/S	On									
				Green	3.0	1.5	52.1	19.8	7.6	0.0		
				Yellow	3.0	3.0	4.5	4.5	4.5	0.0		
				Red	1.0	1.0	1.5	1.5	1.5	0.0		

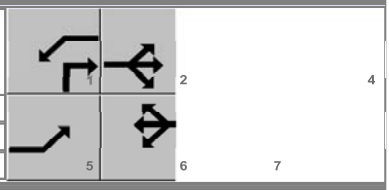

Traffic Information	EB			WB			NB			SB		
Approach Movement	L	T	R	L	T	R	L	T	R	L	T	R
Demand (*v*), veh/h	20	708	441	189	824	6	411	39	234	18	55	17
Initial Queue (Q_b), veh/h	0	0	0	0	0	0	0	0	0	0	0	0
Base Saturation Flow Rate (s_o), veh/h	1900	2000	1900	1900	1900	1900	1900	1900	1900	1900	1900	1900
Parking (N_m), man/h		None			None			None			None	
Heavy Vehicles (P_{HV}), %	5	1	1	1	2		0	3	0		0	
Ped / Bike / RTOR, /h	0	0	0	0	0	0	0	0	0	0	0	0
Buses (N_b), buses/h	0	0	0	0	0	0	0	0	0	0	0	0
Arrival Type (*AT*)	3	4	3	3	4	3	3	3	3	3	3	3
Upstream Filtering (*I*)	1.00	1.00	1.00	1.00	1.00	1.00	1.00	1.00	1.00	1.00	1.00	1.00
Lane Width (*W*), ft	12.0	12.0	12.0	12.0	12.0		12.0	12.0	12.0		12.0	
Turn Bay Length, ft	125	0	350	340	0		305	0	180		0	
Grade (*Pg*), %		0			0			0			0	
Speed Limit, mi/h	40	40	40	40	40	40	30	30	30	25	25	25

Phase Information	EBL	EBT	WBL	WBT	NBL	NBT	SBL	SBT
Maximum Green (G_{max}) or Phase Split, s	13.0	39.0	19.0	45.0	33.0	33.0		19.0
Yellow Change Interval (*Y*), s	3.0	4.5	3.0	4.5	4.5	4.5		4.5
Red Clearance Interval (R_c), s	1.0	1.5	1.0	1.5	1.5	1.5		1.5
Minimum Green (G_{min}), s	3	15	3	15	3	8	3	8
Start-Up Lost Time (*lt*), s	2.0	2.0	2.0	2.0	2.0	2.0	2.0	2.0
Extension of Effective Green (*e*), s	2.0	2.0	2.0	2.0	2.0	2.0	2.0	2.0
Passage (*PT*), s	3.0	7.0	3.0	7.0	3.0	4.0	3.0	4.0
Recall Mode	Off	Min	Off	Min	Off	Off	Off	Off
Dual Entry	Yes	Yes	Yes	Yes	No	Yes	No	Yes
Walk (*Walk*), s	0.0	0.0	0.0	0.0	0.0	0.0	0.0	0.0
Pedestrian Clearance Time (*PC*), s	0.0	0.0	0.0	0.0	0.0	0.0	0.0	0.0

Multimodal Information	EB			WB			NB			SB		
85th % Speed / Rest in Walk / Corner Radius	0	No	25	0	No	25	0	No	25	0	No	25
Walkway / Crosswalk Width / Length, ft	9.0	12	0	9.0	12	0	9.0	12	0	9.0	12	0
Street Width / Island / Curb	0	0	No	0	0	No	0	0	No	0	0	No
Width Outside / Bike Lane / Shoulder, ft	12	5.0	2.0	12	5.0	2.0	12	5.0	2.0	12	5.0	2.0
Pedestrian Signal / Occupied Parking	No	0.50		No	0.50		No	0.50		No	0.50	

Copyright © 2017 University of Florida, All Rights Reserved.

HCS 2010 Signalized Intersection Results Summary

General Information				Intersection Information	
Agency	KLOA, Inc.			Duration, h	0.25
Analyst	NJB	Analysis Date	1/24/2017	Area Type	Other
Jurisdiction	DuPage County	Time Period	SAT Midday	PHF	0.95
Urban Street	63rd Street	Analysis Year	2017	Analysis Period	1> 7:00
Intersection	63rd Street with Woodw…	File Name	63rd and Woodward SATEX.xus		
Project Description	Existing SAT Midday Peak Hour				

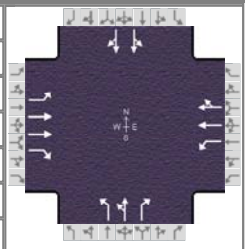

Demand Information	EB			WB			NB			SB		
Approach Movement	L	T	R	L	T	R	L	T	R	L	T	R
Demand (*v*), veh/h	20	708	441	189	824	6	411	39	234	18	55	17

Signal Information			
Cycle, s	110.0	Reference Phase	2
Offset, s	0	Reference Point	Begin
Uncoordinated	No	Simult. Gap E/W	On
Force Mode	Fixed	Simult. Gap N/S	On

Green	3.0	1.5	52.1	19.8	7.6	0.0	
Yellow	3.0	3.0	4.5	4.5	4.5	0.0	
Red	1.0	1.0	1.5	1.5	1.5	0.0	

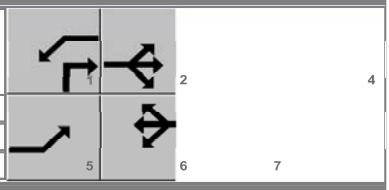

Timer Results	EBL	EBT	WBL	WBT	NBL	NBT	SBL	SBT
Assigned Phase	5	2	1	6		8		4
Case Number	1.1	3.0	1.1	4.0		9.0		12.0
Phase Duration, s	7.0	58.1	12.5	63.6		25.8		13.6
Change Period, ($Y+R_c$), s	4.0	6.0	4.0	6.0		6.0		6.0
Max Allow Headway (*MAH*), s	4.0	0.0	4.0	0.0		5.2		5.2
Queue Clearance Time (g_s), s	2.7		7.9			16.8		4.8
Green Extension Time (g_e), s	0.0	0.0	0.6	0.0		3.1		0.3
Phase Call Probability	1.00		1.00			1.00		0.94
Max Out Probability	0.00		0.00			0.39		0.00

Movement Group Results	EB			WB			NB			SB		
Approach Movement	L	T	R	L	T	R	L	T	R	L	T	R
Assigned Movement	5	2	12	1	6	16	3	8	18	7	4	14
Adjusted Flow Rate (*v*), veh/h	21	745	464	199	437	436	238	236	246	50		45
Adjusted Saturation Flow Rate (*s*), veh/h/ln	1723	1885	1594	1792	1863	1858	1810	1816	1610	1865		1773
Queue Service Time (g_s), s	0.7	10.9	15.6	5.9	11.3	11.4	13.7	13.5	14.8	2.8		2.7
Cycle Queue Clearance Time (g_c), s	0.7	10.9	15.6	5.9	11.3	11.4	13.7	13.5	14.8	2.8		2.7
Green Ratio (*g/C*)	0.50	0.47	0.65	0.57	0.52	0.52	0.18	0.18	0.26	0.07		0.07
Capacity (*c*), veh/h	359	1787	1043	474	976	973	326	327	414	128		122
Volume-to-Capacity Ratio (*X*)	0.059	0.417	0.445	0.420	0.448	0.448	0.730	0.721	0.595	0.389		0.369
Back of Queue (*Q*), ft/ln (95 th percentile)	12.1	182.5	223.2	103.1	184.8	183.2	268.1	271.3	249.7	66.9		57.5
Back of Queue (*Q*), veh/ln (95 th percentile)	0.5	7.2	8.9	4.1	7.3	7.3	10.7	10.6	10.0	2.6		2.3
Queue Storage Ratio (*RQ*) (95 th percentile)	0.10	0.00	0.64	0.30	0.00	0.00	0.88	0.00	1.39	0.00		0.00
Uniform Delay (d_1), s/veh	14.1	12.6	9.3	12.5	9.6	9.7	42.6	42.5	35.8	49.0		48.9
Incremental Delay (d_2), s/veh	0.1	0.7	1.4	0.6	1.5	1.5	5.1	4.8	1.9	2.7		2.6
Initial Queue Delay (d_3), s/veh	0.0	0.0	0.0	0.0	0.0	0.0	0.0	0.0	0.0	0.0		0.0
Control Delay (*d*), s/veh	14.2	13.4	10.7	13.1	11.1	11.2	47.7	47.3	37.8	51.7		51.6
Level of Service (LOS)	B	B	B	B	B	B	D	D	D	D		D
Approach Delay, s/veh / LOS	12.4	B		11.5	B		44.2	D		51.7	D	
Intersection Delay, s/veh / LOS	20.6						C					

Multimodal Results	EB		WB		NB		SB	
Pedestrian LOS Score / LOS	2.8	C	2.3	B	2.9	C	3.0	C
Bicycle LOS Score / LOS	1.5	A	1.4	A	1.7	A	0.6	A

Copyright © 2017 University of Florida, All Rights Reserved.

HCS 2010 Signalized Intersection Intermediate Values

General Information				Intersection Information	
Agency	KLOA, Inc.			Duration, h	0.25
Analyst	NJB	Analysis Date	1/24/2017	Area Type	Other
Jurisdiction	DuPage County	Time Period	SAT Midday	PHF	0.95
Urban Street	63rd Street	Analysis Year	2017	Analysis Period	1> 7:00
Intersection	63rd Street with Woodw…	File Name	63rd and Woodward SATEX.xus		
Project Description	Existing SAT Midday Peak Hour				

Demand Information	EB			WB			NB			SB		
Approach Movement	L	T	R	L	T	R	L	T	R	L	T	R
Demand (*v*), veh/h	20	708	441	189	824	6	411	39	234	18	55	17

Signal Information			
Cycle, s	110.0	Reference Phase	2
Offset, s	0	Reference Point	Begin
Uncoordinated	No	Simult. Gap E/W	On
Force Mode	Fixed	Simult. Gap N/S	On

Green	3.0	1.5	52.1	19.8	7.6	0.0						
Yellow	3.0	3.0	4.5	4.5	4.5	0.0						
Red	1.0	1.0	1.5	1.5	1.5	0.0						

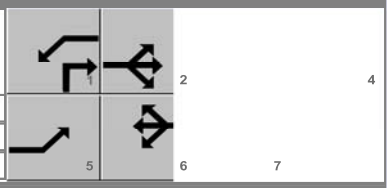

	EB			WB			NB			SB		
Saturation Flow / Delay	L	T	R	L	T	R	L	T	R	L	T	R
Lane Width Adjustment Factor (f_w)	1.000	1.000	1.000	1.000	1.000	1.000	1.000	1.000	1.000	1.000	1.000	1.000
Heavy Vehicle Adjustment Factor (f_{HV})	0.952	0.990	0.990	0.990	0.980	1.000	1.000	0.971	1.000	0.943	1.000	1.000
Approach Grade Adjustment Factor (f_g)	1.000	1.000	1.000	1.000	1.000	1.000	1.000	1.000	1.000	1.000	1.000	1.000
Parking Activity Adjustment Factor (f_p)	1.000	1.000	1.000	1.000	1.000	1.000	1.000	1.000	1.000	1.000	1.000	1.000
Bus Blockage Adjustment Factor (f_{bb})	1.000	1.000	1.000	1.000	1.000	1.000	1.000	1.000	1.000	1.000	1.000	1.000
Area Type Adjustment Factor (f_a)	1.000	1.000	1.000	1.000	1.000	1.000	1.000	1.000	1.000	1.000	1.000	1.000
Lane Utilization Adjustment Factor (f_{LU})	1.000	0.952	1.000	1.000	1.000	1.000	1.000	1.000	1.000	1.000	1.000	1.000
Left-Turn Adjustment Factor (f_{LT})	0.952	0.000		0.952	0.000		0.952	0.000		0.000	0.981	
Right-Turn Adjustment Factor (f_{RT})		0.000	0.847		0.997	0.997		0.000	0.847		0.929	0.933
Left-Turn Pedestrian Adjustment Factor (f_{Lpb})	1.000			1.000			1.000			1.000		
Right-Turn Ped-Bike Adjustment Factor (f_{Rpb})			1.000			1.000			1.000			1.000
Movement Saturation Flow Rate (s), veh/h	1723	3770	1594	1792	3694	27	1810	1816	1610	709	2222	706
Proportion of Vehicles Arriving on Green (P)	0.03	0.63	0.47	0.08	0.70	0.52	0.18	0.18	0.18	0.07	0.07	0.07
Incremental Delay Factor (k)	0.11	0.50	0.50	0.11	0.50	0.50	0.18	0.17	0.15	0.15		0.15

Signal Timing / Movement Groups	EBL	EBT/R	WBL	WBT/R	NBL	NBT/R	SBL	SBT/R
Lost Time (t_L)	4.0	6.0	4.0	6.0		6.0		6.0
Green Ratio (g/C)	0.50	0.47	0.57	0.52		0.18		0.07
Permitted Saturation Flow Rate (s_p), veh/h/ln	614	0	719	0		1810		0
Shared Saturation Flow Rate (s_{sh}), veh/h/ln								
Permitted Effective Green Time (g_p), s	52.1	0.0	54.1	0.0		0.0		0.0
Permitted Service Time (g_u), s	44.2	0.0	41.3	0.0		0.0		0.0
Permitted Queue Service Time (g_{ps}), s	0.3		4.9					
Time to First Blockage (g_f), s	0.0	0.0	0.0	0.0		0.0		0.0
Queue Service Time Before Blockage (g_{fs}), s								
Protected Right Saturation Flow (s_R), veh/h/ln		1594				1610		
Protected Right Effective Green Time (g_R), s		19.8				8.5		

Multimodal	EB		WB		NB		SB	
Pedestrian F_w / F_v	2.107	0.00	1.557	0.00	2.107	0.00	2.224	0.00
Pedestrian F_s / F_{delay}	0.000	0.109	0.000	0.101	0.000	0.166	0.000	0.155
Pedestrian M_{corner} / M_{cw}								
Bicycle c_b / d_b	947.97	15.22	1047.82	12.47		62.22	137.41	47.70
Bicycle F_w / F_v	-3.64	1.02	-3.64	0.88	-3.64	1.19	-3.64	0.08

Copyright © 2017 University of Florida, All Rights Reserved.

--- Messages ---

WARNING: Since queue spillover from turn lanes and spillback into upstream intersections is not accounted for in the HCM procedures, use of a simulation tool may be advised in situations where the Queue Storage Ratio exceeds 1.0.

WARNING: The shared-plus-exclusive turn lane solution is an approximation of the HCM method, because more than three lane groups cannot be accommodated. Input data for Percent Turns in Shared Lane are used to specify proportion of turning vehicles in the shared lane.

--- Comments ---

Copyright © 2017 University of Florida, All Rights Reserved.

HCS 2010 Signalized Intersection Input Data

General Information				Intersection Information	
Agency	KLOA, Inc.			Duration, h	0.25
Analyst	NJB	Analysis Date	1/24/2017	Area Type	Other
Jurisdiction	DuPage County	Time Period	AM	PHF	0.91
Urban Street	63rd Street	Analysis Year	2018	Analysis Period	1> 7:00
Intersection	63rd Street with Woodw…	File Name	63rd and Woodward AMFU.xus		
Project Description	Future AM Peak Hour				

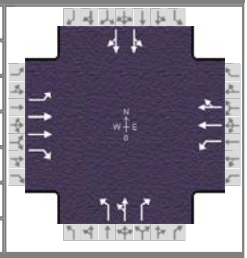

Demand Information	EB			WB			NB			SB		
Approach Movement	L	T	R	L	T	R	L	T	R	L	T	R
Demand (*v*), veh/h	23	775	188	107	873	17	820	83	331	21	38	11

Signal Information			
Cycle, s	130.0	Reference Phase	6
Offset, s	0	Reference Point	Begin
Uncoordinated	No	Simult. Gap E/W	On
Force Mode	Fixed	Simult. Gap N/S	On

Green	3.1	3.9	53.3	40.2	7.5	0.0						
Yellow	3.0	0.0	4.5	4.5	4.5	0.0						
Red	1.0	0.0	1.5	1.5	1.5	0.0						

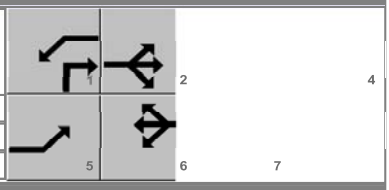

Traffic Information	EB			WB			NB			SB		
Approach Movement	L	T	R	L	T	R	L	T	R	L	T	R
Demand (*v*), veh/h	23	775	188	107	873	17	820	83	331	21	38	11
Initial Queue (Q_b), veh/h	0	0	0	0	0	0	0	0	0	0	0	0
Base Saturation Flow Rate (s_o), veh/h	1900	2000	1900	1900	1900	1900	1900	1900	1900	1900	1900	1900
Parking (N_m), man/h		None			None			None			None	
Heavy Vehicles (P_{HV}), %	0	4	5	2	4		2	5	4		0	
Ped / Bike / RTOR, /h	0	0	0	0	0	0	0	0	0	0	0	0
Buses (N_b), buses/h	0	0	0	0	0	0	0	0	0	0	0	0
Arrival Type (*AT*)	3	4	3	3	4	3	3	3	3	3	3	3
Upstream Filtering (*I*)	1.00	1.00	1.00	1.00	1.00	1.00	1.00	1.00	1.00	1.00	1.00	1.00
Lane Width (*W*), ft	12.0	12.0	12.0	12.0	12.0		12.0	12.0	12.0		12.0	
Turn Bay Length, ft	125	0	350	340	0		305	0	180		0	
Grade (*Pg*), %		0			0			0			0	
Speed Limit, mi/h	40	40	40	40	40	40	30	30	30	25	25	25

Phase Information	EBL	EBT	WBL	WBT	NBL	NBT	SBL	SBT
Maximum Green (G_{max}) or Phase Split, s	13.0	52.0	16.0	55.0	48.0	48.0		14.0
Yellow Change Interval (*Y*), s	3.0	4.5	3.0	4.5	4.5	4.5		4.5
Red Clearance Interval (R_c), s	1.0	1.5	1.0	1.5	1.5	1.5		1.5
Minimum Green (G_{min}), s	3	15	3	15	3	8	3	8
Start-Up Lost Time (*lt*), s	2.0	2.0	2.0	2.0	2.0	2.0	2.0	2.0
Extension of Effective Green (*e*), s	2.0	2.0	2.0	2.0	2.0	2.0	2.0	2.0
Passage (*PT*), s	3.0	7.0	3.0	7.0	3.0	4.0	3.0	4.0
Recall Mode	Off	Min	Off	Min	Off	Off	Off	Off
Dual Entry	Yes	Yes	Yes	Yes	No	Yes	No	Yes
Walk (*Walk*), s	0.0	0.0	0.0	0.0	0.0	0.0	0.0	0.0
Pedestrian Clearance Time (*PC*), s	0.0	0.0	0.0	0.0	0.0	0.0	0.0	0.0

Multimodal Information	EB			WB			NB			SB		
85th % Speed / Rest in Walk / Corner Radius	0	No	25	0	No	25	0	No	25	0	No	25
Walkway / Crosswalk Width / Length, ft	9.0	12	0	9.0	12	0	9.0	12	0	9.0	12	0
Street Width / Island / Curb	0	0	No	0	0	No	0	0	No	0	0	No
Width Outside / Bike Lane / Shoulder, ft	12	5.0	2.0	12	5.0	2.0	12	5.0	2.0	12	5.0	2.0
Pedestrian Signal / Occupied Parking	No	0.50		No	0.50		No	0.50		No	0.50	

Copyright © 2017 University of Florida, All Rights Reserved.

HCS 2010 Signalized Intersection Results Summary

General Information				Intersection Information	
Agency	KLOA, Inc.			Duration, h	0.25
Analyst	NJB	Analysis Date	1/24/2017	Area Type	Other
Jurisdiction	DuPage County	Time Period	AM	PHF	0.91
Urban Street	63rd Street	Analysis Year	2018	Analysis Period	1> 7:00
Intersection	63rd Street with Woodw…	File Name	63rd and Woodward AMFU.xus		
Project Description	Future AM Peak Hour				

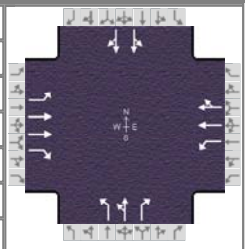

Demand Information	EB			WB			NB			SB		
Approach Movement	L	T	R	L	T	R	L	T	R	L	T	R
Demand (*v*), veh/h	23	775	188	107	873	17	820	83	331	21	38	11

Signal Information			
Cycle, s	130.0	Reference Phase	6
Offset, s	0	Reference Point	Begin
Uncoordinated	No	Simult. Gap E/W	On
Force Mode	Fixed	Simult. Gap N/S	On

Green	3.1	3.9	53.3	40.2	7.5	0.0						
Yellow	3.0	0.0	4.5	4.5	4.5	0.0						
Red	1.0	0.0	1.5	1.5	1.5	0.0						

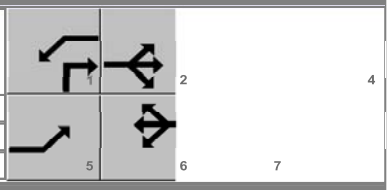

Timer Results	EBL	EBT	WBL	WBT	NBL	NBT	SBL	SBT
Assigned Phase	5	2	1	6		8		4
Case Number	1.1	3.0	1.1	4.0		9.0		12.0
Phase Duration, s	7.1	59.3	11.0	63.2		46.2		13.5
Change Period, ($Y+R_c$), s	4.0	6.0	4.0	6.0		6.0		6.0
Max Allow Headway (*MAH*), s	4.0	0.0	4.0	0.0		5.1		5.2
Queue Clearance Time (g_s), s	3.0		6.8			36.8		4.7
Green Extension Time (g_e), s	0.0	0.0	0.2	0.0		3.4		0.1
Phase Call Probability	1.00		1.00			1.00		0.94
Max Out Probability	0.00		0.04			1.00		1.00

Movement Group Results	EB			WB			NB			SB		
Approach Movement	L	T	R	L	T	R	L	T	R	L	T	R
Assigned Movement	5	2	12	1	6	16	3	8	18	7	4	14
Adjusted Flow Rate (*v*), veh/h	25	852	207	118	491	487	496	497	364	40		37
Adjusted Saturation Flow Rate (*s*), veh/h/ln	1810	1831	1533	1774	1827	1814	1774	1781	1548	1847		1793
Queue Service Time (g_s), s	1.0	19.9	5.7	4.8	22.5	22.7	34.8	34.7	25.4	2.7		2.5
Cycle Queue Clearance Time (g_c), s	1.0	19.9	5.7	4.8	22.5	22.7	34.8	34.7	25.4	2.7		2.5
Green Ratio (*g/C*)	0.43	0.41	0.72	0.48	0.44	0.44	0.31	0.31	0.36	0.06		0.06
Capacity (*c*), veh/h	244	1501	1103	316	804	799	549	551	562	107		104
Volume-to-Capacity Ratio (*X*)	0.103	0.567	0.187	0.372	0.610	0.610	0.903	0.902	0.647	0.379		0.353
Back of Queue (*Q*), ft/ln (95 th percentile)	20.2	314.9	81.1	91.9	351	343	629.4	644.5	391.5	64.9		56.4
Back of Queue (*Q*), veh/ln (95 th percentile)	0.8	12.2	3.1	3.6	13.6	13.7	24.8	24.8	15.2	2.5		2.3
Queue Storage Ratio (*RQ*) (95 th percentile)	0.16	0.00	0.23	0.27	0.00	0.00	2.06	0.00	2.17	0.00		0.00
Uniform Delay (d_1), s/veh	22.9	21.9	5.9	21.2	19.7	20.0	43.0	43.0	34.5	59.0		58.9
Incremental Delay (d_2), s/veh	0.2	1.6	0.4	0.7	3.4	3.5	17.7	17.4	2.8	3.1		2.9
Initial Queue Delay (d_3), s/veh	0.0	0.0	0.0	0.0	0.0	0.0	0.0	0.0	0.0	0.0		0.0
Control Delay (*d*), s/veh	23.1	23.4	6.3	21.9	23.1	23.4	60.7	60.4	37.2	62.1		61.8
Level of Service (LOS)	C	C	A	C	C	C	E	E	D	E		E
Approach Delay, s/veh / LOS	20.2	C		23.1	C		54.3	D		62.0	E	
Intersection Delay, s/veh / LOS	34.8						C					

Multimodal Results	EB		WB		NB		SB	
Pedestrian LOS Score / LOS	2.8	C	2.3	B	2.9	C	3.0	C
Bicycle LOS Score / LOS	1.4	A	1.4	A	2.7	B	0.6	A

Copyright © 2017 University of Florida, All Rights Reserved.

HCS 2010 Signalized Intersection Intermediate Values

General Information				Intersection Information	
Agency	KLOA, Inc.			Duration, h	0.25
Analyst	NJB	Analysis Date	1/24/2017	Area Type	Other
Jurisdiction	DuPage County	Time Period	AM	PHF	0.91
Urban Street	63rd Street	Analysis Year	2018	Analysis Period	1> 7:00
Intersection	63rd Street with Woodw…	File Name	63rd and Woodward AMFU.xus		
Project Description	Future AM Peak Hour				

Demand Information	EB			WB			NB			SB		
Approach Movement	L	T	R	L	T	R	L	T	R	L	T	R
Demand (*v*), veh/h	23	775	188	107	873	17	820	83	331	21	38	11

Signal Information												
Cycle, s	130.0	Reference Phase	6									
Offset, s	0	Reference Point	Begin									
Uncoordinated	No	Simult. Gap E/W	On									
Force Mode	Fixed	Simult. Gap N/S	On									
				Green	3.1	3.9	53.3	40.2	7.5	0.0		
				Yellow	3.0	0.0	4.5	4.5	4.5	0.0		
				Red	1.0	0.0	1.5	1.5	1.5	0.0		

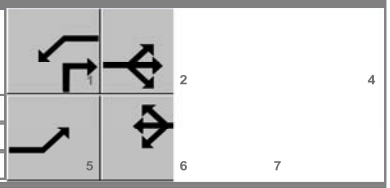

	EB			WB			NB			SB		
Saturation Flow / Delay	L	T	R	L	T	R	L	T	R	L	T	R
Lane Width Adjustment Factor (f_w)	1.000	1.000	1.000	1.000	1.000	1.000	1.000	1.000	1.000	1.000	1.000	1.000
Heavy Vehicle Adjustment Factor (f_{HV})	1.000	0.962	0.952	0.980	0.962	1.000	0.980	0.952	0.962	0.952	1.000	1.000
Approach Grade Adjustment Factor (f_g)	1.000	1.000	1.000	1.000	1.000	1.000	1.000	1.000	1.000	1.000	1.000	1.000
Parking Activity Adjustment Factor (f_p)	1.000	1.000	1.000	1.000	1.000	1.000	1.000	1.000	1.000	1.000	1.000	1.000
Bus Blockage Adjustment Factor (f_{bb})	1.000	1.000	1.000	1.000	1.000	1.000	1.000	1.000	1.000	1.000	1.000	1.000
Area Type Adjustment Factor (f_a)	1.000	1.000	1.000	1.000	1.000	1.000	1.000	1.000	1.000	1.000	1.000	1.000
Lane Utilization Adjustment Factor (f_{LU})	1.000	0.952	1.000	1.000	1.000	1.000	1.000	1.000	1.000	1.000	1.000	1.000
Left-Turn Adjustment Factor (f_{LT})	0.952	0.000		0.952	0.000		0.952	0.000		0.000	0.972	
Right-Turn Adjustment Factor (f_{RT})		0.000	0.847		0.993	0.993		0.000	0.847		0.938	0.944
Left-Turn Pedestrian Adjustment Factor (f_{Lpb})	1.000			1.000			1.000			1.000		
Right-Turn Ped-Bike Adjustment Factor (f_{Rpb})			1.000			1.000			1.000			1.000
Movement Saturation Flow Rate (s), veh/h	1810	3662	1533	1774	3572	70	1774	1781	1548	1056	1991	593
Proportion of Vehicles Arriving on Green (P)	0.02	0.55	0.41	0.05	0.59	0.44	0.31	0.31	0.31	0.06	0.06	0.06
Incremental Delay Factor (k)	0.11	0.50	0.50	0.11	0.50	0.50	0.41	0.41	0.24	0.15		0.15

Signal Timing / Movement Groups	EBL	EBT/R	WBL	WBT/R	NBL	NBT/R	SBL	SBT/R
Lost Time (t_L)	4.0	6.0	4.0	6.0		6.0		6.0
Green Ratio (g/C)	0.43	0.41	0.48	0.44		0.31		0.06
Permitted Saturation Flow Rate (s_p), veh/h/ln	584	0	645	0		1774		0
Shared Saturation Flow Rate (s_{sh}), veh/h/ln								
Permitted Effective Green Time (g_p), s	53.3	0.0	55.2	0.0		0.0		0.0
Permitted Service Time (g_u), s	32.6	0.0	33.4	0.0		0.0		0.0
Permitted Queue Service Time (g_{ps}), s	0.9		4.9					
Time to First Blockage (g_f), s	0.0	0.0	0.0	0.0		0.0		0.0
Queue Service Time Before Blockage (g_{fs}), s								
Protected Right Saturation Flow (s_R), veh/h/ln		1533				1548		
Protected Right Effective Green Time (g_R), s		40.2				7.0		

Multimodal	EB		WB		NB		SB	
Pedestrian F_w / F_v	2.107	0.00	1.557	0.00	2.107	0.00	2.224	0.00
Pedestrian F_s / F_{delay}	0.000	0.125	0.000	0.121	0.000	0.172	0.000	0.163
Pedestrian M_{corner} / M_{cw}								
Bicycle c_b / d_b	820.05	22.62	880.32	20.37		72.19	115.42	57.71
Bicycle F_w / F_v	-3.64	0.89	-3.64	0.90	-3.64	2.24	-3.64	0.06

Copyright © 2017 University of Florida, All Rights Reserved.

--- Messages ---

WARNING: Since queue spillover from turn lanes and spillback into upstream intersections is not accounted for in the HCM procedures, use of a simulation tool may be advised in situations where the Queue Storage Ratio exceeds 1.0.

WARNING: The shared-plus-exclusive turn lane solution is an approximation of the HCM method, because more than three lane groups cannot be accommodated. Input data for Percent Turns in Shared Lane are used to specify proportion of turning vehicles in the shared lane.

--- Comments ---

Copyright © 2017 University of Florida, All Rights Reserved.

HCS 2010 Signalized Intersection Input Data

General Information				Intersection Information	
Agency	KLOA, Inc.			Duration, h	0.25
Analyst	NJB	Analysis Date	1/24/2017	Area Type	Other
Jurisdiction	DuPage County	Time Period	PM	PHF	0.97
Urban Street	63rd Street	Analysis Year	2018	Analysis Period	1> 7:00
Intersection	63rd Street with Woodw…	File Name	63rd and Woodward PMFU.xus		
Project Description	Future PM Peak Hour				

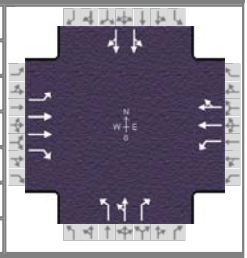

Demand Information	EB			WB			NB			SB		
Approach Movement	L	T	R	L	T	R	L	T	R	L	T	R
Demand (*v*), veh/h	24	977	713	292	847	5	339	52	193	22	143	16

Signal Information			
Cycle, s	130.0	Reference Phase	2
Offset, s	0	Reference Point	Begin
Uncoordinated	No	Simult. Gap E/W	On
Force Mode	Fixed	Simult. Gap N/S	On

Green	3.0	5.7	67.1	18.9	9.3	0.0						
Yellow	3.0	3.0	4.5	4.5	4.5	0.0						
Red	1.0	1.0	1.5	1.5	1.5	0.0						

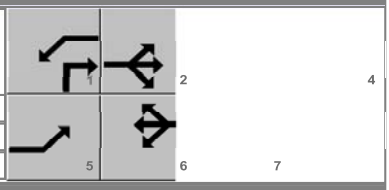

Traffic Information	EB			WB			NB			SB		
Approach Movement	L	T	R	L	T	R	L	T	R	L	T	R
Demand (*v*), veh/h	24	977	713	292	847	5	339	52	193	22	143	16
Initial Queue (Q_b), veh/h	0	0	0	0	0	0	0	0	0	0	0	0
Base Saturation Flow Rate (s_o), veh/h	1900	2000	1900	1900	1900	1900	1900	1900	1900	1900	1900	1900
Parking (N_m), man/h		None			None			None			None	
Heavy Vehicles (P_{HV}), %	0	1	0	1	1		1	2	2		0	
Ped / Bike / RTOR, /h	0	0	0	0	0	0	0	0	0	0	0	0
Buses (N_b), buses/h	0	0	0	0	0	0	0	0	0	0	0	0
Arrival Type (*AT*)	3	4	3	3	4	3	3	3	3	3	3	3
Upstream Filtering (*I*)	1.00	1.00	1.00	1.00	1.00	1.00	1.00	1.00	1.00	1.00	1.00	1.00
Lane Width (*W*), ft	12.0	12.0	12.0	12.0	12.0		12.0	12.0	12.0		12.0	
Turn Bay Length, ft	125	0	350	340	0		305	0	180		0	
Grade (*Pg*), %		0			0			0			0	
Speed Limit, mi/h	40	40	40	40	40	40	30	30	30	25	25	25

Phase Information	EBL	EBT	WBL	WBT	NBL	NBT	SBL	SBT
Maximum Green (G_{max}) or Phase Split, s	13.0	48.0	30.0	65.0	31.0	31.0		21.0
Yellow Change Interval (*Y*), s	3.0	4.5	3.0	4.5	4.5	4.5		4.5
Red Clearance Interval (R_c), s	1.0	1.5	1.0	1.5	1.5	1.5		1.5
Minimum Green (G_{min}), s	3	15	3	15	3	8	3	8
Start-Up Lost Time (*lt*), s	2.0	2.0	2.0	2.0	2.0	2.0	2.0	2.0
Extension of Effective Green (*e*), s	2.0	2.0	2.0	2.0	2.0	2.0	2.0	2.0
Passage (*PT*), s	3.0	7.0	3.0	7.0	3.0	4.0	3.0	4.0
Recall Mode	Off	Min	Off	Min	Off	Off	Off	Off
Dual Entry	Yes	Yes	Yes	Yes	No	Yes	No	Yes
Walk (*Walk*), s	0.0	0.0	0.0	0.0	0.0	0.0	0.0	0.0
Pedestrian Clearance Time (*PC*), s	0.0	0.0	0.0	0.0	0.0	0.0	0.0	0.0

Multimodal Information	EB			WB			NB			SB		
85th % Speed / Rest in Walk / Corner Radius	0	No	25	0	No	25	0	No	25	0	No	25
Walkway / Crosswalk Width / Length, ft	9.0	12	0	9.0	12	0	9.0	12	0	9.0	12	0
Street Width / Island / Curb	0	0	No	0	0	No	0	0	No	0	0	No
Width Outside / Bike Lane / Shoulder, ft	12	5.0	2.0	12	5.0	2.0	12	5.0	2.0	12	5.0	2.0
Pedestrian Signal / Occupied Parking	No	0.50		No	0.50		No	0.50		No	0.50	

Copyright © 2017 University of Florida, All Rights Reserved.

HCS 2010 Signalized Intersection Results Summary

General Information				Intersection Information	
Agency	KLOA, Inc.			Duration, h	0.25
Analyst	NJB	Analysis Date	1/24/2017	Area Type	Other
Jurisdiction	DuPage County	Time Period	PM	PHF	0.97
Urban Street	63rd Street	Analysis Year	2018	Analysis Period	1> 7:00
Intersection	63rd Street with Woodw…	File Name	63rd and Woodward PMFU.xus		
Project Description	Future PM Peak Hour				

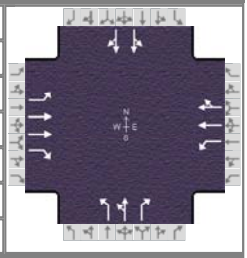

Demand Information	EB			WB			NB			SB		
Approach Movement	L	T	R	L	T	R	L	T	R	L	T	R
Demand (*v*), veh/h	24	977	713	292	847	5	339	52	193	22	143	16

Signal Information			
Cycle, s	130.0	Reference Phase	2
Offset, s	0	Reference Point	Begin
Uncoordinated	No	Simult. Gap E/W	On
Force Mode	Fixed	Simult. Gap N/S	On

Green	3.0	5.7	67.1	18.9	9.3	0.0	
Yellow	3.0	3.0	4.5	4.5	4.5	0.0	
Red	1.0	1.0	1.5	1.5	1.5	0.0	

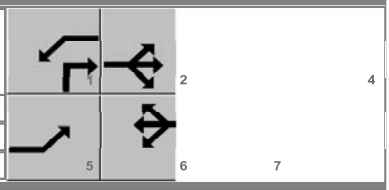

Timer Results	EBL	EBT	WBL	WBT	NBL	NBT	SBL	SBT
Assigned Phase	5	2	1	6		8		4
Case Number	1.1	3.0	1.1	4.0		9.0		12.0
Phase Duration, s	7.0	73.1	16.7	82.8		24.9		15.3
Change Period, ($Y+R_c$), s	4.0	6.0	4.0	6.0		6.0		6.0
Max Allow Headway (*MAH*), s	4.0	0.0	4.0	0.0		5.2		5.1
Queue Clearance Time (g_s), s	2.8		11.7			16.7		8.6
Green Extension Time (g_e), s	0.0	0.0	1.0	0.0		2.2		0.7
Phase Call Probability	1.00		1.00			1.00		1.00
Max Out Probability	0.00		0.00			0.49		0.02

Movement Group Results	EB			WB			NB			SB		
Approach Movement	L	T	R	L	T	R	L	T	R	L	T	R
Assigned Movement	5	2	12	1	6	16	3	8	18	7	4	14
Adjusted Flow Rate (*v*), veh/h	25	1007	735	301	440	439	192	211	199	98		89
Adjusted Saturation Flow Rate (*s*), veh/h/ln	1810	1885	1610	1792	1881	1877	1792	1810	1579	1878		1838
Queue Service Time (g_s), s	0.8	16.8	37.0	9.7	9.4	9.5	13.4	14.7	14.2	6.6		6.1
Cycle Queue Clearance Time (g_c), s	0.8	16.8	37.0	9.7	9.4	9.5	13.4	14.7	14.2	6.6		6.1
Green Ratio (*g/C*)	0.54	0.52	0.66	0.63	0.59	0.59	0.15	0.15	0.24	0.07		0.07
Capacity (*c*), veh/h	420	1945	1064	448	1111	1109	260	263	384	135		132
Volume-to-Capacity Ratio (*X*)	0.059	0.518	0.691	0.672	0.396	0.396	0.739	0.803	0.518	0.728		0.671
Back of Queue (*Q*), ft/ln (95 th percentile)	15.3	246.2	476.8	174.1	149.3	149.6	270.7	304.5	245	167.2		142.6
Back of Queue (*Q*), veh/ln (95 th percentile)	0.6	9.8	19.1	6.9	5.9	6.0	10.7	12.0	9.6	6.4		5.7
Queue Storage Ratio (*RQ*) (95 th percentile)	0.12	0.00	1.36	0.51	0.00	0.00	0.89	0.00	1.36	0.00		0.00
Uniform Delay (d_1), s/veh	14.0	12.5	13.7	13.7	6.6	6.7	53.2	53.8	42.6	59.1		58.8
Incremental Delay (d_2), s/veh	0.1	1.0	3.7	1.8	1.1	1.1	7.2	11.2	1.5	10.1		8.1
Initial Queue Delay (d_3), s/veh	0.0	0.0	0.0	0.0	0.0	0.0	0.0	0.0	0.0	0.0		0.0
Control Delay (*d*), s/veh	14.1	13.4	17.4	15.4	7.7	7.8	60.4	65.0	44.1	69.2		67.0
Level of Service (LOS)	B	B	B	B	A	A	E	E	D	E		E
Approach Delay, s/veh / LOS	15.1	B		9.7	A		56.6	E		68.2	E	
Intersection Delay, s/veh / LOS	22.7						C					

Multimodal Results	EB		WB		NB		SB	
Pedestrian LOS Score / LOS	2.8	C	2.3	B	2.9	C	3.0	C
Bicycle LOS Score / LOS	1.9	A	1.5	A	1.5	A	0.6	A

Copyright © 2017 University of Florida, All Rights Reserved.

HCS 2010 Signalized Intersection Intermediate Values

General Information				Intersection Information	
Agency	KLOA, Inc.			Duration, h	0.25
Analyst	NJB	Analysis Date	1/24/2017	Area Type	Other
Jurisdiction	DuPage County	Time Period	PM	PHF	0.97
Urban Street	63rd Street	Analysis Year	2018	Analysis Period	1> 7:00
Intersection	63rd Street with Woodw…	File Name	63rd and Woodward PMFU.xus		
Project Description	Future PM Peak Hour				

Demand Information	EB			WB			NB			SB		
Approach Movement	L	T	R	L	T	R	L	T	R	L	T	R
Demand (*v*), veh/h	24	977	713	292	847	5	339	52	193	22	143	16

Signal Information			
Cycle, s	130.0	Reference Phase	2
Offset, s	0	Reference Point	Begin
Uncoordinated	No	Simult. Gap E/W	On
Force Mode	Fixed	Simult. Gap N/S	On

Green	3.0	5.7	67.1	18.9	9.3	0.0						
Yellow	3.0	3.0	4.5	4.5	4.5	0.0						
Red	1.0	1.0	1.5	1.5	1.5	0.0						

	EB			WB			NB			SB		
Saturation Flow / Delay	L	T	R	L	T	R	L	T	R	L	T	R
Lane Width Adjustment Factor (f_w)	1.000	1.000	1.000	1.000	1.000	1.000	1.000	1.000	1.000	1.000	1.000	1.000
Heavy Vehicle Adjustment Factor (f_{HV})	1.000	0.990	1.000	0.990	0.990	1.000	0.990	0.980	0.980	0.952	1.000	1.000
Approach Grade Adjustment Factor (f_g)	1.000	1.000	1.000	1.000	1.000	1.000	1.000	1.000	1.000	1.000	1.000	1.000
Parking Activity Adjustment Factor (f_p)	1.000	1.000	1.000	1.000	1.000	1.000	1.000	1.000	1.000	1.000	1.000	1.000
Bus Blockage Adjustment Factor (f_{bb})	1.000	1.000	1.000	1.000	1.000	1.000	1.000	1.000	1.000	1.000	1.000	1.000
Area Type Adjustment Factor (f_a)	1.000	1.000	1.000	1.000	1.000	1.000	1.000	1.000	1.000	1.000	1.000	1.000
Lane Utilization Adjustment Factor (f_{LU})	1.000	0.952	1.000	1.000	1.000	1.000	1.000	1.000	1.000	1.000	1.000	1.000
Left-Turn Adjustment Factor (f_{LT})	0.952	0.000		0.952	0.000		0.952	0.000		0.000	0.989	
Right-Turn Adjustment Factor (f_{RT})		0.000	0.847		0.998	0.998		0.000	0.847		0.967	0.968
Left-Turn Pedestrian Adjustment Factor (f_{Lpb})	1.000			1.000			1.000			1.000		
Right-Turn Ped-Bike Adjustment Factor (f_{Rpb})			1.000			1.000			1.000			1.000
Movement Saturation Flow Rate (s), veh/h	1810	3770	1610	1792	3736	22	1792	1810	1579	434	2940	342
Proportion of Vehicles Arriving on Green (P)	0.02	0.69	0.52	0.10	0.79	0.59	0.15	0.15	0.15	0.07	0.07	0.07
Incremental Delay Factor (k)	0.11	0.50	0.50	0.11	0.50	0.50	0.19	0.23	0.15	0.15		0.15

Signal Timing / Movement Groups	EBL	EBT/R	WBL	WBT/R	NBL	NBT/R	SBL	SBT/R
Lost Time (t_L)	4.0	6.0	4.0	6.0		6.0		6.0
Green Ratio (g/C)	0.54	0.52	0.63	0.59		0.15		0.07
Permitted Saturation Flow Rate (s_p), veh/h/ln	642	0	563	0		1792		0
Shared Saturation Flow Rate (s_{sh}), veh/h/ln								
Permitted Effective Green Time (g_p), s	67.1	0.0	69.1	0.0		0.0		0.0
Permitted Service Time (g_u), s	65.3	0.0	50.2	0.0		0.0		0.0
Permitted Queue Service Time (g_{ps}), s	0.1		21.7					
Time to First Blockage (g_f), s	0.0	0.0	0.0	0.0		0.0		0.0
Queue Service Time Before Blockage (g_{fs}), s								
Protected Right Saturation Flow (s_R), veh/h/ln		1610				1579		
Protected Right Effective Green Time (g_R), s		18.9				12.7		

Multimodal	EB		WB		NB		SB	
Pedestrian F_w / F_v	2.107	0.00	1.557	0.00	2.107	0.00	2.224	0.00
Pedestrian F_s / F_{delay}	0.000	0.109	0.000	0.096	0.000	0.172	0.000	0.161
Pedestrian M_{corner} / M_{cw}								
Bicycle c_b / d_b	1031.61	15.24	1181.49	10.89		72.19	143.49	56.01
Bicycle F_w / F_v	-3.64	1.46	-3.64	0.97	-3.64	0.99	-3.64	0.15

Copyright © 2017 University of Florida, All Rights Reserved.

--- Messages ---

WARNING: Since queue spillover from turn lanes and spillback into upstream intersections is not accounted for in the HCM procedures, use of a simulation tool may be advised in situations where the Queue Storage Ratio exceeds 1.0.

WARNING: The shared-plus-exclusive turn lane solution is an approximation of the HCM method, because more than three lane groups cannot be accommodated. Input data for Percent Turns in Shared Lane are used to specify proportion of turning vehicles in the shared lane.

--- Comments ---

Copyright © 2017 University of Florida, All Rights Reserved.

HCS 2010 Signalized Intersection Input Data

General Information				Intersection Information	
Agency	KLOA, Inc.			Duration, h	0.25
Analyst	NJB	Analysis Date	1/24/2017	Area Type	Other
Jurisdiction	DuPage County	Time Period	SAT Midday	PHF	0.95
Urban Street	63rd Street	Analysis Year	2018	Analysis Period	1> 7:00
Intersection	63rd Street with Woodw…	File Name	63rd and Woodward SATFU.xus		
Project Description	Future SAT Midday Peak Hour				

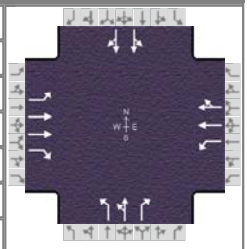

Demand Information	EB			WB			NB			SB		
Approach Movement	L	T	R	L	T	R	L	T	R	L	T	R
Demand (*v*), veh/h	20	724	445	191	841	6	415	41	236	18	57	17

Signal Information												
Cycle, s	110.0	Reference Phase	2									
Offset, s	0	Reference Point	Begin	Green	3.0	1.6	51.9	19.9	7.6	0.0		
Uncoordinated	No	Simult. Gap E/W	On	Yellow	3.0	3.0	4.5	4.5	4.5	0.0		
Force Mode	Fixed	Simult. Gap N/S	On	Red	1.0	1.0	1.5	1.5	1.5	0.0		

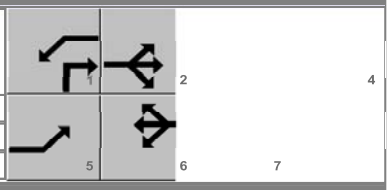

Traffic Information	EB			WB			NB			SB		
Approach Movement	L	T	R	L	T	R	L	T	R	L	T	R
Demand (*v*), veh/h	20	724	445	191	841	6	415	41	236	18	57	17
Initial Queue (Q_b), veh/h	0	0	0	0	0	0	0	0	0	0	0	0
Base Saturation Flow Rate (s_o), veh/h	1900	2000	1900	1900	1900	1900	1900	1900	1900	1900	1900	1900
Parking (N_m), man/h		None			None			None			None	
Heavy Vehicles (P_{HV}), %	5	1	1	1	2		0	3	0		0	
Ped / Bike / RTOR, /h	0	0	0	0	0	0	0	0	0	0	0	0
Buses (N_b), buses/h	0	0	0	0	0	0	0	0	0	0	0	0
Arrival Type (*AT*)	3	4	3	3	4	3	3	3	3	3	3	3
Upstream Filtering (*I*)	1.00	1.00	1.00	1.00	1.00	1.00	1.00	1.00	1.00	1.00	1.00	1.00
Lane Width (*W*), ft	12.0	12.0	12.0	12.0	12.0		12.0	12.0	12.0		12.0	
Turn Bay Length, ft	125	0	350	340	0		305	0	180		0	
Grade (*Pg*), %		0			0			0			0	
Speed Limit, mi/h	40	40	40	40	40	40	30	30	30	25	25	25

Phase Information	EBL	EBT	WBL	WBT	NBL	NBT	SBL	SBT
Maximum Green (G_{max}) or Phase Split, s	13.0	39.0	19.0	45.0	33.0	33.0		19.0
Yellow Change Interval (*Y*), s	3.0	4.5	3.0	4.5	4.5	4.5		4.5
Red Clearance Interval (R_c), s	1.0	1.5	1.0	1.5	1.5	1.5		1.5
Minimum Green (G_{min}), s	3	15	3	15	3	8	3	8
Start-Up Lost Time (*lt*), s	2.0	2.0	2.0	2.0	2.0	2.0	2.0	2.0
Extension of Effective Green (*e*), s	2.0	2.0	2.0	2.0	2.0	2.0	2.0	2.0
Passage (*PT*), s	3.0	7.0	3.0	7.0	3.0	4.0	3.0	4.0
Recall Mode	Off	Min	Off	Min	Off	Off	Off	Off
Dual Entry	Yes	Yes	Yes	Yes	No	Yes	No	Yes
Walk (*Walk*), s	0.0	0.0	0.0	0.0	0.0	0.0	0.0	0.0
Pedestrian Clearance Time (*PC*), s	0.0	0.0	0.0	0.0	0.0	0.0	0.0	0.0

Multimodal Information	EB			WB			NB			SB		
85th % Speed / Rest in Walk / Corner Radius	0	No	25	0	No	25	0	No	25	0	No	25
Walkway / Crosswalk Width / Length, ft	9.0	12	0	9.0	12	0	9.0	12	0	9.0	12	0
Street Width / Island / Curb	0	0	No	0	0	No	0	0	No	0	0	No
Width Outside / Bike Lane / Shoulder, ft	12	5.0	2.0	12	5.0	2.0	12	5.0	2.0	12	5.0	2.0
Pedestrian Signal / Occupied Parking	No	0.50		No	0.50		No	0.50		No	0.50	

Copyright © 2017 University of Florida, All Rights Reserved.

HCS 2010 Signalized Intersection Results Summary

General Information				Intersection Information	
Agency	KLOA, Inc.			Duration, h	0.25
Analyst	NJB	Analysis Date	1/24/2017	Area Type	Other
Jurisdiction	DuPage County	Time Period	SAT Midday	PHF	0.95
Urban Street	63rd Street	Analysis Year	2018	Analysis Period	1> 7:00
Intersection	63rd Street with Woodw…	File Name	63rd and Woodward SATFU.xus		
Project Description	Future SAT Midday Peak Hour				

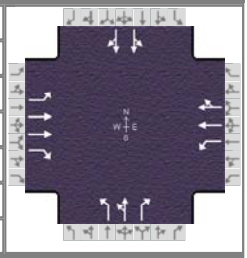

Demand Information	EB			WB			NB			SB		
Approach Movement	L	T	R	L	T	R	L	T	R	L	T	R
Demand (*v*), veh/h	20	724	445	191	841	6	415	41	236	18	57	17

Signal Information			
Cycle, s	110.0	Reference Phase	2
Offset, s	0	Reference Point	Begin
Uncoordinated	No	Simult. Gap E/W	On
Force Mode	Fixed	Simult. Gap N/S	On

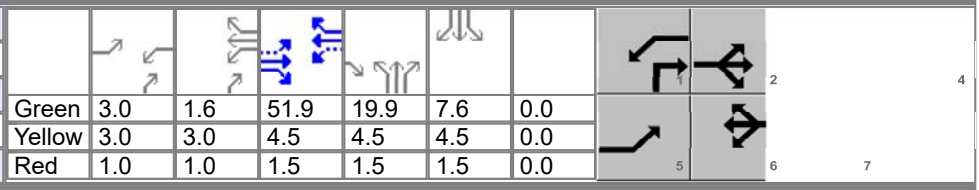

Green	3.0	1.6	51.9	19.9	7.6	0.0
Yellow	3.0	3.0	4.5	4.5	4.5	0.0
Red	1.0	1.0	1.5	1.5	1.5	0.0

Timer Results	EBL	EBT	WBL	WBT	NBL	NBT	SBL	SBT
Assigned Phase	5	2	1	6		8		4
Case Number	1.1	3.0	1.1	4.0		9.0		12.0
Phase Duration, s	7.0	57.9	12.6	63.5		25.9		13.6
Change Period, ($Y+R_c$), s	4.0	6.0	4.0	6.0		6.0		6.0
Max Allow Headway (*MAH*), s	4.0	0.0	4.0	0.0		5.2		5.2
Queue Clearance Time (g_s), s	2.7		8.0			16.9		4.9
Green Extension Time (g_e), s	0.0	0.0	0.6	0.0		3.1		0.3
Phase Call Probability	1.00		1.00			1.00		0.95
Max Out Probability	0.00		0.00			0.40		0.00

Movement Group Results	EB			WB			NB			SB		
Approach Movement	L	T	R	L	T	R	L	T	R	L	T	R
Assigned Movement	5	2	12	1	6	16	3	8	18	7	4	14
Adjusted Flow Rate (*v*), veh/h	21	762	468	201	446	445	240	240	248	51		46
Adjusted Saturation Flow Rate (*s*), veh/h/ln	1723	1885	1594	1792	1863	1858	1810	1816	1610	1865		1775
Queue Service Time (g_s), s	0.7	11.3	15.9	6.0	11.7	11.8	13.8	13.7	14.9	2.9		2.7
Cycle Queue Clearance Time (g_c), s	0.7	11.3	15.9	6.0	11.7	11.8	13.8	13.7	14.9	2.9		2.7
Green Ratio (*g/C*)	0.50	0.47	0.65	0.57	0.52	0.52	0.18	0.18	0.26	0.07		0.07
Capacity (*c*), veh/h	352	1778	1041	467	973	971	328	329	418	129		122
Volume-to-Capacity Ratio (*X*)	0.060	0.429	0.450	0.431	0.459	0.459	0.732	0.728	0.595	0.396		0.375
Back of Queue (*Q*), ft/ln (95 th percentile)	12.2	189.6	225.9	104.8	191	189.3	270.7	276	251	68.4		58.8
Back of Queue (*Q*), veh/ln (95 th percentile)	0.5	7.5	9.0	4.2	7.5	7.6	10.8	10.8	10.0	2.6		2.4
Queue Storage Ratio (*RQ*) (95 th percentile)	0.10	0.00	0.65	0.31	0.00	0.00	0.89	0.00	1.39	0.00		0.00
Uniform Delay (d_1), s/veh	14.3	12.9	9.4	12.7	9.7	9.8	42.5	42.5	35.7	49.0		48.9
Incremental Delay (d_2), s/veh	0.1	0.8	1.4	0.6	1.6	1.6	5.2	5.1	1.9	2.8		2.7
Initial Queue Delay (d_3), s/veh	0.0	0.0	0.0	0.0	0.0	0.0	0.0	0.0	0.0	0.0		0.0
Control Delay (*d*), s/veh	14.4	13.6	10.8	13.3	11.3	11.4	47.8	47.5	37.6	51.8		51.6
Level of Service (LOS)	B	B	B	B	B	B	D	D	D	D		D
Approach Delay, s/veh / LOS	12.6	B		11.7	B		44.2	D		51.7	D	
Intersection Delay, s/veh / LOS	20.8						C					

Multimodal Results	EB		WB		NB		SB	
Pedestrian LOS Score / LOS	2.8	C	2.3	B	2.9	C	3.0	C
Bicycle LOS Score / LOS	1.5	A	1.4	A	1.7	A	0.6	A

Copyright © 2017 University of Florida, All Rights Reserved.

HCS 2010 Signalized Intersection Intermediate Values

General Information				Intersection Information	
Agency	KLOA, Inc.			Duration, h	0.25
Analyst	NJB	Analysis Date	1/24/2017	Area Type	Other
Jurisdiction	DuPage County	Time Period	SAT Midday	PHF	0.95
Urban Street	63rd Street	Analysis Year	2018	Analysis Period	1> 7:00
Intersection	63rd Street with Woodw…	File Name	63rd and Woodward SATFU.xus		
Project Description	Future SAT Midday Peak Hour				

Demand Information	EB			WB			NB			SB		
Approach Movement	L	T	R	L	T	R	L	T	R	L	T	R
Demand (*v*), veh/h	20	724	445	191	841	6	415	41	236	18	57	17

Signal Information			
Cycle, s	110.0	Reference Phase	2
Offset, s	0	Reference Point	Begin
Uncoordinated	No	Simult. Gap E/W	On
Force Mode	Fixed	Simult. Gap N/S	On

Green	3.0	1.6	51.9	19.9	7.6	0.0						
Yellow	3.0	3.0	4.5	4.5	4.5	0.0						
Red	1.0	1.0	1.5	1.5	1.5	0.0						

	EB			WB			NB			SB		
Saturation Flow / Delay	L	T	R	L	T	R	L	T	R	L	T	R
Lane Width Adjustment Factor (f_w)	1.000	1.000	1.000	1.000	1.000	1.000	1.000	1.000	1.000	1.000	1.000	1.000
Heavy Vehicle Adjustment Factor (f_{HV})	0.952	0.990	0.990	0.990	0.980	1.000	1.000	0.971	1.000	0.943	1.000	1.000
Approach Grade Adjustment Factor (f_g)	1.000	1.000	1.000	1.000	1.000	1.000	1.000	1.000	1.000	1.000	1.000	1.000
Parking Activity Adjustment Factor (f_p)	1.000	1.000	1.000	1.000	1.000	1.000	1.000	1.000	1.000	1.000	1.000	1.000
Bus Blockage Adjustment Factor (f_{bb})	1.000	1.000	1.000	1.000	1.000	1.000	1.000	1.000	1.000	1.000	1.000	1.000
Area Type Adjustment Factor (f_a)	1.000	1.000	1.000	1.000	1.000	1.000	1.000	1.000	1.000	1.000	1.000	1.000
Lane Utilization Adjustment Factor (f_{LU})	1.000	0.952	1.000	1.000	1.000	1.000	1.000	1.000	1.000	1.000	1.000	1.000
Left-Turn Adjustment Factor (f_{LT})	0.952	0.000		0.952	0.000		0.952	0.000		0.000	0.982	
Right-Turn Adjustment Factor (f_{RT})		0.000	0.847		0.997	0.997		0.000	0.847		0.931	0.934
Left-Turn Pedestrian Adjustment Factor (f_{Lpb})	1.000			1.000			1.000			1.000		
Right-Turn Ped-Bike Adjustment Factor (f_{Rpb})			1.000			1.000			1.000			1.000
Movement Saturation Flow Rate (s), veh/h	1723	3770	1594	1792	3694	26	1810	1816	1610	694	2255	692
Proportion of Vehicles Arriving on Green (P)	0.03	0.63	0.47	0.08	0.70	0.52	0.18	0.18	0.18	0.07	0.07	0.07
Incremental Delay Factor (k)	0.11	0.50	0.50	0.11	0.50	0.50	0.18	0.18	0.15	0.15		0.15

Signal Timing / Movement Groups	EBL	EBT/R	WBL	WBT/R	NBL	NBT/R	SBL	SBT/R
Lost Time (t_L)	4.0	6.0	4.0	6.0		6.0		6.0
Green Ratio (g/C)	0.50	0.47	0.57	0.52		0.18		0.07
Permitted Saturation Flow Rate (s_p), veh/h/ln	604	0	708	0		1810		0
Shared Saturation Flow Rate (s_{sh}), veh/h/ln								
Permitted Effective Green Time (g_p), s	51.9	0.0	53.9	0.0		0.0		0.0
Permitted Service Time (g_u), s	43.6	0.0	40.6	0.0		0.0		0.0
Permitted Queue Service Time (g_{ps}), s	0.3		5.3					
Time to First Blockage (g_f), s	0.0	0.0	0.0	0.0		0.0		0.0
Queue Service Time Before Blockage (g_{fs}), s								
Protected Right Saturation Flow (s_R), veh/h/ln		1594				1610		
Protected Right Effective Green Time (g_R), s		19.9				8.6		

Multimodal	EB		WB		NB		SB	
Pedestrian F_w / F_v	2.107	0.00	1.557	0.00	2.107	0.00	2.224	0.00
Pedestrian F_s / F_{delay}	0.000	0.110	0.000	0.101	0.000	0.166	0.000	0.155
Pedestrian M_{corner} / M_{cw}								
Bicycle c_b / d_b	943.42	15.35	1045.00	12.54		62.22	137.91	47.68
Bicycle F_w / F_v	-3.64	1.03	-3.64	0.90	-3.64	1.20	-3.64	0.08

Copyright © 2017 University of Florida, All Rights Reserved.

--- Messages ---

WARNING: Since queue spillover from turn lanes and spillback into upstream intersections is not accounted for in the HCM procedures, use of a simulation tool may be advised in situations where the Queue Storage Ratio exceeds 1.0.

WARNING: The shared-plus-exclusive turn lane solution is an approximation of the HCM method, because more than three lane groups cannot be accommodated. Input data for Percent Turns in Shared Lane are used to specify proportion of turning vehicles in the shared lane.

--- Comments ---

Copyright © 2017 University of Florida, All Rights Reserved.

FILE 16-PLC-0062: A petition seeking approval of a Planned Unit Development Amendment to construct a new convenience goods store, a Special Use for a drive-through facility, and a Plat of Subdivision. The property is currently zoned B-2 (General Retail Business) with a PUD overlay. The property is located at the southwest corner of 63rd Street & Woodward Avenue, commonly known as 2001 63rd Street, Downers Grove, IL (PINs 08-24-202-005, -008, -009; 08- 24-203-004). FL Cedar, LLC, Petitioner and Owner.

Village Planner Pandey summarized the petitioner was seeking approval for an amendment to PUD Nos. 1 and 8 to allow for the construction of a new Walgreen's store, a special use to allow a drive-through pharmacy, and a plat of subdivision in the Meadowbrook Shopping Mall. Under the village's zoning ordinance, Walgreen's was categorized as a convenience store and was a permitted use in the B-2 Business District. The one-story 15,000 sq. ft. building will be located at the corner of Woodward and 63rd Streets. Perspectives of the building were shown. Ms. Pandey explained that a portion of the parking lot will be reconfigured so that the building sits on its own parcel.

The proposed site plan was presented and staff referenced the location of the 66 parking spaces located east and west of the proposed building, noting the parking requirements were met. The drive-through pharmacy (located to west of building), screened trash area, loading areas, and pedestrian connection were pointed out. The landscape plan met the requirements for perimeter landscaping and for the interior parking lot. The stacking exhibit for the drive-thru was referenced and met village compliance. The drive aisles to the north and west of the proposed building were one-way for traffic maneuvering and safety. Elevations and perspectives were shown, noting a tower element to the building. The site improvement exhibit reflected that the main improvements will include the reconfiguration of the dual access off of 63rd Street into a three-quarters access for safety purposes. Also pointed out were the various facades of the building, the rear drive aisle, and additional landscaping in the front parking area. Further facade improvements also followed for Buildings A, B, and C.

Details of the proposed plat of subdivision and cross-access easements were explained. Ms. Pandey reported the proposal met the village's current comprehensive plan as well as the updated draft comprehensive plan, which referred to the Meadowbrook Mall as a Catalyst site, i.e., a site for reinvestment and to open and expand the site's uses to commercial and to consider mixed-use development (given future market conditions). Standards for approval of the PUD were met, as were the standards for the special use. The proposal met the current and updated draft comprehensive plan and the draft PUD overlay district provisions as stated in staff's report.

Per the chairman's question, Ms. Pandey stated that renovating the facades of the other buildings was part of the request because PUDs request a petitioner "to go above and beyond" what a zoning ordinance would typically allow, and so the village was requiring the petitioner to add it to the PUD amendment as an enhancement and made it a requirement. Mr. Quirk raised specific concern about who made that decision. Ms. Leitschuh explained that while the village does not have design requirements in the village's ordinance, staff works with a developer through various input received from commissions, public comments, and staff to obtain information to use as a guide to assist the developer in coming up with improvements / enhancements to the PUD in order to meet the standards for approval. She pointed out the functional improvements and repairs being made to the site. Mr. Quirk believed there were two different subjects being discussed and should be treated separately.

Ms. Johnson asked staff to elaborate on the text of Section 4.030, Planned Unit Overlay District, as it relates to the overlay's intention to "accommodate development that may be difficult if not impossible to carry out under other applicable zoning district standards" and whether the statement was applicable to this petition, wherein Ms. Leitschuh explained the PUD was existing and because there were significant changes to the site (i.e., razing a building, revising site circulation, etc.), it was an amendment. The chairman also discussed same and added that the proposal was not a question of whether the building was viable somewhere else, but whether it was appropriate in this PUD. He confirmed it was not a new PUD and the question was whether was the change appropriate in this PUD and whether the standards for the special use were met.

For the benefit of the public attending, Ms. Hogstrom stated this was a Catalyst site and asked staff when the updated comprehensive plan would come before council, wherein Ms. Leitschuh did not have that date. However, this particular petition would come before council on March 7, 2017. She recommended that residents follow the village's web site.

Ms. Pandey continued by stating the proposal met the requirements of the subdivision ordinance and the zoning ordinance. Per Mr. Maurer's question, Ms. Leitschuh confirmed that with the plat of subdivision the petitioner could sell the Walgreen's parcel currently as a separate lot because it was an existing outlot. Lastly, Ms. Pandey stated staff did receive general public inquiries and two (2) letters were received and on the dais as part of the packet but were received after the agenda was finalized.

Petitioner, Mr. Mitchell Kahn with FL Cedar, LLC and as President/CEO of Front Line Real Estate, introduced his team. Mr. Kahn walked through the history of the property which was purchased out of a bankruptcy about three and one-half years ago. He explained his business purchases old shopping centers which are in disrepair and redevelops them to attract other tenants. Discussed were the improvements made to date and the small local tenants within the shopping mall. Per Mr. Kahn, two tenant meetings were held which supported the proposal, the facade renovations, the parking lot improvements and Walgreen's coming to the center.

Mr. Kahn estimated the improvements to the site would cost about $2.M to $2.5M and it would not look like a lifestyle center. However, the changes planned would make a dramatic difference to the tenants and the public coming to the site. Mr. Kahn clarified that when he met with staff over a two-month period he explained what improvements he wanted to make and staff was willing to work with him. Both sides offered suggestions. While he said he preferred to spend less money, he could not accomplish what he wanted for the site and to do what was best for the shopping center and the community. Continuing, Mr. Kahn said there will be under-canopy lighting, the posts will be uniform throughout the center, and the drainage under the posts will be repaired. The rear drive aisle will be repaired in general and include new speed bumps to deter speeding. New signage about private property will also be installed in the rear drive.

Regarding the proposed store, Mr. Kahn discussed that Walgreen's is very particular about its location and the only location it wanted to be on this parcel was at the corner being discussed. Because Walgreen's was converting those stores without drive-thrus to stores with drive-thrus, he said the current Walgreen's site on 63rd did not offer that and so he wanted to keep the Walgreen's store within the village using the proposed site. He believed the location was ideal.

Mr. Kahn reported on the large turnout of residents that showed up for a community meeting and in which two sets of issues were raised: 1) Roundheads (Pizza); and 2) traffic concerns for those residents north of the property. An additional traffic study was done due to that meeting. Mr. Kahn shared some background on the Roundheads restaurant stating that since his company purchased the shopping center, Roundheads had no lease and never had a lease since he owned the shopping center. Further information was shared on their meetings over the three plus years. Lastly, Mr. Kahn summarized that this project was about the community and the 35 retailers that worked hard to build their business that were looking forward to attracting more traffic and tenants.

Mr. John Bradchow (phonetic), Camburas & Theodore Ltd. Architects, confirmed that the materials being used for the Walgreen's building included EFIS with the bottom portion being cast stone. Asked why brick and stone materials were not being considered, Mr. Bradchow said the proposed materials reflected the more recent changes being made by Walgreens who wanted to implement their new style, the first prototype being in Downers Grove. The height of the cast stone would be approximately two feet around the entire building, wherein the chairman expressed concern about its durability.

Current occupancy rate was approximately 80% and it was anticipated to be 90% to 95% when completed. Mr. Kahn indicated that since the purchase of the center about 50% of the leases have been up for renewal and through negotiation many tenants have remained. Per a question, Mr. Kahn estimated 20% of the $2.0M was for the parking lot. Mr. Quirk, however, said he did not find that what was being presented in the renderings would result in a marked visible change to the facade. Mr. Kahn described how the west side of the center would differ dramatically with some painting of brick to occur but that it would change the character of the shopping center.

Mr. Peter Zalenko, GZD Architecture in Chicago, discussed the design features that were added to some of the existing buildings -- a canopy, with a walkway on Building B; and updated band on Building C; replacement of the mansard roof with a straight facade and a new higher cornice. Mr. Kahn also added that the tenants wanted a better sign band for better visibility, which was why the parapets were being raised.

Regarding the proposed amendment to the plat of subdivision for three lots, Mr. Kahn explained there was the potential for an outlot west of the Walgreen's site but it would have to be evaluated once the Walgreen's was completed. Some questions followed on whether Walgreen's would have a non-competitive clause in its lease. Ms. Hogstrom referenced a vacant Walgreen's located at 75th and Lemont. She also noted that on the Walgreen's real estate website there was no mention that a Walgreen's had to be on a corner site. Mr. Kahn indicated the proposed location was "the only place here they will go" and added that just about every new store was located on a hard corner with a signalized light. Responding to Ms. Johnson's question, Mr. Kahn stated should Walgreen's decide not to go into the center, the $2.0M worth of facade renovations/parking improvements would not occur. Asked if there were any plans for the Walgreens located at Belmont and 63rd, Mr. Kahn was not aware of a plan. Should the Walgreen's proposal not go through, Mr. Kahn envisioned his company would seek a similar alternative to make the shopping center work. Mr. Kahn indicated Roundheads was not disputing they had a lease at this time.

Chairman Rickard opened up public comment and reminded the public to restrict their comments to three minutes. He also reminded them of the three items that were being discussed/considered. For

the public, however, Ms. Pandey summarized the standards that the commission considers for the special use permit and the PUD amendment.

Ms. Samantha Gill, 6937 Camden Rd., Downers Grove, stated she is part of the Roundheads family and provided a history of the Roundheads restaurant before it was Roundheads. She stated she was not opposed to Walgreen's coming in but asked to consider moving it 200 feet west of the proposed location, as Roundheads would like to remain part of the community.

Ms. Linda Gorsoti (phonetic), 10 Nadlehoffer Court, Woodridge, supported Roundheads and believed moving them 200 feet was reasonable, commenting that when the larger businesses come in and take more desirable locations from small businesses, the less chance the smaller businesses have to build the community and connect people. She asked to honor the above request.

Mr. David Able, 1128 63rd Street, Downers Grove, distributed copies of a petition (on-line and paper versions) and the comments that were created on behalf of Roundheads. He explained how the community rallied together to support Roundheads after the property owner sent out notices, basically forcing a family business to close its business for a drive-through Walgreen's. Mr. Able reported for the past three weeks, the petition received 2,228 on-line signatures, 772 on-line comments and 21 in-person signatures. He shared the supportive comments he received from patrons now living in Canada, Washington State, as well as local patrons who shared many memories at Roundheads.

Mr. John Hopkins, 7511 Brown Ave., Forest Park, distributed a packet of five different Walgreens locations not located on corners, stating there should not be a reason that the proposed Walgreen's could not be relocated 200 feet west of where it is being proposed and it made no sense to demolish a family-owned business. Walgreen's was not even present to offer any compromise.

Mr. John Kuga (phonetic), 5912 Woodward, Downers Grove, summarized that it appeared the commission was voting on a little piece of the larger picture. (Both the chairman and Ms. Hogstrom briefly explain the village's comprehensive plan and a catalyst site.)

Ms. Katie Long, 1766 Springside Ave., Downers Grove stated she has been going to Roundheads for many years and supports small businesses. She asked the commission to "not allow this to happen." As for Standard E which states that it is a benefit to the residents and the public, as a homeowner who lives less than five miles from the location, she saw no added benefit to the proposal if she were to sell her home. Instead, she pointed out the large vacant building that stands at 63rd and Interstate 355 and believed that if Walgreens came in, then the existing Walgreens would sit vacant and now two large vacant buildings within less than five miles would exist. Additionally, the village would lose a small local family business. She pleaded to not have the proposal go through when there was a solution 200 feet west.

Ms. Jill Senert (phonetic) 810 Foxwood Blvd., #411, Lombard, asked the petitioner if Roundheads was the only lease rejected at the bankruptcy hearing when the other leases were renewed, or was it because the petitioner was in discussions with Walgreen's before the mall was purchased and was that the reason why the Roundheads lease was rejected and why he chose not to renew it? She pointed out that Mr. Kahn said if Walgreen's did not come in, then the $2.0M improvements would not be done; however earlier in the presentation he stated that is what his company does -- fixes run-down shopping centers. She believed the standards were being met but there was nothing that

exceeded them. Ms. Senert pointed out there were other pharmacies nearby– CVS, Jewel, etc. – but there were no sit-down restaurants in the area.

Ms. Christie Lyons, 535 Harding Ave., Glen Ellyn, works at Roundheads and read a letter (Attachment B to minutes) from one of Roundhead's loyal patrons (Douglas Dvorak), who could not be at the meeting. Mr. Dvorak, in his letter, asked that if Walgreen's were to take over the proposed site, what would happen to the current Walgreen's located at 63rd and Belmont, which he assumed would be no more than an eyesore. Mr. Dvorak cited other vacant buildings left by larger corporate businesses and stated that when larger corporations leave they leave behind a vacant blotch for homeowners to look at every day. He asked the commission to stop Walgreen's from taking over the Roundheads location.

Ms. Heiden, 228 Hampshire Lane, Bolingbrook, an employee of Roundheads since 2009, elaborated on the community activities and organizational sponsorships that Roundheads has been involved with over the years, which were many. Removing Roundheads away from Downers Grove "would be an injustice to this community."

Ms. Nicki Polaski, 6310 Tamamy Dr., Downers Grove, asked the commission where public comments, such as the ones being made, be directed. [Ms. Leitschuh indicated if a recommendation goes forward it will be on the March 7th Village Council agenda.] She did not find Mr. Kahn's behavior admirable since he picked up the shopping center at a low bankruptcy price with no intention except to use Walgreen's to do what a responsible person would do, and now was not going to do that. She stated that if Mr. Kahn could let the community keep its restaurant and work things out with Walgreens, she would be supportive as well as the others in the room.

Mr. William Franski, 7233 Springside, Downer Grove, viewed this matter as one side being a corporation / local government and on the other side a taxpaying business/entrepreneur, and the entrepreneur may be out of a business permanently. To him it reeked of possible antitrust which the consequences for same were very serious for those who lose. He asked the council to consider the matter with some legal advice. He stated he had three points of antitrust for the commissioners to review in closed session. (Attachment C to minutes)

Mr. Todd Kraus, 6108 Pershing Ave., Downers Grove, is a small business owner in the village and he met his business partner at Roundheads, which he considered an important community staple in the community. He expressed concern about vehicles speeding through his neighborhood on Woodward when they are sick and he also doubted that the traffic planners addressed the traffic that will be diverted from the current Walgreen's on Belmont to the proposed Walgreen's.

Mr. Terrence McGann, 1906 Sweet Brian Lane, Darien, believed Roundheads was the type of business that needs support for the community since the money spent there gets returned to the community. He asked what guaranty did the village have if Walgreen's decides that the revenue being sought is not enough and abandons the building? Mr. McGann raised the point that when Mr. Kahn gave his presentation he stated that from day one when he purchased the property he was looking to attract Walgreens. He suspected that any lease Roundheads entered into would have a contract clause that allowed for unilateral termination in the event Walgreens was interested. A month to month leased existed and Mr. McGann assumed Roundheads was paying its bills. McGann reiterated that he heard Mr. Kahn say he wanted to do what was right for the community

and be proud. He stated the community was very proud of the current establishment and was not against development, but not at the sacrifice of an entity that many have patronized for many years.

Mr. Adam Marchuka (phonetic), 5725 Sherman Ave. and 6017 Sherman Ave., Downers Grove. shared his own example of the petitioner's proposed 80% occupancy figure, citing that 200 feet over, the petitioner could make up the extra $20,000. The other issue Mr. Marchuka voiced was that the proposed Walgreen's would block Maxwell Beef and Familia's. He believed the parcel would be split into three lots and be sold individually, and, Walgreen's had a back-up plan to "get out of there." Lastly, he said he met most of his clients at Roundheads and it was a community landmark.

Mr. David Bowman, 1338 Purdue Ave., Naperville, described how Roundheads sponsors a number of athletic teams he is involved with. He said that 10% of the people in Downers Grove do not want Walgreens at the proposed location. He asked that when the commission makes its decision is it going to be a corporate giant or are they going to listen to the community that they represent?

Mr. Beth Svetich, 6750 Barrett St., Downers Grove, asked the commission to talk to Walgreens to see what they want, noting she was at the January 19, 2017 meeting and Walgreens representatives were not present there nor present today and there were several sites where Walgreen was not located on a corner. She recommended moving over 200 feet. It was a win-win situation for all.

Mr. Eric Martruka, 5725 Sherman Ave., Downers Grove, agreed with the comments being made and hoped more individuals would speak about other points. Regarding the traffic issue raised earlier, Mr. Matruka, having worked prior for the Downers Grove Township Highway Department, stated that Woodward Avenue was one of the less desirable streets to work on because it was unsafe.

Mr. Art Donner, 7548 Cambridge Rd., Darien, stated he was the former treasurer for the City of Darien and when he was on the council with the City of Darien, one always worried about the impact developments would have on local residents. He believed the proposed Walgreen's was "ugly" and looked like a warehouse. He questioned who would construct a $600,000 house near it. He pointed out that representatives from Walgreen's were not even present at the meeting. Furthermore, he commented on the small amount of revenue ($6,000) generated from the current Walgreens in which the village only receives 10%. Mr. Donner discussed other costs associated with public safety, pedestrian traffic, and the repairs to the infrastructure. He asked that when the commission makes its decision to consider what is happening in the community. Lastly, he pointed out that Walgreens will also carry groceries and will knock out the current grocery store.

Mr. Ron Phillips, 6655 Blackstone Dr., Downers Grove, stated he patronized Roundheads with the various teams he coached along with his family and it was the type of establishment the community chose to patronize. Should Roundheads leave, he said the community would travel to another restaurant in another town. He believed the village had an obligation to take care of its resources such as this one, who want to set up business inside the village and not somewhere else.

Ms. Jordan O'Prandek (phonetic), 7632 Walnut, Woodridge, stated she was here to fight for her Roundheads family and has been working for them for the past five years. She discussed the closeness of the employees, their low turnover and shared her concerns if Roundhouse left.

Mr. John Hoekema, 727 Bluebird Drive, Bolingbrook, owns Friendly Stitches and is pastor of Horizon Community Church. He had been to Roundheads and enjoyed being there. However, having been a tenant in the center over the past four years, he agreed it needed to be improved and asked everyone to keep that in mind moving forward. He wished a compromise could be met.

Mr. Gordon Goodman, 5832 Middaugh, Downers Grove, stated he was involved with the siting of the Walgreen's at 63rd and Main Streets which he was pleased to see did not work out. However, he believed the proposed site was better and a key component for the petitioner to renew the center. He also hoped Roundheads could stay within the center but explained the tradition in the village has been to allow property owners to design the proposals that come before the Plan Commission and then the Plan Commission evaluates them and decides to recommend them in the interest of the community. However, he said never in the past has the community assumed the authority to tell property owners what they should propose to do with their property. Mr. Goodman explained that if the commission recommended a rejection for the proposal and the village council concurred with that rejection then the developer would have to reconsider what he wanted to do with his property. He believed it was a good use for the property and hoped an arrangement could be made with Roundheads.

Mr. Kent Posmer, 1933 S. Loomis, Downers Grove, thanked the commissioners for their work in keeping the identify of the village and keeping it a family-friendly place. To him, the owners of Roundheads epitomized the family-friendly business in a community, commenting on the first time he and his family patronized the business on the day they relocated to Downers Grove. They have been going there ever since. He closed by stating he could not imagine the traffic situation being any better, seeing there were many children in the nearby neighborhood and safety was a concern on Woodward Avenue.

Mr. Lee Rider, 5807 Sherman, Downers Grove, voiced concerns about traffic since he resides on the north side of 63rd Street. He asked the commissions if there was a village code that required the property owner to improve his property even if the Walgreen's proposal did not work out. Lastly, he discussed the Roundhouse family, stated there was no reason it had to leave and believed there should be a simple solution for everyone. Those in the audience were present to support the Roundhouse owners.

Mr. Rich Kulovaney, 6825 Camden Rd., Downers Grove, supported the proposal and reminded the public that the Plan Commission can only rule on the proposal meeting the requirements of the special use and PUD. It could not stand between a two separate private business owners in a private transaction. Mr. Kulovaney cited various examples and reiterated the commission had limited capability that they were legally chartered with, based on ordinances and Illinois State law, and which guidelines existed in the village's ordinance. He commented on his visits to the existing Walgreen's located on Belmont stating it was tough to access but a drive-through pharmacy at the proposed location would be a benefit. The other concern he had with the petition was that the public was misled to believe that Roundhouse was being forced out when it was actually given an opportunity to move within the shopping center, and those who patronize the business would walk and park another 100 to 200 feet and go to the restaurant, where "everybody could win."

Ms. Tara Phillips, 6655 Blackstone Dr., Downers Grove, asked to focus on the guidelines that have been met, i.e., betterment of the community, then asked to look specifically at 63rd and Cass Avenue where most of the small businesses there closed. She stated that if Roundheads did not get to stay

in its present building, it was still being asked to move and it would be 4,000 less people going to the Walgreens.

Mr. Ryan Navotne, 6761 Baird Street, lives a couple blocks away from Roundheads and whenever he passes the restaurant and Walgreen's he notices that Walgreen's is not doing very well and so he does not feel it will improve the new location. However, since the notices have been put up regarding Roundhouse, it has been very crowded. The community cared about the restaurant and did not necessarily need the Walgreen's. The nearby Target carried the same items as Walgreen's. Lastly, he stated the speed bumps were only going to be upgraded if Walgreen's was built.

(The chairman asked for a five minute break at 9:35 p.m.; the meeting reconvened at 9:45 p.m.)

Mr. Jim Derienzo, 2945 Forest Glen Pkwy., Woodridge, is a friend, customer and business partner with one of the food service companies that serves Roundheads. Mr. Derienzo discussed the success of this family-owned business, noting 50% of such businesses go out of business the first year and 80% by year 3. The fact that the owners were running the business for a very long time was a testament to the hard work and dedication that they have shown over years in their business acumen. It was unfortunate that it was coming down to where owners were going to lose something for making the right choice. He hoped a solution could be found.

Mr. Mike Cazzoni, 1834 Great Plains Way, Bolingbrook echoed the above comments but also called out something that was mentioned in the first petition and that was "this was something the community needs." Looking to the Walgreen's website, there were 12 Walgreen's within five miles of the intersection being discussed and 46 within 10 miles. He asked to take that into consideration.

Ms. Mary Tenneson, 7844 Woodward, Woodridge, stated she could walk from her home to four Walgreens. At 83rd and Lemont there was a CVS store. Regarding the comment the community needs this, she said nobody asked the residents if they needed the Walgreen's that she was aware. Her other concern was that there were no other sit-down restaurants in the area unless you considered Burger King or McDonalds. She believed the village, over the years, has turned away from what the residents were asking and now it was about the money.

Mr. Steven Wint (phonetic), a Lisle Township resident, asked how the village planned to reduce the turn lane off of 63rd Street onto Woodward Avenue. He asked to not approve the PUD amendment.

Mr. Martin Turic, 7233 Bateman St., Downers Grove, voiced concerns about changing the turn lane length which he believed could confuse drivers into thinking that drivers were turning down Woodward Avenue and causing rear-end accidents. The change went against the traffic calming ordinance. He also shared concerns about traffic congestion in the morning and evening when people were picking up their prescriptions and vehicles turning into traffic flow causing unsafe conditions because Walgreen's did not want to change its location in the center. Mr. Turic stated that the proposal is to place $2.5M into the property if the commission will allow Walgreen's to locate there but he pointed out that the same $2.5M could not even repair the parking lot. He supported leaving Roundheads in its presentation location, deny the PUD amendment (for safety purposes), and have Walgreen's move over 200 feet, keeping the community vibrant.

Mr. Jeff Gasper, 6925 Blue Flag Ave., Woodridge, expressed support for Roundheads but indicated that without Walgreen's being present he did not believe a decision on the proposal could be made

tonight since outstanding questions existed which could be answered if Walgreens were present so that a better decision could be made. He recommended postponing a decision.

Mr. Charles Crimmins, 1733 Breasted Ave., Downers Grove, asked what was the benefit to the community as far as number of employees that will be employed and how it rolls through a community.

Mr. David Murrock, 508 Bunning, Downers Grove, a real estate broker, believes the parcel that is being subdivided will be a split-off and probably sold to an investor. He receives about 4 to 10 email listings a week on pharmacies, such as CVS or Walgreens, that are for sale, usually for sale between $4M and $6M.

Mr. Tim Garry, 5532 Washington St. Downers Grove, used to work in commercial leasing and the finance industry and used to be a retail bank manager. Adding to earlier comments, he stated that restaurants usually close within 1 to 2 years. He recalled the number of Walgreen that closed while Roundheads took over other locations in town and thrived. In fact, he would refer businesses to Roundheads because they "got the formula for successful restaurants."

Mr. John Lewensik, 2137 63rd Street, Downers Grove said he has been a tenant in the center for 23 years and has seen its decline. He stated the tenants there were looking forward to some form of revitalization and the center was part of the community. He almost left when the center went into foreclosure but then he met the new landlord who showed the tenants their plan. He stated the new owner has been responsive and he was very pleased. He believed the entire shopping center parcel was very large while the amount of area occupied by tenants was relatively small. He also believed the rents could command the types of rent that it would take to revitalize the center on its own and something would have to happen. He hoped a compromise could be worked out with Roundheads.

Hearing no further comments, the chairman closed the public hearing. He asked the petitioner to respond to the questions raised.

Mr. Kahn indicated he had a list of Walgreen statistics that he thought was in the commissioners' packets but may not have been. He offered to provide that list and make it part of the packet. He estimated there would be 8 to 10 employees on-site during a shift and probably a total of 35 employees. He stated the traffic figures would not change because Walgreen's was only two blocks away, but the store design would change a little. As for the traffic patterns changing, Mr. Kahn stated he misunderstood a comment and clarified that no traffic lanes were being changed. Instead, they were being made safer because it was going from a full four-way intersection into a full way into the site but upon exit, drivers would be prohibited from making a left turn onto 63rd Street.

KLOA traffic consultant, Javier Millan, stated the speeding issue along Woodward Avenue was an enforcement issue. Traffic was not expected to increase in the relocation of Walgreen's from Belmont and 63rd to the proposed site because the traffic patterns were already established with a minor adjustment. Details were explained. Mr. Millan summarized the traffic counts that took place on a Saturday (from 12 pm to 2 pm during traffic peak) and on a Tuesday (from 7 am to 9 am and from 2:30 pm to 6 pm peak). Details followed, noting that traffic counts were increased by 2% to allow for any growth that could occur in the area and included both the current Walgreen's and the proposed Walgreen's with Roundhouse. The proposed location of the Walgreen's would have very limited impact to the area. He reviewed lane details.

Ms. Gassen confirmed with Mr. Kahn that no changes to the roadway were occurring, specifically when a driver is heading north on Woodworth towards 63rd Street. Mr. Kahn explained the only change would be the exit onto 63rd where it goes from a full right or left exit to a right-out only. Ms. Gassen asked that it be reflected correctly in the traffic exhibit.

Ms. Johnson pointed out how traffic patterns were actually being changed by forcing the patrons to turn right onto 63rd Street and whether there was concern about those patrons wanting to take Woodward north. She believed the petitioner was increasing the traffic pattern, whether enforced or not, heading north, wherein Mr. Kahn explained how he anticipated drivers to traverse the site taking Woodworth north and turning left at the light to head west, which was a simple action. Mr. Millan confirmed that traffic in the turn lane on Woodward did back up beyond the access drive at peak times, however, they were trying to make it safer for someone to turn at a signalized intersection as well as discourage traffic into the neighborhood north of 63rd. Mr. Kahn remarked the study reflected that traffic is not increased at all if there is some enforcement.

Ms. Leitschuh added that Woodward north of 63rd Street was a county road not enforced by the village, and 63rd by itself was a county road also.

Given the public discussion, Mr. Kahn emphasized that his company liked Roundheads as a tenant and wanted them to continue to exist within the shopping center and were willing to make a deal. It was not a judgment about who the tenants should or should not be or what the legal relationship is of those tenants. Legal facts were pointed out: Roundheads had no legal right to be on the property beyond a 30-day window; FL Cedar, LLC has allowed them to stay for three and one-half years because they wanted them to stay and work out a deal; and from day one, FL Cedar, LLC wanted to rehabilitate the shopping center and bring in business and new tenants and it had to be done in an economically feasible way which he believed had been done in a positive way.

Per Mr. Quirk's question on how the petitioner planned to complete the site improvements before the certificate of occupancy was issued, Mr. Kahn explained the understanding he had with staff and said that once the commission approved the request, he would condition the approval on simultaneously doing the work. It was his understanding that it was a requirement of staff and the village board.

Mr. Quirk inquired about Mr. Kahn's commitment to improving the shopping center irregardless of securing the Walgreen's deal wherein Mr. Kahn stated he was committed to improving the shopping center but did not have the monetary funds to improve it to the level that was being proposed without Walgreen's or a similar business. He did have a signed lease with Walgreen's. Mr. Quirk raised concern that the commission was tying the approval of the proposal to Walgreen's occupying the building that is going to be constructed.

Discussion followed between some commissioners and Mr. Kahn on how the special use was meeting Standard No. 2, i.e., "that the use is necessary and desirable…" to which Mr. Kahn stated that a drive-through pharmacy in the community is important to the consumer; there were reasons why they exist and the public wanted them and used them. Again, he reminded the commission how he wanted to work with Roundheads; however, he stated that Roundheads lost in bankruptcy court over three years ago and they did not have a legal right to occupy the space whether Walgreen's came in or not,. It was important for the center to get to the rehabilitation stage to bring

capital to the center. He did not believe this type of discussion was appropriate for the meeting. He also reminded that 35 other tenants existed in the shopping center who wanted the development to move forward.

Mr. Kahn thanked the commission for its time and attention on this matter and asked the commission to look at staff's conditions for the standards of approval for the PUD as well as the special use. He believed the proposal met the standards; staff stated the same, and those were the specific issues to be considered tonight.

The commissioners proceeded to discuss whether the proposal was a necessity, the fact that the shopping center needed help and bringing in such tenants allowed that improvement. However, Walgreen's was not invested in the community like Roundheads and Walgreen's was not present at the meeting, which would have been helpful. Other comments followed that it was unfortunate that in order for the deal to work, one of the most beloved pieces of the mall had to be demolished. Pointed out was the fact that while the petitioner was seeking the subdivision it was the special use to construct the drive-through and that other than the subdivision, the petitioner could construct the Walgreen's and forget the remaining improvements to the shopping center.

Mr. Maurer pointed out what the standard read "…the special use is necessary or desirable to provide a service or facility that is in the interest of public convenience," noting that was what the petitioner was doing – an example followed. Mr. Maurer further read text from the comprehensive plan reminding everyone of the commission's purview and that both plans recommended that "the village promote the modernization and/or redevelopment of the property…" Mr. Quirk proceeded to explain to the public what catalyst sites were and what the village's goal was with them. He did not believe that was occurring at this site. And, just because the proposed site was identified as a catalyst site, did not mean the commission nor the village had gone to every effort to ensure that the village has executed that. However, Mr. Quirk believed the petition met all of the requirements for amending the PUD and the requirements to replat within their boundaries but was struggling with the special use only because he heard testimony that the drive-thru was not needed or desirable. Additional comments from the chairman included that the standards were being met but the difficulty was the displacement of a well respected business and he did not believe this matter was final because he believed it may prompt other conversations. Chairman Rickard hoped something could be worked out, noting the landlord was willing to work with the tenant. However, it was within the rights of the landlord, who had ownership of the property, to decide who they want to lease to, etc. to spur additional interest. He was not convinced it was the end for Roundheads.

Further conversation followed on the fact that the Plan Commission was not approving anything but was a recommending body and that conditions could be placed upon its recommendation.
Mr. Quirk said he wanted to see Condition No. 2 revised so that the site work and building work did not have to be completed simultaneously, wherein Ms. Leitschuh, explained that simultaneous was the intent of the condition. With that being said, the chairman added that there was many things that could be done to the Walgreen building to make it look nicer such as increasing the two-feet of EFIS off the ground, since the building would see heavy traffic; increasing the height (to 3 or 4 feet) of the hard surface material so that it makes the building more durable and last a longer time.

Ms. Gassen also agreed with the above comments and concerns, including the building's material being EFIS, from a durability standpoint. Asked if not having a Walgreen's representative present at the meeting was a concern, the chairman voiced it was not, since it was a common practice with

large corporate businesses. Ms. Hogstrom expressed concern about the village having a number of vacant Walgreen's buildings in town. The chairman concurred. Mr. Maurer added that Walgreen's was removing its mid-block sites in order to relocate to corner locations in order to provide drive-through pharmacies.

Mr. Boyle shared his comments that the matter was a difficult situation and the Plan Commission was not being asked to consider the factors between a land owner and a lease situation. While the issue of public convenience was raised he agreed it was demonstrated tonight. Mr. Maurer asked that the exhibits/elevations reflect the correct information since EFIS was not stucco and was a different material.

The chairman entertained a motion.

WITH RESPECT TO FILE 16-PLC-0062, MR. QUIRK MADE A MOTION THAT THE PLAN COMMISSION FORWARD A NEGATIVE RECOMMENDATION TO THE VILLAGE COUNCIL FOR THE APPROVAL OF A PLANNED UNIT DEELOPMENT AMENDMENT TO CONSTRUCT A NEW CONVENIENCE GOODS STORE, A SPECIAL USE FOR A DRIVE-THROUGH FACILITY, AND A PLAT OF SUBDIVISION, BASED ON THE FACT THAT IT DOES NOT MEET THE STANDARD FOR A SPECIAL USE AND IT IS NOT DESIREABLE OR NECESSARY AT THIS LOCATION.

SECONDED BY MS. HOGSTROM. ROLL CALL.

AYE: MR. QUIRK, MS. HOGSTROM, MR. BOYLE
NAY: MS. GASSEN, MS. JOHNSON, MR. MAURER, CHAIRMAN RICKARD

MOTION FAILED TO DENY THE PETITION. VOTE: 3-4

WITH RESPECT TO FILE 16-PLC-0062, MS. JOHNSON MADE A MOTION THAT THE PLAN COMMISSION FORWARD A POSITIVE RECOMMENDATION TO THE VILLAGE COUNCIL FOR THE APPROVAL OF A PLANNED UNIT DEELOPMENT AMENDMENT TO CONSTRUCT A NEW CONVENIENCE GOODS STORE, A SPECIAL USE FOR A DRIVE-THROUGH FACILITY, AND A PLAT OF SUBDIVISION, SUBJECT TO THE FOLLOWING CONDITIONS:

1. **THE PLANNED UNIT DEVELOPMENT, SPECIAL USE AND PLAT OF SUBDIVISION SHALL SUBSTANTIALLY CONFORM TO THE STAFF REPORT; AND DRAWINGS PREPARED BY MANHARD CONSULTING LTD, DATED 11/28/2016 AND RESUBMITTED ON 01/19/2017, EXCEPT AS SUCH PLANS MAY BE MODIFIED TO CONFORM TO THE VILLAGE CODES AND ORDINANCES;**
2. **THE SITE IMPROVEMENT WORK AND BUILDING IMPROVEMENTS FOR THE PROPERTY MUST BE COMPLETED PER THE SITE IMPROVEMENT EXHIBIT, DATED 11/28/16, REVISED PLAN DATED 01/19/2017, PRIOR TO THE ISSUANCE OF THE CERTIFICATE OF OCCUPANCY FOR WALGREENS;**
3. **THE WALGREENS BUILDING SHALL BE EQUIPPED WITH AN AUTOMATIC SUPPRESSION SYSTEM AND AN AUTOMATIC AND MANUAL FIRE ALARM SYSTEM;**

4. **A SEPARATE SIGN PERMIT WILL BE REQUIRED PRIOR TO INSTALLATION OF ANY WALL OR MONUMENT SIGN; AND**
5. **THE PLANS/ELEVATIONS <u>MUST CLEARLY REFLECT THE MATERIALS BEING USED ON THE BUILDING'S FACADES</u> (IS IT STUCCO OR EFIS?) PRIOR TO VILLAGE COUNCIL MEETING.**

SECONDED BY MS. GASSEN. ROLL CALL:

AYE: MS. JOHNSON, MS. GASSEN, MR. MAURER, MR. RICKARD
NAY: MR. BOYLE, MS. HOGSTROM, MR. QUIRK

MOTION PASSED. VOTE: 4-3

THE MEETING WAS ADJOURNED AT 10:50 P.M. ON MOTION BY MR. QUIRK, SECONDED BY MR. GASSEN. MOTION CARRIED UNANIMOUSLY BY VOICE VOTE OF 7-0.

`

/s/ Celeste K. Weilandt
(As transcribed by MP-3 audio)

VILLAGE OF DOWNERS GROVE

Swati Pandey <spandey@downers.us>

Fwd: Support for zoning plan

Stanley Popovich <spopovich@downers.us> Mon, Feb 6, 2017 at 12:39 PM
To: Swati Pandey <spandey@downers.us>, rleitschuh <rleitschuh@downers.us>

Please print and place on dais. Please also put in VC items.
Thanks
--------- Forwarded message ---------
From: **Heidi Einsweiler** <heidi.einsweiler@gmail.com>
Date: Mon, Feb 6, 2017 at 12:33 PM
Subject: Support for zoning plan
To: spopovich@downers.us

Good afternoon,

I wanted to express my support for a zoning proposal for tonight's public hearing, which I am unable to attend in person. As a nearby homeowner, we are highly encouraged by the proposed development at 63rd and Woodward. We moved to Downers Grove in 2013 and during the time, have found that business area to do nothing but decline in both health and appearance. The proposal to rezone to allow a new Walgreens building would not only hide some of the very unsightly features in the strip mall, it might also serve as an anchor store to help draw additional traffic to the area. In turn, this development could rejuvenate the area by bringing other investors and retail stores.

Additionally, 63rd Street is one of only a few exits off the interstate into Downers Grove and is a sad first impression for visitors to our beautiful community. We are certainly aware that many residents have strong historical feelings about the current restaurant that occupies this space and is opposing the zoning matter. We note that none of the current businesses are drawing sufficient traffic to increase and improve business in the area; and the current lessee is no exception, particularly with the way the surrounding property is currently maintained.

We urge you to please approve the submitted rezoning request and to support future business development in this area, which has been an eyesore for nearby residents and most of Downers Grove for many years now. Development of this area is good for residents and could improve our community by bringing additional jobs, as well as increased tax revenues.

Regards,

Heidi Einsweiler
2224 Oxnard Drive, Downers Grove

--

Stan Popovich, AICP
Director of Community Development
Village of Downers Grove
p. 630-434-6893
f. 630-434-6873

thefreedictionary.com

Competition law

Competition law, known in the United States as **antitrust law**, are laws that promote or maintain market competition by regulating anti-competitive conduct.[1]

The history of competition law reaches back to the Roman Empire. The business practices of market traders, guilds and governments have always been subject to scrutiny, and sometimes severe sanctions. Since the 20th century, competition law has become global. The two largest and most influential systems of competition regulation are United States antitrust law and European Union competition law. National and regional competition authorities across the world have formed international support and enforcement networks.

Modern competition law has historically evolved on a country level to promote and maintain competition in markets principally within the territorial boundaries of nation-states. National competition law usually does not cover activity beyond territorial borders unless it has significant effects at nation-state level.[1]

The protection of international competition is governed by international competition agreements. In 1945, during the negotiations preceding the adoption of the General Agreement on Tariffs and Trade (GATT) in 1947, limited international competition obligations were proposed within the *Charter for an International Trade Organisation*. These obligations were not included in GATT, but in 1994, with the conclusion of the Uruguay Round of GATT Multilateral Negotiations, the World Trade Organization (WTO) was created. The *Agreement Establishing the WTO* included a range of limited provisions on various cross-border competition issues on a sector specific basis.[2]

Competition law

Basic concepts
- History of competition law
- Monopoly
  - Coercive monopoly
  - Natural monopoly
- Barriers to entry
- Market power
- SSNIP test
- Relevant market
- Merger control

Anti-competitive practices
- Monopolization
- Collusion
  - Formation of cartels
  - Price fixing
  - Bid rigging
- Product bundling and tying
- Refusal to deal
  - Group boycott
  - Essential facilities
- Exclusive dealing
- Dividing territories
- Conscious parallelism
- Predatory pricing
- Misuse of patents and copyrights

Enforcement authorities and organizations
- International Competition Network
- List of competition regulators

Principle

Competition law, or antitrust law, has three main elements:

- prohibiting agreements or practices that restrict free trading and competition between business. This includes in particular the repression of free trade caused by cartels.
- banning abusive behavior by a firm dominating a market, or anti-competitive practices that tend to lead to such a dominant position. Practices controlled in this way may include predatory pricing, tying, price gouging, refusal to deal, and many others.
- supervising the mergers and acquisitions of large corporations, including some joint ventures. Transactions that are considered to threaten the competitive process can be prohibited altogether, or approved subject to "remedies" such as an obligation to divest part of the merged business or to offer licenses or access to facilities to enable other businesses to continue competing.

Substance and practice of competition law varies from jurisdiction to jurisdiction. Protecting the interests of consumers (consumer welfare) and ensuring that entrepreneurs have an opportunity to compete in the market economy are often treated as important objectives. Competition law is closely connected with law on deregulation of access to markets, state aids and subsidies, the privatization of state owned assets and the establishment of independent sector regulators, among other market-oriented supply-side policies. In recent decades, competition law has been viewed as a way to provide better public services.[3] Robert Bork has argued that competition laws can produce adverse effects when they reduce competition by protecting inefficient

Help Save Roundhead's From Being Forced to Close!

We've come a long way... From pushing around a bagel cart (giving away a sandwich to anyone who would take one!) to operating out of a brick and mortar restaurant that feels like a home away from home, we've come a long way. From temporary booths at festivals to a local place where family dinners turn into fun memories and customers become friends – we've come a long way...

And we don't want to go.

Roundhead's Pizza Pub is being forced out of our location in Meadowbrook Shopping Center.

After all these years of seeing your families grow alongside of ours, after all these years of meeting customers and having them turn into friends – we would hate to see all of that come to an end. We have been a contributing part of the Downers Grove community for over 20 years. Throughout that time, we have seen memories being made, children and families grow, and even marriages formed. Please help us to be able to continue to grow more memories with all of you guys.

Our "Roundhead's Family" needs to stick together!

Please help us save Roundhead's and sign this petition to keep us in business. Thank you to EVERYONE!!! #saveroundheads

	Name:	Signature:	Date:
1	Emily Turnholt	Emily Turnholt	1/22/17
	Address: 109 Rockford ave. Forest Park IL 60130		
2	Name: Robert Turnholt	Signature:	Date: 1/22/17
	Address: 109 Rockford Ave Forest Park, IL 60130		
3	Name: John M Qualkinbush	Signature:	Date: 1/22/2017
	Address: 7010 Barrington Ct. Woodridge, 60517		
4	Name: Tim Schrader	Signature:	Date: 1/22/2017
	Address: 217 67th St Darien IL 60561		
5	Name: Alisa Altenburg	Signature: Alisa Altenburg	Date: 1/22/17
	Address: 162 S. Stewart Ave. Lombard IL 60148		
6	Name: Wes Altenburg	Signature: Wesley Altenburg	Date: 1/22/2017
	Address: 162 S. Stewart Ave Lombard, IL 60148		
7	Name: Colin Strauf	Signature:	Date: 1/22/17
	Address: 13 W. 57th St. Westmont, IL 60559		
8	Name: Dayana Strauf	Signature:	Date: 1/22/17

	Address: 13 W. 57th St, Westmont, IL 60559			
9	Name: Azalia Valle	Signature: Azalia Valle	Date: 1/22/17	
	Address: 136 E. Morse, Northlake, IL 60164			
10	Name: Kelly Kohrt	Signature: Kelly Kohrt	Date: 1-22-17	
	Address: 3056 Willardshire Rd Joliet, IL 60431			
11	Name: Pete Kohrt	Signature: Pete Kohrt	Date: 1-22-17	
	Address: 2010 olde mill rd			
12	Name: Ron Pokrajac	Signature:	Date: 1-22-17	
	Address: 2910 Facel Vega Drive			
13	Name: Kimberly Pokrajac	Signature: Kimberly Pokrajac	Date: 1-22-17	
	Address: 2910 Facel Vega Dr. Joliet, IL 60435			
14	Name: Jason Merriman	Signature: Jason Merriman	Date: 1-22-17	
	Address: 2911 Facel Vega Dr Joliet IL 60435			
15	Name: Kristen Merriman	Signature: Kristen Merriman	Date: 1-22-17	
	Address: 2911 Facel Vega Dr Joliet IL 60435			
16	Name: Brian Smith	Signature: Brian Smith	Date: 1/22/17	
	Address: 2665 White Barn RD Aurora IL 60502			
17	Name: Jill Smith	Signature: Jill Smith	Date: 1/22/17	
	Address: 2665 White Barn Rd. Aurora, IL 60502			
18	Name: KEITH WICKLUND	Signature: Keith Wicklund	Date: 1-22-17	
	Address: 3405 SUMMERHILL DR.			
19	Name: ROGER SHERRY	Signature: Roger Sherry	Date: 1-22-17	
	Address: 2105 CHICAGO AVE DG, IL 60515			
20	Name: Matt Gialdini	Signature: Matt Gialdini	Date: 1-22-17	
	Address: 22 60th St. Downers Grove, IL 60515			
21	Name: Ann Monty	Signature: Ann Monty	Date: 1/22/17	
	Address: 680 Mott Dalmeda Drive			
22	Name: Virginia Thompson	Signature: Virginia Thompson	Date: 1/22/17	
	Address: 6243-45 Ave Kenosha WI 53142			
23	Name: Dean Thompson	Signature: Dean Thompson	Date: 1/22/17	
	Address: 6243-45 Ave Kenosha WI 53142			
24	Name: Filiona Pikowski	Signature: Filiona Pikowski	Date: 1/22/17	
	Address: 5812 Lyman Ave Downers Grove 60516			
25	Name: Jessica McNelis	Signature: Jessica McNelis	Date: 1/22/17	
	Address: 6201 Fairmont Ave. Downers Grove 60516			
26	Name: Michelle Herlihy	Signature: Michelle Herlihy	Date: 1/22/17	
	Address: 6401 Blodgett Ct / Downers Grove, IL 60516			

27 Name: Scott McNellis Signature: Scott McNellis Date: 1/22/2017
Address: 6201 Fairmont Ave, Downers Grove, IL 60516

28 Name: Allison Reed Signature: Allison Reed Date: 1/22/2017
Address: 5825 Washington St DG IL 60516

29 Name: Rhonda M. Kelenas Signature: Rhonda M. Kelenas Date: 1/22/17
Address: 6345 Brighton St. Downers Grove IL 60516

30 Name: Christian Legan Signature: Christian Legan Date: 1/22/17
Address: 1330 Woodcutter Ln, Unit D, Wheaton, IL 60189

31 Name: Mary Klockner Signature: Mary Klockner Date: 1/22/17
Address: 6433 Taylor Dr. Woodridge IL 60517

32 Name: Steve Klockner Signature: Steve Klockner Date: 1/22/17
Address: 6433 Taylor Dr. Woodridge IL 60517

33 Name: Leo Conaghan Signature: Leo Conaghan Date: 1/22/17
Address: 605 W. 63rd St #4 Westmont, IL

34 Name: Donna Seranko Signature: Donna Seranko Date: 1.22.17
Address: 466 Arboretum Dr Lombard IL

35 Name: Michael Raher Signature: Michael Raher Date: 1/22/17
Address: 8265 Meadowwood Ave Woodridge IL 60517

36 Name: Kenneth Baher Signature: Kenneth Baher Date: 1/22/17
Address: 8265 Meadowwood Ave Woodridge IL 60517

37 Name: Stacey Raher Signature: Stacey Raher Date: 1/22/17
Address: 8265 Meadowwood Ave Woodridge 60517

38 Name: Gemma Peele Signature: Gemma Peele Date: 1/22/17
Address: 11707 Richards Drive Tinley Park, IL 60477

39 Name: Jim Koeneman Signature: Jim Koeneman Date: 1/22/17
Address: 5544 Durand Dr. DG

40 Name: Denise Bullens Signature: Date:
Address: 5544 Durand Dr. DG.

41 Name: Brittany Signature: Date: 1/22
Address: Cog Hill Season Blvd

42 Name: Daniel Galindo Signature: Date: 1/22
Address: 13145 Meadowhill Ln

43 Name: Val Dickeson Signature: Valerie Dickeson Date: 1/22/17
Address: 1015 Smith Rd Lisle, 60532

44 Name: Sue Bryan Signature: Sue Bryan Date: 1-22-17.
Address: 1015 Smith Rd. Lisle, IL.

45 Name: Michael Kram Signature: Mike Kram Date: 1/22/17

	Address: 2493 Carlton Dr., Woodridge, IL 60517			
46	Name: Ashley Kram	Signature:	Date: 1/22/17	
	Address: 2493 Carlton Dr Woodridge IL 60517			
47	Name: MICHAEL MILA	Signature:	Date: 1/22/17	
	Address: 4015 HERON CT. NAPERVILLE, IL 60564			
48	Name: Colleen Mila	Signature:	Date: 1/22/17	
	Address: 4015 Heron Ct., Naperville, IL 60564			
49	Name: TIM MILLER	Signature:	Date: 1-22-17	
	Address: 2409 MANCHESTER CT APT A 60517			
50	Name: Andrew Peterson	Signature:	Date: 1-22-17	
	Address: 2409 Manchester Ct Unit A 60517			
51	Name: JILL PETERSON	Signature:	Date: 01-22-17	
	Address: 2409 MANCHESTER "A" - WOODRIDGE IL 60517			
52	Name: Michael Swanson	Signature:	Date: 01-22-17	
	Address: 520 60th Street Downers Grove, IL			
53	Name: Devin Colt	Signature:	Date: 1-22-17	
	Address: 1519 W 61st St Downers Grove IL			
54	Name: Jessica Collins	Signature:	Date: 1-22-17	
	Address: 924 Bainbridge Naperville, 60563			
55	Name: Ashley Caliendo	Signature:	Date: 1-22-17	
	Address: 6460 Double Eagle Dr Unit 304 Woodridge 60517			
56	Name: Amanda Mckay	Signature:	Date: 1-22-17	
	Address: 6460 double eagle drive Apt 203			
57	Name: TIM TRUHLAR	Signature:	Date: 1-22-17	
	Address: 1634 63RD ST			
58	Name: RYAN MAKEY	Signature:	Date: 1/22/17	
	Address: 6714 PERSHING CT			
59	Name: Tabitha Makey	Signature:	Date: 1/22/17	
	Address: 2316 Woodhill Ct. Plainfield			
60	Name: Tina Truhlar	Signature:	Date:	
	Address: 1634 63rd St. Dlb, IL 60525			
61	Name: RAD KOSANOVIC	Signature:	Date: 1/22/17	
	Address: 6240 SARATOGA AVE. D. GROVE IL 60516			
62	Name: NIK KOSANOVIC	Signature:	Date: 1/22/17	
	Address: 3708 JUNIPER AVE. JOLIET IL 60431			
63	Name: Alyson & Nathan Lundby	Signature:	Date: 1/22/17	
	Address: 329 California Av, Santa Monica CA 90403			

64	Name: Nathan Lundby	Signature:	Date: 1/22/17
	Address: 321 California Apt 9 Santa Monica, CA 90403		
65	Name: R. CARA	Signature:	Date: 1/22/17
	Address: 1543 SPRINGSIDE A. - Downers Grove IL		
66	Name: NORA O'LEARY	Signature:	Date:
	Address: 3015 APPLEGATE LN GLENVIEW IL 60025		
67	Name: KERRY O'CONNELL	Signature:	Date:
	Address: 9937 S CICERO AVE OAKLAWN IL		
68	Name: Mark Fisher	Signature:	Date:
	Address: 932 Appleton Drive, Batavia, IL 60510		
69	Name: RAFAEL SANTA	Signature:	Date: 1/22/17
	Address: 3025 AUTUMN LAKE DR, AURORA, IL 60504		
70	Name: TOM MURPHY	Signature:	Date: 1/22/17
	Address: 2818 COOPER COURT WOODRIDGE		
71	Name: Hailey B.	Signature:	Date: 1/22/17
	Address: Woodridge, IL		
72	Name: Charles Matthies	Signature:	Date: 1/22/17
	Address: 1728 Whidden Ave, Downers Grove, IL 60516		
73	Name: Robert Behnken	Signature:	Date:
	Address: 5506 East Lake Dr Lisle IL 60532		
74	Name: Whitney Hasse	Signature:	Date: 1/22/17
	Address: 5506 East Lake Dr Lisle IL 60532		
75	Name: JOSE NAVARRO	Signature:	Date: 1/22/17
	Address: 2 TROBURY RIDGE CT 106 Woodridge IL 60517		
76	Name: ANDREW S. PEDERSEN	Signature:	Date: 1/22/17
	Address: 2040 Prentiss Drive Downers Grove, IL 60516.		
77	Name: Barbara O'Dell	Signature:	Date: 1/22/17
	Address: 6451 Wells St Downers Grove IL		
78	Name: SCOTT MCGOUGH	Signature:	Date:
	Address: 7700 MITCHELL DR WOODRIDGE IL 60517		
79	Name: Cheryl Toohey	Signature:	Date: 1/23/17
	Address: 2717 Meadowdale Ln.		
80	Name: Philip Hum	Signature:	Date: 1/23/17
	Address: 1901 E First St. SANTA ANA CA 92705		
81	Name: Billy Baldiviez	Signature:	Date: 1/22/17
	Address: 1210 Vicente ST LA CA 90024		
82	Name: Steven Meiners	Signature:	Date: 1/23/17
	Address: 8328 Mending Wall dr Woodridge IL		

83	Name: Hannah Wentland	Signature:	Date: 1/23/17
	Address: 2564 Tranquil Lane Woodridge IL 60517		
84	Name: Chris Spindler	Signature:	Date: 1/23/17
	Address: 6513 Puffer Rd Downers Grove, IL 60516		
85	Name: MICHAEL CORCORAN	Signature:	Date: 1/23/17
	Address: 6513 PUFFER RD DOWNERS GROVE, IL 60516		
86	Name: Matt McNamara	Signature:	Date: 1/23/17
	Address: 14007 Thomas Dr. Orland Park, IL 60462		
87	Name: Carrie Contreras	Signature: Carrie Contreras	Date: 1/23/17
	Address: 6450 Double Eagle Dr. #418 Woodridge, IL 60517		
88	Name: Walter Campbell	Signature:	Date: 1-23-17
	Address: 6450 Double Eagle Drive APT. #418 Woodridge, IL 60517		
89	Name: Linda Lahey	Signature: Linda S. Lahey	Date: 1/23/17
	Address: 6941 Terrace, D.G. IL.		
90	Name: Bob Snyder	Signature:	Date: 1/23/17
	Address: 6931 Terrace, D.G. IL		
91	Name: Catherine Nika	Signature:	Date: 1/23/17
	Address: 7001 Terrace, DG IL		
92	Name: Mary Everaert	Signature:	Date: 1/23/17
	Address: 6904 Terrace, DGIL		
93	Name: Bill Lahey	Signature:	Date: 1/23/17
	Address: 6941 TERRACE DR DOWNERS GROVE, IL 60516		
94	Name: Brian Bak	Signature:	Date: 1/23/17
	Address: 130C ENCLAVE CIR. BOLINGBROOK, IL 60440		
95	Name: Jillian Cullen	Signature:	Date: 1/23/17
	Address: 6530 Double Eagle Dr		
96	Name: ~~David~~ Jeremy Campbell	Signature:	Date: 1/23/17
	Address: 6530 Double Eagle DR. WOODRIDGE IL 60517		
97	Name: Shannon Lahey	Signature: Shannon Lahey	Date: 1/23/17
	Address: 130 C Enclave Circle Bolingbrook ~~60440~~		
98	Name: Angela Rauen	Signature:	Date: 1/23/17
	Address: 4112 N Park Ave, Westmont, IL 60559		
99	Name: Meghan McVeigh	Signature:	Date: 1-23-17
	Address: 6242 Stonewall Ave D.G. 60516		
100	Name: Kurt Cowan	Signature:	Date: 1-23-17
	Address: 6242 Stonewall Ave Downers Grove 60516		

Help Save Roundhead's From Being Forced to Close!

We've come a long way... From pushing around a bagel cart (giving away a sandwich to anyone who would take one!) to operating out of a brick and mortar restaurant that feels like a home away from home, we've come a long way. From temporary booths at festivals to a local place where family dinners turn into fun memories and customers become friends – we've come a long way...

And we don't want to go.

Roundhead's Pizza Pub is being forced out of our location in Meadowbrook Shopping Center.

After all these years of seeing your families grow alongside of ours, after all these years of meeting customers and having them turn into friends – we would hate to see all of that come to an end. We have been a contributing part of the Downers Grove community for over 20 years. Throughout that time, we have seen memories being made, children and families grow, and even marriages formed. Please help us to be able to continue to grow more memories with all of you guys.

Our "Roundhead's Family" needs to stick together!

Please help us save Roundhead's and sign this petition to keep us in business. Thank you to EVERYONE!!! #saveroundheads

	Name:	Signature:	Date:
1	MICHAEL C PALONIS Address: 237 SUNRISE AVE WILLOWBROOK, IL 60527		01/20/2017
2	Erica Palonis Address: 237 Sunrise ave Willowbrook IL 60527		1-20-17
3	Heather Bruemmer Address: 1919 Carlsbad Cr. Naperville IL 60563		1/20/17
4	Jeff Gernand Address: 1416 Janes Ave Downers Grove IL 60516		1/20/17
5	Geoff Peterson Address: 1815 Sneed St Bolingbrook IL		1-20-17
6	Kathy Apostolovick Address: 216 E. Burlington St Riverside IL 60546	Kathy Apostolovick	1-20-17
7	Patti Eddy Address: 671 Brooklyn Dr Aurora	Patti Eddy	1/20/17
8	D. Remily 671 Brooklyn Dr Aurora IL	D. Remily	1/20/17

	Address:		
9	Name: Eric Stover	Signature:	Date: 1-20-17
	Address: 6120 SPRINGSIDE AVE DOWNERS GROVE		
10	Name: Suzanne Shorer	Signature:	Date: 1-20-2017
	Address: 6120 Springside Ave Downers Grove		
11	Name: Javier Hernandez	Signature:	Date: 1-20-17
	Address: 1526 Spencer Aurora IL		
12	Name: Mike Cirar	Signature:	Date: 1-20-17
	Address: 631 Jordan Ave Romeoville IL 60446		
13	Name: Jason Demas	Signature:	Date: 1/20/17
	Address: 7030 Newport Dr. Unit #101 Woodridge IL 60517		
14	Name: Jessica Demas	Signature: Jessica L Demas	Date: 1/20/17
	Address: 7030 Newport Dr. unit #101 Woodridge IL 60517		
15	Name: Brandon Byczynski	Signature:	Date: 1/21/2017
	Address: 1865 Hastings Ave. Downers Grove, IL 60516		
16	Name: Joseph Ficaro	Signature:	Date: 1/21/2017
	Address: 352 Stone Creek Dr, Bolingbrook, IL 60440		
17	Name: Dustin Craig	Signature:	Date: 1/21/17
	Address: 6941 Sun Drop Ave, Woodridge, IL 60517		
18	Name: Mary Reynolds	Signature: Mary Reynolds	Date: 1/21/17
	Address: 1037 222 7th Street Downers Grove, Illinois 60515		
19	Name: David Dahlheimer	Signature: David Dahlheimer	Date:
	Address: 358 Twin Creeks Drive, Bolingbrook IL		
20	Name: Carly Deubel	Signature: Carly Deubel	Date: 1/21/17
	Address: 2457 Spring St. Woodridge, IL Unit 3605		
21	Name: Chris Boyle	Signature:	Date: 1/21/17
	Address: 2457 Spring St. Unit 3605, Woodridge, IL		
22	Name: Michael Murar	Signature:	Date:
	Address: 2400 Kildeer St. Woodridge, IL 60517		1/21/17
23	Name: David Pleak	Signature:	Date:
	Address: 3023 W Oakley Chicago [redacted] 60618		
24	Name: Karen Abel	Signature: Karen Abel	Date: 1-22-17
	Address: 6813 Eastside Ave Woodridge IL 60517		
25	Name: David M. Abel	Signature:	Date: 1-22-17
	Address: 1128 63rd St. Downers Grove, IL 60516		
26	Name: Carolyn Johnson	Signature:	Date: 1-22-17
	Address: 2700 Leyland Ln Aurora, IL 60504		

27	Name: Bill Johnson	Signature:	Date: 1/22/17	
	Address: 2700 Leyanel Ln Aurora IL 60504			
28	Name: JOE Battista	Signature:	Date: 1/28/17	
	Address: 2652 Lundquist Dr, Aurora IL 60503			
29	Name: Kate Battista	Signature:	Date: 1/22/17	
	Address: 2652 Lindquist Dr Aurora IL 60503			
30	Name: Tammy Bristol	Signature:	Date: 1/24/17	
	Address: 4163 Cumnor Road, Downers grove, IL 60515			
31	Name: Kevin Bristol	Signature:	Date: 1/24/17	
	Address: 4163 Cumnor Road, Downers grove, IL 60515			
32	Name: Kathleen Flynn	Signature: Kathleen Flynn	Date: 1/24/17	
	Address: 987 Creekside Cir Naperville IL 60563			
33	Name: Shannon Horn	Signature:	Date: 1/24/17	
	Address: 69 Kennedy Lane Hinsdale IL 60521			
34	Name: Leslie Gordon	Signature:	Date: 1-24-17	
	Address: 1225 Jefferson Lane Cary IL			
35	Name: Alexis Bryant	Signature:	Date 1/24/17	
	Address: 1440 S. Wabash Ave Chicago IL			
36	Name: Calvin Hogar	Signature: Calvin Hogar	Date: 1/25/17	
	Address: 6008 Sherman Dr. Woodridge			
37	Name: SANDI BOHN	Signature:	Date: 1/25/17	
	Address: 4825 WOODWARD Downers GROVE - IL			
38	Name: PETER BROWN	Signature:	Date: 1/25/17	
	Address: 85 PINE AVE. RIVERSIDE IL 60546			
39	Name: Barbara Costantino	Signature:	Date: 1/25/17	
	Address: 1234 55th St, Downers Grove, IL 60515			
40	Name: Sunshine Echevarria	Signature: S Echevarria	Date: 1/25/17	
	Address: 31709 Village Green Blvd Wauconda IL 60555			
41	Name: Sarah Batzel	Signature: Sarah Batzel	Date: 1/25/17	
	Address: 5425 Lyman Ave. Downers Grove IL 60515			
42	Name: Kacey Gallo	Signature: Kacey Gallo	Date: 1/25/17	
	Address: 1913 Penner Ave Downers Grove IL 60516			
43	Name: Susan Taylor	Signature: Susan Taylor	Date: 1/25/17	
	Address: 1831 Oxnard Dr. Downers Grove IL 60516			
44	Name: Susan Brown	Signature:	Date: 1/25/17	
	Address: 2015 S Finley Rd Lombard IL 60148			

45	Name: Gwen Cooper	Signature:	Date: 1/25/17
	2748 McClennan Ct., Naperville 60563		

	Address:		
46	Name: Jennifer Guerto	Signature:	Date: 1/25/17
	Address: 5707 Washington St. Downers Grove, IL 60516		
47	Name: Leslie Guttorney	Signature: Leslie Guttorney	Date: 1/25/17
	Address: 601 E. Woodlawn Villa Lenox, IL 60451		
48	Name: Lynnette Durdle	Signature: Lynne Durdle	Date: 1/25/17
	Address: 672 Superior Dr. Romeoville		
49	Name: Kristi Mikel	Signature: Kristi Mikel	Date: 1/25/17
	Address: 807 N. Summit St.		
50	Name: Andrew McCormick	Signature:	Date: 1/26/17
	Address: 4126 Fairview Ave Downers Grove		
51	Name: Anna Lenhardt	Signature: Anna Lenhardt	Date: 1/27/17
	Address: 8305 Abbott Av. Woodridge, IL 60517		
52	Name: Dina Tufo	Signature: Dina Tufo	Date: 1-26-17
	Address: 8121 Meadowwood Ave 60517		
53	Name: Lisa Wiltz	Signature: Lisa Wiltz	Date: 1-26-17
	Address: 7173 Springside Ave.		
54	Name: Jaime Sudyniec	Signature:	Date: 1-26-17
	Address: 14 Ingleshire Rd		
55	Name: JODY WEIDMAN	Signature:	Date: 1/30/17
	Address: 800 Herbert DG		
56	Name: Sandra Mun	Signature: Sandra Mun	Date: 2/2/17
	Address: 5339 S Latrobe		
57	Name: Darryl Boge	Signature: Darryl Boge	Date: 2-2
	Address: 18310 Cherry Creek		
58	Name: ~~Jason Mac~~	Signature: Jason Mac	Date:
	Address: 22821 W Davy, Plainfield, 60586		
59	Name: Randy Endos	Signature:	Date: 2-2-17
	Address: 15243 Spackenaad Lockport IL 60441		
60	Name: Timothy Vasisco	Signature:	Date: 2-2-17
	Address: 1714 CASCADE RIDGE DR PLAINFIELD, IL 60586		
61	Name: Alex Fiorentini	Signature:	Date: 2-2-17
	Address: 3550 Highland Pkway Downers Grove IL 60515		
62	Name: Andres Marroquin	Signature: Andres Marroquin	Date: 2-2-17
	Address: 3534 S 57th Ave Cicero IL		

63	Name: SUHA OMAR	Signature:	Date: 2/2/17
	Address: 3550 Highland Pkway Downers grove IL 60515		

64	Name: Bill Stucak	Signature:	Date: 2/2
	Address: 23702 W Chicago St Unit 100, Plainfield, IL 60544		
65	Name: John Vicencio	Signature:	Date: 2/2
	Address: 3050 Highland Pkwy Downers Grove, IL 60515		
66	Name: Steven Wojtowicz	Signature:	Date: 2/2
	Address:		
67	Name: Juan Duarte	Signature:	Date: 2/2
	Address: 3050 Highland Pkwy		
68	Name:	Signature:	Date: 2/2
	Address: 3050 Highland Pkwy		
69	Name: Steven Xu	Signature:	Date: 2/2/17
	Address: 3050 Highland Ave		
70	Name: Carlos Palomino	Signature:	Date: 2/2/17
	Address: 3050 Highland Ave		
71	Name: Angela Grant	Signature:	Date: 2/2/17
	Address: 611 Edward Naperville IL 60540		
72	Name: Linda Gourley	Signature:	Date: 2/2/17
	Address: 1421 Main Naperville IL 60563		
73	Name: Carol Kelly-Chavez	Signature:	Date: 2/3/17
	Address: 2428 Angela Lane Aurora IL 60502		
74	Name: Mary Trebatoski	Signature:	Date: 2/3/17
	Address:		
75	Name: ERIC KUMIAK	Signature:	Date: 2-3-17
	Address:		
76	Name: Mike Ruzzo	Signature:	Date: 2-3-17
	Address:		
77	Name: NEAL YENLY	Signature:	Date: 2-3-2017
	Address:		
78	Name: David Bedolla	Signature:	Date: 2-3-17
	Address:		
79	Name: Ankush Dhanda	Signature:	Date: 2/3/17
	Address:		
80	Name: 3050 Highland Owners	Signature:	Date: 2/3/17
	Address: Eddie Martinez		
81	Name: Thom Croy	Signature:	Date: 2/3/17
	Address: 1814 Sutton Dr Schaumburg		
82	Name: Ken Krasowski	Signature:	Date: 2/3/17
	Address:		

83	Name: Shane Farth	Signature:	Date: 2/3/17	
	Address: 3050 highland pkwy Downers Grove IL 60515			
84	Name: Adnan Asif	Signature:	Date: 2/3/17	
	Address: 1645 S Racine, Chicago, IL 60608			
85	Name: [illegible]	Signature:	Date: 2/3/17	
	Address: 3050 Highland Pkwy			
86	Name: Joe [illegible]	Signature:	Date: 2/3/17	
	Address: 3050 Highland Pkwy			
87	Name: Anthony Manci	Signature:	Date: 2/3/17	
	Address: 3050 Highland Parkway			
88	Name: Gabriella Una	Signature:	Date: 2/3/17	
	Address: 3050 Highland Pkwy Downers Grove.			
89	Name: Sergio Camacho	Signature:	Date: 2/3/17	
	Address: 3050 Highlander			
90	Name: Edgar Gutierrez	Signature:	Date: 2-3-17	
	Address: 3050 Highway			
91	Name: Zachary Nugel	Signature:	Date: 2/3/17	
	Address: 3050 Highland			
92	Name: Ricardo Hoffa	Signature:	Date: 2/3/17	
	Address: 3050 Highland			
93	Name: Magdalena Kratz	Signature:	Date: 2/3/17	
	Address: 2010 Mystic Dr Plainfield IL 60585			
94	Name: Jonathan Whigham	Signature:	Date: 2-3-17	
	Address: 547 E 167th St South Holland IL			
95	Name: Richard Broadway	Signature: Richard Broadway	Date: 2/3/17	
	Address: 11 Hatherly Ct, Sugar Grove, IL 60554			
96	Name: TJ Washer	Signature:	Date: 2/3/17	
	Address: 2725 New Lenox IL 60451			
97	Name: Hector Gutierrez	Signature:	Date: 2/03/17	
	Address: 3050 Highland parkway			
98	Name: Max Angus	Signature:	Date: 2/3/17	
	Address: 3050 Highland pkwy Downers Grove IL			
99	Name: Joseph Kuchar III	Signature:	Date: 2/3/17	
	Address: 3050 Highland Ave			
100	Name: JAN ALLENDE	Signature:	Date: 2/3/17	
	Address: 3050 HIGHLAND PKWY, DOWNERS GROVE IL			

Help Save Roundhead's From Being Forced to Close!

We've come a long way... From pushing around a bagel cart (giving away a sandwich to anyone who would take one!) to operating out of a brick and mortar restaurant that feels like a home away from home, we've come a long way. From temporary booths at festivals to a local place where family dinners turn into fun memories and customers become friends – we've come a long way...

And we don't want to go.

Roundhead's Pizza Pub is being forced out of our location in Meadowbrook Shopping Center.

After all these years of seeing your families grow alongside of ours, after all these years of meeting customers and having them turn into friends -- we would hate to see all of that come to an end. We have been a contributing part of the Downers Grove community for over 20 years. Throughout that time, we have seen memories being made, children and families grow, and even marriages formed. Please help us to be able to continue to grow more memories with all of you guys.

Our "Roundhead's Family" needs to stick together!

Please help us save Roundhead's and sign this petition to keep us in business. Thank you to EVERYONE!!! #saveroundheads

1	Name: Jordan Gustafson	Signature: Jordan Gustafson	Date: 1/31/17
	Address: 141 W. Greenfield Ave, Lombard IL, 60148		
2	Name: Esteban Gallardo	Signature: Esteban Gallardo	Date: 1/31/17
	Address: 2412 concord dr. Woodridge IL 60517		
3	Name: Ronald Smith	Signature: Ronald Smith	Date: 2/3/17
	Address: 638 Jainingen Ave Apt B, Naperville, IL 60563		
4	Name: VICKY KRAUSE	Signature: V. Krause	Date: 2/3/17
	Address: 5605 LAKESIDE DR LISLE IL 60532		
5	Name: Martay Nash	Signature: Martay Nash	Date: 2/3/17
	Address: 5605 Lakeside Dr. Lisle IL. 60532		
6	Name: MICHAEL RAY	Signature: Michael Ray	Date: 2/3/17
	Address: 10S150 Greenfield Dr Downers Grove		
7	Name: ALAN WOOSNER	Signature: Alan S Woosner	Date: 2/3/17
	Address: 6714 PATTON DR. WOODRIDGE		
8	Name:	Signature:	Date:
	Address:		

Help Save Roundhead's From Being Forced to Close!

We've come a long way... From pushing around a bagel cart (giving away a sandwich to anyone who would take one!) to operating out of a brick and mortar restaurant that feels like a home away from home, we've come a long way. From temporary booths at festivals to a local place where family dinners turn into fun memories and customers become friends – we've come a long way...

And we don't want to go.

Roundhead's Pizza Pub is being forced out of our location in Meadowbrook Shopping Center.

After all these years of seeing your families grow alongside of ours, after all these years of meeting customers and having them turn into friends – we would hate to see all of that come to an end. We have been a contributing part of the Downers Grove community for over 20 years. Throughout that time, we have seen memories being made, children and families grow, and even marriages formed. Please help us to be able to continue to grow more memories with all of you guys.

Our "Roundhead's Family" needs to stick together!

Please help us save Roundhead's and sign this petition to keep us in business. Thank you to EVERYONE!!! #saveroundheads

1	Name: TAMI BRINKMAN	Signature: Tami Brinkman	Date: 2/5/17
	Address: 1460 Bolson Dr. G.		
2	Name: Robert Brinkman	Signature: R Brk	Date: 2/5/17
	Address: 250 Trinity Drive, IL Lisle		
3	Name: Ashley Brinkman	Signature: Ashley Brinkman	Date: 2/5/17
	Address: 2755 Windsor Dr. Lisle IL		
4	Name: Jen Cruse	Signature: Jen Cruse	Date: 2-5-17
	Address: 2319 Hazel Ct. Naperville, IL 60565		
5	Name: DEB SOWSKI	Signature: Deb Sowski	Date: 2/5/17
	Address: 2654 SOUTHCREST DOWNERS GROVE		
6	Name: STEVE ROSS	Signature: Steve Ross	Date: 2-5-17
	Address: 7232 SPRINGSIDE AVE Downers Grove		
7	Name: Theresa Radek	Signature: Theresa J Radek	Date: 2-5-17
	Address: 1541 71st Terrace		
8	Name: PAUL BABLER	Signature: Paul Babler	Date: 2-5-17
	Address: 6613 WOODRIDGE DR WOODRIDGE ILL		

9	Name: Kathy Babler	Signature: Kathy Babler	Date: 2-5-17
	Address: 6613 Woodridge Dr. Woodridge Ill.		
10	Name: Tim Kappel	Signature:	Date: 2-5-17
	Address: 1107 Normal Downers Grove, IL 60516		
11	Name: Marc Richardson	Signature:	Date: 2/5/17
	Address: 2203 Brookewood Dr Plainfield, IL		
12	Name: Debbie Richardson	Signature: Debbie Richardson	Date: 2/5/17
	Address: 2203 Brookewood Dr Plainfield, IL		
13	Name: Mike Strelak	Signature:	Date: 2/5/17
	Address: 1441 Bolson Downers Grove		
14	Name: Jean Rappel	Signature: Jean P Rappel	Date: 2/5/17
	Address: 1105 Norfolk Downers Grove		
15	Name: Patricia Rose	Signature: Patricia Rose	Date: 2/5/17
	Address: 7232 Springside Ave. Downers Grove		
16	Name: Jeannette Strelak	Signature:	Date: 2/5/17
	Address: 1441 Bolson Dr Downers Grove		
17	Name: Amy Wright	Signature: Amy Wright	Date: 2/5/17
	Address: 5521 Webster St. D.G.		
18	Name: TED CRUSE	Signature:	Date: 2-5-17
	Address: 2319 HAZEL CT, NAPERVILLE ILL 60565		
19	Name: Allen Lam	Signature:	Date: 2/8/17
	Address: 2654 Southwest Lane DG		
20	Name:	Signature:	Date:
	Address:		
21	Name:	Signature:	Date:
	Address:		
FEB 6th - 1PM
DG Village Hall

Help Save Roundhead's From Being Forced to Close!

We've come a long way... From pushing around a bagel cart (giving away a sandwich to anyone who would take one!) to operating out of a brick and mortar restaurant that feels like a home away from home, we've come a long way. From temporary booths at festivals to a local place where family dinners turn into fun memories and customers become friends – we've come a long way...

And we don't want to go.

Roundhead's Pizza Pub is being forced out of our location in Meadowbrook Shopping Center.

After all these years of seeing your families grow alongside of ours, after all these years of meeting customers and having them turn into friends – we would hate to see all of that come to an end. We have been a contributing part of the Downers Grove community for over 20 years. Throughout that time, we have seen memories being made, children and families grow, and even marriages formed. Please help us to be able to continue to grow more memories with all of you guys.

Our "Roundhead's Family" needs to stick together!

Please help us save Roundhead's and sign this petition to keep us in business. Thank you to EVERYONE!!! #saveroundheads

1	Name: Michael Sherry	Signature:	Date: 1/25/17
	Address: 2105 Chicago Ave		
2	Name: Jeremy BLAIR	Signature:	Date: 1/25/17
	Address: 300 W. Burlington Ave		
3	Name: Tyler Schoolcraft	Signature:	Date: 1/25/17
	Address: 5213 Cumnor Rd DG.		
4	Name: Nicole Johnson	Signature:	Date: 1.25.17
	Address: 5505 Wood in DG		
5	Name: Brandie Lee	Signature: Brandie Lee	Date:
	Address: 928 Maple Ave Downers Grove		
6	Name: MARK CALCAGNO	Signature:	Date: 1-26-17
	Address: 1630 N 15th AVE MELROSE PARK IL 60160		
7	Name: Jason Ilezios	Signature:	Date: 1-26-17
	Address: 516 E. Butterfield RD ELMHURST IL 60126		
8	Name: Rob Hudson	Signature:	Date: 1-26-17
	Address: 936 Warren Ave #308 Downers Grove, IL 60515		

9	Name: Jean Omelay	Signature:	Date:
	Address: 587 Sharon Way Bolingbrook		
10	Name: Michael S. Crowl	Signature:	Date: 01.26.17
	Address: 720 Maple Avenue		
11	Name: Matt Dziedzic	Signature:	Date: 1-26-17
	Address: 6 4th Street		
12	Name: Bill Howe	Signature: Bill Howe	Date: 1-26-17
	Address: 5504 CARPENTER		
13	Name: MIKE VALKNER	Signature:	Date: 1-26
	Address: 5525 Middaugh		
14	Name: Dylan Ford	Signature:	Date: 1/26
	Address: ~~3504~~ 5716 Urhart ave		
15	Name: Scott D Howard	Signature: Scott D Howard	Date: 1/26
	Address: 930 Rodger st. DG		
16	Name: SCOTT [illegible]	Signature:	Date: 1/26
	Address: 6048 Cotchen Downers Grove		
17	Name: Cosimo Patano	Signature: C Pat	Date: 1/27
	Address: 6093 Puffer Rd		
18	Name: John Hamar	Signature:	Date: 1/27
	Address: 3503 Snowy Beach Downers Grove		
19	Name: Scott Haglund	Signature: 354 River St Lemont	Date: 1/27
	Address: 354 River St Lemont IL 60439		
20	Name: Brent Gagnon	Signature:	Date: 1/27
	Address: 4725 Saratoga Ave, Downers Grove, IL 60515		
21	Name: MARK LONG	Signature:	Date: 1-27
	Address: 4039 N Park St, Westmont IL 60459		
22	Name: Ross NAVARRO	Signature:	Date: 1-27
	Address: 805 71st STREET DARIEN IL 60561		
23	Name: Steve Guerra	Signature:	Date: 1-27
	Address: 127 S. Cass Unit G Westmont, IL 60559		
24	Name: Lauren Wulf	Signature:	Date: 1.27.17
	Address: 326 Park Clarendon Hills IL 60514		
25	Name: Robert Kross	Signature:	Date: 1-27
	Address: 326 Park Ave Clarendon Hills		
26	Name: JEFF RAMAS	Signature: Jeff Ramas	Date: 1-28-17
	Address: 940 Riedy Rd Lisle		

27	Name: John Dybsky	Signature:	Date: 1/28/17
	Address: 1321 Brook Lane		
28	Name: Dewey Breuninn	Signature:	Date: 1/28/17
	Address: 1228 Brook Ave		
29	Name: DAVE LAMBERT	Signature:	Date: 1/29/17
	Address: 1449 ARROW WOOD LN		
30	Name: BARB ZAUTSKE	Signature:	Date: 1/29/17
	Address: 1449 ARROWWOOD		
31	Name: TOM GRIFFIN	Signature:	Date: 1/29/17
	Address: 1500 CRANBERRY LANE		
32	Name: Steve RAMEY	Signature:	Date: 1/28/17
	Address: 234 Monarch Rd		
33	Name: JOAN ALICH	Signature:	Date: 1/28/17
	Address: 5337 Brookacre Rd		
34	Name: TCROSSEN	Signature:	Date: 1/28/17
	Address: 4542 ROSLYN		
35	Name: CHAMBERS	Signature:	Date: 1.28.17
	Address: 112 MAIN COURT		
36	Name: Dru Filkins	Signature:	Date: 1.28.17
	Address: 6220 Park Ave. Downers Grove		
37	Name: Cris Alrich	Signature:	Date: 1/28/17
	Address: 790 Longfellows Dr. Wheaton		
38	Name: Ashley Cox	Signature:	Date: 1/28/17
	Address: ~~ashley.~~ 104 Hiawatha Ct. I		
39	Name: RYAN COP	Signature:	Date: 1/28/17
	Address: 104 HIAWATHA DR. CLARENDON HILLS 60514 IL		
40	Name: JEREMY SPORTEL	Signature:	Date: 1/28/2017
	Address: 1947 W. HURON ST. CHICAGO IL		
41	Name: Tracy Mintz	Signature:	Date: 1/28/17
	Address: 1947 W Huron St Chicago, IL		
42	Name: Chris Burr	Signature:	Date: 1/28
	Address: 614 Davis St Evanston		
43	Name: Aron Morris	Signature:	Date: 1/28
	Address: 2752 N Wayne Ave		
44	Name: PATRICIA DIFFER	Signature:	Date: 1/28
	Address: 1717 S PRAIRIE		

45	Name: GREG SCHLAFF	Signature:	Date: 1/28/17
	Address: 1717 S PRAIRIE		
46	Name: JAMES BACHMANN	Signature:	Date: 1/25/17
	Address: 4819 BRYAN PLACE		
47	Name: CHRIS PANTKO	Signature:	Date: 1/28/17
	Address: 936 Lancaster Ave		
48	Name: Dan Redmond	Signature:	Date: 1/28/17
	Address: 4509 Highland Ave		
49	Name: JACKIE GERDING	Signature:	Date: 1/28/17
	Address: 674 S. PEACE RD		
50	Name: Joshua Gerding	Signature:	Date: 01/28/17
	Address: 674 S. Reno Rd		
51	Name: Tina Gerardi	Signature:	Date: 1/28/17
	Address: Chicago IL		
52	Name: Juan Fernandez	Signature:	Date: 1/25/17
	Address: 378 California Ave Aurora, IL 60506		
53	Name: Carrie fernandez	Signature:	Date: 1/25/17
	Address: 378 California Ave Aurora, IL 60506		
54	Name: Jaime Torres / Jorge Torres	Signature:	Date: 1-28-17
	Address: CK II Center Lyons IL 60534 Love Thy Place		
55	Name: Frank Torres	Signature:	Date: 1-28-17
	Address: 9818 W 56th Street Countryside, IL 60525		
56	Name: R. PEARSALL	Signature:	Date: 1-28
	Address: 4910 WASHINGTON D.C.		
57	Name: STEVE SAMP	Signature:	Date: 1/28
	Address: 8505 Woodward.		
58	Name: LINDA SAMP	Signature:	Date: 1/28
	Address: 8505 Woodward		
59	Name: Larry Rasol	Signature:	Date: 1-28-17
	Address: 6013 Grandview Dr		
60	Name: PATRICIA WALTERS	Signature:	Date: 1/28
	Address: 5813 WEBSTER, DOWNERS GROVE, IL		
61	Name: KARL WALTERS	Signature:	Date: 1/28
	Address: 5813 WEBSTER, DOWNERS GROVE, IL		
62	Name: Howard Mask II	Signature:	Date: 1/28
	Address: 206 Holly Ave. Darien, IL		

63	Name: Alex Zaltnberry	Signature:	Date: 1/28/17	
	Address: 206 Hollow Ave			
64	Name: Elizabeth Maskell	Signature: Elizabeth Maskell	Date: 1/28/17	
	Address: 4201 Whitetail Ct.			
65	Name: Mike Malonby	Signature:	Date: 1/28/17	
	Address: 4207 Whitetail Court Joliet IL 60431			
66	Name: Magin Martinez	Signature:	Date: 1/28/17	
	Address: 825 Rt 53 Naperville IL			
67	Name: Helen Martinez	Signature:	Date:	
	Address: 825 Rt 53 Naperville IL			
68	Name: Nicole Roback	Signature:	Date: 1/28/17	
	Address: 2467 concord Drive Woodridge, IL 60517			
69	Name: Lisa Roback	Signature:	Date: 1/28/17	
	Address: 2467 Concord Drive Woodridge, IL 60517			
70	Name: Michelle Binks	Signature: Michelle Binks	Date: 1/28/17	
	Address: 9S042 Lansdowne Ave, Downers Grove, IL 60511			
71	Name: Paul Binks	Signature:	Date: 1-28-17.	
	Address: 9S042 Lansdowne Ave Downers Grove IL 60516			
72	Name: GREG LAMOURE AVE	Signature:	Date: 1/30/17	
	Address: 716 FRANKLIN Downers Grove IL.			
73	Name: Jason Guerin	Signature:	Date: 1/30/17	
	Address: 839 Curtiss St. Downers Grove			
74	Name: Aron Harman	Signature:	Date: 1/28/17	
	Address: 5800 Washington St. Downers Grove IL 60516			
75	Name: BARRY VALENTINO	Signature:	Date: 1/31/17	
	Address: 2473 Clinton Dr Woodridge IL 60517			
76	Name: MIKE MEADOR	Signature:	Date: 1-31-17	
	Address: 4819 POTTER ROAD, DOWNERS GROVE IL 60515			
77	Name: Rachel Reilly	Signature: Rachel Reilly	Date: 1/31/17	
	Address: 5125 Blodgett Ave #510			
78	Name: BRIAN SCARDINA	Signature:	Date: 1/31/17	
	Address: 5828 PLYMOUTH ST.			
79	Name: DAN PICHA	Signature:	Date: 2/1/17	
	Address:			
80	Name: Curt Campbell	Signature:	Date: 2-1-17	
	Address: 5047 Curtiss			
81	Name: GARRETT SONDERSTROM	Signature:	Date: 2/1/17	
	Address: 415 Ogden Ave			

82	Name: Duncan Mozenah	Signature:	Date: 2-1-17
	Address: 720 4th St Downers Grove IL 60515		
83	Name: Heather Pilewski	Signature:	Date: 2-1-17
	Address: 1539 N. Leavitt St, #2, Chicago, IL 60622		
84	Name: MARK MORRISON	Signature:	Date: 2-1-17
	Address: 6002 MISSAUKEE AVE D.G. IL 60516		
85	Name: John Lindemann	Signature:	Date: 2/1/17
	Address: 5424 Maplewood Pl.	HEY - WALGREENS, HOW ABOUT	A STORE IN DOWN TOWN DOWNERS!!
86	Name: Nick Notaro	Signature:	Date:
	Address: 302 S. Grant Westmont		
87	Name: PAULIUS NARBUTAS	Signature:	Date: 2/1/20
	Address: 2111 FOXFIRE CT		
88	Name: Gridas Douglas	Signature:	Date: 2/1/16
	Address: 1210 S Indiana Ave CHICAGO		
89	Name: EDVINAS CINGA	Signature:	Date:
	Address: 1844 S MICHIGAN AVE UNIT 201, CHICAGO, IL		
90	Name: JUSTAS OAMBRDUSKAS	Signature:	Date: 2/1
	Address: 16 Fourth ct Downers Grove, IL		
91	Name: Jeremy Woodrum	Signature:	Date: 2/1
	Address: 4809 Montgomery Ave Downers Grove IL		
92	Name: Michael Woodrum Sr	Signature:	Date: 2/1
	Address: [illegible] S 23 Main		
93	Name: Jason Woodrum	Signature:	Date: 2/1
	Address: 4230 Orchard Ave		
94	Name: Lori McManus	Signature:	Date: 2/1
	Address: 233 Charingfare Dr Woodridge IL, 60517		
95	Name: megan steadman	Signature: Megan Steadman	Date: 2/1
	Address: 12720 carriage lane crestwood IL 60445		
96	Name: Douglas Peckenpaugh	Signature:	Date:
	Address: 4608 Highland Ave, DGSIL 60515		
97	Name: ANISSA CIOCHI	Signature:	Date: 2/1
	Address: 2132 Prentiss Dr. Downers Grove IL		
98	Name: RICKY WOODS	Signature:	Date: 2/1
	Address: 725 Bayles Dr Romeoville, IL		
99	Name: Brian Troy	Signature:	Date: 2/1
	Address: Prince St., Downers Grove		
100	Name: Charles Pivedt	Signature:	Date: 2/1
	Address: 1109 Palmer St Downers Grove		

Help Save Roundhead's From Being Forced to Close!

We've come a long way... From pushing around a bagel cart (giving away a sandwich to anyone who would take one!) to operating out of a brick and mortar restaurant that feels like a home away from home, we've come a long way. From temporary booths at festivals to a local place where family dinners turn into fun memories and customers become friends – we've come a long way...

And we don't want to go.

Roundhead's Pizza Pub is being forced out of our location in Meadowbrook Shopping Center.

After all these years of seeing your families grow alongside of ours, after all these years of meeting customers and having them turn into friends – we would hate to see all of that come to an end. We have been a contributing part of the Downers Grove community for over 20 years. Throughout that time, we have seen memories being made, children and families grow, and even marriages formed. Please help us to be able to continue to grow more memories with all of you guys.

Our "Roundhead's Family" needs to stick together!

Please help us save Roundhead's and sign this petition to keep us in business. Thank you to EVERYONE!!! #saveroundheads

1	Name: Breanna Davis	Signature: Breanna Davis	Date: 1/20
	Address: 2105 Prentiss Drive Apt E312 Downers Grove, IL 60516		
2	Name: Marie Boulos	Signature: Marie Boulos	Date: 1/20
	Address: 2117 Prentiss Dr Apt E31		
3	Name: Shannon Madden	Signature: Shannon Madden	Date: 1/20
	Address: 2613 Jackson Drive		
4	Name: Kathleen Riordan	Signature: Kathleen Riordan	Date: 1/20
	Address: 1133 Jefferson Ave		
5	Name: Jeff Salus	Signature:	Date: 1/20/17
	Address: 2431 Manchester Ct Apt A		
6	Name: Susan Anderson	Signature: Susan D. Anderson	Date: 1/20/17
	Address: 7000 Barrington Ct. Woodridge		
7	Name: BRIAN MICHAEL RUNT	Signature:	Date: 1/20/17
	Address: 7000 Barrington Ct Woodridge IL 60517		
8	Name: MARILYN FERNANDEZ	Signature: M. Fernandez	Date: 01/20/17

	Address:	117 PEACE AVE. BOLINGBROOK. IL 60490		
9	Name: ~~JOSSUE~~ ESPINOSA, MAISON	Signature: M Espinoza	Date: 01/20/17	
	Address: 117 PEACE AVE BOLINGBROOK, IL 60490			
10	Name: EMILY BAUMANN	Signature: Emily Baumann	Date: 1/20/17	
	Address: 1338 PURDUE AVE. NAPERVILLE, IL 60505			
11	Name: Dave Baumann	Signature:	Date: 1-20-2017	
	Address: 1338 Purdue Ave. Naperville IL 60505			
12	Name: DANNY GALVEZ	Signature:	Date: 1/20/17	
	Address: 8655 Meadow Ln Darien IL 60561			
13	Name: DANIEL SMITH	Signature: DSmith	Date: 1/20/17	
	Address: 4823 Stanley Ave. DG, IL 6055			
14	Name: JAIME HERNANDEZ	Signature:	Date: 1/20/17	
	Address: 4147 Belle Aire La Dg. IL 60515			
15	Name: Katie Kramarczyk	Signature:	Date: 1/24/17	
	Address: 1188 Rolgal Geudr Apt 129 Glen Ellyn IL			
16	Name: ADAM HERNANDEZ	Signature:	Date: 1/20/17	
	Address: 4147 BELLEAIRE LANE, DOWNERS GROVE IL 60515			
17	Name: Susan Wallace	Signature:	Date: 1/22/17	
	Address: 4250 Black Oak Lisle			
18	Name: Patricia Wallace	Signature: Patricia Wallace	Date: 1/22/17	
	Address: 4250 Black Oak Dr Lisle			
19	Name: Cathy Britt	Signature:	Date: 1/21/17	
	Address: 2918 meadowview Lane montgomery IL 60538			
20	Name: Leonard Feldman	Signature:	Date: 1/21/17	
	Address: 1111 Grand Lake ct. Naperville, IL			
21	Name: SONIA ORTIZ	Signature:	Date: 1/21/17	
	Address: 4965 S. CHRISTIANA AVE. CHG IL 60632			
22	Name: Andrew Ortiz	Signature:	Date: 1/21/17	
	Address: 4965 S. Christiana AVE - Chg - IL 60632			
23	Name: ALEXANDER ORTIZ	Signature:	Date: 1/21/17	
	Address: 4965 S CHRISTIANA AVE			
24	Name:	Signature:	Date: 1/21/17	
	Address: 4961 S. Christiana			
25	Name: Tom Gillmer	Signature:	Date: 1/28/17	
	Address:			
26	Name: Letitia Frains	Signature: Letitia Frains	Date: 1-21-17	
	Address:			

27	Name: Steve Zordal	Signature: Steven Zordal	Date: 1-21-17
	Address:		
28	Name: ROGER GUNDERSON	Signature:	Date: 1-21-17
	Address: 6656 FORTNER AV.		
29	Name: Steven M. Szymanski	Signature:	Date: 1/21/2017
	Address: 6754 Valley View Dr., Downers Grove, IL 60516		
30	Name: J. GAIN	Signature:	Date: 1/21/2017
	Address: 5720 Lee Dr Downers Grove IL 60515		
31	Name: KEVIN ANDREUCCETTI	Signature:	Date: 21 JAN '17
	Address: 4929 CROSS ST, DOWNERS GROVE, IL 60515		
32	Name: Vacant Complex	Signature: Downers Grove	Date:
	Address:		
33	Name: Chad Purell	Signature:	Date: 1/21/17
	Address: 5517 Washington St Downers Grove IL		
34	Name: DONALD WALKER	Signature:	Date: 1/21/17
	Address: 1205 HAWLINS AVE, DG		
35	Name: Ken Hennig	Signature: Kenneth J. Hennig	Date: 1/21/17
	Address: 10511 Dunham Drive		
36	Name: Karen Hennig	Signature: Karen Hennig	Date: 1/21/17
	Address: 10511 Dunham drive Downers Grove		
37	Name: Denise Rau	Signature: Denise Rau	Date: 1/21/17
	Address: Camden D.G.		
38	Name: Bobby Drager	Signature:	Date: 1/21/17
	Address: 317 Messenger Creek		
39	Name: Jordyn Rau	Signature: Jordyn Rau	Date: 1/21/17
	Address: Camden D.G.		
40	Name: RUSS RAU	Signature: Russ Rau	Date: 1/21/17
	Address: 6943 CAMDEN RD D.G.		
41	Name: Christy Murphy	Signature:	Date:
	Address: 5713 Grange Ave, Oak Forest		1-21-17
42	Name: JOHN YURTIK	Signature:	Date: 1-21-17
	Address: 7216 SPRINGSIDE AVE DOWNERS GROVE IL 60516		
43	Name: Roberta Bonk	Signature: Roberta Bonk	Date: 1-21-17
	Address: 4815 Elm St Downers Grove		
44	Name: Jason Bonk	Signature:	Date: 1/21/17
	Address: 4804 Cornell Ave Downers Grove		
45	Name: Teri Bonk	Signature: Teri Bonk	Date: 1/21/17

	Address: 4804 Cornell Ave., Downers Grove, IL		
46	Name: Thomas Bork	Signature: Thomas Bork	Date: 1/21/17
	Address: 4815 ELM ST DOWNERS GROVE 60515		
47	Name:	Signature:	Date:
	Address:		
48	Name: Erin Schnitker	Signature:	Date: 1/21/17
	Address: 8580 Bluethorne Ln. Naperville		
49	Name: Eric Siemek	Signature:	Date: 1/21/17
	Address:		
50	Name: Jessica Siemek	Signature: Jessica Siemek	Date: 1/21/17
	Address: 13908 Stonebridge Woods Crossing Homer Glen 60491		
51	Name: Russell Tancillo	Signature:	Date: 1/21/17
	Address: 1825 Arabian Ave Naperville, IL 60565		
52	Name: Michael MAY	Signature: Michael J May	Date: 1-21-17
	Address: 5901 Pershing ST Downers Grove IL 60516		
53	Name: TOM SANFORD	Signature:	Date: 1/21/17
	Address: 6631 N. OTTAWA		
54	Name: Patty Sanford	Signature:	Date: 1/21/17
	Address: 6631 Ottawa		
55	Name: Kerry May	Signature:	Date: 1/21/17
	Address: 5901 Pershing Downers Grove IL 60516		
56	Name: Cheryl Atkinson	Signature:	Date: 1/21/17
	Address: 110 N. Cass-Westmont, IL 60559		
57	Name: Albert Atkinson	Signature:	Date: 1/21/17
	Address: 5811 Lee St Downers Grove 60516		
58	Name: Scott Atkinson	Signature:	Date: 1/21/17
	Address: 110 N. Cass-Westmont IL		
59	Name: MELVIN SMITH	Signature: Melvin Smith	Date: 1/21/17
	Address: 6849 TICONDEROGA RD. DOWNERS GROVE IL 60516		
60	Name: REGINA SMITH	Signature: Regina Smith	Date: 1/21/17
	Address: 6849 TICONDEROGA RD - DOWNERS GROVE, IL 60516		
61	Name: Taylor Gaffney	Signature: Taylor Gaffney	Date: 1/21/17
	Address: 0N420 Papworth St Wheaton IL 60187		
62	Name: Kenneth Judge	Signature:	Date: 1/21/17
	Address: 7627 westview Lane, Woodridge IL 60517		

63	Name: Jessica Schultz	Signature:	Date: 1/21/17
	Address: 1611 Indian Trail Drive Naperville IL		

64	Name:	Signature:	Date: 1/21/17
	Address: 8457 Sandal wood Ct Darien, IL 60561		
65	Name: DENNIS MACCHIA	Signature:	Date: 1/21/17
	Address: 6724 LAKEVIEW CT. WOODRIDGE, IL 60517		
66	Name: Judy MACCHIA	Signature:	Date: 1/21/17
	Address: 6724 LAKEview Ct Woodridge		
67	Name: Stewart F. Johnsen	Signature:	Date: 1/21/17
	Address: 6101 Dunham rd		
68	Name: Isabella Johnsen	Signature:	Date: 1/21/17
	Address: 6101 Dunham rd		
69	Name: Faith Gambacorta	Signature:	Date:
	Address: 6208 Osage Avenue		
70	Name: Michael Kent	Signature:	Date: 1/21/17
	Address: 6420 Double Eagle Dr. #507, Woodridge, IL 60517		
71	Name: John Kent	Signature:	Date: 1/21/17
	Address: 4455. Kensington Ave., La Grange, IL 60525		
72	Name: Al Cadiz	Signature:	Date: 1/21/17
	Address: 2452 Salem Ct Unit B2 Woodridge IL 60517		
73	Name:	Signature:	Date: 1/21
	Address: 1941 Ave DG 60515		
74	Name: Kathy Deal	Signature:	Date: 1/21
	Address: 1941 Ave DG 60515		
75	Name: Megan Marconi	Signature:	Date: 1/21
	Address: 528 Pershing Ave Unit B Glen Ellyn 60137		
76	Name: Terry Cheung	Signature:	Date: 1/21
	Address: 528 Pershing Ave Unit B Glen Ellyn 60137		
77	Name: Bill Channell	Signature:	Date: 1.21
	Address: 1737 Braestel Ave Downers Grove		
78	Name: DOUG BENSON	Signature:	Date: 1-21
	Address: 7307 WOODWARD AVE #110 WOODRIDGE IL 60517		
79	Name: JOHN GUARNACCIA	Signature:	Date: 1-21
	Address: 4618 CANTERBURY Rd D.G.		
80	Name: SEAN MURPHY	Signature:	Date: 1/21
	Address: 7741 PHEASANT ST. WOODRIDGE, IL 60517		
81	Name: KATHERINE MURPHY	Signature:	Date: 1/21
	Address: 7741 PHEASANT ST WOODRIDGE, IL. 60517		
82	Name: Mark Mahmud Abu	Signature:	Date:
	Address: 7722 Coral Ave		

83	Name:	Signature:	Date:
	Address:		
84	Name: Ken Posmek	Signature: Kenneth K Posmek	Date: 1/21
	Address: 1933 S. LOOMES, DG 60516		
85	Name: Neil Weerakoon	Signature:	Date: 01/21/17
	Address: 1933 Loomes Ave. Downersgrove IL 60516		
86	Name: Shalitha Samaraweera	Signature:	Date: 01/21/17
	Address: 1933 Loomes Ave Downers Grove IL 60516		
87	Name: Cyndi Szymel	Signature: C. Szymel	Date: 1-21-17
	Address: 3221 Wharton 208 Woodridge IL 60517		
88	Name: Felicia Banyo	Signature:	Date: 1-21-17
	Address: 41 White Birch Ln Westmont IL 60559		
89	Name: Susan Harris	Signature:	Date: 1/21
	Address: 1550 Bolson Drive		
90	Name: Teri Minardi	Signature: T. Minardi	Date: 1/21
	Address: 700 meade Place Downers Grove IL		
91	Name: Michelle Minardi	Signature: M Minardi	Date: 1/17/21
	Address: 1550 Bolson Drive IL 60516		
92	Name: Tim Parker	Signature:	Date: 1/21/17
	Address: 3020 76th St Woodridge IL 60517		
93	Name: James Inda	Signature:	Date: 1-21-17
	Address: 1820 Bolson Dr		
94	Name: Tom Novak	Signature:	Date: 1/21/17
	Address: 1820 Bolson Dr		
95	Name: Brian Brandners	Signature:	Date: 1/21/17
	Address: 8024 Highland Ave Dg 60516		
96	Name: Mark Hale	Signature:	Date: 1/21/17
	Address: 711 80th St Downers Grove 60516		
97	Name: Pat Holme	Signature:	Date: 1/21/17
	Address: 1410 Sequoia Ln Darien IL		
98	Name: Joe Blazevich	Signature:	Date: 1/21/17
	Address: 710 Tomaszewski Lemont IL 60439		
99	Name: John Sweeney	Signature:	Date: 1-21-17
	Address: 6719 S. Vail Dr #2 Westmont IL		
100	Name: Alex Avila	Signature:	Date: 1-22-17
	Address: 1800 Whidden Ave Downers Grove, IL 60516		

Help Save Roundhead's From Being Forced to Close!

We've come a long way... From pushing around a bagel cart (giving away a sandwich to anyone who would take one!) to operating out of a brick and mortar restaurant that feels like a home away from home, we've come a long way. From temporary booths at festivals to a local place where family dinners turn into fun memories and customers become friends – we've come a long way...

And we don't want to go.

Roundhead's Pizza Pub is being forced out of our location in Meadowbrook Shopping Center.

After all these years of seeing your families grow alongside of ours, after all these years of meeting customers and having them turn into friends – we would hate to see all of that come to an end. We have been a contributing part of the Downers Grove community for over 20 years. Throughout that time, we have seen memories being made, children and families grow, and even marriages formed. Please help us to be able to continue to grow more memories with all of you guys.

Our "Roundhead's Family" needs to stick together!

Please help us save Roundhead's and sign this petition to keep us in business. Thank you to EVERYONE!!! #saveroundheads

1	Name: Charlotte Suffield	Signature: Charlotte C Suffield	Date: 1/20/17
	Address: 7025 Fenner Ave.		
2	Name: Diane M. Suffield	Signature: Diane M Suffield	Date: 1/20/17
	Address: 7025 Fenner Ave.		
3	Name: Jaime Meier	Signature: Jaime Meier	Date: 1/21/17
	Address: 1512 Fir Lane Woodridge IL 60517		
4	Name: David Meier	Signature: David Meier	Date: 1/21/17
	Address: 1512 Fir Lane Woodridge IL 60517		
5	Name: MARIA LINDER	Signature: Maria Linder	Date: 1/21/17
	Address: 1137 62ND PL		
6	Name: ERIC LINDER	Signature: Eric Linder	Date: 1/21/17
	Address: 1137 62nd PL		
7	Name: Joanne Tutje	Signature: Joanne Tutje	Date: 1-21-17
	Address: 955 John Friend Drive		
8	Name: Sarah Szczypiorski	Signature: Sarah Szczypiorski	Date: 1-21-17

	Address: 955 John Friend dr		
9	Name: KAREN SZCZYPKOWSKI	Signature: Karen Szczypkowski	Date: 1-21-17
	Address: 5914 LEONARD AV. DOWNERS GROVE IL 60516		
10	Name: LESTER SZCZYPKOWSKI	Signature: Lester Szczypkowski	Date: 1-21-17
	Address: 5914 LEONARD AV., DOWNERS GROVE, IL 60516		
11	Name: Alan Tutje	Signature: Alan Tutje	Date: 1/21/17
	Address: 955 John Friend Dr Naperville, Ir 60540		
12	Name: DEREK POLOSKI	Signature:	Date: 1-21-17
	Address: 6310 TAMIAMI DOWNERS GROVE, IL 60516		
13	Name: Nicky Poloski	Signature:	Date: 1-21-17
	Address: 6310 Tamiami Dr Downers Grove		
14	Name: JULIE BJORKMAN	Signature: Julie M Bjorkman	Date: 1/21/17
	Address: 5530 Maple Ct Lisle IL		
15	Name: RAJESH DAVID	Signature:	Date: 1/21/17
	Address: 5530 Maple ct, Lisle IL		
16	Name: Rick Ooms	Signature:	Date: 1/21/17
	Address: 6218 PERSHING AVE, DOWNERS GROVE		
17	Name: Alison Ooms	Signature:	Date: 1/21/17
	Address: 6218 Pershing ave Downers Grove		
18	Name: Louis Hacek	Signature:	Date: 1-21-17
	Address: 2152 PRENTISS DR. #103 Downers Grove.		
19	Name: INA HACEK	Signature: Ina Hacek	Date: 1-21-17
	Address: 2152 PRENTISS DR #103 DOWNERS GROVE		
20	Name: Carol Cummins	Signature: Carol Cummins	Date: 1-21-17
	Address: 1733 Breasted Ave, DG		
21	Name: Chuck Cummins	Signature:	Date: 1-21-17
	Address: 1733 Breasted Ave, DG		
22	Name: Kim Colombani	Signature: Kim Colombani	Date: 1-21-17
	Address: 1077 Cambridge Way		
23	Name: Paul Colombani	Signature: Paul Colombani	Date: 1/21/17
	Address: 677 Cambridge Way		
24	Name: Randy Mucha	Signature:	Date: 1-21-17
	Address: 733 Royal Crest Ct Bolingbrook IL 60440		
25	Name: CAROL MUCHA	Signature: Carol Mucha	Date: 1/21/17
	Address: 733 Royal Crest Ct Bolingbrook IL, 60440		
26	Name: Kathy Aspeitia	Signature:	Date: 1-21-17
	Address: 409 Glen Ave Romeoville IL 60446		

27	Name: Kevin Ferguson	Signature:	Date: 1-21-17
	Address: 6220 Puffer RD		
28	Name: Stephanie Johnson	Signature:	Date: 1/21/17
	Address: 5601 King Arthur #9		
29	Name: Linda Farley	Signature: Linda Farley	Date: 1/21/17
	Address: 2011 Grey Hawk Dr Plainfield		
30	Name: Anthony Farley	Signature:	Date: 1/21/17
	Address: Linda Farley		
31	Name: Bob Johnson	Signature:	Date: 1/21/17
	Address: 2011 Grey Hawk		
32	Name: Monroe Fields	Signature:	Date: 1/21/17
	Address: 2011 Grey Hawk		
33	Name: Sandra McWhorter	Signature: Sandra McWhorter	Date: 1/21/17
	Address: 5601 King Arthur #8		
34	Name: David Dotch	Signature:	Date: 1/21/17
	Address: 5601 King Arthur #9		
35	Name: Sheena DePasquale	Signature: Sheena DePasquale	Date: 1/21/17
	Address: 2300 Old Tavern Rd #205		
36	Name: Joseph DePasquale	Signature: Joseph DePasquale	Date: 1/21/17
	Address: 8314 Old Fence Ct		
37	Name: Connie Banks	Signature: Connie Banks	Date: 1/21/17
	Address: 2300 Old Tavern Rd #205		
38	Name: Dagmar DePasquale	Signature: Dagmar DePasquale	Date: 1/21/17
	Address: 206 Barrett Dr. Unit B		
39	Name: Alexandra Rizzo	Signature: Alexandra Rizzo	Date: 1/21/17
	Address: 2301 Beaumonde Lane Lisle 60532		
40	Name: Mike Rizzo	Signature: Michael Rizzo	Date: 1/21/17
	Address: 6085 Puffer Rd Downers Grove 60516		
41	Name: Joseph Rizzo	Signature:	Date: 1/21/17
	Address: 6003 Puffer Rd Downers Grove IL		
42	Name: BARB BRIEL	Signature: Barbara A Briel	Date: 1-21-17
	Address: 5232 CLOVER DRIVE LISLE, IL 60532		
43	Name: CRAIG BRIEL	Signature:	Date: 1-21-17
	Address: 5232 CLOVER DRIVE, LISLE, IL 60532		
44	Name: Mary Batmen	Signature: Mary Batmen	Date: 1-24-17
	Address: 1804 Whidden ave Downers Grove, IL 60516		

45	Name: Cindy Wiacek	Signature:	Date: 1-21-17

	Address: 1121 Lincoln Downers Grove IL. 60515		
46	Name: Will Mann	Signature:	Date: 1/21/17
	Address: 1801 Boundary ct		
47	Name: Cathy Mann	Signature:	Date: 1/21/17
	Address: 1801 Boundary Ct Downers Grove IL 60516		
48	Name: Mary Anne	Signature:	Date: 1/21/17
	Address: 1801 Boundary Ct.		
49	Name: Scott J Winacek	Signature: Scott J Winacek	Date: 1-21-17
	Address: 1121 Lincoln St Downers Grove IL 60515		
50	Name: Austin Taylor	Signature: Austin Taylor	Date: 1-21
	Address: 1121 Lincoln St Downers Grove, IL 60515		
51	Name: Kim Novonesky	Signature: Kim Novonesky	Date: 1/21/17
	Address: 5803 Oakwood Dr #A Lisle		
52	Name: Cynthia Brechlin	Signature: Cynthia Brechlin	Date: 1/21/17
	Address: 2850 Bristol Dr #110 Lisle IL 60532		
53	Name: Alex Meratis	Signature:	Date: 1/21/17
	Address: 6423 Arnold Dr Woodridge IL 60517		
54	Name: Dan Greenwald	Signature:	Date: 1/21/17
	Address: 6967 Ticonderoga Rd Downers Grove IL 60516		
55	Name: Jake D'Adamo	Signature:	Date: 1/21/17
	Address: 1700 Bolson Dr Downers Grove IL 60516		
56	Name: Meg Frenkel	Signature: Meg Frenkel	Date: 1/21/17
	Address: 1010 Sanct Ave. Darien IL 60561		
57	Name: Selena Gomez	Signature: Selena Gomez	Date: 1/21/17
	Address: 7209 Walden LN Darien IL		
58	Name: Denise Gumm	Signature: Denise Gumm	Date: 1-22-17
	Address: 4729 Lee Ave Downers Grove, IL 60515		
59	Name: Naren Niti	Signature: Naren Niti	Date: 1/21/17
	Address: 6739 OSAGE PL., D.G., IL 60516		
60	Name: Jeff Workman	Signature:	Date: 1/21/17
	Address: 5503 Eagle Lake Dr Unit D Lisle, Ill. 60532		
61	Name: James Pierson	Signature:	Date: 1/21/2017
	Address: 5810 Walnut Avenue, Apt. 2E Downers Grove Illinois 60516-6010		
62	Name: Jesus Ocampo	Signature:	Date: 1-21-17
	Address: 620 Brookside Apt A Westmont IL 60559.		

63	Name: Griselda Muralles	Signature:	Date: 12/1/17
	Address: 2190 Country Club Woodridge IL		

64	Name: Sarah Guerin	Signature:	Date: 1/21/17
	Address: 340 S. Maple Ave, Oak Park, IL 60302		
65	Name: Nathaniel Hunt	Signature:	Date: 1/21/17
	Address: 7600 Gladstone Dr. 303 Naperville, IL 60565		
66	Name: Kara Kettelhut	Signature: Kara Kettelhut	Date: 1/21/17
	Address: 7600 Gladstone drive #303 Naperville, IL 60565		
67	Name: John Jackson	Signature:	Date: 1/21/17
	Address: 7631 Walnut Ave Woodridge IL 60517		
68	Name: Scott Schildgen	Signature:	Date:
	Address: 7635 Walnut Ave Woodridge IL 60517		
69	Name: John Shannon	Signature:	Date: 1/21/17
	Address: 3326 Stillwell Ct Woodridge IL 60517		
70	Name: Chuck Dethgelis	Signature:	Date: 1/21/17
	Address: 2725 Zurich Ln Woodridge		
71	Name: Sue DeAngelis	Signature: Sue DeAngelis	Date: 1/21
	Address: 2725 Zurich Ln		
72	Name: John Shannon	Signature:	Date: 1/21/17
	Address: 3326 Stillwell Ct Woodridge IL 60517		
73	Name: Steve Kolossi	Signature:	Date:
	Address: 3105 Edgewood Woodridge IL 60517		
74	Name: Lori Verville	Signature:	Date:
	Address: 3102 Edgewood Woodridge IL 60517		
75	Name: Mike Herbert	Signature:	Date: 1/21/17
	Address: 5800 Main St Downers Grove IL 60516		
76	Name: James F. Herbert	Signature:	Date: 1-21-17
	Address: 6530 Double Eagle dr. Woodridge IL 60517		
77	Name: Patrick Herbert	Signature:	Date: 1/21/17
	Address: 5800 Main St Downers Grove IL 60516		
78	Name: Patrick Lyons	Signature:	Date: 1/22/17
	Address: 535 Harding Ave. Glen Ellyn IL 60137		
79	Name: Lyn Lyons	Signature:	Date: 1/22/17
	Address: 535 Harding Ave. Glen Ellyn IL 60137		
80	Name: TRUDY OFFENBACHER	Signature:	Date: 1-22-17
	Address: 4944 N. Nagle Ave. CHICAGO IL		
81	Name: THOMAS SCHULTZ	Signature:	Date: 1-22-17
	Address: 4944 N. NAGLE AVE CHICAGO IL		
82	Name: John Stelling	Signature:	Date: 1/20/17
	Address: 7647 Catalpa Ave. Woodridge IL. 60517		

83	Name: Tammy Stelling	Signature:	Date: 1-22-17
	Address: 7647 Catalpa Ave Woodridge IL 60517		
84	Name: ERIC STELLING	Signature:	Date: 1-22-17
	Address: 7647 Catalpa Ave Woodridge IL 60517		
85	Name: Trey Pierce	Signature:	Date: 1/22
	Address: 8800 S. Harlem TRLR 2399D Bridgeview IL 60455		
86	Name: Dan Dwyer	Signature:	Date: 1-22
	Address: 458 E. Briarcliff Rd Bolingbrook IL 60440		
87	Name: Renee Dwyer	Signature:	Date:
	Address: 458 E. Briarcliff Rd Bolingbrook IL		
88	Name: Marie Wards	Signature:	Date: 1/22/17
	Address: 6124 Jacuson CT Woodridge IL 60517		
89	Name: Hilary Nelson	Signature:	Date: 1/22/17
	Address: 6S531 Naper Blvd. #7, Naperville 60540		
90	Name: Joyce Nelson	Signature:	Date: 1/22/17
	Address: 1114 W. 63rd St. Downers Grove, IL 60516		
91	Name: SKylar Nelson	Signature:	Date: 1/22/17
	Address: 1114 63rd ST Downers Grove, IL 60516		
92	Name: Donna Freestate	Signature:	Date: 01.22.2017
	Address: 911 Chancel Cir Glen Ellyn 60137		
93	Name: Emily Kurtenbach	Signature:	Date: 1/22/17
	Address: 6680 Stonewall Ave Downers Grove 60516		
94	Name: Brett Kurtenbach	Signature:	Date: 1/22/17
	Address: 6680 Stonewall Ave Downers Grove IL 60516		
95	Name: Lenore Schilmiller	Signature:	Date: 1/22/17
	Address: 5812 Lyman Ave Downers Grove 60516		
96	Name: Michelle Mendez	Signature:	Date: 1/22/17
	Address: 6480 Nash Downers Grove 60516		
97	Name: Chris Mendez	Signature:	Date: 1/22/17
	Address: 6480 Nash Downers Grove		
98	Name: Brian Kerns	Signature:	Date: 1/22/17
	Address: 6714 Warwright Woodridge		
99	Name: Donna Stringfield	Signature:	Date: 22-17
	Address: 2152 Fulham Dr. Naperville		
100	Name: David Gauger	Signature:	Date: 1/22/17
	Address: 6629 Dearborn rd Downers Grove IL 60516		

Help Save Roundhead's From Being Forced to Close!

We've come a long way... From pushing around a bagel cart (giving away a sandwich to anyone who would take one!) to operating out of a brick and mortar restaurant that feels like a home away from home, we've come a long way. From temporary booths at festivals to a local place where family dinners turn into fun memories and customers become friends – we've come a long way...

And we don't want to go.

Roundhead's Pizza Pub is being forced out of our location in Meadowbrook Shopping Center.

After all these years of seeing your families grow alongside of ours, after all these years of meeting customers and having them turn into friends – we would hate to see all of that come to an end. We have been a contributing part of the Downers Grove community for over 20 years. Throughout that time, we have seen memories being made, children and families grow, and even marriages formed. Please help us to be able to continue to grow more memories with all of you guys.

Our "Roundhead's Family" needs to stick together!

Please help us save Roundhead's and sign this petition to keep us in business. Thank you to EVERYONE!!! #saveroundheads

1	Name: Jean Enright	Signature:	Date: 1/23/17
	Address: 2128 Wheeler St Woodridge, IL 60517		
2	Name: TJ Enright	Signature:	Date: 1/23
	Address: 2138 Wheeler St.		
3	Name: Meghan Enright	Signature:	Date: 1/23
	Address: 2138 Wheeler St. Woodridge, IL 60517		
4	Name: Lyndsey DeCosola	Signature: Lyndsey DeCosola	Date: 1/24
	Address: 2012 Clover Lane, Woodridge, IL, 60517		
5	Name: Terry Arnold	Signature:	Date: 2-2-17
	Address: 2138 Wheeler St	Terry Arnold	
6	Name: Sergio Lopez	Signature:	Date:
	Address: 502 Everette Ave. Romeoville IL. 60446		
7	Name: DAVID HINDE	Signature:	Date: 2-2-17
	Address: 425 CLAREMONT CT, DOWNERS GROVE, IL 60516		
8	Name: LEXI KRAUSE	Signature:	Date: 2/4/17

27	Name: Co 11th 0187	Signature:	Date: 2-3-17
	Address: 1220 Downers D Dr IL 60515		
28	Name: Virginia Tennison	Signature:	Date: 2-3-17
	Address: 7602 Larchwood LN 60517		
29	Name: Kristina Tennison	Signature:	Date: 2-3-17
	Address: 7602 Larchwood Ln., Woodridge, IL 60517		
30	Name: STEVE PLAZIBAT	Signature:	Date: 2-3-17
	Address: 1020 ASHBURY AVE Bolingbrook IL 60440		
31	Name: JOY PLAZIBAT	Signature: Joy Plazibat	Date: 2-3-17
	Address: 1020 N. Ashbury Ave Bolingbrook. Il. 60440		
32	Name: Ben Stephens	Signature:	Date: 02/03/17
	Address: 3021 Downing Ave. Westchester IL 60154		
33	Name: Sheila Nally	Signature: Sheila Nally	Date: 02/03/17
	Address: 3021 Downing Ave, Westchester IL 60154		
34	Name: DAN WOODS	Signature: D Woods	Date: 02/03/17
	Address: 1750 Bolson Dr DG 60516		
35	Name: Noreen Woods	Signature: Noreen A. Woods	Date: 02/03/17
	Address: 1750 Bolson Dr.		
36	Name: Rudolph Benavente	Signature:	Date: 2/3/17
	Address: 1560 Bolson Dr.		
37	Name: Cathy Benavente	Signature: Cathern P Benavente	Date: 2/3/17
	Address: 1560 BOLSON DR		
38	Name: PATRICIA HANCOCK	Signature: Patricia Hancock	Date: 2-3-17
	Address: 2442 BRUNSWICK - WDG, IL		
39	Name: Rolando Valle	Signature:	Date: 2/3/17
	Address: 604 W 65th st		
40	Name: Jackie Miller	Signature:	Date: 2/3/17
	Address: 604 W. 65th st. Westmont		
41	Name: GUY TOMLINSON	Signature:	Date: 2/7/17
	Address: 3180 HAWORTH DR		
42	Name: JOSEPH ADAMSKI	Signature:	Date: 2/3/2017
	Address: 589 WHITEHALL WAY BOLINGBROOK, IL 60440		
43	Name: David Johnson	Signature:	Date: 2/3/17
	Address: 6012 Ridgeway Dr		
44	Name: Tom Brooks	Signature:	Date: 2/6/17
	Address: 8E 81st Street		

45	Name: Becky Jirka	Signature: Becky Jirka	Date: 2/4/17

	Address: 24821 West Easy St. Plainfield IL 60586		
9	Name: Burgess M. Watts	Signature:	Date: 2/3/2017
	Address: 5402 Janes Ave Downers Grove, IL 60515		
10	Name: David Preve	Signature:	Date: 2-3-2017
	Address: 5816 Lee Ave Downers Grove IL 60516		
11	Name: Deanna Jacobs	Signature:	Date:
	Address: 6838 Camden Pl Downers Grove, IL 60516		
12	Name: Dana Marino	Signature:	Date:
	Address: 232 Rodgers Crt Willowbrook, IL 60527		
13	Name: Jennifer Gorman	Signature:	Date: 2/3/17
	Address: 9162 Greencastle Dr. Orland Park, IL 60462		
14	Name: Melissa Eckdahl	Signature:	Date: 2/3/17
	Address: 4439 Stanley Ave Downers Grove IL 60515		
15	Name: Kate Blackburn	Signature:	Date: 2/3/17
	Address: 141 W Porter Ave Naperville, IL 60540		
16	Name: Kim Wojcik	Signature:	Date: 2/3/17
	Address: 2218 Tamarack Dr.		
17	Name: Jamie Krier	Signature:	Date: 2/3/17
	Address: 15034 Albright Dr		
18	Name: Claire O'Leary	Signature:	Date: 2/3/17
	Address: 1274 Acorn Dr		
19	Name: Elynn Cunningham	Signature:	Date: 2/3/17
	Address: 1553 Wedgefield Naperville IL.		
20	Name: Diane Glowicki	Signature:	Date: 2/3/17
	Address: 6729 Lonnquist Ave. D.G. 60516		
21	Name: FRANK PALERMO	Signature:	Date: 2-3-16
	Address: 6324 BRADLEY DR. WOODRIDGE, IL.		
22	Name: Laura Jacobs	Signature:	Date: 2-3-17
	Address: 6324 Bradley Dr Woodridge		
23	Name: Lenore Speight	Signature:	Date: 2-3-17
	Address: 948 Oxford Dr		
24	Name: Sue Tyrrell	Signature:	Date: 2-3-17
	Address: 3000 Providence Woodridge		
25	Name: Fanny Lampugnano	Signature:	Date: 2-3
	Address: 3228 Belden Dr. Darien, IL. 60561		
26	Name: Crystal Lampugnano	Signature:	Date: 2-3-17
	Address: 350 W. Belden Chicago IL. 60614		

	Address: 5111 Illinois Ave			
46	Name: Nikki Taber	Signature: Nicole Snyder	Date: 2/4/17	
	Address: 1422 North Eagle St.			
47	Name: Carlee Doonan	Signature: Carlee Doonan	Date: 2/4/17	
	Address: [redacted]			
48	Name: R Wood	Signature:	Date: 2/4/17	
	Address: Downers Grove, IL			
49	Name: Barbara Wood	Signature:	Date: 2/4/17	
	Address: 928 Clyde Ave Dr			
50	Name: Chris Kramer	Signature:	Date: 2-4-17	
	Address: 6478 Woodward Ave			
51	Name: Jose Villarreal	Signature:	Date: 2-4-17	
	Address: 347 E Laporte Dr Addison IL			
52	Name: Ryan Sass	Signature:	Date: 2-4-17	
	Address: 776 Springbrook LN Bolingbrook IL			
53	Name: Paul Preske	Signature:	Date: 2.4.17	
	Address: 611 Hawthorne. Ho Wauregan 60110			
54	Name: Michael Cuzick	Signature:	Date: 2-4-17	
	Address: 8165 Valley Pl Palos Hills IL 60465			
55	Name: Nina Freske	Signature:	Date: 2/4/17	
	Address: 24258 Meadow Lily Ct Plainfield, IL			
56	Name: Philip Freske	Signature:	Date: 2-4-17	
	Address: 24258 W. Meadow Lily Ct. Plainfield, IL			
57	Name: JAMIE BENSON	Signature:	Date: 2-4-17	
	Address: 8268 MULBERRY DR. WOODRIDGE IL 60517			
58	Name: KEN BENSON	Signature:	Date: 2-4-17	
	Address: 8268 Mulberry Dr Woodridge IL 60517			
59	Name: Paul Audino	Signature:	Date: 2/4/17	
	Address: 5810 Walnut Ave Downers Grove IL 60516			
60	Name: Barb Palmer	Signature:	Date: 2/4/17	
	Address: 2015 S. Finley Rd Lombard, IL 60148			
61	Name: Nancy Brown	Signature:	Date: 2/4/17	
	Address: 630 Concord Way Prospect Hts IL 60070			
62	Name: Trish Wallace	Signature:	Date: 2/4	
	Address: 8914 Zorsel Way 60491-1553			

63	Name: Steve Jelinek	Signature:	Date: 2/4	
	Address: 6100 Freeman Dr.			

64	Name: Lee Fuller	Signature:	Date: 2/4/17
	Address: 2020 Prentiss Dr Downers Grove IL 60516		
65	Name: Michael Greenfield	Signature:	Date: 2/4/17
	Address: 6359 Powell St Downers Grove IL 60516		
66	Name: JEFF STEVENSON	Signature:	Date: 2/4/17
	Address: 725 N MEADOWS BLVD		
67	Name: Sara Vandemoter	Signature:	Date: 2/4/17
	Address: 2149 E. Valencia Elmhurst IL 60126		
68	Name: Breanna Saccomanno	Signature:	Date: 2/4/17
	Address: 725 N Meadows Blvd, Addison IL 60101		
69	Name: SCOTT HOFMANN	Signature:	Date: 2/4/17
	Address: 5914 WEBSTER ST. DOWNERS GROVE, IL 60516		
70	Name: Julian Vera	Signature:	Date: 2-4-17
	Address: 6213 Maddagh Ave, Downers Grove IL 60516		
71	Name: Jeremy Maxwell	Signature:	Date: 2-4-17
	Address: 1476 Fredericksburg Ln. Aurora, IL 60503		
72	Name: MATIAS VENA	Signature:	Date: 2-4-17
	Address: 6213 Maddagh Ave DG IL		
73	Name: Keith Widmyth	Signature:	Date: 2-4-17
	Address: 2 Sherington Ct Bolingbrook IL 60440		
74	Name: Mike Rebik	Signature:	Date: 2-4-17
	Address: 5009 Florance Ave Apt 6, Downers Grove, IL 60515		
75	Name: Julianne Janes	Signature:	Date: 2-5-17
	Address: 311 Regal Ct Clarendon Hills 60514		
76	Name: MARK JANES	Signature:	Date: 2/5/17
	Address: 311 Regal CT Clarendon Hills IL 60514		
77	Name: Elaine Janus	Signature:	Date: 2/5/17
	Address: 311 Regal CT Clarendon Hills IL 60514		
78	Name: Donald Heizer	Signature:	Date: 2/5/17
	Address: 574 Maywood Ln Lisle IL 60532		
79	Name: JOE GANDOLFI	Signature:	Date: 2/5/17
	Address: 1881 Hastings Downers Grove IL 60516		
80	Name: Tess Wolfenson	Signature:	Date: 2/5/17
	Address: 1881 Hastings Downers Grove IL 60516		
81	Name: CHARLES DACHAR	Signature:	Date: 2-5-17
	Address: 6150 CLOSE AVE		
82	Name: ANDREW JANKUN	Signature:	Date: 2/5/2017
	Address: 2048 PRENTISS DR VP		

83	Name: Yangfei Zhou	Signature:	Date: 2/5/17
	Address: 2048 Prentiss Dr. Downers Grove		
84	Name: Jennifer Galetsis	Signature:	Date: 2/5/17
	Address: 5527 Springside Ave. D.G.		
85	Name: Gus Galetsis	Signature:	Date: 2/5/17
	Address: "		
86	Name: Kathy Galetsis	Signature:	Date: 2/5/17
	Address: 5527 Springside		
87	Name: Ron Gandolfi	Signature:	Date: 2/5/17
	Address: 5317 Webster DG		
88	Name: Joanne Gandolfi	Signature:	Date: 2/5/17
	Address: 5317 Webster DG		
89	Name: Colleen Gandolfi	Signature: Colleen Gandolfi	Date: 2/5/17
	Address: 5317 webster DG		
90	Name: PATRICIA BERG	Signature:	Date: 2/5/17
	Address: 1770 BRIGGS CT. LISLE, IL 60532		
91	Name: Leonard Berg	Signature: Leonard Berg	Date:
	Address: 1770 Briggs Ct Lisle, Ill		
92	Name: Kathryn Tarle	Signature:	Date: 2/5/17
	Address: 3108 Mistflower Lane, Naperville		
93	Name: STEVEN A. POLLI	Signature:	Date: 2/5/17
	Address: 214 3RD ST. DOWNERS GROVE, IL 60515		
94	Name: allan Cordero	Signature:	Date:
	Address: 1620 ADELIA ST Downers Grove		
95	Name: Blas Castillo	Signature:	Date:
	Address: Kenyon		
96	Name: 5337 Brookbank Rd DG	Signature:	Date:
	Address:		
97	Name: Adam Gish	Signature:	Date: 2/5/17
	Address: 6937 Cornell Dr Darien		
98	Name: Sean Lyons	Signature:	Date: 2/5/17
	Address: 535 Harding Ave. Glen Ellyn IL 60137		
99	Name: Jordan Sprondek	Signature:	Date: 2.5
	Address: 7652 Walnut Ave		
100	Name: Jake Sprondek	Signature: Jake Sprondek	Date: 2.5
	Address: 7652 Walnut Ave		

Help Save Roundhead's From Being Forced to Close!

We've come a long way... From pushing around a bagel cart (giving away a sandwich to anyone who would take one!) to operating out of a brick and mortar restaurant that feels like a home away from home, we've come a long way. From temporary booths at festivals to a local place where family dinners turn into fun memories and customers become friends – we've come a long way...

And we don't want to go.

Roundhead's Pizza Pub is being forced out of our location in Meadowbrook Shopping Center.

After all these years of seeing your families grow alongside of ours, after all these years of meeting customers and having them turn into friends – we would hate to see all of that come to an end. We have been a contributing part of the Downers Grove community for over 20 years. Throughout that time, we have seen memories being made, children and families grow, and even marriages formed. Please help us to be able to continue to grow more memories with all of you guys.

Our "Roundhead's Family" needs to stick together!

Please help us save Roundhead's and sign this petition to keep us in business. Thank you to EVERYONE!!! #saveroundheads

1	Name: Romond Payne	Signature: R. Pay	Date: 1/21/17
	Address: 1104 N. Oakley Ct Westmont, IL 60559		
2	Name: Kami Tylwalk	Signature:	Date: 1-21-17
	Address: 6N130 Claremont Dr. Parker IL 60561		
3	Name: Yesenia Gandara	Signature: Yesenia Gandara	Date: 1/21/17
	Address: 6301 Fairview, Westmont IL 60559		
4	Name: Sean Charnas	Signature: Sean Charnas	Date: 1/21/17
	Address: 55 W 59th St. Westmont IL 60559		
5	Name: DIANE HARRINGTON	Signature: Diane Harrington	Date: 1/21/17
	Address: 6337 Brighton St. Downers Grove IL		
6	Name: DENISE DEADA	Signature: Denise Deada	Date: 1-21-17
	Address: 6301 FAIRVIEW WESTMONT IL 60559		
7	Name: Cindy Cook	Signature: Cindy Cook	Date: 1-21-17
	Address: 418 N. Wilmette Ave Westmont, IL		
8	Name: Don Hayward	Signature:	Date: 1/23/17
	Address: 6500 Lyman Ave Downers Grove, IL 60516		

9	Name: ROSE LOSITO	Signature:	Date:
	Address: 502 REDONDO DR - DOWNERS GROVE		1-23-17
10	Name: SHEILA GUENZER	Signature: Sheila McGuire	Date:
	Address: 205 WHITE FAWN D.G.		
11	Name: Janet Brickett	Signature: Janet Brickett	Date: 1/23/17
	Address: 2815 St. Andrew Ct, Lisle		
12	Name: Kevin Terrell	Signature: Kevin Terrell	Date: 1/23/17
	Address: 2040 Prentiss Dr. Downers Grove		
13	Name: ANDRE KNOCKAERT	Signature: Andre Knockaert	Date: 1/23/17
	Address: 945 60TH PLACE		
14	Name: Sook Kim	Signature:	Date: 1/23/17
	Address: 6305 Fairwinds	Westmont, IL. 60559	
15	Name: Jami WENCKUNAS	Signature: Jami Wenckunas	Date: 1/23/17
	Address: 5618 Lyman Downers Grove IL		
16	Name: Bryan Wenckunas ~~Dewitt~~	Signature:	Date: 1/23/17
	Address: 5618 Lyman ave. Downers Grove IL		
17	Name: Scott Vesely	Signature: Scott Vesely	Date: 1/24/17
	Address: 11034 Austin Ave Chicago Ridge, IL 60415		
18	Name: BARBARA PUSHIS	Signature: Barb Pushis	Date 1/24/17
	Address: 2-77th St Downers Grove IL 60516		
19	Name: George J. Thomas	Signature: George J. Thomas	Date: 1-24-17
	Address: 7007 Camden Rd Downers Grove, IL 60516		
20	Name: Carol D. Thomas	Signature: Carol D. Thomas	Date: 1-24-17
	Address: 7007 Camden Rd. Downers Grove, IL. 60516		
21	Name: Marguerite Lagunia	Signature:	Date: 1/24/17
	Address: 907 S. Williams St Westmont IL 60559		
22	Name: MOLLY HELLER	Signature:	Date: 1/24/17
	Address: 200 VILLAGE DR	DOWNERS GROVE 60516	
23	Name: Dorothy Vilims	Signature: DOROTHY VILIMS	Date 01/24/17
	Address: 1069 Woodrush Ct.	Darien, IL 60561	
24	Name: Karen J. Kliston	Signature:	Date: 1/25/17
	Address: 6734 Briargate Dr D.G. IL		
25	Name: DON CIANCIO	Signature:	Date: 1-25-17
	Address: 1208 ALCON LANE DARIEN, IL 60561		
26	Name: CONNIE REISING	Signature: Connie Reising	Date: 1/25
	Address: 612 CLAREMONT DR. D.G.		

27	Name: EDWARD F. ZABER	Signature: Edward F Zaber	Date: 1/25/17
	Address: 6101 S. SHERMAN AVE	DOWNERS GROVE, IL. 60516	
28	Name: Alesha Farrell	Signature: Alesha Farrell	Date: 1/25/17
	Address: 55 Sterling Lane apt 1524	Westmont (Hillsbrook) IL 60527	
29	Name: ROBERT J RADA	Signature:	Date: 1-25-17
	Address: 6937 PARKVIEW DR DOWNERS GROVE IL. 60516		
30	Name: Nancy TANGNEY	Signature: Nancy Tangney	Date: 1/25/17
	Address: 5730 Dearborn Downers Grove		
31	Name: Virginia McCambridge	Signature: Virginia McCambridge	Date: 1/25/17
	Address: 5800 Dearborn Pkwy		
32	Name: JERRY ZIELINSKI	Signature:	Date: 1.25.17
	Address: 6568 BERRYWOOD		
33	Name: JIM CASEY	Signature: Jim Casey	Date: 1/25/17
	Address: 200 Middaugh Rd Clarendon Hills 60514		
34	Name: Robert Metz	Signature: Robert Metz	Date: 1-26-17
	Address: 126 S. WASHINGTON ST Westmont IL		
35	Name: Renee Polecnik	Signature: Renee Polecnik	Date: 01.26.17
	Address: 570 N Grove Hinsdale IL 60521		
36	Name: MARIO RAMIREZ	Signature:	Date: 01/26/17
	Address: P.O. Box 474 LEMONT IL 60439		
37	Name: John Pottinger	Signature:	Date:
	Address: 4161 Blackstone Dr. Aurora IL		
38	Name: GEN FRANZ	Signature: Genevieve Franz	Date: 1-26-17
	Address: 910 OLD FIELD RD DOWNERS GROVE, IL. 60516		
39	Name: JOSEPH TSHULOS	Signature: Joseph Tshulos	Date: 1-26-17
	Address: 623 86TH PLACE, DOWNER GROVE IL 60516		
40	Name: David Tshulos	Signature: David Tshulos	Date: 1-26-17
	Address: 623 86th Place; Downers Grove IL 60516		
41	Name: Liz Osborn	Signature: Liz Osborn	Date: 1/27/17
	Address: 6245 Puffer Rd D. G. IL 60516		
42	Name: Hallie Haberhaus	Signature:	Date:
	Address: 9516 Jackson Dr Woodridge IL 60517		01/27/17
43	Name: Robert E. Kolch	Signature: Robert E. Kolch	Date:
	Address: 406 Ridgeview St. Downers Grove, IL		
44	Name: Ann Vilimek	Signature: Anne C. Vilimek	Date: 01-27-17
	Address: 7204 Orchard Pl.	Downers Grove, IL	

45	Name: PAT BROGAN	Signature:	Date: 28-17
	Address: 1740 63RD DOWNERS GROVE IL		
46	Name: GLEN SIAS	Signature:	Date: 1-30-17
	Address: 6877 Valley View Dr. D.G.		
47	Name: KIM ACKLEY	Signature:	Date: 1/30/17
	Address: 7619 SUSSEX CT. DR, DARIEN IL 60561		
48	Name: DUSTIN ACKLEY	Signature:	Date: 1/30/17
	Address: 5625 LYMAN AVE, D.G. IL 60516		
49	Name: DAWN AL PIOTROWSKI	Signature:	Date: 1/30/17
	Address: 2664 Hobson, D.G. 60515		
50	Name: CHRISTINE RUUD	Signature:	Date: 1/31/17
	Address: 5703 Scars Westmont IL 60559		
51	Name: GAYLE SPIEWAK	Signature:	Date: 2-1-17
	Address: 1235 VIRGINIA DR		
52	Name: Joan Swigon	Signature:	Date: 2-1-17
	Address: 228 Memory Lane 60559		
53	Name: ARLA YOUSEF	Signature:	Date: 02-1-17
	Address: 8337 Portsmouth DR. #C, DARIEN, IL 60561		
54	Name: GARNET ARMANI	Signature:	Date:
	Address: 6919 PARKVIEW		
55	Name: MARGUERITE A. NOVAK	Signature:	Date: 2-2-17
	Address: 5600 FAIRMONT DOWNERS GROVE IL.		
56	Name: JERRY R LUVRS	Signature:	Date: 2-2-17
	Address: 6025 Belmont Rd		
57	Name: BURKARD SPIX	Signature:	Date: 2/2/17
	Address: 5387 PARK, D.G. 60515		
58	Name:	Signature:	Date:
	Address: 12226 ROBEN		
59	Name: JOHN RECHNER	Signature:	Date: 2/3/17
	Address: 6232 Park Ave D.G. 60516		
60	Name: TOM RALEY	Signature:	Date: 2/3/17
	Address: 3 KENILW. BURRAGE 60527		
61	Name: GARRY HARPER	Signature:	Date: 2/3/17
	Address: 5729 DEARBORN PKWY DOWNERS GROVE		
62	Name:	Signature: DOWNERS GR, IL	Date: 2/3/17
	Address: 7401 Woodridge IL 60517		

63	Name: JEFF GADOMSKI	Signature: Jeffrey P. Gadomski	Date: 2-4-17	
	Address: 2050 GRANT ST.			
64	Name: Diane Gadomski	Signature: Diane Gadomski	Date: 2-4-17	
	Address: 2050 Grant St. DG			
65	Name: Jordan Sibets	Signature: Joshua Stobbs 7467	Date: was damaged	
	Address:			
66	Name: Kathy Mollard	Signature: Kathy Mollard	Date: 2/4/17	
	Address: 332 55th DG IL 60515			
67	Name: Karen Kennard	Signature: Karen Kennard	Date: 2/4/17	
	Address: 7017 Roberts Dr WR IL 60517			
68	Name: Bob Kennard	Signature: Bob Kennard	Date:	
	Address: 7017 Roberts Dr Woodridge, IL 60517			
69	Name:	Signature:	Date:	
	Address:			
70	Name:	Signature:	Date:	
	Address:			
Help Save Roundhead's From Being Forced to Close!

We've come a long way... From pushing around a bagel cart (giving away a sandwich to anyone who would take one!) to operating out of a brick and mortar restaurant that feels like a home away from home, we've come a long way. From temporary booths at festivals to a local place where family dinners turn into fun memories and customers become friends – we've come a long way...

And we don't want to go.

Roundhead's Pizza Pub is being forced out of our location in Meadowbrook Shopping Center.

After all these years of seeing your families grow alongside of ours, after all these years of meeting customers and having them turn into friends – we would hate to see all of that come to an end. We have been a contributing part of the Downers Grove community for over 20 years. Throughout that time, we have seen memories being made, children and families grow, and even marriages formed. Please help us to be able to continue to grow more memories with all of you guys.

Our "Roundhead's Family" needs to stick together!

Please help us save Roundhead's and sign this petition to keep us in business. Thank you to EVERYONE!!! #saveroundheads

1	Name: Ryan Foregeaw	Signature:	Date: 1-20-17
	Address: 5712 Lyman Ave Downers Grove IL 60516		
2	Name: Amanda LeDonne	Signature:	Date: 1-20-17
	Address: 13 Cedar Ct. Vernon Hills, IL 60061		
3	Name: Tyler Clifford	Signature:	Date: 1-20-17
	Address: 13 Cedar ct Vernon Hills, IL 60061		
4	Name: SAM MROFCZ	Signature:	Date: 1/20/17
	Address: 435 N JAYCO LOMBARD IL 60148		
5	Name: AJ LeDonne	Signature:	Date: 1/29/17
	Address: 109 N Bokelman St, Roselle IL 60172		
6	Name: Jason Cook	Signature:	Date: 1/20/2017
	Address: 5500 Hillcrest IN 211 Isle IL 60532		
7	Name: Erik Senkbeil	Signature:	Date: 1/20/17
	Address: 1928 Slippery Rock Road, Naperville, IL		
8	Name: Robert McGowan	Signature:	Date: 1-20-17
	Address: 710 Dorchester Dr., Bolingbrook, IL, 60440		

9	Name: Jen McGowan	Signature:	Date:
	Address: 710 Northeper Dr. Bolingbrook, 60440		
10	Name: JEFF GRANT	Signature:	Date:
	Address: 924 WARREN AVE		
11	Name: Nelly Cinlar	Signature:	Date:
	Address: 924 Warren Ave		
12	Name: Mike Cahlan	Signature:	Date:
	Address: 2713 Mohawk Woodridge IL		
13	Name: KRATA WELCH	Signature:	Date: 1-2017
	Address: 3200 DOWNERS DRIVE		
14	Name: Charles Denisch	Signature:	Date: 1/20/17
	Address: 10575 Oakley Morris IL 60450		
15	Name: Catherine Deutsch	Signature:	Date: 1/20/17
	Address: 1729 Parkside Dr. Shorewood IL 60404		
16	Name: Donna Kato	Signature:	Date: 1/20/17
	Address: 6780 Barrett St. Downers Grove, IL 60516		
17	Name: Bryan Kato	Signature:	Date: 1/20/17
	Address: 6780 Barrett St. Downers Grove, IL 60516		
18	Name: Samantha Gill	Signature:	Date: 1/20/17
	Address: 6937 Camden Rd Downer Grv. IL 60516		
19	Name: Hector Calixto	Signature:	Date: 1-20-17
	Address: 304 C woodcreek dr bolingbrook IL		
20	Name: Francisco Alvarez	Signature:	Date: 1-20-17
	Address: 1145 surrey DR Glen ELLYN 60137		
21	Name: Bill Dimkovich	Signature:	Date: 1-20-17
	Address: 6510 Woodward Ave APT 105 Downers Grove, IL		
22	Name: Ashley Trina Dimkovich	Signature:	Date: 1-20-17
	Address: 6510 Woodward Ave Apt 105 Downers Grove, IL		
23	Name: Carlos Amador	Signature:	Date: 1/20/17
	Address: 505 Preston Drive Apt 213 Bolingbrook IL		
24	Name: Joey Nagy	Signature:	Date: 1/20/17
	Address: 561 Nelson Lane Westmont IL 60559		
25	Name: Josefa De La Fuente	Signature:	Date: 1/20/17
	Address: 6510 WOODWARD AVE DOWNERS GROVE IL 60516		
26	Name: Gianna Spadoni	Signature:	Date: 1/20/17
	Address: 1822 Kelly Ct		

27	Name: Carmelo Di Franco	Signature: Carmelo Di Franco	Date: 1/20/17
	Address: 250 Kings Pt. Dr., Addison IL, 60101		
28	Name: RICKY WOODS	Signature:	Date: 1-20-17
	Address: 725 BAYLES DR ROMEOVILLE, IL 60446		
29	Name: ALYSSA CIOCHI	Signature: Alyssa Ciochi	Date: 1/20/17
	Address: 2032 PRENTISS DR. DOWNERS GROVE IL 60516		
30	Name: Brian Robbins	Signature:	Date: 1/20/17
	Address: 2033 Howard Ave Downers Grove 60515		
31	Name: Michelle Robbins	Signature:	Date: 1/20/17
	Address: 2033 Howard Ave Downers Grove 60515		
32	Name: SAM VERONZIOU	Signature: Sam	Date: 1/20/17
	Address: 2137 Wheeler St Woodridge IL 60517		
33	Name: Adam Meyers	Signature: Adam Meyers	Date: 1/20/17
	Address: 5808 Middaugh Ave. Downers Grove, IL 60516		
34	Name: Kate Latanski	Signature: Kate Latanski	Date: 1/20/17
	Address: 1104 61th St. Downers Grove IL 60516		
35	Name: YLONA CAVALIER	Signature: Ylona Cavalier	Date: 1/20/2017
	Address: 7401 SEMINOLE CT WOODRIDGE, IL 60517		
36	Name: Nicholas Giannini	Signature:	Date: 1/20/17
	Address: 7781 Camden Ct Lisle, IL 60532		
37	Name: Kirk Hemmet	Signature:	Date: 1/20/17
	Address: 6739 Freedom Rd.		
38	Name: JEFF JABLONSKI	Signature:	Date: 1/20/17
	Address: 8355 OCONNOR DR RIVER GROVE IL 60171		
39	Name: Jeff Klem	Signature: Jeff Klem	Date: 1/20/17
	Address: 2829 Williams Drive		
40	Name: THOMAS WEINERT	Signature:	Date: 1/20/17
	Address: 6140 WINGATE DR		
41	Name: Frank Kuste	Signature:	Date: 1/20/17
	Address: 13062 Post circle Plainfield		
42	Name: DALE BARTER	Signature: Dale A. Barter	Date: 1-20-17
	Address: 137 CYPRESS DR. BOLING-BROOK		
43	Name: Sean O'Toole	Signature:	Date: 1-20-17
	Address: 6537 Lyman Ave Downers Grove IL 60516		
44	Name: Linda Shull	Signature:	Date: 1-20-17
	Address: 6537 Lyman Downers Grove IL		

45	Name: Greg Frer	Signature:	Date: 1/20/17	
	Address: 7410 Bennett St DG 60516			
46	Name: Paul Guldun	Signature:	Date: 1/20/17	
	Address: 6560 Dunham Rd DG 60516			
47	Name: David Eugene Wilson	Signature:	Date:	
	Address: 4905 Belmont Dr. 60515			
48	Name: LAWRENCE T DOMALACKI	Signature:	Date: 1-21-17	
	Address: 2497 CARLTON DR			
49	Name: BOB SHERRY	Signature:	Date: 1/21/17	
	Address: 5N525 PRAIRIE SPRING DR. 60175			
50	Name: Nick Sherry	Signature:	Date: 1/21/17	
	Address: 5N825 Prairie Spring Dr 60175			
51	Name: DEB FULLMAN	Signature:	Date: 1/21/17	
	Address: 1301 LEAWOOD CT NAPER IL 60564 ~~6740 AMERICANA DR~~			
52	Name: LARRY McCARTHY	Signature:	Date: 1/21/17	
	Address: 6740 AMERICANA DR			
53	Name: Nicholas Meyers	Signature:	Date: 1/21/17	
	Address: 5808 Middaugh Ave Downers Grove, IL 60516			
54	Name: Adrianne Meyers	Signature:	Date: 1/21/17	
	Address: 5808 Middaugh Ave Downers Grove, IL 60516			
55	Name: Todd Newcomb, James C	Signature:	Date: 1/21/17	
	Address: 617 72nd St, Downers Grove, IL 60516			
56	Name: Michele Janisch	Signature:	Date: 1/21/17	
	Address: 5624 Walnut Ave. Apt 1C Downers Grove, IL 60516			
57	Name: TAY PAPE JR	Signature:	Date: 1/21/17	
	Address: 5624 WALNUT AVE APT. 1C DOWNERS GROVE IL			
58	Name: Milissa Loeffel	Signature:	Date: 1/21/17	
	Address: 22074 Heritage Drive - Frankfort, IL 60423			
59	Name: Raymond Hicks	Signature:	Date: 1-21-17	
	Address: 6431 MacArthur Dr Woodridge IL 60517			
60	Name: Christine Colucci	Signature:	Date: 1-21-17	
	Address: 7619 Linden Ave. Darien, IL 60561			
61	Name: JOHN M. COLUCCI, JR	Signature:	Date: 1/21/17	
	Address: 7619 LINDEN AVENUE DARIEN, IL. 60561			
62	Name: John M. Colucci III	Signature:	Date: 1/21/17	
	Address: 7619 Linden Avenue Darien IL 60561			

63	Name: Rebecca Coucer	Signature: Rebecca Coucer	Date: 1/21/17
	Address: 3619 Cinderen Ave 60961		
64	Name: Tim HERLIHY	Signature: Tim Herlihy	Date: 1/21/17
	Address: 6401 Bloodett Ct. Downers Grove IL		
65	Name: Carolyn Herlihy	Signature: C. Herlihy	Date: 1/21/17
	Address: 6401 Bloodett Ct Downers Grove 60516		
66	Name: Kay Williams	Signature: Kay Williams	Date: 1/21/17
	Address: 1685 Ithaca Drive Naperville IL 60565		
67	Name: Tim Williams	Signature: Tim Williams	Date: 1/21/17
	Address: 1685 ITHACA DRIVE, NAPERVILLE, IL 60565		
68	Name: Pamela Whitt	Signature: Pamela Whitt	Date: 1/21/17
	Address: 1028 62nd Ct Downers Grove IL 60516		
69	Name: Harold Whitt	Signature: Harold Whitt	Date: 1/21/17
	Address: 1028 62nd Ct. Downers Grove IL 60516		
70	Name: Gary Sprowll	Signature: Gary Sprowll	Date: 1/21/17
	Address: 24W580 Ohio St. Naperville		
71	Name: Denise Sprowll	Signature: Denise Sprowll	Date: 1/21/17
	Address: 24W580 Ohio Street, Naperville, IL. 60540		
72	Name: JUDITH BOGDANSKI	Signature: Judith Bogdanski	Date: 1/21/17
	Address: 6006 CARPENTER		
73	Name: GREGORY BOGDANSKI	Signature: Gregory Bogdanski	Date: 1/21/17
	Address: 6006 S. CARPENTER		
74	Name: Michele Johnson	Signature: Michele Johnson	Date: 1/21/17
	Address: 2034 Howard Ave. Downers Grove		
75	Name: Chris Chambers	Signature: Christopher M Chambers	Date:
	Address: 2034 Howard Ave Downers Grove		
76	Name: Kyle Hauser	Signature: Kyle Hauser	Date: 1/21/17
	Address: 2920 WILLIAMS DR.		
77	Name: Christina Milligan	Signature: Christina Milligan	Date: 1/21/17
	Address: 2920 Williams Dr Woodridge		
78	Name: FRANK URSO	Signature: Frank Urso	Date: 1-21-17
	Address: 651 S. SUTTON RD STREAMWOOD IL 60107		
79	Name: Toni URSO	Signature: Toni Urso	Date: 1-21-17
	Address: 651 S. Sutton Rd Streamwood IL 60107		
80	Name: Emily Bleuel	Signature: Emily Bleuel	Date: 1/21/17
	Address: 2937 Tyler Ct., Woodridge, IL. 60517		
81	Name: ERIC BLEUEL	Signature: Eric Bleuel	Date:
	Address: 2937 TYLER CT. WOODRIDGE 60517		

82	Name: Jessica Newell	Signature:		Date:
	Address: 1948 63rd St DG 60516			
83	Name: April Newell-Siguaba	Signature:		Date:
	Address: 1948 63rd DR 60516			
84	Name: Katie Fentem	Signature:		Date: 1/21/2017
	Address: 6104 Washington St D. Grove IL 60516			
85	Name: Matt Lynch	Signature:		Date: 1-21-17
	Address: 2787 oakmeadow Dr, Aurora			
86	Name: Nick Newell	Signature:		Date: 1-21-17
	Address: 1948 63rd st Downers Grove IL 60516			
87	Name: Neal & Nichole Bahnsen	Signature:		Date: 1-21-17
	Address: 526 Jefferson Lockport IL 60441			
88	Name: Nora Bahnsen	Signature:		Date: 1-21-17
	Address: 401 E. 6th St APT 9 Lockport IL 60441			
89	Name: Kevin Mack	Signature:		Date: 1-21-17
	Address: 401 E 6th st APT 9 Lockport IL 60441			
90	Name: Theres Tague	Signature:		Date: 1-21-17
	Address: 6000 Lee Ave Downers Grove IL 60516			
91	Name: Mark Bahnsen	Signature:		Date: 1-21-17
	Address: 6000 Lee Ave Downers Grove IL 60516			
92	Name: Greg Bahnsen	Signature:		Date: 1-21-17
	Address: 6000 Lee Ave Downers Grove IL 60516			
93	Name: Ben Bathorf	Signature:		Date: 1-21-17
	Address: 525 Hillmshire Ln Bolling Brook IL			
94	Name: Julie Newell	Signature: 1948 63rd DG 60516		Date: 1-21-17
	Address:			
95	Name: JIM DOOLE	Signature:		Date:
	Address: 6731 BRIARGATE DR DGROVE, IL			
96	Name: Cheryl Rice	Signature:		Date: 1-21-17
	Address: 7309 Northgate Way Downers Grove IL 60516			
97	Name: Kathy Shemroske	Signature:		Date: 1/21/17
	Address: 431 James Ct Glendale Hts IL 60139			
98	Name: Tracy Mowrick	Signature:		Date:
	Address: 6755 Bunker Hill Circle Downers Grove IL 60516			
99	Name: Jimmy Slowik	Signature: Jimmy Slowik		Date: 1/21/17
	Address: 6755 Bunker Hill Circle Downers Grove IL 60516			
100	Name: Chris Miller	Signature:		Date: 1-21-17
	Address: 315 59th			

Help Save Roundhead's From Being Forced to Close!

We've come a long way... From pushing around a bagel cart (giving away a sandwich to anyone who would take one!) to operating out of a brick and mortar restaurant that feels like a home away from home, we've come a long way. From temporary booths at festivals to a local place where family dinners turn into fun memories and customers become friends – we've come a long way...

And we don't want to go.

Roundhead's Pizza Pub is being forced out of our location in Meadowbrook Shopping Center.

After all these years of seeing your families grow alongside of ours, after all these years of meeting customers and having them turn into friends – we would hate to see all of that come to an end. We have been a contributing part of the Downers Grove community for over 20 years. Throughout that time, we have seen memories being made, children and families grow, and even marriages formed. Please help us to be able to continue to grow more memories with all of you guys.

Our "Roundhead's Family" needs to stick together!

Please help us save Roundhead's and sign this petition to keep us in business. Thank you to EVERYONE!!! #saveroundheads

1	Name: Christine Tomy	Signature: Christine Tomy	Date: 1-27
	Address: 6811 Saratoga Ave. Downers Grove IL. 60516		
2	Name: Andy Hayman	Signature: Andrew Hayman	Date: 1/27/17
	Address: 23653 Springs Ct unit 106 Plainfield, IL 60585		
3	Name: Tim Grady	Signature: Tim Grady	Date: 1/27/17
	Address: 2425 Wisconsin Ave Downers Grove		
4	Name: Chris Gansberg	Signature:	Date: 1/27/17
	Address: 4906 Fairview Ave. Apt. 4		
5	Name: Barb Brochmann	Signature: Barbara Brochmann	Date: 1/27/17
	Address: 2445 Hobson Rd. Downers Grove, IL.		
6	Name: DAN BROCHMANN	Signature: Dan Brochmann	Date: 1/27/17
	Address: 2445 HOBSON RD DOWNERS GR		
7	Name: Glen Williams	Signature: Glen Williams	Date: 1/27/17
	Address: 6011 Sherman Downers Grove IL. 60516		
8	Name: Tim LaRocque	Signature: Tim LaRocque	Date: 1/27/17
	15301 Pine Drive Oak Forest IL		

	Address:		
9	Name: STEVE LAROCQUE	Signature: Steve LaRocque	Date: 1/27/17
	Address: 9070 CHESTNUT DR Hickory Hills IL		
10	Name: Bradley LaRocque	Signature: Brad LaRocque	Date: 1/27/17
	Address: 1205 Longford St Woodridge IL 60517		
11	Name: ROBERT KUREK	Signature: Robt P. Kurek	Date: 1/27/2017
	Address: 56 PIER DR, WESTMONT IL		
12	Name: Dianne Nielsen	Signature: Dianne Nielsen	Date: 1/27/17
	Address: 2600 Mitchell Dr. Woodridge, IL		
13	Name: John Foster Sr	Signature: John Foster Sr.	Date: 1/27/17
	Address: 2600 Mitchell Dr Woodridge, IL		
14	Name: 2210 Arbor Cir Apt IL	Signature: Michael Miranda	Date: 1/27/17
	Address:		
15	Name: Michelle Pruskco	Signature: Michelle Pruskco	Date: 1/27/17
	Address: 2800 Mitchell Dr #8 Woodridge, IL 60517		
16	Name: Rob Metz	Signature:	Date: 1/27/17
	Address: 1311 Saylor Street, DG, IL 60516		
17	Name: Lisa Metz	Signature: Lisa Metz	Date: 1/27/17
	Address: 1311 Saylor Street, DG IL 60516		
18	Name: Anthony Metz	Signature: Anthony Metz	Date: 1/27/17
	Address: 1311 Saylor St. Downers Grove, IL 60516		
19	Name: ERNEST WILLIAMS	Signature:	Date: 1/27/17
	Address: 1637 Silver Springs Ct AURORA IL 60504		
20	Name: Dathey Williams	Signature:	Date: 1/27/17
	Address: 1637 Silver Springs Ct. Aurora IL 60504		
21	Name: ANDREW LUTISE	Signature:	Date: 1/28/17
	Address: 1763 VILLANOVA DR NAPERVILLE, IL 60565		
22	Name: Annette May	Signature: Annette May	Date: 1-27-17
	Address: 209 S. East Ave Aurora, IL 60505		
23	Name: Joseph Kelly	Signature: Joseph Kelly	Date: 1-27-17
	Address: 1203 Buell Avenue Joliet, IL 60435		
24	Name: Courtney Damm	Signature:	Date: 1/27/17
	Address: 5960 Pershing Downers Grove, IL 60516		
25	Name: Brad Bergmann	Signature:	Date: 1/27/17
	Address: 5960 Pershing Ave Downers Grove, IL 60515		
26	Name: Tricia Sbrauli	Signature:	Date: 1/27/17
	Address: 8607 Highcrest Dr Darien 60561		

27	Name: Danielle deVerdier	Signature: Danielle deVerdier	Date: 1/27/17
	Address: 6080 Brookline Ct Lisle, IL 60532		
28	Name: Grant deVerdier	Signature: Grant deVerdier	Date: 1/27/17
	Address: 6080 Brookline Ct Lisle IL		
29	Name: Darlene Konka	Signature: Darlene Konka	Date: 1/27/17
	Address: 5912 WOODWARD DG		
30	Name: Ethan Volk	Signature: Ethan Volk	Date:
	Address: 712 73rd. DG		
31	Name: Kate Volk	Signature: Kathryn Volk	Date: 1/27/17
	Address: 3385 Williamsburg Rd Ann Arbor MI 48108		
32	Name: BRIAN OLOCARZ	Signature: Brian Olocarz	Date: 1/27/17
	Address: 838 STRATFORD DOWNERS GROVE, IL 60516		
33	Name: DOUG KELLY WENDORF	Signature: Doug Wendorf	Date: 1-27-17
	Address: 1431 LEARY ST	Doug Wendorf	
34	Name: ROBERT GREVE	Signature: Robert Greve	Date: 1-27-17
	Address: 5925 N. NEWBURG - CHICAGO IL 60631		
35	Name: Denise/David Green	Signature: Denise M Green	Date: 1-27-2017
	Address: 1718 Prentiss		
36	Name: Carol Burger	Signature: Carol Burger	Date: 1/27/17
	Address: 1219 S. Hamilton Ave Elmhurst, IL 60126		
37	Name: BP Burger	Signature: BP Burger	Date: 1/17
	Address: 1219 HAMILTON ELMHURST IL 60126		
38	Name: Raymond Treonis	Signature: Raymond Treonis	Date: 1/27
	Address: 75640 Donwood Dr W Naperville, IL 60540		
39	Name: Brian Drabik	Signature: Brian Drabik	Date: 1/27
	Address: 2529 Danbury Dr Woodridge IL 60517		
40	Name: PAT BRADY	Signature: Patricia A. Brady	Date: 1/27
	Address: 6023 TYLER DR. WOODRIDGE, IL 60517		
41	Name: Tom BRADY	Signature: Thomas M. Brady	Date: 1/27
	Address: 6023 TYLER DR., WOODRIDGE, IL 60517		
42	Name: Jack Walsh	Signature: Jack Walsh	Date: 1/27
	Address: 8040 Tennessee, DARIEN, IL		
43	Name: Sue Walsh	Signature: Susan Walsh	Date: 1/27
	Address: 8040 Tennessee, DARIEN, IL		
44	Name: Scott Zenker	Signature: Scott Zenker	Date: 1/27
	Address: 8212 Deerwood Ct. Woodridge, IL. 60517		
45	Name: VINCENT SVANDRA	Signature: Vincent Svandra	Date: 1/27

	Address: 761 56th STREET CLARENDON HILLS 60514			
46	Name: Rachel Hom-Butkunsis	Signature:	Date: 1/27/17	
	Address: 7641 Wakefield Dr. Darien IL 60561			
47	Name: Jodi Haag	Signature:	Date: 1/27/17	
	Address: 2112 Midhurst Rd, Downers Grove, IL 60516			
48	Name: Suzanne Dauner	Signature:	Date: 1/27/17	
	Address: 6211 Bradley Ct. Downers Grove, IL 60516			
49	Name: Denise Buesch	Signature: Denise Buesch	Date: 1/27/17	
	Address: 1109 Taylor St. D.G. 60516			
50	Name: Donna Fletcher	Signature: Donna Fletcher	Date: 1/27/17	
	Address: 628 67th Street Downers Grove, IL 60516			
51	Name: William Tyler	Signature:	Date: 1/27/17	
	Address: 807 61st STREET Downers Grove IL 60516			
52	Name: TOM McCULLOCH	Signature:	Date: 1/27/17	
	Address: 1 WOODRIDGE - WILLOW CT 60517			
53	Name: JACK SCHOPP	Signature:	Date:	
	Address: 6408 DEER DR WOODRIDGE 60517			
54	Name: Bonnie Peterson	Signature: Bonnie Peterson	Date: 1/27/17	
	Address: 6861 Camden, D.G. 60516			
55	Name: Bob Peterson	Signature:	Date: 27 JAN 17	
	Address: 6861 Camden D.G. 60516			
56	Name: Ken Jerke	Signature:	Date: 1/27/17	
	Address: 6305 Dunham Rd, 60516			
57	Name: Courtney Mosey	Signature: Courtney Mosey	Date: 1/27/17	
	Address: 6004 Lee Ave Downers Grove, IL 60516			
58	Name: Doug Murphy	Signature:	Date: 1/27/2017	
	Address: 4501 Wilson Avenue			
59	Name: Hannah Hyzy	Signature: Hannah Hyzy	Date: 1/27/2017	
	Address: 6024 Carpenter Street			
60	Name: Kurt Hyzy	Signature:	Date: 1/27/17	
	Address: 6024 Carpenter D.G.			
61	Name: Jayme Renee Hyzy	Signature:	Date: 1-27-17	
	Address: 6024 Carpenter			
62	Name: David Farris Hyzy	Signature: David Hyzy	Date: 1-27-17	
	Address: 6024 Carpenter			
63	Name: Jessica Hyzy	Signature: Jessica Marie Hyzy	Date: 1-27-17	
	Address: 6024 Carpenter			

64	Name: Joseph Hyzy	Signature: Joseph Hyzy	Date: 1-27-17
	Address: 6004 Carpenter		
65	Name: Larry W Napierkowski	Signature: Larry W Napierkowski	Date: 1-27-17
	Address: 5809 Woodward Downers Grove IL 60516		
66	Name: Nina K Napierkowski	Signature: Nina K. Napierkowski	Date: 1-27-17
	Address: 5809 Woodward Ave Downers Grove, IL 60516		
67	Name: Megan Napierkaski	Signature: Megan Nap	Date: 1-27-17
	Address: 1811 4 Lakes Ave. #1A Lisle, IL 60532		
68	Name: David Wileman	Signature: David Wileman	Date: 1-27-17
	Address: 1811 Four Lakes Ave. Lisle, IL 60532		
69	Name: Mandy Dobbins	Signature: Mandy Dobbins	Date: 1/27/17
	Address: 2022 Prentiss Dr. Apt 112 Downers Grove, IL 60517		
70	Name: Ciara McCrorman	Signature: Ciara M Crorman	Date: 1/27/17
	Address: 2713 Woodridge Dr. Woodridge IL 60517		
71	Name: Andrew Kaweska	Signature:	Date: 1/27/17
	Address: 5820 OAKWOOD DRIVE APT: 2A		
72	Name:	Signature:	Date: 1/27/17
	Address: 949-28 PL		
73	Name:	Signature:	Date: 1-27-17
	Address: 726 S 1ST D.G.		
74	Name:	Signature:	Date: 1-27-17
	Address: 5824 Prince Ct Lisle		
75	Name:	Signature:	Date: 1-27-17
	Address: 2233 Spring Creek Rd Downers Grove IL 60516		
76	Name: Luis Fonseca	Signature:	Date: 1-27-17
	Address: 2236 Spring Creek Rd Downers Grove, IL 60516		
77	Name: Adam Brestin	Signature:	Date: 1/27
	Address: 6650 Barrett St Downers Grove IL 60516		
78	Name: Kristen Clancy	Signature:	Date:
	Address: 6660 Barrett St DG		
79	Name: ED BJ SHOP	Signature: Ed Bishop	Date:
	Address: 2813 DAWN		
80	Name: GARY JEZEK	Signature:	Date: 1-27-17
	Address: 4529 STATTON DOWNERS GROVE, IL		
81	Name: ERIC H. VON KAENEL	Signature:	Date: 1/27/17
	Address: 6316 BARRETT ST. DOWNERS GROVE		
82	Name: Theresa Lacey	Signature: Theresa A Lacey	Date: 1-27-17
	Address: 7451 Magnolia Ave. Apt. 20 Riverside CA. 92504		

83	Name: SCOTT KRYK	Signature: Scott Kryk	Date: 1-28-17
	Address: 1209 CHESHAM CT. WOODRIDGE, IL 60517		
84	Name: Scott Soderstrom	Signature:	Date: 1/28/17
	Address: 1901 manning Rd, Darien		
85	Name: Rosemary Kryk	Signature: Rosemary Kryk	Date: 1-28-17
	Address: 1209 Chesham Ct.		
86	Name: SAM LINSICKER	Signature: Samuel C Linsicker	Date: 1-28-17
	Address: 8148 PADDINGTON RD WOODRIDGE		
87	Name: Nicole Linsicker	Signature: Nicole M. Linsicker	Date: 1-27-17
	Address: 8148 Paddington Rd Woodridge		
88	Name: Roxanne Beyer	Signature: Roxanne M. Beyer	Date: 1/27/17
	Address: 643 Golden Rod Romeoville IL 60446		
89	Name: Alan T. Beyer	Signature: Alan T Beyer	Date: 1-27-17
	Address: 643 Golden Rod Ave Romeoville IL 60446		
90	Name: RAY RICK HAVLICK	Signature: Ray Havlick	Date: 1-27-17
	Address: 3200 W. 101st Evergreen Pk. 60805		
91	Name: MARILYN L HAVLICK	Signature: Marilyn Havlick	Date: 1-27-17
	Address: 3200 W 101ST ST Evergreen Pk		
92	Name: Mary Young	Signature: Mary Young.	Date: 1/27/17
	Address: 4708 Schweitzer Ave Lisle, IL 60532		
93	Name: Nancy Shank	Signature: Nancy Shank	Date: 1/27/17
	Address: 2866 Ferro Dr, New Lenox IL 60451		
94	Name: Amy Standefer-Mallett	Signature: Amy Standefer Mallett	Date: 1/29/17
	Address: 1305 Oakville Dr. Woodridge		
95	Name: BOB KACZMAREK	Signature: RE Kaczmarek (Bob)	Date: 1-29-17
	Address: 23W450 GREENBRIAR DR NAPERVILLE IL 60540		
96	Name: Amy Kaczmarek	Signature:	Date: 1-28-17
	Address: 2559 Crabtree Ave Woodridge IL 60517		
97	Name: Kathleen Kaczmarek	Signature: Kathleen Kaczmarek	Date: 1-29-17
	Address: 23W450 Greenbriar Dr. Naperville IL 60540		
98	Name: HOLLY Kaczmarek	Signature: Holly Kaczmarek	Date: 1-27-17
	Address: 2559 crabtree Ave Woodridge IL 60517		
99	Name: Krystal Huladek	Signature: Krystal Huladek	Date: 1-27-17
	Address: 7652 Catalpa ave Woodridge IL 60517		
100	Name: Dylan Kaczmarek	Signature: Dylan Kaczmarek	Date: 1-27-17
	Address: 2559 crabtree Ave woodridge IL 60517		

Help Save Roundhead's From Being Forced to Close!

We've come a long way... From pushing around a bagel cart (giving away a sandwich to anyone who would take one!) to operating out of a brick and mortar restaurant that feels like a home away from home, we've come a long way. From temporary booths at festivals to a local place where family dinners turn into fun memories and customers become friends – we've come a long way...

And we don't want to go.

Roundhead's Pizza Pub is being forced out of our location in Meadowbrook Shopping Center.

After all these years of seeing your families grow alongside of ours, after all these years of meeting customers and having them turn into friends – we would hate to see all of that come to an end. We have been a contributing part of the Downers Grove community for over 20 years. Throughout that time, we have seen memories being made, children and families grow, and even marriages formed. Please help us to be able to continue to grow more memories with all of you guys.

Our "Roundhead's Family" needs to stick together!

Please help us save Roundhead's and sign this petition to keep us in business. Thank you to EVERYONE!!! #saveroundheads

1	Name: FRED TUCH	Signature:	Date: 1/24/17
	Address: 6036 WESTVIEW LANE WOODRIDGE IL 60517		
2	Name: DAVE JELINEK	Signature:	Date: 1/24/17
	Address: 177 CIDER ST BOLINGBROOK, IL 60490		
3	Name: [illegible]	Signature:	Date: 1/25/17
	Address: 5007 Chase, Downers Grove, IL 60515		
4	Name: JOE DeLeon	Signature:	Date: 1-25-17
	Address:		
5	Name: DREW CARLINI	Signature:	Date: 1/25/17
	Address: 3120 GRANDVIEW PL. DARIEN IL 60561		
6	Name: FOCHLEE CAMILLERAN	Signature:	Date: 25 JAN 2017
	Address: 2431 MANCHESTER COURT WOODRIDGE		
7	Name: MIKE MIKOLA	Signature:	Date: 1-25-17
	Address: 6400 WOODWARD AVE		
8	Name: Joetta Bauer	Signature:	Date: 1-25-17

	Address: 1041 S. Westmore Ave #207 Lombard IL, 60148		
9	Name: Marvin Willis	Signature: Marvin P. Willis	Date: 1-25-17
	Address: 384 Wolverine DR. OSWEGO. IL 60543		
10	Name: Amy Cohen	Signature: Amy Cohen	Date: 1-25-17
	Address: 130 N. Washington St Westmont IL 60559		
11	Name: Joe Olson	Signature:	Date: 1-25-17
	Address: 6647 Wheatfield ST Woodridge IL 60517		
12	Name: Rose Ayala-Olson	Signature: Rose Ayala-Olson	Date: 1-25-17
	Address: 6647 Wheatfield St. Woodridge, IL 60517		
13	Name: ROBERT J. MARCHEWICZ	Signature: Robert J. Marchewicz	Date: 1-25-17
	Address: 700 GRAMBLE DR LISLE IL 60532 630 3959948		
14	Name: Kathy Ron Phillips	Signature:	Date: 1/25/17
	Address: 6635 Blackstone Dr Downers Grove IL 60516		
15	Name: Brad Hollander	Signature:	Date:
	Address: 1011 Palmer Ct D.G.		
16	Name: LARRY MAJERSKY	Signature:	Date: 1-25-17
	Address: 141 SPRINGHILL DR. BARRINGTON		
17	Name: RAY MELBY	Signature: Raymond E Melby	Date: 1/25/17
	Address: 201 LONG AV		
18	Name: TERRY WASIK	Signature: Terry Wasik	Date: 1-25-17
	Address: 6930 CAMDEN RD DWGV		
19	Name: CINDY WASIK	Signature: Cindy Wasik	Date: 1-25-17
	Address: 6930 CAMDEN RD. DWGV.		
20	Name: Dennis Soszynski	Signature: Dennis Soszynski	Date: 1-26-17
	Address: 1810 BOLSON Dr Downers Grove		
21	Name: RICHARD GREENWALD	Signature: Richard Greenwald	Date: 1-26-17
	Address: 2035 CHICAGO AV DOWNERS GROVE 60515		
22	Name: Karen Greenwald	Signature: Karen Greenwald	Date: 1-26-17
	Address: 2035 Chicago Ave DG. IL 60515		
23	Name: Megan Shea	Signature:	Date: 1/26/17
	Address: 7320 Emerald Darien, IL 60561		
24	Name: Nancy Blake	Signature:	Date: 1/26/17
	Address: 131 Cedarbrook		
25	Name: Steve Duran	Signature:	Date: 1/26/17
	Address: 68 Tehanee Naperville, IL 60565		
26	Name:	Signature:	Date:
	Address:		

27	Name: William A Walter	Signature: William A Walter	Date: 1/26/17
	Address: 1313 Cass Ave #302 Westmont		
28	Name: Geraldine Walters	Signature: Geraldine D. Walters	Date: 1/26/17
	Address: 1313 Cass LN. #302 Westmont, IL. 60559		
29	Name: Jacklyn Lucas	Signature: Jacki Lucas	Date: 1/26/17
	Address: 5248 Benton Ave Downers Grove IL. 60515		
30	Name: Danielle Lucas	Signature:	Date: 1-26-17
	Address: 5248 Benton Ave DG IL 60515		
31	Name: Kevin Lucas	Signature:	Date: 1-26-17
	Address: 5248 Benton Ave DG IL 60515		
32	Name: Anthony Lucas	Signature: Anthony Lucas	Date: 1-26-17
	Address: 5248 Benton Ave DG IL 60515		
33	Name: Jacob Lucas	Signature:	Date: 1-26-17
	Address: 5248 Benton Ave DG IL 60515		
34	Name: Mike Cable	Signature: Michael Cable	Date: 1-26-17
	Address: 1100 68th St. D.G. IL 60516		
35	Name: Melissa Cable	Signature: Melissa Cable	Date: 1/26/17
	Address: 1100 68th St Downers Grove IL 60516		
36	Name: Tom Peknik	Signature:	Date: 1/26/17
	Address: 609-72ND ST - DARIEN, IL. 60561		
37	Name: Leslie Peknik	Signature:	Date: 1-26-17
	Address: 46 W. 64th St. #301 Westmont, IL 60559		
38	Name: Arleta Peknik	Signature: Arleta Peknik	Date: 1/26/17
	Address: 609-73rd St. Darien, IL 60561		
39	Name: Diane Sullivan	Signature: Diane M Sullivan	Date: 1/26/17
	Address: 8200 Woodglen		
40	Name: Jim Gulman	Signature:	Date:
	Address: 4729 Lee Ave.		
41	Name: Matthew Gilke	Signature: Matthew	Date: 1/26/17
	Address: 7002 Bentley Ave, Darien IL 60561		
42	Name: Chloe Gilke	Signature: Chloe Gilke	Date: 1/26/17
	Address: 7002 Bentley Ave, Darien IL 60561		
43	Name: Leslie Gilke	Signature: Leslie Gilke	Date: 1/26/17
	Address: 7002 Bentley Darien, IL. 60561		
44	Name: Haley Gilke	Signature: Haley Gilke	Date: 1-26-17
	Address: 7002 Bentley Darien, IL. 60561		
45	Name: KEN MADISON	Signature: Ken Madison	Date: 1-26-17

	Address: 6218 Plymouth Ct Downers Grove IL 60516		
46	Name: Daniel Madison	Signature: Daniel Madison	Date: 1-26-17
	Address: 6218 Plymouth Ct Downers Grove IL 60516		
47	Name: Jennifer Madison	Signature: Jennifer Madison	Date: 1/26/17
	Address: 6218 Plymouth Ct DG IL 60516		
48	Name: Jamie McAleer	Signature: Jamie McAleer	Date: 1/26/17
	Address: 387 Stone Creek DR Bolingbrook IL		
49	Name: Marianne Long	Signature:	Date: 1/26/17
	Address: 1321 68th St. Downers Grove IL		
50	Name: Michael McAleer Jr.	Signature: Michael McAleer Jr	Date: 1/26/17
	Address: ~~6218 Plymouth Ct~~ 2243 N Lister Ave Chicago IL		
51	Name: MICHAEL MCALEER SR	Signature: Michael McAleer Sr	Date: 1/26/17
	Address: 387 STONE CREEK DR. BOLINGBROOK, IL 60440		
52	Name: Richard Long	Signature:	Date: 1/26/17
	Address: 1321 68th St. D.G. 60516		
53	Name: PAUL ADANK	Signature:	Date: 1/26/17
	Address: 5622 WEBSTER		
54	Name: Marge Rauch	Signature: Marge Rauch	Date: 1/26/17
	Address: 1744 Prentiss Drive, Downers Grove, IL 60516		
55	Name: Ashley Rauch	Signature: Ashley Rauch	Date: 1/26/17
	Address: 1744 Prentiss Drive, Downers Grove, IL 60516		
56	Name: Tom Weiss	Signature: Tom Weiss	Date: 1/26/17
	Address: 4910 Forest ave, Downers Grove IL		
57	Name: Bill Weiss	Signature: William J Weiss	Date: 1/26/17
	Address: 6158 Riverbend dr. Lisle, Ill, 60523		
58	Name: MARY ZIMMERMANN	Signature: Mary A. Zimmermann	Date: 1-26-17
	Address: 6817 WESTMORELAND DR. WOODRIDGE IL 60517		
59	Name: PAUL ZIMMERMANN	Signature:	Date: 1/26/17
	Address: 6817 WESTMORELAND DR WOODRIDGE, IL 60517		
60	Name: Beth Printz	Signature: Beth Printz	Date: 1/26/17
	Address: 333 Twin Creeks Boling brook, IL 60440		
61	Name: Peter	Signature:	Date: 1/26/17
	Address: 333 Twin Creeks Boling brook, IL 60440		
62	Name: CHARLES C. RYAN	Signature: Charles C. Ryan	Date: 1/26/17
	Address: 816 S. ADAMS #A608 WESTMONT IL. 60559		

63	Name: DAVID DRABIK	Signature:	Date: 1/26/17
	Address: 2529 DANBURY DR Woodridge, IL 60517		

64	Name: PAUL E. BERGIN	Signature: Paul E. Bergin	Date: 1/26/17
	Address: 7460 BRITTANY DR., LISLE IL 60532		
65	Name: Dave Nauratil	Signature:	Date: 1/26/17
	Address: 1139 Wickfield Ct Naperville, IL		
66	Name: Alex Rogers	Signature:	Date: 1/26/2017
	Address: 7343 Tennessee Dr. #a Unit 210 Willowbrook, IL 60527		
67	Name: Sally Thomas	Signature: Sally Thomas	Date: 1/26/17
	Address: 6755 Greenleaf Woodridge IL 60517		
68	Name: Joan Clement	Signature: Joan M Clement	Date: 1-26-17
	Address: 803 Dauid Kennewee DE 19803		
69	Name: Robert Thomas	Signature: Robert Thomas	Date: 1/26/17
	Address: 6755 Greenleaf Woodridge IL 60517		
70	Name: Doug Plunkett	Signature:	Date: 1/26/17
	Address: 25W115 Windham Hill Ct Naperville IL 60540		
71	Name: Michael Farthing	Signature: Michael Farthing	Date: 1/26/17
	Address: 1611 71st Street Downers Grove IL 60516		
72	Name: MARK MOLINARI	Signature: Mark Mol	Date: 1/26/17
	Address: 1429 71st		
73	Name: Jose Perez	Signature:	Date: 1/26/17
	Address: 5919 Ross dr. Woodridge IL 60517		
74	Name: Nicco Russotti	Signature:	Date: 1/26/17
	Address: 1031 Grove St. Downers Grove IL		
75	Name: Adriano Sansosti	Signature:	Date: 1/26/17
	Address: 6008 Ross Dr. Woodridge, IL 60517		
76	Name: James Trabidet	Signature:	Date: 1/26/17
	Address: 2916 Stonewall Ave, Woodridge, IL		
77	Name: Lisa Trabadela	Signature: Lisa Trabadela	Date: 1/26/17
	Address: 2916 Stonewall Av. Woodridge IL 60517		
78	Name: Mia Trabadela	Signature: Mia Trabadela	Date: 1/26/17
	Address: 2916 Stonewall A. Woodridge IL 60517		
79	Name: Jessica Rodriguez	Signature:	Date: 1/26/17
	Address: 5E00 Hillcrest Ln Lisle IL 60532		
80	Name: Stea Hansen	Signature:	Date: 1.26.17
	Address: 5600 Hillcrest Ln Lisle IL 60517		
81	Name: Erik Johnson	Signature:	Date: 1.26.17
	Address: 1633 Estate Circle Naperville, IL 60565		
82	Name: ~~Aaron Bi~~	Signature:	Date: 1/26/17
	Address: ~~1031 Grove St Jet 60515~~		

83	Name: Jennifer Rodriguez	Signature:	Date: 1/26/17
	Address: 309 Cromwell Ct Westmont IL 60559		
84	Name: Kristen Rodriguez	Signature:	Date: 1/26/17
	Address: 309 Cromwell Ct Westmont 60559		
85	Name: Aaron Bykowski	Signature:	Date: 1/26/17
	Address: 3425 Woodridge dr. Woodridge IL 60517		
86	Name: Nick Lundmark	Signature:	Date: 1/26/17
	Address: 5850 Woodward Avenue Downers Grove IL 60516		
87	Name: Julia Jergen	Signature:	Date: 1/26/17
	Address: 1187 Bristol Ct Naperville		
88	Name: JOAN LANDMARK	Signature:	Date: 1/26/17
	Address: 5850 WOODWARD DG		
89	Name: Christian Martinez	Signature:	Date: 1-26-17
	Address: 505 W Oak Ave Lockport IL		
90	Name: MIKE CAMACHO	Signature:	Date: 1/26/17
	Address: 6216 Sunset Crossing		
91	Name: Mark Allgire	Signature:	Date: 1-26-17
	Address: 1700 Alamance Pl		
92	Name: Ron Reiter	Signature:	Date:
	Address: 5733 Middaugh 60516		
93	Name: MARK LANDROSH	Signature:	Date: 1/27/17
	Address: 382 TWIN CREEKS DRIVE, BOLINGBROOK, IL 60440		
94	Name: Susan Landrosh	Signature:	Date: 1-27-17
	Address: 382 Twin Creeks Dr. Bolingbrook, IL 60440		
95	Name:	Signature:	Date:
	Address:		
96	Name: Jan Heiteen	Signature:	Date: 1/27/17
	Address: 900 Robbin Downers Grove		
97	Name: RICHARD BUTTON	Signature:	Date: 1/27/17
	Address: 900 ROBBIN DOWNERS GROVE		
98	Name: WILLY NOVAK	Signature:	Date: 1/27/17
	Address: 5716 PLYMOUTH ST Downers Grove, IL 60516		
99	Name: BARBARA Novak	Signature:	Date: 1/27/17
	Address: 5716 PLYMOUTH ST D.G. IL 60516		
100	Name: CAROL TURKS	Signature:	Date:
	Address: 701 Lake Hinsdale Dr #411 Dr. Lombrook		

Help Save Roundhead's From Being Forced to Close!

We've come a long way... From pushing around a bagel cart (giving away a sandwich to anyone who would take one!) to operating out of a brick and mortar restaurant that feels like a home away from home, we've come a long way. From temporary booths at festivals to a local place where family dinners turn into fun memories and customers become friends – we've come a long way...

And we don't want to go.

Roundhead's Pizza Pub is being forced out of our location in Meadowbrook Shopping Center.

After all these years of seeing your families grow alongside of ours, after all these years of meeting customers and having them turn into friends – we would hate to see all of that come to an end. We have been a contributing part of the Downers Grove community for over 20 years. Throughout that time, we have seen memories being made, children and families grow, and even marriages formed. Please help us to be able to continue to grow more memories with all of you guys.

Our "Roundhead's Family" needs to stick together!

Please help us save Roundhead's and sign this petition to keep us in business. Thank you to EVERYONE!!! #saveroundheads

1	Name: John Heiden	Signature: John Heiden	Date: 1/27/17
	Address: 228 Hampshire Ln. Bolingbrook, IL. 60440		
2	Name: Lloyd T Adamski	Signature: Lloyd T Adamski	Date: 1/27/17
	Address: 1 Potawatomie Trail Indian Head Park 60525		
3	Name: CAROL A. ADAMSKI	Signature: Carol A. Adamski	Date: 1-27-17
	Address: 1 POTAWATOMIE TR UNIT 3 INDIAN HEAD PARK IL 60525		
4	Name: CHRISTMAN, G.W.	Signature: G.W. Christman	Date: 27 JAN 17
	Address: 6630 King CT WOODRIDGE, IL 60517		
5	Name: Jeannine Janicki	Signature: Jeannine Janicki	Date: 1/27/17
	Address: 6725 Bunker Hill Downers GROVE, IL 60516		
6	Name: BOB JANICKI	Signature: BJ	Date: 1/27/17
	Address: 6725 Bunker Hill D. Grove IL. 60516		
7	Name: Matt Blattner	Signature: Matt Blattner	Date: 1/27/17
	Address: 5802 Walnut Ave. APT. 2A		
8	Name: Dave Blattner	Signature: Dave Blattner	Date: 1/27/17
	255 S. Madison St. Oswego, IL.		

	Address:			
9	Name: Julie Blattner	Signature:	Date: 1-27-17	
	Address: 2552 Madison St, Downers Grove IL			
10	Name: Robert Crown	Signature:	Date: 1/27	
	Address: 307 Persimmon Ln			
11	Name: Samantha Crown	Signature:	Date: 1/27	
	Address: 307 Persimmon Ln, Oswego, IL			
12	Name: Kaitlin Keith	Signature:	Date: 1/27/17	
	Address: 5803 Walnut Ave. Apt 2A Downers Grove, IL 60516			
13	Name: Kristine Ray	Signature:	Date: 1-27-17	
	Address: 7217 Bateman St.			
14	Name: Chris Ray	Signature:	Date: 1-27-17	
	Address: 7217 Bateman			
15	Name: Ted Van Dyke	Signature:	Date: 1/27/17	
	Address: 2416 Barkwell Ct 60515			
16	Name: NORM STROM	Signature:	Date: 1/27/17	
	Address: 3423 Rosecroft Ln. Naperville, IL 60564			
17	Name: Vicki Heneghan	Signature:	Date: 1/27/17	
	Address: 1310 Palmer St, DG			
18	Name: Gail Schuyler	Signature:	Date: 1/27/17	
	Address: 6720 Bradley Ct DG 60516			
19	Name: Dominic Tyson	Signature:	Date: 1/27/17	
	Address: 2839 Grissom CT, Woodridge IL 60517			
20	Name: William Hofmann	Signature:	Date: 1/27/17	
	Address: 508 Meramec, Forest Park, IL, 60130			
21	Name: Jeff McDevitt	Signature:	Date:	
	Address: 5108 Lee AVE			
22	Name: John DiJohn	Signature:	Date:	
	Address: 2248 Cheshire Dr, Aurora IL 60502			
23	Name: Cheryl Sansosti	Signature:	Date:	
	Address: 6008 Ross Dr Woodridge, IL 60517			
24	Name: Edwardo Sansosti	Signature:	Date: 1/27/17	
	Address: 6008 Ross Dr. Woodridge, IL 60517			
25	Name: Nick Nehls	Signature:	Date: 1/27/17	
	Address: 6237 Chase Ave Downers Grove IL, 60516			
26	Name: Scott Hodgden	Signature:	Date: 1/27/17	
	Address: 7610 Appletree Lane Willowbrook, IL. 60527			

27	Name: Lynn Volkmann	Signature: Lynn Volkmann	Date: 1/27/17
	Address: 955 Stonewall Ct Schaumburg IL 60173		
28	Name: Rob Janicki Jr.	Signature:	Date: 1/27/17
	Address: 6725 Bunker Hill Cir, Downers Grove, IL		
29	Name: Linda Mango	Signature:	Date: 1/27
	Address: 510 Bluebell ct Lisle		
30	Name: Andrew Esel	Signature:	Date: 1/27
	Address: 510 Bluebell Ct Lisle		
31	Name: Erin Blaser	Signature:	Date: 1/27
	Address: 2148 Prentiss Dr Downers Grove, IL 60516		
32	Name: Oscar Reynoso	Signature:	Date: 1/27
	Address: 2210 Prentiss Dr. Downers Grove, IL 60516		
33	Name: NANETTE MAMPARO	Signature:	Date: 1/27
	Address: 1715 PRESIDENT ST. GLENDALE HTS. IL. 60139		
34	Name: Vanessa Leon	Signature:	Date: 1/27
	Address:		
35	Name: Felipe Allan	Signature:	Date: 1/27
	Address:		
36	Name: Jeny Teheran	Signature:	Date: 1/27
	Address:		
37	Name: Ramiro Filoberto	Signature:	Date:
	Address:		
38	Name: MICHELE FATTORUSO	Signature:	Date: 1/27
	Address:		
39	Name: Madison FERNANDEZ	Signature:	Date: 1/27
	Address:		
40	Name: Andrew Mastrino	Signature:	Date: 1/27
	Address: 807 Bakewell Ln Naperville IL 60565		
41	Name: Kristina Mastrino	Signature:	Date: 1/27
	Address:		
42	Name: Gwinn Picha	Signature:	Date: 1/27
	Address:		
43	Name: Thomas Adrins	Signature:	Date: 1/27
	Address: 6603 maxwell Dr. Woodridge IL		
44	Name: MIKE GRACE	Signature: Michael A. Grace	Date: 1/27
	Address: 6432 MAXWELL DR. WOODRIDGE, IL		
45	Name: Alex Velojinates	Signature: Alex Velo	Date: 1/27

	Address: 2395 Iroquois lane Yorkville IL 60560		
46	Name: Tammy Jorden	Signature:	Date: 1/27
	Address: 36 S. Hudson St. Westmont IL 60559		
47	Name: PETE JORDAN	Signature:	Date: 1/27
	Address: 5753 Carpenter St. Dg IL 60516		
48	Name: Gary Dunlap	Signature:	Date: 1/27/2017
	Address: 1619 Valley Forge Place, Downers Grove IL 60516		
49	Name: MARK DUNLAP	Signature:	Date: 1-27-17
	Address: 1619 Valley Forge pl Downers Grove IL 60516		
50	Name: SCOTT KULAT	Signature:	Date: 1/27/17
	Address: 1250 Wallen Pl. Downers Grove IL. 60516		
51	Name: Cathy Olewinski	Signature:	Date: 1-28-17
	Address: 1450 Palmer Downers Grove IL. 60516		
52	Name: ED PEREZ	Signature:	Date: 1-28-17
	Address: 1551 BOLSON DR DOWNERS GROVE IL 60516		
53	Name: Kathryn Perez	Signature:	Date: 1/29/17
	Address: 1551 Bolson pr Downers Grove, IL 60516		
54	Name: Gustavo Fallad	Signature:	Date: 1/27/17
	Address: 2413 Pheasant St, Woodridge, IL		
55	Name: Nayeli Granados	Signature:	Date: 1/27/17
	Address: 2413 Pheasant St. Woodridge IL		
56	Name: ANTHONY ERMITAGE	Signature:	Date: 1/27/17
	Address: 2279 WAYLAND LN NAPERVILLE, IL 60565		
57	Name: Luz Fallad	Signature:	Date: 1/27/17
	Address: 2413 Pheasant St, Woodridge IL 60517		
58	Name: GLENN DAVIS	Signature:	Date: 1/27/17
	Address: 9324 Turkey Ct. Downers Grove IL 60515		
59	Name: Frederica McClain	Signature:	Date: 1/27/17
	Address: 15728 Wyman Ln in Village Park		
60	Name: William P Meyers	Signature:	Date: 1-27-17
	Address: 614 North Ave Aurora IL 60506		
61	Name: Jill Yuretich	Signature:	Date: 1-27-17
	Address: 4902 Edgedale Ave McCook 60525		
62	Name: Bill Meyers	Signature:	Date: 1-27-17
	Address: 615 Avon Ave Aurora IL 60506		

63	Name: Sara Kuhl	Signature:	Date: 1-27-17
	Address: 2110 NORTHCREEK Woodridge IL 60517		

64	Name: Kelly Kuhl	Signature: Kelly Kuhl	Date: 1-27-17
	Address: 312 Maple. Oak Park, IL		
65	Name: Cinda Head	Signature: Cinda Head	Date:
	Address: 210 Douglas Bolingbrook IL 60440		
66	Name: Ken Gibson	Signature:	Date: 1-25-17
	Address: 2001 Sunnydale ct		
67	Name: JEFF KENNEDY	Signature:	Date: 1-26-17
	Address: 906 S. Bell ✓ CH/C [illegible] IL 6082[illegible]		
68	Name: Gerald Sabecks	Signature:	Date: 1-26-17
	Address: 1749 Whidden Ave Downers Grove, Illinois		
69	Name: Michael Vath	Signature:	Date: 1-27-17
	Address: 1800 Nottingridge Pl Downers Grove IL 60516		
70	Name: DAVE GRONDY	Signature:	Date: 1-28-17
	Address: 4801 CROSS DG IL 60515		
71	Name: John Soukup	Signature:	Date: 1-28-17
	Address: 573 59th Street, Lisle, IL. 60532		
72	Name: Cindy Soukup	Signature:	Date: 1-28-17
	Address: 573 59th Street Lisle IL. 60532		
73	Name: Jake Soukup	Signature:	Date: 1-28-17
	Address: 573 59th Street Lisle, IL. 60532		
74	Name: Paul Chueng	Signature:	Date: 1-28-17
	Address: 6831 Kincaid Ct. Woodridge IL 60517		
75	Name: Jenny Chaeng	Signature:	Date: 1-28-17
	Address: 6831 Kincaid Ct. Woodridge IL 60517		
76	Name: Joe Chickerillo III	Signature:	Date: 1/28/17
	Address: 2125 Pointiss Drive Downers Grove IL 60516		
77	Name: JOE CHICKERillo	Signature:	Date: 1/28/17
	Address: 529 E MAIN ST NAPER IL 60540		
78	Name: Donna Johnson	Signature:	Date: 1/28
	Address: 5930 Pershing		
79	Name: Robert Biesterfeld	Signature:	Date: 1/28
	Address: 5930 Pershing		
80	Name: Maggie Chueng	Signature:	Date: 1/28
	Address: 8280 Juniper Ln Bollingbrook IL		
81	Name: Mike Mickolki	Signature:	Date: 1/28
	Address: 825 Juniper Ln. Bollingbrook IL		
82	Name: Kristen Santiago	Signature:	Date: 1/28
	Address: 145 W. Park Avenue Wheaton IL 60189		

83	Name: JOE SANTIAGO	Signature:	Date: 1/28
	Address: 145 W PARK AVE WHEATON IL 60189		
84	Name: Norma Johnson	Signature:	Date:
	Address: 6408 Otis Pl. D.G.		
85	Name: ROBERT JOHNSON	Signature:	Date:
	Address: 6408 Otis Pl D.G		
86	Name: LAURA SHUTA	Signature:	Date: 1/28
	Address: 6328 Wilshire Drive Downers Grove.		
87	Name: JOHN SHUTA	Signature:	Date: 1/28
	Address: 6328 Wilshire Dr Downers Grove		
88	Name: JEAN PETER	Signature:	Date: 1/28
	Address: 1422 Lisle DG.		
89	Name: Anna Reinholz	Signature: Anna Reinholz	Date: 1/28
	Address: 1712 Valley Forge Pl. Downers Grove		
90	Name: Danyth Hemmerlin	Signature:	Date: 1/28
	Address: 300 3rd Street Downers Grove IL		
91	Name: MILO KROCLOR	Signature:	Date: 1/28
	Address: 2376 GOLDFINCH ST WOODRIDGE IL 60517		
92	Name: MIKE BAUMGARTEN	Signature:	Date: 1-28
	Address: 1230 WINDING WAY BOLINGBROOK IL 60490		
93	Name: BARRY ADLER	Signature:	Date: 1/28/17
	Address: 7502 Farming dale #301 DARIEN, IL 60561		
94	Name: DANIEL DESMARATEAU	Signature:	Date: 1/28/17
	Address: 3079 Bamfield Ct Aurora IL 60504		
95	Name: CHARLES PAYLEITNER	Signature:	Date: 1-28-17
	Address: 1137-69TH ST, DARIEN 60561		
96	Name: Richard Peterson	Signature:	Date: 1/28/17
	Address: 5239 Carpenter Street, DG 60515		
97	Name: Cathy Wrenn	Signature:	Date: 1/28/17
	Address: 6329 Winston Dr Woodridge IL 60517		
98	Name: Carol Hartman	Signature:	Date: 1/28/17
	Address: 210 80th Willowbrook IL 60527		
99	Name: DAVID McDANIEL	Signature:	Date: 1-28-17
	Address: 413 Barberry Lane Naperville, IL 60565		
100	Name: PETER SMITH	Signature:	Date: 1/28/17
	Address: 519 E HARRISON AVE WHEATON IL 60187		

Help Save Roundhead's From Being Forced to Close!

We've come a long way... From pushing around a bagel cart (giving away a sandwich to anyone who would take one!) to operating out of a brick and mortar restaurant that feels like a home away from home, we've come a long way. From temporary booths at festivals to a local place where family dinners turn into fun memories and customers become friends – we've come a long way...

And we don't want to go.

Roundhead's Pizza Pub is being forced out of our location in Meadowbrook Shopping Center.

After all these years of seeing your families grow alongside of ours, after all these years of meeting customers and having them turn into friends – we would hate to see all of that come to an end. We have been a contributing part of the Downers Grove community for over 20 years. Throughout that time, we have seen memories being made, children and families grow, and even marriages formed. Please help us to be able to continue to grow more memories with all of you guys.

Our "Roundhead's Family" needs to stick together!

Please help us save Roundhead's and sign this petition to keep us in business. Thank you to EVERYONE!!! #saveroundheads

1	Name: JIM STARK	Signature:	Date: 1/24
	Address: 625 BURLINGTON DG		
2	Name: Tom Katula	Signature:	Date: 1/24
	Address: 5008 Washington DG		
3	Name: Cassie Proctor	Signature:	Date: 1/24
	Address: 236 S. Richmond Ave. Westmont		
4	Name: Jeff Sievert	Signature:	Date: 1/24
	Address: 240 Lincoln Oaks Dr., Willowbrook, 60527		
5	Name: Tim Quirk	Signature:	Date:
	Address: 839 S Prospect Hinsdale IL 60521		
6	Name: Justin Behm	Signature:	Date: 1/24
	Address: 4612 Stanley Downers Grove IL 60515		
7	Name: Steve Seymanski	Signature:	Date: 1/24
	Address: 6323 Bradley Dr Woodridge		
8	Name: Alberto Pangilinan	Signature:	Date: 1/24
	Address: 921 Clyde Ave Downers Grove		

9	Name: JEREMY GARBACZ	Signature:	Date: 1/24/17
	Address: 2N110 JOYCE ST.		
10	Name: PATRICIA GABRIS	Signature:	Date: 24 JAN 2017
	Address: 945 BURLINGTON UNIT 209 DOWNERS GROVE IL 60515		
11	Name: JOHN KENNEDY	Signature: John Kennedy	Date: 1/24/17
	Address: 945 BURLINGTON AVE UNIT 209 DG 60515		
12	Name: Ryan Ploss	Signature:	Date: 1/24/17
	Address: 6117 Lemont Downers Grove IL		
13	Name: Anthony Williams	Signature:	Date: 1/24/17
	Address: 5121 Mackie Pl Downers grove IL 60515		
14	Name: Scott KRAUSE	Signature:	Date: 1/24/17
	Address: 510 Rose Ln Lemont IL		
15	Name: Sara Aghazadeh	Signature:	Date: 1/24
	Address: 1102 S. Euclid Ave, Villa Park IL 60181		
16	Name: Nicole Kapp	Signature: Nicole Kappelman	Date: 1/24
	Address: 426 Buckeye RK. Naperville IL		
17	Name: Mark T. Wentworth	Signature: Mark T. Wentworth	Date: 1/24/2017
	Address: 4121 Saint Joseph Creek #26 Lisle IL 60532		
18	Name: JOYCE KEGL	Signature:	Date: 1/24/17
	Address: 930 CURTISS ST #410 DOWNERS GROVE IL 60515		
19	Name: JAMES KEGL	Signature:	Date: 1/24/17
	Address: 930 CURTISS ST #410 DOWNERS GROVE IL 60515		
20	Name: Mike DeAngelo	Signature:	Date: 1/24/17
	Address: 4121 Main St Lisle IL 60532		
21	Name: MAURA CARROLL	Signature:	Date:
	Address: 5528 Durand Downers Grove		
22	Name: JACQUELINE SANDER	Signature: Sander	Date: 1/2017
	Address: 215 55TH ST CLARENDON HILLS IL 60514		
23	Name: DONALD MAY	Signature:	Date: 1/24/17
	Address: 6432 WESTERN AVE WILLOWBROOK IL 60527		
24	Name: Michael Gooding	Signature:	Date: 1/24/17
	Address: 308 S. Whispering Hills Dr. Naperville IL 60540		
25	Name: Bryan McLaughlin	Signature:	Date: 1/24/17
	Address: 1820 Fitzwalter RD Woodridge IL 60517		
26	Name: Liam Merrick	Signature:	Date:
	Address: 9S041 Landsfield Avenue Downers Grove IL 60516		

27	Name: Laura Atrill	Signature:	Date: 1/24/17
	Address: 16247 Dan O'Connell Plainfield IL 60586		
28	Name: Jennifer McCullough	Signature:	Date: 1/24/17
	Address:		
29	Name: Trevor Tennant	Signature:	Date: 1/24/17
	Address:		
30	Name: Tony Stamatac	Signature:	Date: 1/24/17
	Address: 6038 Avers		
31	Name: Jenn Miller	Signature:	Date: 1/24/17
	Address:		
32	Name: Julia Alvarez	Signature:	Date: 1/26/2017
	Address:		
33	Name: Jorge Vargas	Signature:	Date: 1/26/2017
	Address: [redacted] AVE		
34	Name: Donald May Sr.	Signature:	Date: 1/24/17
	Address: 6432 Western Ave Willowbrook IL 60527		
35	Name: Audrey Jefferson	Signature:	Date: 1/24/17
	Address: Bensenville, IL		
36	Name: Mike Russo	Signature:	Date: 1/24
	Address: Westmont		
37	Name: Nestor G Ornelas	Signature:	Date: 1/24
	Address:		
38	Name: Lupercio Najera	Signature:	Date: 1/24
	Address:		
39	Name: SCOTT ISAACSON	Signature:	Date: 1.24
	Address:		
40	Name: JON BODE	Signature:	Date: 1/24
	Address: 3108 Roberts Dr. Woodridge, IL		
41	Name: Mark Davis	Signature:	Date: 1.24
	Address: 6006 S Honore St Chicago		
42	Name: Steve Chambers	Signature:	Date: 1.24
	Address: 3923 Stepling Rd. OO FL		
43	Name: Annette Dzielski	Signature:	Date: 1-24-17
	Address: 12 Spruce Ct. Lemont IL 60439		
44	Name: Silver Sorensen	Signature:	Date:
	Address: 6N578 Fox River Ave, St Charles IL 60174		

45	Name:	Signature:	Date: 1/24
	Address: 1434 N Wood St Chicago IL 60614		
46	Name: Frank A Scaturi	Signature:	Date: 1/24
	Address: 1010 Curtiss Downers Grove 60515		
47	Name: Dave Smith	Signature:	Date: 1/24
	Address: 15 Stafford Cam Oak Brook IL 60523		
48	Name: MEGAN SCHUTT	Signature: Megan Schutt	Date: 1/24
	Address: 340 S WASHINGTON WESTMONT IL 60559		
49	Name: JOURDAN HUNT	Signature:	Date: 1/24
	Address: 330NGARFIELD ST. LOMBARD IL 60148		
50	Name: Ryan Janshy	Signature:	Date: 1/24
	Address: 4514 Chelsea Ave Lisle IL 60532		
51	Name: Alex Kostner	Signature:	Date: 1/24
	Address: 9020 O'Neill Dr. Burr Ridge, IL 60527		
52	Name: Nicole Ng	Signature:	Date: 1/24
	Address: 1008 Curtiss st Downers Grove, IL 60515		
53	Name: Patrick J. O'Connor	Signature:	Date: 1/24
	Address: 1008 Curtiss st. Downers Grove, IL 60515		
54	Name: JOHN SONVILLEBRATS	Signature:	Date: 1/25
	Address: 71 W 61ST ST WESTMONT IL 60559		
55	Name: ROB HALFORD	Signature:	Date: 1/25
	Address: 4712 LINSCOTT AV. DOWNERS GROVE, IL 60515		
56	Name: QUINN TUPPLET	Signature:	Date: 1/25
	Address: 4 CHILDS AVE HINSDALE IL		
57	Name: Jessica Angeleri	Signature:	Date: 1/25
	Address: 4504 Cross Street Dg Il 60515		
58	Name: Mitch Radecki	Signature:	Date: 1/25
	Address: 7610 Arlene Ave Willowbrook IL 60527		
59	Name: Al MARKHAM	Signature:	Date: 1/25
	Address: 6713 CHARLESTON DR DARIEN IL 60561		
60	Name: Luke Strojny	Signature:	Date: 1/25
	Address: 4944 Doyle #107 Downers Grove IL		
61	Name: KENNETH NELSON	Signature:	Date: 1/25/17
	Address: 743 72ND ST. Downers Grove,		
62	Name: amy nelson	Signature:	Date: 1/25/17
	Address: 743 72nd st downers grove		

63	Name: Wally Kos	Signature:	Date: 1-25-17
	Address: 1031 Couch Ln Lemont IL 60439		
64	Name: Ken Dennison	Signature: Kenneth J Dennison	Date: 1/25/17
	Address: 4225 Forest Ave W. Downers Grove, 60515		
65	Name: Alex Mitsos	Signature:	Date: 1/25
	Address: Lemont		
66	Name: Verica Velidolep	Signature:	Date: 1/25
	Address:		
67	Name: Guadalupe Sanchez	Signature:	Date: 1/25
	Address: Westmont		
68	Name: Pat LoMontagno	Signature:	Date: 1/25/17
	Address:		
69	Name: MARY KING	Signature:	Date: 1/25
	Address: 26 PINE LAGRANGE PARK IL		
70	Name: Andrea Merck	Signature:	Date: 1/25
	Address: 16006 71st St. D.G. 60516		
71	Name: Kiel Brown	Signature:	Date: 1/25
	Address: 2402 Sioux Ave Woodridge		
72	Name: Denise Brown	Signature:	Date: 1/25
	Address: 2402 Sioux Ave Woodridge IL 60517		
73	Name: Ron Ricpoli	Signature:	Date: 1/25
	Address: 9225 S. Roberts Road, Hickory Hills, IL 60457		
74	Name: Patty Warning	Signature:	Date: 1/25
	Address: 2239 Dogwood Aurora IL 60504		
75	Name: Laura Klein	Signature:	Date: 1/25/17
	Address: 918 62nd St. Downers Grove IL 60516		
76	Name: Dave Zigmund	Signature:	Date: 1/25/17
	Address: 2405 Thornbird Circle, Plainfield IL 60586		
77	Name: Kristin Vahldick	Signature:	Date: 1/25/17
	Address: 2856 Vail Ct. Lisle, IL 60532		
78	Name: Colin Doyle	Signature:	Date: 1/25/17
	Address: 4231 Deyo Ave Brookfield ILL 60513		
79	Name: Luke Grasewicz	Signature:	Date: 1/25/17
	Address: 1406 Ridgewood Circle Downers Grove IL 60516		
80	Name: William Tait	Signature:	Date: 1/25
	Address: 10119 S. Talman Oak Lawn, IL 60453		
81	Name: Leslie Halloway	Signature:	Date: 1-25
	Address: 5595 Clarendon Hills Rd #101		

82	Name: Josephine Maxton	Signature:	Date: 1/25/17
	Address: 1020 E. Woodlawn Ave. Lombard		
83	Name: Annette Sicurka	Signature:	Date: 1/25/17
	Address: 6417 W 89th Pl Oak Lawn IL		
84	Name: John Poshepny	Signature:	Date: 1/25/17
	Address: 1213 Camden Road Downers Grove, IL		
85	Name: Gianamingilino	Signature:	Date: 1/25/17
	Address: 2313 charming fare drive woodridge, IL 60517		
86	Name: Ryan Mulhern	Signature:	Date: 1/25/17
	Address: 339 5th St Downers Grove, IL		
87	Name: Kirsten Thomsen	Signature:	Date: 1/25/17
	Address: 838 Manassas Ct, Naperville, IL 60540		
88	Name: Miguel Pineda	Signature:	Date: 1/25/17
	Address: 1109 Palmer St Downers Grove 60516		
89	Name: Courtney Habina	Signature:	Date: 1/25/17
	Address: 7127 W. 114th Place Worth, IL 60482		
90	Name: Rachel Habina	Signature:	Date: 1/25/17
	Address: 7127 W 114th Pl Worth, IL 60482		
91	Name: JOE CORSON	Signature:	Date: 1-25-17
	Address: 880 FOXWORTH BLVD. APT. 305, LOMBARD, IL 60148		
92	Name: Peter Mangold	Signature:	Date: 1-25-17
	Address: 880 foxworth BLVD. APT. 305 Lombard, IL 60148		
93	Name: Jim Mack	Signature:	Date: 1/25/17
	Address: 880 Foxworth Blvd. Apt 306		
94	Name: Kevid Leder	Signature:	Date: 1/25/17
	Address: 5612 Middaugh Ave		
95	Name: BILL LAPACEK	Signature: William E Lapacek	Date: 1/25/17
	Address: 6150 LEONARD AVE		
96	Name: Steve Loulousis	Signature:	Date: 1/25/17
	Address: 4524 Bryan Pl.		
97	Name: Jim HARKNESS	Signature:	Date: 1-25-17
	Address: 3929 WASHINGTON		
98	Name: Kevin O'Reilly	Signature: RORY	Date: 1-25-17
	Address: 4224 ELM		
99	Name: Matt Klacko	Signature:	Date: 1/25/17
	Address: 4609 Forest		
100	Name: ROBIN M LAPACEK	Signature: Robin M Lapacek	Date: 1-25-17
	Address: 6150 LEONARD AVE		

Help Save Roundhead's From Being Forced to Close!

We've come a long way... From pushing around a bagel cart (giving away a sandwich to anyone who would take one!) to operating out of a brick and mortar restaurant that feels like a home away from home, we've come a long way. From temporary booths at festivals to a local place where family dinners turn into fun memories and customers become friends – we've come a long way...

And we don't want to go.

Roundhead's Pizza Pub is being forced out of our location in Meadowbrook Shopping Center.

After all these years of seeing your families grow alongside of ours, after all these years of meeting customers and having them turn into friends – we would hate to see all of that come to an end. We have been a contributing part of the Downers Grove community for over 20 years. Throughout that time, we have seen memories being made, children and families grow, and even marriages formed. Please help us to be able to continue to grow more memories with all of you guys.

Our "Roundhead's Family" needs to stick together!

Please help us save Roundhead's and sign this petition to keep us in business. Thank you to EVERYONE!!! #saveroundheads

1	Name: Jocelyn Painter	Signature: Jocelyn Painter	Date: 1/20/17
	Address: 4685 Pershing Ave, Downers Grove IL 60515		
2	Name: MARY WILEY	Signature: M. Wiley	Date: 1/20/17
	Address: 1531 Pinehurst Dr. Darien, IL 60561		
3	Name: Steven Trypuchka	Signature:	Date: 1/20/17
	Address: 13424 Meadow Ct Plainfield IL 60585		
4	Name: Kathy Klacsan	Signature:	Date: 1/20/17
	Address: 6324 Dawn Ct		
5	Name: Lesley Cox	Signature: Lesley Cox	Date: 1/23/17
	Address: 905 Eddystone Circle, Naperville, IL 60565		
6	Name: Diana Nasca Diana Nasca	Signature: Diana Nasca	Date: 1/23/17
	Address: 6420 Loomis Ave. Downers Grove IL 60516		
7	Name: Dina J Shobaki	Signature:	Date:
	Address: 6717 Cherry Tree Ave		1/23/17
8	Name: LORI WILK	Signature: Lori Wilk	Date: 1-23-17
	Address: 429 So. Park St., Westmont, IL 60559		

9	Name: Connie Duan	Signature: Connie Duan	Date: 1-23-17
	Address: 7206 Ticonderoga PL, DG		
10	Name: Stephanie Radelce'	Signature: SRadelce	Date: 1-23-17
	Address: 6402 MacArthur dr. Woodridge IL 60517		
11	Name: Lauren Meister	Signature:	Date: 1-23-17
	Address: 6605 Ridgewood Cir, Downers Grove IL		
12	Name:	Signature:	Date:
	Address: Move to the Old FUDDRUCKERS ON MAIN ST		
13	Name: Shantell Clinton	Signature: Shantell M Clinton	Date: 1/25/17
	Address: 27 Willow Way #E Westmont IL		
14	Name: Gabulsk	Signature:	Date:
	Address: 105 200 Wallace		
15	Name: Downers Grove IL	Signature:	Date:
	Address:		
16	Name: Glenn Spitler	Signature: Glenn Spitler	Date: 1/25/17
	Address: 231 S. Stewart Ave. Lombard IL		
17	Name: Joette Conger	Signature: Joette Conger	Date: 1-26-17
	Address: 431-57th St. Downers Grove, IL		
18	Name: Nathaniel Haywood	Signature: Nate Haywood	Date: 1/26/17
	Address: 4735 Yender Ave #5 Lisle, IL		
19	Name: Kari Alore	Signature: Kari Alore	Date: 1/26/17
	Address: 804 Cardwood Lane, Woodridge, IL		
20	Name: Lauren McSweeney	Signature: Lauren McSweeney	Date:
	Address: 2400 N Lakeview Ave Chicago IL 60614		
21	Name: Tina Rogus	Signature:	Date: 1/30/17
	Address: 2050 N New England Chicago IL 60707		
22	Name: Lauren Berg	Signature: Lauren Berg	Date: 1/30/17
	Address: 11e646 W Saddlewood Dr. Lockport, IL 60441		
23	Name: Adrienne Miller	Signature: Adrienne Miller	Date: 1/30/17
	Address: 774 Bonaventure Dr. Dwgs IL		
24	Name: James Crider	Signature: James S. Crider	Date: 1/31/17
	Address: 5344 Benton Ave, Downers Grove		
25	Name: James Chochole	Signature:	Date: 1/30/17
	Address: 448 Barnaby, Oswego, IL 60543		
26	Name: Chris Esposito	Signature:	Date: 1/30/17
	Address: 8717 Randolph Ct. Woodridge IL 60517		

27	Name: Derek Hoovel	Signature: Derek Hoovel	Date: 1/30/17
	Address: 501 E Liberty Wheaton IL 60187		
28	Name: GREG MALONEY	Signature:	Date: 1/30/17
	Address: 13030 MEADOWLARK CT 60491		
29	Name: Jordan Delay	Signature:	Date: 1/30
	Address: 6443 Clarendon Hills Rd, Willowbrook, IL 60527		
30	Name: Kristyn Campos	Signature:	Date: 1/30
	Address: 817 Revere Ct. Westmont, IL 60559		
31	Name: Brian Caldwell	Signature:	Date: 1/30
	Address: 1227 Jefferson Ave Downers Grove, IL 60516		
32	Name: Tracy Culcasi	Signature:	Date: 1/30
	Address: 1533 71st Terrace Downers Grove, IL 60516		
33	Name: Brennan Lazzaretto	Signature:	Date: 1/30
	Address: 7217 Powell Street, Downers Grove IL 60516		
34	Name: ELAINE X. MARINAKOS	Signature:	Date: 1/30/17
	Address: 1481 WOOD AVE DOWNERS GROVE, IL 60515		
35	Name: Dana Eldridge	Signature:	Date: 1/30/17
	Address: 920 Weatherbee Ave, Downers Grove, IL 60516		
36	Name: Laura Rodey	Signature:	Date: 1/30/17
	Address: 1100 Palmer St. Downers Grove, IL 60516		
37	Name: Kim Pazdan	Signature:	Date: 1/31/17
	Address: 801 Singer Ave Lemont, IL 60439		
38	Name: Nicole Lamson	Signature:	Date: 1/31/17
	Address: 1519 Eton Ln. Naperville, IL 60564		
39	Name: Robyn Fardy	Signature:	Date: 2/1/17
	Address: 111A S. Euclid Oak Park, IL 60302		
40	Name: Carolyn Flores	Signature:	Date: 2/1/17
	Address: 7140 7th St. Dean IL 60561		
41	Name: LINDA KIRBY	Signature:	Date: 2/2/17
	Address: 1845 Hastings Ave, Downers Grove, IL 60516		
42	Name: Alexa Follenweider	Signature:	Date: 2/2/17
	Address: 3924 Hobson Gate Court, Naperville, IL 60540		
43	Name: Art Follenweider	Signature:	Date: 2/2/17
	Address: 3924 Hobson Gate court, Naperville, IL 60540		
44	Name: Joe Vullo	Signature:	Date: 2/2/17
	Address: 500 reelands Dr Downers Grove IL		

45	Name: Mike Koma	Signature:	Date: 2-2-16
	Address: 6033 Grand Ave Downers Grove IL		
46	Name: Cam Cleaver	Signature:	Date: 2/2/17
	Address: 1701 Monmouth Pl		
47	Name: Alex Tobalin	Signature:	Date: 2-2-17
	Address: 47 Stirling Ln		
48	Name: Joe Koma	Signature:	Date: 2-2-16
	Address: 6033 Grand Ave Downers Grove IL		
49	Name: Tony Chiarelli	Signature:	Date:
	Address:		
50	Name: Daniel LUKSA	Signature:	Date: 2-2-17
	Address:		
51	Name: Jim HEAVEY	Signature:	Date: 2-2-17
	Address: 5053 MASON LN WOODRIDGE.		
52	Name: REGINA MAHER	Signature:	Date: 2-2-17
	Address: 1908 WILLIAMS DR WOODRIDGE		
53	Name: Virginia Hunt	Signature:	Date: 2/2/17
	Address: 1212 W. Randolph St. #305 Chicago, IL 60607		
54	Name: Shelly Hunt	Signature:	Date: 2/2/17
	Address: 11330 Woodglen Lane		
55	Name: Jen Diamantes	Signature:	Date: 2/2/17
	Address: 1801 Newport Road		
56	Name: Colleen Cusick	Signature:	Date: 2/2/17
	Address: 1604 Hatton Place		
57	Name: Amy Pilka	Signature:	Date: 2/2/17
	Address: 1813 Concord Downers Grove 60515		
58	Name: EARL JANDACEK	Signature:	Date:
	Address: 1215 BLANCHARD		
59	Name: James Surles	Signature: James D. Surles	Date: 2/2/17
	Address: 2719 Mitchell Dr Woodridge		
60	Name: J Baltazar	Signature:	Date: 2/3/17
	Address: 6450 Baltazar Downers Grove IL		
61	Name: K Baltazar	Signature:	Date: 2/3/17
	Address: 6450 Hathaway Ln Downers Grove IL		
62	Name: Sara Cunningham	Signature:	Date: 2/3/17
	Address: 232 S. Lincoln Westmont		

63	Name: Jay Kelly	Signature:	Date: 2/3/17
	Address: 92 Avery Rd Naperville IL		
64	Name: Matt Netnera	Signature:	Date: 2/3/17
	Address: 935 Maple Ave. Downers Grove, IL		
65	Name: Susan Bartlett	Signature:	Date: 2/3/17
	Address: 6241 James Ave Downers Grove		
66	Name: RICHARD L. BARTLETT JR.	Signature:	Date: 2/3/17
	Address: 6241 JAMES AVENUE, DOWNERS GROVE, 60516		
67	Name: Dan Swick	Signature:	Date: 2/3/17
	Address: 2113 Midhurst, Downers Grove 60516		
68	Name:	Signature:	Date:
	Address:		
69	Name: Tiffany Johnson	Signature: Tiffany Johnson	Date: 2-3-17
	Address: 7843 N. 73rd St Bridgeview IL 60455		
70	Name: Dan Smith	Signature:	Date:
	Address: [illegible]		
71	Name: Area Park	Signature:	Date:
	Address: 1050 Warrenville Rd Lisle 60532		
72	Name: Jarrell Young	Signature:	Date: 2-3-17
	Address: 1050 Warrenville Rd Lisle IL 60532		
73	Name: Karen Peters	Signature: Karen Peters	Date: 2-3-17
	Address: 3 Sheridan Ct. Woodridge IL 60517		
74	Name: 5901 Leonard Ave, DG.	Signature: DG IL 60516 Donna Schiffer	Date:
	Address: Donna Schiffer		
75	Name: Julie Doyle	Signature: Julie M Doyle	Date:
	Address: 5113 Grand DG 60515		
76	Name: DEREK TREICHEL	Signature:	Date: 02-03-17
	Address: 12 HOBSON CT WOODRIDGE		
77	Name: CINDY TREICHEL	Signature:	Date: 2/3/17
	Address: 12 HOBSON CT woodridge IL		
78	Name: Rita Reed	Signature: Rita M Reed	Date: 2/3/17
	Address: 77 Lake Hinsdale 206 Willowbrook, IL 60527		
79	Name: Owen B. Reed	Signature: Owen B. Reed	Date: 2-3-17
	Address: 77 Lake Hinsdale APT-206 Willowbrook IL 60527		
80	Name: PHILLIP M LAMPERT	Signature:	Date: 2-3-17
	Address: 350 N. CLARK CHICAGO 60654		
81	Name:	Signature:	Date:
	Address:		

82	Name: David VanTholen	Signature: David VanTholen	Date: 2/3/17
	Address: 3192 Pitcher Dr Darien IL 60561		
83	Name: Veronica VanTholen	Signature: Veronica VanTholen	Date:
	Address: 3192 Pitcher Dr		
84	Name: CHERYL WOOD	Signature: Cheryl Wood	Date: 2/3/17
	Address: 2101 WHEELER ST WOODRIDGE IL 60517		
85	Name: Richard E. Lynch	Signature: R Lynch	Date: 2/3/2017
	Address: 2101 WHEELER ST. WOODRIDGE, IL 60517		
86	Name: BRIAN KAUPF	Signature: [illegible]	Date: 3-Feb-17
	Address: 1955 Lomas Ave Downers Grove IL 60516		
87	Name: PETER WARNER	Signature: Peter Warner	Date: 2/3/17
	Address: 8206 PIERS DR. #1203 WOODRIDGE, IL		
88	Name: Kathleen Donner	Signature: 7548 Cambridge Darien	Date: 2/3/17
	Address: Kathleen Donner		
89	Name: ARTHUR P. DONNER	Signature: 7548 CAMBRIDGE DARIEN	Date: 2/3/2017
	Address: Arthur P Donner		
90	Name: Jen Seaton	Signature: Jen Seaton	Date: 2/3/17
	Address: 417 DiLorenzo Dr Naperville IL 60565		
91	Name: John Seaton	Signature: John Seaton	Date: 2-3-17
	Address: 417 DiLorenzo Dr Naperville IL 60565		
92	Name: Jackie Dudek	Signature: Jackie Dudek	Date: 2-3-17
	Address: 1500 62nd D.G. 60516		
93	Name: WALTER J. DUDEK	Signature: Walter J Dudek	Date: 2-3-17
	Address: 1500 62ND ST, DOWNERSGROVE, IL 60516		
94	Name: Jack Matthews	Signature: Jack Matthews	Date: 2/3/17
	Address: 11927 Winterberry CN, Plainfield IL 60585		
95	Name: Manil Patony	Signature: Manil Patony	Date: 2-3-17
	Address: 13175 Cold Springs Dr. Huntley, IL 60142		
96	Name: Chris Cosino	Signature: [illegible]	Date: 2-3-17
	Address: 7001 Ruplander Ave D.G. IL 60516		
97	Name: PAUL WEDEL	Signature: Paul Wedel	Date: 2-3-17
	Address: 1331 SAYLOR ST DG 60516		
98	Name: CATHY WEDEL	Signature: Cathy Wedel	Date: 2-3-17
	Address: 1331 SAYLOR ST DG 60516		
99	Name: PHIL LAMPORNARO	Signature: Phil Lamparo	Date: 2-3-17
	Address: 3228 Briar Dr Darien, IL 60561		
100	Name: Rachel Boekeloo	Signature: Rachel Boekeloo	Date: 2-4-17
	Address: 6340 Hathaway Ln Downers Grove		

Help Save Roundhead's From Being Forced to Close!

We've come a long way... From pushing around a bagel cart (giving away a sandwich to anyone who would take one!) to operating out of a brick and mortar restaurant that feels like a home away from home, we've come a long way. From temporary booths at festivals to a local place where family dinners turn into fun memories and customers become friends – we've come a long way...

And we don't want to go.

Roundhead's Pizza Pub is being forced out of our location in Meadowbrook Shopping Center.

After all these years of seeing your families grow alongside of ours, after all these years of meeting customers and having them turn into friends – we would hate to see all of that come to an end. We have been a contributing part of the Downers Grove community for over 20 years. Throughout that time, we have seen memories being made, children and families grow, and even marriages formed. Please help us to be able to continue to grow more memories with all of you guys.

Our "Roundhead's Family" needs to stick together!

Please help us save Roundhead's and sign this petition to keep us in business. Thank you to EVERYONE!!! #saveroundheads

1	Name: D.W Dawe	Signature: D.W Dawe	Date: 1/22/17
	Address: 2130 63rd Street DG		
2	Name: Sabrina Lilward	Signature: Sabrina L. Ward	Date: 1/22/17
	Address: 6215 Woodward		
3	Name: Ron Swierz	Signature: R	Date: 1/22/17
	Address: 6210 Woodward Ave DG		
4	Name: TIM ENRIGHT	Signature: T Enright	Date: 1/22/17
	Address: 2138 Wheeler ST. Westmont IL		
5	Name: DONNA SO ENRIGHT	Signature: Donna So Enright	Date: 1/22/17
	Address: 2138 Wheeler ST. Westmont IL		
6	Name: PATRICIA MENDOZA	Signature: P. Mendoza	Date: 1/22/17
	Address: 7020 TERRACE DR., D.G.		
7	Name: Charles Shorts	Signature: Charles Shorts	Date: 1/23/17
	Address: 6105 Blodgett Ave D.G. 60516		
8	Name: Robert Lippman	Signature: Robert E Lippman	Date: 1/24/17

	Address: 1023 Adelaide ST DG 60516		
9	Name: Ken Rombers	Signature:	Date: 1-22-17
	Address: 5910 - Lee D.G.		
10	Name: Leslie Sharp	Signature:	Date: 1-22-17
	Address: 6103 Springside ave.		
11	Name: Sebastian Santana	Signature:	Date: 1-23-17
	Address: 2434 S 50 AVE Cicero IL		
12	Name: Mike Doore	Signature:	Date: 1-23-17
	Address: 2476 Wisconsin AVE Downers Grove		
13	Name: Dan D'Andrea	Signature:	Date: 1-23-17
	Address: 725 73rd St.; Downers Grove IL 60516		
14	Name: MARK JARDEN	Signature:	Date: 1-23-17
	Address: 911 E HAWTHORNE AVE ELMHURST IL 60126		
15	Name: Devin Higdon	Signature:	Date: 1-23-17
	Address: 1315 Hazel ct Des Plaines		
16	Name: Joseph Roberts	Signature:	Date: 1-23-17
	Address: 6517 Fuller rd. Downers Grove, 60516		
17	Name: John Sauer	Signature:	Date: 1-23-17
	Address: 387 E. Forest Knoll Dr Palatine IL 60074		
18	Name: THOMAS A. STARAY	Signature:	Date: 1/23/17
	Address: 5720 AUBREY TERR. DOWNERS GROVE IL 60516		
19	Name: JIM ZALUSKY	Signature:	Date: 1/23/17
	Address: 741 HITCHCOCK LISLE		
20	Name: Derek Long	Signature:	Date: 1/23/17
	Address: 378 Anthony St. Glen Ellyn IL 60137		
21	Name: Frank Compagnone	Signature:	Date: 23 JAN 17
	Address: 7037 TICONDEROGA RD		
22	Name: JOHN REINERT	Signature:	Date: 1-23-17
	Address: 6033 RIDGEWOOD CIR D.G. 60516		
23	Name: ANN REINERT	Signature:	Date: 1-23-17
	Address: 6033 RIDGEWOOD CIR D.G. 60516		
24	Name: ROBERT WAHL	Signature:	Date: 23 Jan 17
	Address: 1089 LAKEWOOD RD ELGIN IL		
25	Name: Bill Burt	Signature:	Date: 1-23-17
	Address: 598 Gateshead S. Elk Grove IL 60007		
26	Name: Ben Dirks	Signature:	Date: 1-23-17
	Address: 106 W. Pierce St. Elburn IL 60119		

27	Name: ALDO RISOLO	Signature:	Date: 1-23
	Address: 933 Curtiss Downers Grove IL 60515		
28	Name: Brian Luedtke	Signature:	Date: 1/23/17
	Address: 1577 Larry lane Glendale Heights IL 60139		
29	Name: RICHARD ANTHONEY	Signature:	Date: 1/23/17
	Address: 1412 ENGLISH CT., NAPERVILLE, IL 60564		
30	Name: KARA NYHAN	Signature:	Date: 1/23/17
	Address: 6S204 COHASSET RD, NAPERVILLE, IL 60540		
31	Name: Carrie Marcotte	Signature:	Date: 1/23/17
	Address: 432 Cambridge Way, Bolingbrook, IL 60440		
32	Name: DOUGLAS A. McKnight	Signature:	Date: 1-23-17
	Address: 2015 S. Finley LOMBARD IL 60148		
33	Name: Mark Servos	Signature:	Date: 1-23-17
	Address: 1640 Burberry Ln Apt 1311 Schaumburg IL 60173		
34	Name:	Signature:	Date: 1-23-17
	Address: 47 W Central Lombard		
35	Name:	Signature: Dustin Wells	Date: 1/23/17
	Address: 741 Lexington Ct Wilmington IL 60481		
36	Name: SR Patterson	Signature:	Date:
	Address: 4N122 Shabbona Ln Elburn IL 60119		
37	Name: STEVE LEMES	Signature:	Date: 1-24-17
	Address: 1490 WHITESPIRE CT, NAPERVILLE IL 60565		
38	Name: SUSAN FASSE	Signature:	Date: 1-24-17
	Address: 1490 WHITESPIRE NAPERVILLE		
39	Name:	Signature:	Date: 1-24
	Address:		
40	Name: Jack Griffith	Signature:	Date: 1/24
	Address: 690 Spring Cir Naperville IL 60563		
41	Name: Diane Ruschke	Signature:	Date: 1-24-17
	Address: 6830 Dove Ave Wdg, IL 60517		
42	Name: Bud Ruschke	Signature:	Date: 1-24-17
	Address: 6830 Dove Ave Woodridge IL 60517		
43	Name: JAMES RISDON	Signature:	Date: 1/24/17
	Address: 233 S. GRANTS + WESTMONT IL 60559		
44	Name: WILLIAM J. SWANSON	Signature:	Date: 1/24/17
	Address: 114 N. ADAMS ST, WESTMONT, IL 60559		

45	Name: JENNIFER DARLING	Signature:	Date: 1/24/17
	7 COUNTRY COURT LEMONT, IL 60439		

	Address: 1005 Summit Drive Schaumburg, IL 60193			
46	Name: Justin Willett	Signature: Justin Willett	Date: 1/24/17	
	Address: 216 Madison St Joliet, IL 60435			
47	Name: Laura Creviston	Signature: Laura Creviston	Date: 1/24/17	
	Address:			
48	Name: Patricia James	Signature: Patricia James	Date: 1/24/17	
	Address: 3303 Grove Ave #306, Berwyn, IL 60402			
49	Name: Amelia Sordelli	Signature: Amelia R Sordelli	Date: 1/24/17	
	Address: 3303 Grove Berwyn IL 60402			
50	Name: Eric Assell	Signature:	Date: 1/24/17	
	Address: 12826 Artesian St Lemont, IL 60439			
51	Name: Joe Lesavski	Signature:	Date: 1/24/17	
	Address: 8121 Elizabeth Ave Orland Park, IL			
52	Name: Jim Dowling	Signature:	Date: 1/24/17	
	Address: 7 Country Court Lemont IL 60439			
53	Name: Faviola Lopez	Signature:	Date: 1/24/17	
	Address: Elgin, IL 60120			
54	Name: Kyle Blatherwore	Signature:	Date: 1/24/17	
	Address: 12 Scarlet Hawthorne Woodridge IL 60517			
55	Name: Carolyn Murphy	Signature:	Date: 1/24/17	
	Address: 4501 Wilson Ave Downers Grove, IL 60515			
56	Name: Jennifer Woods	Signature:	Date: 1/24/17	
	Address: 4930 Pershing Av Downers Grove IL 60515			
57	Name: Katie Hurckes	Signature:	Date: 1/24/17	
	Address: 3943 West End Road Downers Grove IL 60515			
58	Name: Julie Bettiewich	Signature:	Date: 1/24/17	
	Address: 1162 Flagstaff Dr. Bolingbrook IL 60440			
59	Name: Todd McDaniel	Signature:	Date: 1/24/17	
	Address: 318 69th St. Darien, IL 60561			
60	Name: Kelly Conard	Signature:	Date: 1/24/17	
	Address: 101 Harmony LN Romeoville, IL			
61	Name: Cory Conard	Signature:	Date: 1/24/17	
	Address: 101 Harmony Lane Romeville IL			
62	Name: Sean Dowling	Signature:	Date: 1/24/17	
	Address: 101 Harmony Lane. Romeoville IL			
63	Name: Gordon Stevenson	Signature:	Date: 1/24/17	
	Address: 2152 Prestis Dr. Downers Grove, IL			

64	Name: Amber Cooperman	Signature: amber cooperman	Date: 1.24.17
	Address: 2157 Prentiss dr S107 Downers Grove IL 60516		
65	Name: Sandy Enshiwat	Signature:	Date: 1/24/17
	Address: 2157 Prentiss dr S107 Downers Grove IL		
66	Name: Matt Beek	Signature:	Date: 1.25.17
	Address: 5820 Middaugh Ave Downers Grove, IL 60516		
67	Name: Stephen A. Winz	Signature:	Date: 1/24/17
	Address: 4916 Main St. #6 Lisle IL. 60532		
68	Name: Tony M Stephens	Signature:	Date: 1-24-17
	Address: Joliet, ILL 60435		
69	Name: Angie Kiltz	Signature:	Date: 1/24/17
	Address: 5503 Lakeside Dr., Lisle IL		
70	Name: LOREN RATTNER	Signature:	Date: 1/24/17
	Address: 6010 Oakwood Dr Lisle IL 60532		
71	Name: James Premo	Signature:	Date: 1/24/17
	Address: 1661 oxnard Dr. Downers Grove, IL		
72	Name: Dan Roach	Signature:	Date: 1/24/17
	Address: 6861 Tradrage Road DL. IL		
73	Name: Jeff Bishop	Signature:	Date: 1/25/17
	Address: 229 Pebble Beach DR 60586		
74	Name: James Bishop	Signature:	Date: 1/25/17
	Address: 2566 Yellow Star St. 60517 Woodridge IL		
75	Name: Susan Martinson	Signature: Susan Martinson	Date: 1/25/17
	Address: 25W147 Essex Ave., Naperville, IL 60540		
76	Name: Sharon Bowers	Signature: Sharon C Bowers	Date: 1/25/17
	Address: 6106 Green Dr	Sharon C Bowers	
77	Name: Barb Kramer	Signature:	Date: 1.28.17
	Address: 571 Old Farm rd. Barrington 60010		
78	Name: Barb Kramer	Signature:	Date: 1.28.17
	Address: 571 Old Farm rd Barrington		
79	Name: Ed Gonzalez	Signature:	Date: 1.25.17
	Address: 231 E. Stimmel		
80	Name: Rosa Gonzalez	Signature:	Date: 1.25.17
	Address: 231 E. Stimmel		
81	Name: Diane Hansen	Signature:	Date: 1-25-17
	Address: 479 Columbine		
82	Name: JEFF DAVIDSON	Signature:	Date: 1-25-17
	Address: 5700 HILLCREST LN / 63100 BELMONT		

83	Name: MELISSA GRAY	Signature:	Date: 1/25/17
	Address: 369 King Arthur Ct. Bolingbrook IL 60440		
84	Name: Rob Rooney	Signature:	Date: 1/25/17
	Address: 1212 60th Place Downers Grove IL 60516		
85	Name: Mike Jordan	Signature:	Date: 1/25/17
	Address: 6049 Blackstone Dr Downers Grove IL 60516		
86	Name: Bruce Paugh	Signature:	Date: 1/26/17
	Address: 1525 Lark Ln. Naperville 60565		
87	Name: KEVIN URYASZ	Signature:	Date: 1/26/17
	Address: 1360 LINCOLNSHIRE CT CAROL STREAM IL 60188		
88	Name: RICK DOBBS	Signature:	Date: 1-26-17
	Address: 619 MEADOW LN, LISLE 60532		
89	Name: Bill Wolfe	Signature:	Date: 1-26-17
	Address: 7030 PARK LN Woodridge 60517		
90	Name: TJ Roth	Signature:	Date: 1-26-17
	Address: 1500 Hillcrest Rd, Downers Grove IL 60516		
91	Name: Trevor Bowen	Signature:	Date: 1/26/17
	Address: 5848 Walnut Ave Apt 2B 60516		
92	Name: Esmeralda Bauer	Signature: Esmeralda Bauer	Date: 1/26/17
	Address: 5848 Walnut Ave Apt 2B		
93	Name: Ray Cerny	Signature:	Date:
	Address: 917 Hickory Darien		
94	Name: Craig McCormack	Signature:	Date: 1/26/17
	Address: 738 S. Forest Ave, Barrington, IL 60010		
95	Name: Joanna Stakowicz	Signature:	Date: 1/26/17
	Address: 123 Ashbury Dr. Lemont IL		
96	Name: JACK SPRINGMIRE	Signature:	Date: 1/26/17
	Address: 6716 Redwing Dr Woodridge, IL 60517		
97	Name: Nancy Mikenorth	Signature:	Date: 1/26/17
	Address: 6716 Redwing Dr Woodridge IL 60517		
98	Name: Patrick Springmire	Signature:	Date: 1/26/17
	Address: 6336 Dover Ct Downers Grove IL 60516		
99	Name: KARL KERBS	Signature:	Date: 1/26/17
	Address: 11 KYLE CT. WILLOWBROOK, IL. 60527		
100	Name: MALCOLM NGESSON	Signature:	Date:
	Address: 154R EVERGREEN Rd EAGLE RIVER ON P0V-1S0		1/26/17

Help Save Roundhead's From Being Forced to Close!

We've come a long way...From pushing around a bagel cart (giving away a sandwich to anyone who would take one!) to operating out of a brick and mortar restaurant that feels like a home away from home, we've come a long way. From temporary booths at festivals to a local place where family dinners turn into fun memories and customers become friends – we've come a long way...

And we don't want to go.

Roundhead's Pizza Pub is being forced out of our location in Meadowbrook Shopping Center.

After all these years of seeing your families grow alongside of ours, after all these years of meeting customers and having them turn into friends – we would hate to see all of that come to an end. We have been a contributing part of the Downers Grove community for over 20 years. Throughout that time, we have seen memories being made, children and families grow, and even marriages formed. Please help us to be able to continue to grow more memories with all of you guys.

Our "Roundhead's Family" needs to stick together!

Please help us save Roundhead's and sign this petition to keep us in business. Thank you to EVERYONE!!! #saveroundheads

1	Name: Jane James	Signature:	Date: 1/21/18
	Address: 545 E. Bird St. Lombard, IL 60148		
2	Name: Ollie Capra OLLIE CAPRA	Signature:	Date:
	Address: 113, 115 CARPENTER ST LEMONT IL. 60439		
3	Name: Chuck Sibley	Signature:	Date:
	Address: 15510 W 143rd Homer Glen 60491		
4	Name: Rich Oxrender	Signature:	Date: 1/21/18
	Address: 19W645 Lysmup		
5	Name: Mike McDowell	Signature:	Date: 1/21/18
	Address: 919 Street D.C. IL 60515		
6	Name: Gene McCoy	Signature:	Date:
	Address:		
7	Name: Dan Naughton	Signature:	Date:
	Address: 7259 W 113th Pl Worth IL		
8	Name: Dave Kuhn	Signature:	Date:
	Address: Lysmup Ave Lemont IL		

9	Name: RICKY CAMPBELL	Signature: R Campbell	Date: 1-21-17
	Address: 12906 ARCHER LEMONT, IL 60439		
10	Name: Tom Lane	Signature: Tom Lane	Date: 1/21/17
	Address: 17758 S. Elaine Dr Plainfield IL 60585		
11	Name: Ron Gumminga	Signature: Ronald Gumminga	Date: JAN 21
	Address: 1213 Jane Ln Lemont IL		
12	Name: Timothy A Burke	Signature: Timothy A Burke	Date: 1-21-17
	Address: 615 Warner AVE Lemont IL		
13	Name: TIM KOGUT	Signature: TK	Date: 1-21-17
	Address: 11600 WALKER LEMONT IL		
14	Name: Rick Fuhrman	Signature: Richard Fuhrman	Date: 1-21-17
	Address: 1029 FOREST LN. LEMONT IL.		
15	Name: ROBERT KLEIN	Signature: Robert Klein	Date: 1-21-17
	Address: 850 FRONT ST.		
16	Name: JOHN WAYNE	Signature:	Date:
	Address: CALIFORNIA!!		
17	Name: Victor Wrobel	Signature:	Date:
	Address: 16623 W 127TH ST-Lemont, IL.		
18	Name: BEN VALENT	Signature: Ben Valent	Date: 1-21-17
	Address: 1005 PORTER ST. Lemont IL		
19	Name: BILL EKKERT	Signature: Bill Ekkert	Date: 1/21/17
	Address: 402 WARNER AVE LEMONT		
20	Name: PAUL BUTT	Signature: Paul Butt	Date: 1/21/17
	Address: 494 SENAN DR., LEMONT IL		
21	Name: RON LANGE	Signature: Ron Lange	Date: 1-21-17
	Address: 7310 Giddings BURR Ridge		
22	Name: BILL SHUBERG	Signature: Bill Shuberg	Date: 1-21-17
	Address: 7310 GIDDINGS BURR RIDGE		
23	Name: HOWARD LANGE	Signature: Howard Lange	Date:
	Address: 7710 TIGANOE WILLOWBROOK		
24	Name: Karen Kling	Signature: Karen Kling	Date: 1-21-17
	Address: 14W781 Dyestrup Lemont		
25	Name: Chris Huttrell	Signature: Chris Huttrell	Date: 1-21-17
	Address: 512 Keepataw Dr.		
26	Name: James Murphy	Signature: James Murphy	Date: 1-21-17
	Address: 140 LEDL		

27	Name: D. Szot	Signature: D. Szot	Date: 1/20/17
	Address: Lemont, IL.		
28	Name: Laurie Spencer	Signature: Laurie Spencer	Date: 1/21/17
	Address: 22 North St Lemont 60439		
29	Name: Ronnie Dover	Signature:	Date: 1/21/17
	Address: 12796 St. Andrews court Lemont IL 60439		
30	Name: MARY TAYLOR-CESARIO	Signature:	Date: 1/21/17
	Address: 23 E. 30 St Lemont, IL 60439		
31	Name: Beth Harriet	Signature:	Date: 1-21-17
	Address: Lemont		
32	Name: Beth Bueno	Signature:	Date: 1-21-17
	Address: Lemont		
33	Name: MIKE KEDDY	Signature:	Date:
	Address: 20 VALLEYVIEW DR LEMONT		
34	Name: PAM KEDDY	Signature: Pam Keddy	Date:
	Address: 20 VALLEYVIEW DR LEMONT		
35	Name: Stephanie Sorensen	Signature: S. Sorensen	Date: 1/21/17
	Address: 105 Queenswood rd Bolingbrook IL 60440		
36	Name: Jim Sevcik	Signature: Jim Sevcik	Date: 1-21-17
	Address: 106 East st Lemont		
37	Name: Lois A. Sevcik	Signature:	Date: 1/21/17
	Address: 106 EAST Street Lemont IL 60439		
38	Name: Thomas Wahl	Signature:	Date:
	Address: 5454 Madison Apt 2E Lisle 60441		
39	Name: Katherine Tollard	Signature: Katherine Tollard	Date: 1/21/17
	Address: 219 S. Hamilton Street Lockport IL 60441		
40	Name: D Panos	Signature:	Date: 1/25/17
	Address: Bluff Rd Lemont		
41	Name: GARY P. CARMAN	Signature:	Date: 1-25-17
	Address:		
42	Name: Marjorie Douglas.	Signature: Marjorie Douglas	Date: 1-29-17
	Address: 15301 127th st Lemont IL 60439		
43	Name: D.M Knight	Signature: D.M Knight	Date: 1-29-17
	Address: 12762 Chieftain Lemont		
44	Name: Lenora Miller	Signature: Lenora Miller	Date: 1-29-17
	Address: 20W 461 frontage Rd, Lemont, ILL- 60439		

45	Name: Miller, Mike	Signature: Mike Miller	Date: 1-29-17
	Address: 20W461 Frontage Rd unit 2 - Lemont, IL - 60439		
46	Name: THOMAS MILLER	Signature: Thomas Miller	Date: 1/29/17
	Address: 20W461 FRONTAGE RD. LEMONT IL. 60439		
47	Name: Terry Wilder	Signature: Terry Wilder	Date: 1-29-17
	Address: 6642 Washington Ave Brookfield, IL		
48	Name: John GArrett	Signature: John Garrett	Date: 1-29-17
	Address: 20W065 frontage RD LEMONT IL		
49	Name: Scott Reed	Signature:	Date: 1-29-17
	Address: 213 Stephens St Lemont		
50	Name: Keith Johnson	Signature:	Date: 1-29-17
	Address: 1359 Gordon Ln Lemont		
51	Name: Candis Stoppenbach	Signature: Candis Stoppenbach	Date: 1-29-17
	Address: 24134 W. Main St. Ste 200 Plainfield, IL. 60544		
52	Name: Mark Kaper	Signature: Mark K	Date: 2-6-17
	Address: 100 Tonquin Lisle, IL		
53	Name: Caroline Cornelison	Signature: Caroline Cornelison	Date: 2/5/17
	Address: 7319 Woodward Ave Apt 204 Woodridge, IL 60517		
54	Name: Timothy Roberts	Signature:	Date: 2/5/17
	Address: 7319 Woodward Ave, Apt 204 Woodridge, IL 60517		
55	Name: Blaze Weber	Signature:	Date: 2/5/17
	Address: 186 Arbor Ave Sugar Grove IL 60554		
56	Name: Ryan Kennedy	Signature:	Date:
	Address: 4226 63rd St Downers Grove IL 60516		
57	Name: John Pottmeyer	Signature:	Date:
	Address: 4161 Blackstone dr Aurora IL 60504		
58	Name: Kai Orel	Signature:	Date: 2/5/17
	Address: 5632 Walnut Ave IA Downers Grove IL 60516		
59	Name: Diana Castaneda	Signature:	Date: 2/5/17
	Address: 7375 Oakwood, Lyons IL 60534		
60	Name: Cathy Koeplin	Signature:	Date: 2/5/17
	Address: 1919 Prentiss Dr		
61	Name:	Signature:	Date:
	Address:		
62	Name:	Signature:	Date:
	Address:		

Help Save Roundhead's From Being Forced to Close!

We've come a long way... From pushing around a bagel cart (giving away a sandwich to anyone who would take one!) to operating out of a brick and mortar restaurant that feels like a home away from home, we've come a long way. From temporary booths at festivals to a local place where family dinners turn into fun memories and customers become friends – we've come a long way...

And we don't want to go.

Roundhead's Pizza Pub is being forced out of our location in Meadowbrook Shopping Center.

After all these years of seeing your families grow alongside of ours, after all these years of meeting customers and having them turn into friends – we would hate to see all of that come to an end. We have been a contributing part of the Downers Grove community for over 20 years. Throughout that time, we have seen memories being made, children and families grow, and even marriages formed. Please help us to be able to continue to grow more memories with all of you guys.

Our "Roundhead's Family" needs to stick together!

Please help us save Roundhead's and sign this petition to keep us in business. Thank you to EVERYONE!!! #saveroundheads

1	Name: Karen McDaneth	Signature:	Date: 1-28-17
	Address: 413 Bayberry Ln. Naperville IL 60563		
2	Name: JOHN HARTMAN	Signature: J Hartm	Date: 1/28/17
	Address: 210 W 80 St. WILLOWBROOK IL 60527		
3	Name: Nancy Ulch	Signature: Nancy Ulch	Date: 1/28/17
	Address: 6630 Powell DG, IL 60516		
4	Name: Bridget Karnick	Signature: Bridget Karnick	Date: 1/28/17
	Address: 1404 Sussex Rd Naperville, 60540		
5	Name: Colleen Schaefers	Signature: Colleen Schaefers	Date: 1-28-17
	Address: 101 Joyce Ct., Glen Ellyn, IL 60137		
6	Name: SCOTT SCHAEFERS	Signature: Scott Schaefers	Date: 1/28/17
	Address: 101 JOYCE CT. GLEN ELLYN IL 60137		
7	Name: PATRICK KARNICK	Signature: Patrick Karnick	Date: 1/28/17
	Address: 1404 SUSSEX RD. NAPERVILLE IL 60540		
8	Name: John C Gruzlewski	Signature: John C Gruzlewski	Date: 1 28 17

	Address: 5565 CLARENDON Hills rd	CLARENDON Hills IL 60514	
9	Name: PETER A. HARRIS	Signature:	Date: 1-28-17
	Address: 433 S. Oak Avenue	WESTMONT, IL 60559	
10	Name: CHRISTY ALLEN	Signature: Christy allen	Date:
	Address: 3404 Summerhill	WOODRIDGE IL 60517	
11	Name: Kevin A Allen	Signature: Kevin Allen	Date:
	Address: 3404 Summerhill Dr	Woodridge 60517	
12	Name: STEVE LEVEL	Signature: Steve Level	Date: 1-2
	Address: 820 MANSFIELD CT.	Schaumburg IL 60194	
13	Name: DALE WICKLUND	Signature: Dale Wicklund	Date:
	Address: 157 STONE BRIDGE DYER IN		
14	Name: JOHN ALLEN	Signature: John Allen	Date:
	Address: 5337 Brookbank Rd	DL 60517	
15	Name: Keith Wicklund	Signature: Keith Wicklund	Date:
	Address: 3404 Summerhill	Woodridge IL 60517	
16	Name: AL LUKE	Signature:	Date:
	Address: CRETE IL		
17	Name: JEFF WILLS	Signature: Jeff Wills	Date:
	Address: 5801 Owens St	Mt Prospect IL	
18	Name: Naomi Deguzman	Signature: Naomi Deguzman	Date: 1/28/17
	Address: 3904 Hobson Gate Ct.	Naperville IL 60540	
19	Name: Anthony Buenaventura	Signature:	Date: 1/28/17
	Address: 3904 Hobson Gate Ct.	Naperville IL 60504	
20	Name: Jacob Karellis	Signature:	Date: 1/28/17
	Address: 3904 Hobson Gate Ct.	Naperville IL 60540	
21	Name: Ed Wild	Signature:	Date:
	Address: 613 W 65th Pl	Westmont 60559	
22	Name: Michael Emory Jr.	Signature: Michael Emory	Date: 1/28/17
	Address: 1615 Vincent ct.	Naperville	
23	Name: Michael Emory	Signature: Michael Emory	Date: 1-28-17
	Address: 1615 Vincent ct.	Naperville	
24	Name: Marguerite Emory	Signature: Marguerite Emory	Date: 1/28/17
	Address: 1615 Vincent ct.	Naperville	
25	Name: David S Smith	Signature: David S Smith	Date: 1-27
	Address: 11096 3rd ct.	Downers grove.	
26	Name: Ryan Battiston	Signature:	Date: 1-27
	Address: 6311 Prentice Dr.	Downers Grove, IL	

27	Name: GLENN GAVIN	Signature:	Date: 1/29/17
	Address: 6015 HILLCREST CT. DOWNERS GROVE IL 60516		
28	Name: MARY ELLEN GAVIN	Signature:	Date: 1/28/17
	Address: 6015 HILLCREST CT DOWNERS GROVE IL 60516		
29	Name: WALLY FILKINS	Signature:	Date: 1/28/17
	Address: 5510 WEBSTER ST. DOWNER GROVE IL, 60516		
30	Name: BABS FILKINS	Signature:	Date: 1/28/17
	Address: 5510 WEBSTER ST. DOWNERS GROVE IL 60516		
31	Name: Audrey Fenbert	Signature:	Date: 1/28/17
	Address: 6104 Washington Downers Grove IL 60516		
32	Name: TIM MOSER	Signature:	Date: 1/28/17
	Address: 700 59th St USG IL 60532		
33	Name: TARA MOSER	Signature:	Date: 1/28/17
	Address: 6323 Washington St - DG 60516		
34	Name: PHIL FOX	Signature:	Date: 1/28/17
	Address: 6013 ROSS DR. WOODRIDGE IL 60517		
35	Name: PENNY FOX	Signature:	Date: 1/28/17
	Address: 6013 ROSS DR. WOODRIDGE, IL 60517		
36	Name: BRIAN DOYLE	Signature:	Date: 1/28/2017
	Address: 1521 BOLSON DR. DOWNERS GROVE, IL 60516		
37	Name: Kathleen Doyle	Signature:	Date: 1/28/17
	Address: 1521 Bolson Dr, Downers Grove, IL, 60516		
38	Name: Margaret B Sletten	Signature:	Date: 1/29/17
	Address: 5465 Berkley Ave Elmhurst IL 60126		
39	Name: MADELINE SLETTEN	Signature:	Date: 1/28/17
	Address: 6330 DBL EAGLE DR WOODRIDGE 60517		
40	Name: Mary Fergus	Signature:	Date: 1/28/17
	Address: 827 S Kent Ave. Elmhurst		
41	Name: THOMAS SLETTEN	Signature:	Date: 1/28/17
	Address: 5465 BERKLEY ELMHURST, IL		
42	Name: MICHAEL F FERGUS	Signature:	Date: 1/28/17
	Address: 827 KENT AVE ELMHURST, IL 60126		
43	Name: Richard Sletten	Signature:	Date: 1/28/17
	Address: 6530 Double Eagle, #326, Woodridge, IL 60517		
44	Name: Carl Peiffer	Signature:	Date: 1/28/17
	Address: 1135 60th Place DG		
45	Name: John Bierk	Signature:	Date: 1-28

Walgreens SUCKS!!

	Address:			
46	Name: Joe Marchiorello	Signature:	Date: 2/28/17	
	Address: 408 61st St., Downers Grove, IL 60516			
47	Name: Trase Burk	Signature:	Date:	
	Address: 1010 Carpenter St. Downers Grove 60516			
48	Name: Sonni Marchiorello	Signature:	Date: 1/28/17	
	Address: 1108 61st St Downers Grove, IL 60516			
49	Name: Nicole Soneson	Signature: Nicole Soneson	Date: 1/28/17	
	Address: 85261 Indiana Ave, Naperville, IL 60540			
50	Name: Jim Provenzano	Signature:	Date: 1/28/17	
	Address: 4941 Forest Avenue Downers Grove, IL 60515			
51	Name: Tony Hauser	Signature:	Date: 1/28/17	
	Address: 1040 N. Webster St. Naperville IL 60563			
52	Name: Linda Hauser	Signature:	Date: 1/28/17	
	Address: 1040 N. Webster			
53	Name: Tracee Newcomb	Signature: Tracee Newcomb	Date: 1/28/17	
	Address: 617 72nd St Downers Grove IL 60516			
54	Name: Nathan Shepherd	Signature:	Date: 1/28/17	
	Address: 2130 Prentiss Dr. Apt 306 Downers Grove, IL 60515			
55	Name: Aaron Spencer	Signature:	Date: 1/29/17	
	Address: 2953 Harvest Place Darien IL 60561			
56	Name: Tyler Spencer	Signature:	Date: 1/28/17	
	Address: 2953 Harvest Place Darien IL 60561			
57	Name: Cathleen Thacker	Signature: Cathleen Thacker	Date: 1-28-17	
	Address: 531 N Evergreen Ave Elmhurst IL, 60126			
58	Name: Sarah Cervantes	Signature:	Date: 1-28-17	
	Address: 1008 Curtiss			
59	Name: Nathlie Thacker	Signature: Natalie Thacker	Date: 1-28-17	
	Address: 531 N Evergreen Ave Elmhurst, IL 60126			
60	Name: Dylan Thacker	Signature: Dylan Thacker	Date: 1-28-17	
	Address: 531 Evergreen Elmhurst, IL 60126			
61	Name: Robert Clauser	Signature: RC	Date: 1/29	
	Address: 1728 Virginia st. DG 60515			
62	Name: Micky Clauser	Signature: Michelene M. Clauser	Date: 1/29	
	Address: 1728 Virginia st. DG 60515			

63	Name: Jordan Hoover	Signature:	Date: 1.29.17
	Address: 11 WREN CT. WOODRIDGE, IL 60517		

64	Name: Randy Cronin	Signature:	Date: 1/29/17
	Address: 5640 Plymouth St. Downers Grove IL. 60516		
65	Name: Robert Farry	Signature:	Date: 1/29/17
	Address: 1602 Westmoreland		
66	Name: Robert V Borla	Signature: Robert V Borla	Date: 1-28
	Address: 923 Stratford ln		
67	Name: PATRICIA BORLA	Signature: Patricia Borla	Date: 1-28
	Address: 923 STRATFORD LN DG		
68	Name: Will Ricken	Signature: Will Ricken	Date: 1/28
	Address: 20955 Charlotte Custer Park		
69	Name: maryann Ricken	Signature: Maryann Ricken	Date: 1-28
	Address: 20955 Chaglotte CusterPK		
70	Name: Sherry Boese	Signature: S. Boese	Date: 1/29
	Address: 2065 Chatham Dr. Wheaton		
71	Name: KEVIN BOESE	Signature: K Boese	Date: 1/29
	Address: 2065 CHATHAM DR.		
72	Name: Bree Williams	Signature: Bree Williams	Date: 1/29
	Address: 812 Jeffry ct. Wheaton IL		
73	Name: CARON TIERNEY	Signature: Caron Tierney	Date: 1/29
	Address: 4 Yellow Star CT WOODRIDGE IL 60517		
74	Name: Tom Tierney	Signature: TM Tierney	Date: 1/29
	Address: 4 Yellow Star CT Woodridge IL 60517		
75	Name: Erika Spevekas	Signature: ES	Date: 1/29
	Address: villa Park, IL 60181		
76	Name: Connor Tierney	Signature:	Date: 1/29
	Address: 4 Yellow Star ct		
77	Name: DAN Braun	Signature:	Date: 1/29
	Address: 2618 RAVINIA Lane Woodridge IL 60517		
78	Name: Kelly Braun	Signature: Kelly Braun	Date: 1/29
	Address: 2618 Ravinia Ln Woodridge, IL 60517		
79	Name: DEVIN Braun	Signature: Devin Braun	Date: 1/29
	Address: 2618 Ravinia Ln Woodridge, IL 60517		
80	Name: Connor Braun	Signature:	Date: 1/29
	Address: 502 Oakwood Dr. Lisle, IL		
81	Name: Alan Busic	Signature: Alan Busic	Date: 1-29
	Address: 6702 Alabama Ave Darien, IL		
82	Name: MARGARET BUSIC	Signature: Margaret Busic	Date: 1/29/17
	Address: 6702 Alabama Ave Darien, IL		

83	Name: Daniel J. Murphy	Signature:	Date: 1-29-17
	Address: 1627 Arbor Court Darien IL 60561		
84	Name: Maribeth Murphy	Signature:	Date: 1-29-17
	Address: 1627 Arbor Ct Darien, IL 60561		
85	Name: Russell Little	Signature:	Date: 1-29-17
	Address: 112 Delaware Dr, Bolingbrook IL 60440		
86	Name: Jessica Little	Signature:	Date: 01/29/17
	Address: 112 Delaware Dr Bolingbrook, IL 60440		
87	Name: OFALIA MAY.	Signature:	Date: 1/29/17
	Address: 339 6th ST. D.Grove, IL 60515		
88	Name: Alexa May	Signature:	Date: 1/29/17
	Address: 339 6th st Downers Grove IL		
89	Name: Paul Mon	Signature:	Date: 1/29/17
	Address: [illegible] Downers Grove IL		
90	Name: Matt Borgard	Signature:	Date: 1/30/17
	Address: 4800 Highland Ave Downers Grove IL 60515		
91	Name: Victor Armas	Signature:	Date:
	Address: 4517 Belmont CO D.G. 60515		
92	Name: ROBERT MORAN	Signature:	Date:
	Address: 17342 Brookgate		
93	Name: ROD CULLOTTS	Signature:	Date:
	Address: 7701 PORTER DR DG		
94	Name: Tyler Jepsen	Signature:	Date: 1/30/17
	Address: 14624 Samuel Adams Dr Plainfield IL 60544		
95	Name: Anthony Kostas	Signature:	Date: 1.30.17
	Address: 1429 Greens Ct. Glendale Heights		
96	Name: Griffin Schrale	Signature:	Date: 1/30/17
	Address: 1259 Grace Ct Downers Grove.		
97	Name: Carrie Manning	Signature: CARRIE MANNING	Date: 1-30-17
	Address: 218 3RD ST DOWNERS GROVE		
98	Name: Dennis MANNING	Signature:	Date: 1-30-17
	Address: 218 3RD ST Downers GROVE		
99	Name: Amy Cirotte	Signature: Amy Cirotte	Date: 1-30-17
	Address: 5704 Aubrey Terrace Downers Grove		
100	Name: Pamela Traylor	Signature:	Date: 1/30/17
	Address: 2349 Old George Lu Way		

Help Save Roundhead's From Being Forced to Close!

We've come a long way... From pushing around a bagel cart (giving away a sandwich to anyone who would take one!) to operating out of a brick and mortar restaurant that feels like a home away from home, we've come a long way. From temporary booths at festivals to a local place where family dinners turn into fun memories and customers become friends – we've come a long way...

And we don't want to go.

Roundhead's Pizza Pub is being forced out of our location in Meadowbrook Shopping Center.

After all these years of seeing your families grow alongside of ours, after all these years of meeting customers and having them turn into friends – we would hate to see all of that come to an end. We have been a contributing part of the Downers Grove community for over 20 years. Throughout that time, we have seen memories being made, children and families grow, and even marriages formed. Please help us to be able to continue to grow more memories with all of you guys.

Our "Roundhead's Family" needs to stick together!

Please help us save Roundhead's and sign this petition to keep us in business. Thank you to EVERYONE!!! #saveroundheads

1	Name: Kyle Ahlers	Signature: Kyle A	Date: 1/25/17
	Address: 1160 Springleaf DRive Bolingbrook IL 60440		
2	Name: Jessica Ahlers	Signature: Jessica Ahlers	Date: 1/25/17
	Address: 1160 Springleaf Drive Bolingbrook IL 60440		
3	Name: Heather Henry	Signature: Heather Henry	Date: 1-26-17
	Address: 1919 S Wolf Rd Unit 215 Hillside, IL 60162		
4	Name: Eric Maas	Signature: Eric Maas	Date: 1-26-17
	Address: 8457 Dixon Court Darien IL 60561		
5	Name:	Signature:	Date:
	Address: 832 Elm LaGrange 60525		
6	Name: Scott Schneider	Signature:	Date:
	Address: 7635 Walnut Ave Woodridge IL 60517		
7	Name: 5348 S 72ND Ct Summit IL 60501	Signature:	Date:
	Address: Chris S202FCHowick		
8	Name: 9148 W. 95th st Ap 2B Hickory Hills	Signature:	Date: 1-26-17

C0457

	Address:		
9	Name: Luis Ibarra	Signature:	Date:
	Address: 7668 W Lawrence St Summit IL 60501		
10	Name: Jim Schildgen	Signature:	Date:
	Address: 1231 Virginia Dr. Westmont IL 60559		
11	Name: Nicole Schildgen	Signature:	Date:
	Address: 1231 Virginia Dr. Westmont IL 60559		
12	Name: John Nolan	Signature:	Date:
	Address: 5640 S. La Grange Rd 60525		
13	Name: Jamie Nolan	Signature:	Date:
	Address: 5640 S La Grange Rd		
14	Name: Mary Thomas	Signature:	Date:
	Address: 609 E. 3rd St #5		
15	Name: Ed Screens	Signature:	Date:
	Address: 5640 S. La Grange Rd. IL. 60525		
16	Name: Brian A Screens	Signature:	Date:
	Address: 4018 Rose Ave Lyons IL. 60534		
17	Name: Rafael Pineda S.	Signature:	Date:
	Address: 249 Yellow Pine Dr Bolingbrook IL 60440		
18	Name:	Signature:	Date:
	Address: 560 S. Lake Rd		
19	Name: A.M. NOLAN	Signature:	Date:
	Address: 204 S. Willow Willowspring IL 60480		
20	Name: Henry J Haartje	Signature:	Date:
	Address: 8125 Sawyer Rd Darien IL 60561		
21	Name: Maria F Haartje	Signature: Maria F Haartje	Date:
	Address: 8125 Sawyer Rd. Darien IL 60561		
22	Name: Katie Schildgen	Signature: Katie Schildgen	Date:
	Address: 7801 Danbury Dr. Darien IL. 60561		
23	Name: Gordon Schildgen	Signature: Gordon Schildgen	Date: 2/05/17
	Address: 7801 Danbury Dr. Darien, IL 60561		
24	Name: Ann Spencer	Signature:	Date:
	Address: 2953 Harvest Pl Darien IL 60561		
25	Name: Karen Spencer	Signature: Karen Spencer	Date:
	Address: 2953 Harvest Pl Darien IL 60561		
26	Name: Leah Tannhauser	Signature: Leah Tannhauser	Date:
	Address: 3144 Dorver Ln Darien IL 60561		

27	Name: Michael Schildgen	Signature:	Date: 2/6/17
	Address: 8344 MENDINGWALL DR. Woodridge IL 60517		
28	Name: Kathi Tannhauser	Signature: Kathleen Mannhaus	Date: 2/6/17
	Address: 3144 Drover Ln Darien IL 60561		
29	Name: ED TANNHAUSER	Signature:	Date: 2/6/17
	Address: 3144 DROVER LN DARIEN, IL 60561		
30	Name: Abby Tannhauser	Signature: Abby Tannhauser	Date: 2/6/17
	Address: 3144 DROVER LN DARIEN IL 60561		
31	Name: RYAN TANNHAUSER	Signature: Ryan Tannhauser	Date: 2/6/17
	Address: 3144 DROVER LANE DARIEN IL		
32	Name: Mark Tannhauser	Signature: Mark Tannhauser	Date: 2/6/17
	Address: 3144 Drover Lane Darien IL		
33	Name:	Signature:	Date:
	Address:		
34	Name:	Signature:	Date:
	Address:		
45	Name:	Signature:	Date:

Help Save Roundhead's From Being Forced to Close!

We've come a long way... From pushing around a bagel cart (giving away a sandwich to anyone who would take one!) to operating out of a brick and mortar restaurant that feels like a home away from home, we've come a long way. From temporary booths at festivals to a local place where family dinners turn into fun memories and customers become friends – we've come a long way...

And we don't want to go.

Roundhead's Pizza Pub is being forced out of our location in Meadowbrook Shopping Center.

After all these years of seeing your families grow alongside of ours, after all these years of meeting customers and having them turn into friends – we would hate to see all of that come to an end. We have been a contributing part of the Downers Grove community for over 20 years. Throughout that time, we have seen memories being made, children and families grow, and even marriages formed. Please help us to be able to continue to grow more memories with all of you guys.

Our "Roundhead's Family" needs to stick together!

Please help us save Roundhead's and sign this petition to keep us in business. Thank you to EVERYONE!!! #saveroundheads

1	Name: MARTIN FRANK	Signature:	Date: 2/1
	Address: 5507 Aspen Ave D. Gr 60515		
2	Name: RICH GILSDORF	Signature:	Date: 2/1
	Address: 6122 PLYMOUTH ST.		
3	Name: EWA ADAMOW	Signature: EWA ADAMOW	Date: 2/3/17
	Address: 8107 ROUTE 53 #3 WOODRIDGE, IL		
4	Name: JILL DUFFEK	Signature: Jill Duffek	Date: 2/3/17
	Address: 5607 Pershing Downers Grove IL		
5	Name: KARIN WARDEN	Signature: KWarden	Date:
	Address: 6571 POWELL ST DG		
6	Name: MARIA REITER	Signature: Maria Reiter	Date: 2/3/17
	Address: 1233 Longford St. Woodridge IL 60517		
7	Name: JERRY VLASAK	Signature:	Date: 2/3/17
	Address: 1933 Wellington Pl DG		
8	Name: DAVID KUSMIERZ	Signature:	Date: 2/3/17
	821 63rd ST DG 60515		

	Address:			
9	Name: KATHY WENDT	Signature: Kathy Wendt	Date: 2/3/17	
	Address: 1516 16th STREET DOWNERS GROVE IL 60516			
10	Name: KATHY McGUIRE	Signature: Kathy McGuire	Date: 2/3/17	
	Address: 6115 BROOKBANK DOWNERS GROVE IL 60516			
11	Name: DEE O'DRISCOLL	Signature: Dee O'Driscoll	Date: 2-3-17	
	Address: 4609 LINSCOTT AVE. DOWNERS GROVE, IL 60515			
12	Name: TONY BARCA	Signature: T. Barca	Date: 2-3-17	
	Address: 6011 SHERMAN DR.			
13	Name: Mike Humbe	Signature: Michael J Humbe	Date: 2/3/17	
	Address: 5701 Springside Ave Downers Grove			
14	Name: Daniel Budd	Signature:	Date: 2/3/17	
	Address: 6256 Janes Ave			
15	Name: Ken West	Signature: Kenneth West	Date: 2/3/17	
	Address: 405 Running Dr. DV. 60516			
16	Name: GORDANA RADENKOVIC	Signature:	Date: 2/4/17	
	Address: 7626 SAWYER RD DARIEN IL 60561			
17	Name: ROBERT OLSEN	Signature: R Olsen	Date: 2/4/17	
	Address: 1151 VALLEY VIEW DR DOWNERS GROVE IL			
18	Name: RICHBURKOK	Signature: Richard C Burick	Date: 2-3-17	
	Address:			
19	Name: ROBERT WILLIAMS	Signature:	Date: 2-4	
	Address: 6409 OTTO PL. DOWNERS			
20	Name: Ron Graf	Signature:	Date: 2/4	
	Address: 2651 Southfield			
21	Name: JEAN FANTETTI	Signature: Jean Fantetti	Date:	
	Address: 6347 FAIRMONT DG			
22	Name: Kristi Lyle	Signature: Kristi Lyle	Date: 2/4/17	
	Address: 625 Palmer. Romeoville. IL. 60446			
23	Name: Jonathan Rendale	Signature:	Date: 2/5/17	
	Address: 1731 Berman Place Downers Grove, IL			
24	Name: Laura Hammer	Signature: Laura C Hammer	Date: 2/5/17	
	Address: 8136 Chesterton Drive, Woodridge, IL 60517			
25	Name: Michael Samaan	Signature: M Samaan	Date: 2/5/17	
	Address: 8 Westchester ct. Bolingbrook IL 60440			
26	Name: Margie Eleksis	Signature: Margie Eleksis	Date: 2/5/17	
	Address: 112C Buttonwood Dr Westmont IL 60559			

27	Name: Andrew Taylor	Signature: Andrew Tyler	Date: 2/5/17
	Address: 2443 Brunswick Circle Unit C Woodridge IL 60517		
28	Name: TERRY DEUBEL	Signature:	Date: 2-5-17
	Address: 5400 WALNUT DOWNERS GROVE, IL		
29	Name: Jamie Ray	Signature:	Date: 2-5-17
	Address: 211e Gardner Elmhurst IL		
30	Name: BRYAN SLEIGHER	Signature:	Date: 2-5-17
	Address: 10428 Ridgeland Ave Chicago Ridge IL 60415		
31	Name: Lauren Deno	Signature:	Date: 2-5-17
	Address: 6059 Lee Ave Downers Grove, IL 60516		
32	Name: Jennifer Sickel	Signature:	Date: 2-5-17
	Address: 5801 Pershing Ave Downers Grove IL 60516		
33	Name: Steven McCloskey	Signature:	Date: 2-5-17
	Address: 1470 Concord Ct Downers Grove IL 60516		
34	Name: Greg Brickner	Signature:	Date: 2/5/17
	Address: 2815 Gabriella St 407 Downers Grove IL 60515		
35	Name: BRIAN KARIOTI	Signature:	Date: 2/5/17
	Address: 1961 OXNARD DR. DG 60516		
36	Name: BRUCE GAGALIS	Signature:	Date: 2/5/17
	Address: 5412 Bentley Ct. DG 60516		
37	Name: nicole neace	Signature:	Date: 2/5/17
	Address: 2155 OXNARD DR. DOWNERS GROVE		
38	Name: Antonio C. Ly	Signature:	Date: 2/5/17
	Address: 5288 Meyer Dr.		
39	Name: Myriam E Munguia	Signature:	Date: 2/5/17
	Address: 624 Pine AV Romeoville 60446		
40	Name: Miguel Angel Betancourt	Signature:	Date: 2/5/17
	Address: 960 Edgehill Dr Bolingbrook 60440		
41	Name: Nancy Smith	Signature:	Date: 2/5/17
	Address: 1109 63rd St Downers Grove IL 60516		
42	Name:	Signature:	Date:
	Address:		
43	Name:	Signature:	Date:
	Address:		
44	Name:	Signature:	Date:
	Address:		

45	Name:	Signature:	Date:

	Address:			
9	Name: Aeron Jung	Signature: Aeron Jung	Date: 1/28/17	
	Address: 3 Wheaton Ct Wheaton IL 60187			
10	Name: Sharon Jung	Signature: Sharon Jung	Date: 1/28/17	
	Address: 1500 Chartwell Rd Schaumburg IL 60195			
11	Name: Robyn Jung	Signature:	Date: 1/28/17	
	Address: 2643 College Hill Circle Schaumburg IL 60173			
12	Name: Branden Jung	Signature:	Date: 1/28/17	
	Address: 932 Violet Dr Hanover Park IL 60133			
13	Name: Kat Dunne	Signature:	Date: 1/28/17	
	Address: 305 Stratford Pl Bloomingdale IL 60108			
14	Name: Mike Walberg	Signature:	Date:	
	Address: 180103 Olympia Dr. C.C. Hills 40710			1/30/17
15	Name: Dave Williams	Signature:	Date:	
	Address: 4031 63rd Westmont, IL 60559			1/30/17
16	Name: Ryan Sweeney	Signature:	Date: 1/30/17	
	Address: Glen Ellyn, IL 60137			
17	Name: Shanne Allen	Signature:	Date: 2/1/17	
	Address: 1935 Prospect St. Park Ridge, IL 60068			
18	Name: Patrick Duff	Signature:	Date:	
	Address: 19 Appaloosa Dr. Joliet IL 60435			2/1/17
19	Name: Angie Duff	Signature:	Date:	
	Address: 19 Appaloosa Dr Joliet IL 60435			2/1/17
20	Name: Susie Cholewinski	Signature:	Date:	
	Address: 201 College Rd Wheaton, IL 60189			2/1/17
21	Name: Lara Werzba	Signature:	Date:	
	Address: 25 N. Cambridge Rd. Roscoe IL 61046			2/1/17
22	Name: Robert Chavez	Signature:	Date:	
	Address: 161 S. Kenilworth ave, Elmhurst IL			2/2/17
23	Name: Tommy Smith	Signature:	Date:	
	Address: 1745 Hyde Park, IL 60615			2/3/17
24	Name: Jim Wilson	Signature:	Date:	
	Address: 201 Wacker Chicago, IL 60601			2/3/17
25	Name: Robert Groemminger	Signature:	Date:	
	Address: 1201 N Clark St Chicago, IL 60610			2/3/17
26	Name: Tom Johnson	Signature:	Date:	
	Address: 19225 Dave Melrose park, IL 60164			2/3/17

27	Name: Cindy Denishi	Signature: C Denishi	Date: 2/3/17	
	Address: 5921 Main St Downers Grove 60516			
28	Name: Sonu Denishi	Signature: Sonu	Date: 2/3/17	
	Address: 5921 Main St Downers Grove 60516			
29	Name: Valban Denishi	Signature: V. Denishi	Date: 2/3/17	
	Address: 5921 Main St Downers Grove 60516			
30	Name: Val Denishi	Signature: V. Denishi	Date: 2/3/17	
	Address: 5921 Main St Downers Grove 60516			
31	Name: Malinda Denishi	Signature: M. Denishi	Date: 2/3/17	
	Address: 5921 Main St Downers Grove 60516			
32	Name: Merene Denishi	Signature: M. Denishi	Date: 2/3/17	
	Address: 5921 Main St Downers Grove 60516			
33	Name: Belgia Denishi	Signature: B. Denishi	Date: 2/3/17	
	Address: 949 59th St Downers Grove 60516			
34	Name: Tigrye Denishi	Signature: T. Denishi	Date: 2/3/17	
	Address: 949 59th St Downers Grove 60516			
35	Name: Vuli Denishi	Signature: V. Denishi	Date: 2/3/17	
	Address: 949 59th St Downers Grove 60516			
36	Name: Gashe Denishi	Signature: G. Denishi	Date: 2/3/17	
	Address: 949 59th St Downers Grove 60516			
37	Name: Biordi Denishi	Signature: Biordi Denishi	Date: 2/3/17	
	Address: 949 59th St Downers Grove 60516			
38	Name: Bledi Denishi	Signature: Bledi Denishi	Date: 2/3/17	
	Address: 949 59th St Downers Grove 60516			
39	Name: Eran Denishi	Signature: Eran Denishi	Date: 2/3/17	
	Address: 949 59th St Downers Grove 60516			
40	Name: Grime Mantl	Signature: G. Mantl	Date: 2/3/17	
	Address: 553 Buckingham Way Bolingbrook 60440			
41	Name: Sulo Mantl	Signature: Sulo Mantl	Date: 2/3/17	
	Address: 553 Buckingham way Bolingbrook 60440			
42	Name: Jill Mantl	Signature: J. Mantl	Date: 2/3/17	
	Address: 553 Buckingham Way Bolingbrook 60440			
43	Name: Fiton Mantl	Signature: Fiton Mantl	Date: 2/3/17	
	Address: 553 Buckingham way Bolingbrook 60440			
44	Name: Lirdi Denishi	Signature: Lirdi Denishi	Date: 2/3/17	
	Address: 6612 163rd Place Tinley Park 60477			
45	Name: Erdi Denishi	Signature: Erdi Denishi	Date: 2/3/17	

	Address: 6012 163rd Place Tinley Park 60477			
46	Name: Fetil Demshi	Signature:	Date: 2/3/17	
	Address: 6012 163rd Place Tinley Park 60477			
47	Name: Genti Demshi	Signature:	Date: 2/3/17	
	Address: 6012 163rd Place Tinley Park 60477			
48	Name: Benny Selimi	Signature:	Date: 2/3/17	
	Address: 6949 Camden Rd Downers Grove 60516			
49	Name: Blerta Selimi	Signature:	Date: 2/3/17	
	Address: 6949 Camden Rd Downers Grove 60516			
50	Name: Rino Demshi	Signature:	Date: 2/4/17	
	Address: 5923 Main St Downers Grove 60516			
51	Name: Maki Demshi	Signature:	Date: 2/4/17	
	Address: 5923 Main St. Downers Grove 60516			
52	Name: Genta Demshi	Signature:	Date: 2/4/17	
	Address: 5923 Main St Downers Grove 60516			
53	Name: Leo Demshi	Signature:	Date: 2/4/17	
	Address: 5923 Main St Downers Grove 60516			
54	Name: Niko Demshi	Signature:	Date: 2/4/17	
	Address: 5923 Main St Downers Grove 60516			
55	Name:	Signature:	Date:	
	Address:			
56	Name:	Signature:	Date:	
	Address:			
Help Save Roundhead's From Being Forced to Close!

We've come a long way... From pushing around a bagel cart (giving away a sandwich to anyone who would take one!) to operating out of a brick and mortar restaurant that feels like a home away from home, we've come a long way. From temporary booths at festivals to a local place where family dinners turn into fun memories and customers become friends – we've come a long way...

And we don't want to go.

Roundhead's Pizza Pub is being forced out of our location in Meadowbrook Shopping Center.

After all these years of seeing your families grow alongside of ours, after all these years of meeting customers and having them turn into friends – we would hate to see all of that come to an end. We have been a contributing part of the Downers Grove community for over 20 years. Throughout that time, we have seen memories being made, children and families grow, and even marriages formed. Please help us to be able to continue to grow more memories with all of you guys.

Our "Roundhead's Family" needs to stick together!

Please help us save Roundhead's and sign this petition to keep us in business. Thank you to EVERYONE!!! #saveroundheads

1	Name: STEVE EGGERT	Signature:	Date: 1/22/17
	Address: 253 FIELDCREST DR BARTLETT IL 60103		
2	Name: Sara Sims	Signature:	Date: 1/22/17
	Address: 6045 River Bend dr Lisle		
3	Name: Ian Dunki	Signature:	Date: 1/22/17
	Address: 240 Lexington Ct Bourbonnais		
4	Name: PATTI Rosa	Signature:	Date: 1/22/17
	Address: Downers Grove		
5	Name: CHRISTY A Lew	Signature:	Date: 1/22/17
	Address: 3404 Summerhill Woodridge 60517		
6	Name: Dave & Norma	Signature:	Date:
	Address: 2707 W 96th PLACE ET IL		
7	Name: ED Wat	Signature:	Date: 1/22/17
	Address: Omaha NE		
8	Name: Tina McDaniel	Signature:	Date: 1/23/17
	2361 Vista Dr Woodridge IL		

	Address:		
9	Name:	Signature:	Date: 1-23-17
	Address:		
10	Name: Pat Murray	Signature: Patricia Murray	Date: 1-23-17
	Address: 7821 Valley View Lane Woodridge, IL		
11	Name: Ruth Deibel	Signature: Ruth M Deibel	Date: 1/23/17
	Address: 7735 CRABTREE CT. WOODRIDGE IL		
12	Name: Cheri Chesney	Signature: Cheri Chesney	Date: 1-23-17
	Address: 2302 Dalewood Pky Woodridge, IL		
13	Name: Sheri Walker	Signature: Sheri Walker	Date: 1-23-17
	Address: 6417 Bradley Dr. Woodridge, IL 60517		
14	Name: Scott Dub Waddick	Signature:	Date:
	Address:		
15	Name: Debbie Trihlan	Signature: D Trihlan	Date: 1/24/17
	Address: 8408 Cameron Ln Darien IL 60561		
16	Name: LISA ALOISIO	Signature: Lisa Aloisio	Date: 1/24/17
	Address: 6124 Cedar Way, Unit 7, Westmont IL 60559		
17	Name: DIANE CAMP	Signature: Diane Camp	Date: 1-24-17
	Address: 2331 OLD George WAY Downers Grove		
18	Name: MIKE CAMP	Signature: Mike Camp	Date:
	Address: 2331 Old George Way Downers Grove IL		
19	Name: ROBERT WOLT	Signature: Robert Wolt	Date:
	Address: 4347 WOODWARD AVE., DOWNERS GROVE, IL. 60515		
20	Name: THOMAS MORAN	Signature: Thomas Moran	Date:
	Address: 17401 QUEEN MARY TINLEY PARK		
21	Name: BETH MORAN	Signature: Beth Moran	Date:
	Address: 17401 Queen MARY TINLEY PK		
22	Name: MATT MORAN	Signature:	Date: 1-27-17
	Address: 3009 White Drive Woodridge		
23	Name: James Webb	Signature: James B Webb	Date: 1/24/17
	Address: 533 65th Downers Grove IL 60516		
24	Name: Steve Miller	Signature:	Date: 1-24-17
	Address: 6003 Woodward ave Downers Grove IL 60516		
25	Name: Ellen Murphy	Signature: Ellen Murphy	Date: 1/24/17
	Address: 5511 Stonebarn Ave Downers Grove IL 60515		
26	Name: Joe Murphy	Signature:	Date: 1/24/17
	Address: 5511 Stonebarn Ave Downers Grove IL 60515		

27	Name: Paula Kenny	Signature:	Date: 1-24-17
	Address: 102 S. Quincy St. Hinsdale IL 60521		
28	Name: Katie Denk	Signature:	Date: 1/24/16
	Address: 4901 Belmont Rd #306, Downers Grove, IL 60515		
29	Name: ROBERT DENK	Signature:	Date: 1/24/16
	Address: 7821 REGENCY GROVE DR. DARIEN, IL. 60516		
30	Name: Robin Hickey	Signature:	Date: 1/24/17
	Address: 6640 main St. Downers Grove IL 60516		
31	Name: Jerry Hickey JR.	Signature:	Date: 1/24/17
	Address: 6640 main st Downers Grove IL 60516		
32	Name: JERRY Hickey III	Signature:	Date: 1/24/17
	Address: 6640 main St Downers Grove IL 60516		
33	Name: Cory Hickey	Signature:	Date: 1/24/17
	Address: 6640 main St Downers Grove IL 60516		
34	Name: Brady Hickey	Signature:	Date: 1/24/17
	Address: 6640 main St Downers Grove IL 60516		
35	Name: Michelle Ireland	Signature:	Date: 1/24/17
	Address: 21 N. Main St. Glen Ellyn, IL 60137		
36	Name: Amanda Bizios	Signature:	Date: 1/24/17
	Address: 21 N main st Glen Ellyn IL 60137		
37	Name: Danaan Fujiwara	Signature:	Date: 1.24.17
	Address: 813 Surrey Dr. Streamwood IL 60107		
38	Name: Sandy Liedtke	Signature:	Date: 1-24-17
	Address: 755 Claremont Dr Downers Grove, IL 60516		
39	Name: Melissa Liedtke	Signature:	Date: 1/24/17
	Address: 755 Claremont Dr Downers Grove IL 60516		
40	Name: JOSEPH KOUBA	Signature:	Date: 1-24-17
	Address: 2355 REFLECTIONS DR. AURORA IL 60502		
41	Name: Debbie Dul	Signature:	Date: 1-24-17
	Address: 13404 Roundbarn Plainfield IL		
42	Name: Terri Phelps	Signature:	Date: 1/24/17
	Address: 4417 Centers Ave Lisle IL 60532		
43	Name: DON PHELPS	Signature:	Date: 1/24/17
	Address: 4417 Center Ave LISLE, IL 60532		
44	Name: David Dul	Signature:	Date: 1/24/17
	Address: 13404 Roundbarn Plainfield IL		

45	Name: Pat Tomy	Signature: Pat Tomy	Date: 1-24-17
	6811 Saratoga Ave, Downers Grove, IL		

	Address:			
46	Name: Constance Sanders	Signature: Constance Sanders	Date: 1/24/17	
	Address: 425 Kingston Drive Romeoville, IL 60446			
47	Name: Lauren Gamperl	Signature: Lauren Gamperl	Date: 1/24/17	
	Address: 13251 Pine Grove Ct. Homer Glen, IL 60491			
48	Name: Penny HRADECKY	Signature: Penny Hradecky	Date: 1/24/17	
	Address: 6420 DobleEagle DR #707 Woodridge IL 60517			
49	Name: KATHY BOENZI	Signature: Kathy Boenzi	Date: 1-24-17	
	Address: 1000 Village Center Dr. #209 Burr Ridge, IL 60527			
50	Name: Connie OConnor	Signature: Connie OConnor	Date: 1/24/17	
	Address: 327 Taylor Ave Elmhurst IL 60137			
51	Name: CHRISTINE HOGUE	Signature:	Date: 1-24-17	
	Address: 1115 N CORNERSTONE DR VOCO, IL			
52	Name: Sayard Bass	Signature: Sayard E. Bass	Date: 1/24/17	
	Address: 1420 Jefferson Avenue Downers Grove, IL 60516			
53	Name: Alex Rucinski	Signature:	Date: 1/24/17	
	Address: 1420 Jefferson Downers Grove, IL 60516			
54	Name: JEFF ALLEN	Signature:	Date: 1/24/17	
	Address: 2328 crabtree Ave Woodridge IL 60517			
55	Name: Byron Beasley	Signature:	Date: 1/24/17	
	Address: 7911 WINTER CIR. DR. DG 60516			1/24/17
56	Name: Jack Luce	Signature:	Date: 1/25/17	
	Address: 2035 Prentiss Drive, Downers Grove IL 60516			
57	Name: SHANE LUCE	Signature:	Date: 1/25/17	
	Address: 2035 PRENTISS DR., DOWNERS GROVE, IL 60516			
58	Name: Sherman Juedke	Signature:	Date: 1/25/17	
	Address: 3420 Gold Finch Dr. Morris, IL 60450			
59	Name: Johnn Kueltgen	Signature: Johnn Kueltgen	Date: 1/26/17	
	Address: 527 Mill Ridge Byron IL 61010			
60	Name: Pam Kultgen	Signature: Pamela Kueltgen	Date: 1/26/17	
	Address: 527 Mill Ridge Byron IL 61010			
61	Name: MARY GOLEMA	Signature: Mary F Golema	Date: 1/25/17	
	Address: 6421 Dunham Rd Downers Grove IL 60516			
62	Name: JIM GOLEMA	Signature: Jim Golema	Date: 1/25/17	
	Address: 6421 Dunham Rd Downers Grove 60516			

63	Name: ROBERT REID	Signature:	Date: 1/25/17
	Address: 8110 GREEN DRIVE WOODRIDGE IL 60517		

64	Name: Rebecca Yassan	Signature:	Date: 01/25/17
	Address: 6231 N. Kedvale, Chicago, IL		
65	Name: Chris Girard	Signature:	Date: 1-25-17
	Address: 14801 Parmer Ct Plainfield IL 60544		
66	Name: Richard Wyllie	Signature:	Date: 1/25/17
	Address: 1531 Bolson DG		
67	Name: Missy Reynolds	Signature:	Date: 1/25/17
	Address: 654 79th Place DG		
68	Name: KIMBERLY BREIER	Signature:	Date: 01/25/17
	Address: 1027 ADELIA ST. DG, IL 60516		
69	Name: JULIE OVILLE	Signature:	Date: 1/25/17
	Address: 1134 Adelia street DG, IL 60516		
70	Name: Carrie Fisk	Signature:	Date: 1-25-17
	Address: 6754 Meadowcrest DG 60516		
71	Name: Steve Fisk	Signature:	Date: 1/25/17
	Address: 6754 Meadowcrest Dr. DG 60516		
72	Name: Victoria Fisk	Signature:	Date: 1125/17
	Address: 6754 Meadowcrest Drive DG 60516		
73	Name: Griffin Fisk	Signature:	Date: 1-25-17
	Address: 6754 Meadowcrest Drive DG 60516		
74	Name: Geary Foitman	Signature:	Date: 1/25/17
	Address: 6819 Ticonderoga DG		
75	Name: Donna Foitman	Signature:	Date: 1/25/17
	Address: 6819 Ticonderoga DG		
76	Name: Greg Tabor	Signature:	Date: 1/25/17
	Address: 6831 TICONDEROGA DG		
77	Name: ILONA KARSTENS	Signature:	Date: 1/25/17
	Address: 175 NUTWOOD CT Bolingbrook IL 60440		
78	Name: Timothy Kaufang	Signature:	Date: 1-25-17
	Address: 175 Nutwood Ct Bolingbrook IL 60440		
79	Name: SCOTT KARSTENS	Signature:	Date: 1-25-17
	Address: 3106 FIELD AVE, BROADVIEW, 60153		
80	Name: Cindi Karstens	Signature:	Date: 1-25-17
	Address: 3106 Field Ave Broadview		
81	Name: Jennifer Black	Signature:	Date: 1/25/17
	Address: 6531 S. Stough, Willowbrook IL 60527		
82	Name: PAUL PANTOLA	Signature:	Date: 1/25/17
	Address: 7229 MAIN ST DOWNERS GROVE IL 60516		

83	Name: Mary Lou Decker	Signature:	Date: 1/25/17
	Address: 612 Springside Downers Grove		
84	Name: ~~Kent Vermeulen~~ Keith Vermeulen	Signature: Keith Vermeulen	Date: 1/25/2017
	Address: 1911 Cantrese Dr. 60515		
85	Name: Jim Mackowiak	Signature:	Date: 1/25/17
	Address: 1086 Birch Lane Romeoville, IL 60446		
86	Name: RANDY JARDINE	Signature:	Date: 1/25/17
	Address: 314 EVERINGTON CT. BOLINGBROOK, IL 60440		
87	Name: ~~Henry~~ Genique	Signature:	Date: 1/25/17
	Address: 2705 Woodward Ave		
88	Name: DOUG HALEY	Signature:	Date: 1-25-17
	Address: 101 LUMBER LN WESTMONT IL 60559		
89	Name: MICHAL M OSKA	Signature:	Date: 1/25/2017.
	Address: 16 BT 61st Street D.G. IL		
90	Name: STEVEN ROGERS	Signature:	Date: 1/25/17
	Address: 1145 Beech Rd		
91	Name: TERRY DEGUARA	Signature:	Date: 1/25/17
	Address: 8049 W. MAGNOLIA DR FRANKFORT, IL 60423		
92	Name: MARIE DAVILA	Signature:	Date: 1-25-17
	Address: 158 CHEYENNE CT BOLINGBROOK, IL 60440		
93	Name: KRISTI DAVILA	Signature:	Date: 1-25-17
	Address: 158 CHEYENNE CT BOLINGBROOK		
94	Name: Dana Dean	Signature:	Date: 1/25/17
	Address: 1314 54th Street Downers Grove IL 60515		
95	Name: Todd Krause	Signature:	Date: 1/25/17
	Address: 6168 Pershing Ave Downers Grove		
96	Name: WILLIAM HENNINGSEN	Signature:	Date: 1-26-17
	Address: 1032 TERRACE DR. DOWNERS GROVE IL 60516		
97	Name: Michael Krueger	Signature: Michael Krueger	Date: 1-26-17
	Address: 5600 Hillcrest Lane Unit 4C Lisle, IL		
98	Name: ANTHONY Belcastro	Signature: A. Belcastro	Date: 1-26-17
	Address: 171 GROVE DES PLAINES IL 60016		
99	Name: ANTHONY BELCASTRO	Signature: A. Belcastro	Date: 1-26-17
	Address: 5624 Lomond AVE		
100	Name: Rachel Belcastro	Signature: R. Belcastro	Date: 1 26 17
	Address: 5624 Lomond Ave DG 60516		
	Name: Charlie Belcastro	Signature: C. Belcastro	Date: 1-26-17
	Address: 562H Lomond Ave DG 60516		

Help Save Roundhead's From Being Forced to Close!

We've come a long way... From pushing around a bagel cart (giving away a sandwich to anyone who would take one!) to operating out of a brick and mortar restaurant that feels like a home away from home, we've come a long way. From temporary booths at festivals to a local place where family dinners turn into fun memories and customers become friends – we've come a long way...

And we don't want to go.

Roundhead's Pizza Pub is being forced out of our location in Meadowbrook Shopping Center.

After all these years of seeing your families grow alongside of ours, after all these years of meeting customers and having them turn into friends – we would hate to see all of that come to an end. We have been a contributing part of the Downers Grove community for over 20 years. Throughout that time, we have seen memories being made, children and families grow, and even marriages formed. Please help us to be able to continue to grow more memories with all of you guys.

Our "Roundhead's Family" needs to stick together!

Please help us save Roundhead's and sign this petition to keep us in business. Thank you to EVERYONE!!! #saveroundheads

1	Name: Steve Bostwick	Signature: Steve Bostwick	Date: 1-21-17
	Address: 5105 Blodgett Ave Downers Grove IL 60515		
2	Name: TIM INRICH	Signature: Timothy Inrich	Date: 1/21/17
	Address: 5331 CONEFLOWER NAPERVILLE, IL. 60564		
3	Name: DEBORAH INRICH	Signature: Deborah Kolnick	Date: 1/21/17
	Address: 4637 Main St. Downers Grove Ill 60515		
4	Name: Mark Fisher	Signature: Mark Fisher	Date: 1/21/17
	Address: 2743 Wendy Dr. Naperville		
5	Name: Zack Gruman	Signature: Zachary M. Gruman	Date: 01/21/2017
	Address: 7231 Woodward Ave, Woodridge IL 60517		
6	Name: Alex Gruman	Signature: Alex Gruman	Date: 1/21/17
	Address: 448 w St. James Chicago IL 60614		
7	Name: [illegible] B. [illegible]	Signature:	Date:
	Address:		
8	Name: John B Rainey	Signature: John B. Rainey	Date: 1/21/17

	Address: 6215 Woodward Avenue 60516		
9	Name: Mike Thompson	Signature: michael Thompson	Date:
	Address: MIKE PANTO		
10	Name: MIKE PANTO	Signature: Michael A Panto	Date:
	Address:		
11	Name: CARL SRACHTA	Signature: Carl T. Srachta	Date: 1/21
	Address: 1934 Loomis Ave Downers Grove, IL.		
12	Name: ROBERT SOMMER	Signature:	Date: 1/21
	Address: 6336 MAIN ST DOWNERS GROVE, IL 60516		
13	Name: Tim Sommer	Signature:	Date: 1/21
	Address: 41 58TH ST 2T-C CLARENDON HILLS, IL 60514		
14	Name: Eric Grutzius	Signature:	Date: 1/21
	Address: 7712 Winthrop Way #7 Downers Grove, IL 60516		
15	Name: COURTNEY WALSH	Signature: Courtney Walsh	Date: 1/21
	Address: 7312 Winthrop Way #7 Downers Grove, IL 60516		
16	Name: Elizabeth Burns	Signature:	Date: 1/21
	Address: 2711 Hobson Ave., Unit 1 ~~Downers Grove~~ Woodridge		
17	Name: Mike Hall	Signature:	Date: 1-21
	Address: Palos Park, IL		
18	Name: Kari Dallman	Signature:	Date: 1/21
	Address: Justice, IL		
19	Name: Justin Burrell	Signature:	Date: 1/21
	Address: Darien		
20	Name: Joe Boschee	Signature: Joe Boschee	Date: 1-21
	Address: Darien		
21	Name: Miguel Ramirez	Signature: Miguel Ramirez	Date: 1/21
	Address: 5607 Kingarthur Westmont		
22	Name: Logan cameron	Signature:	Date: 01/21
	Address: 8005 FARMINGDALE DR DARIEN		
23	Name: Scott Taggart	Signature:	Date: 1/21/17
	Address: 1267 Bradwell Ln Mundelein IL 60060		
24	Name: Jammy Myers	Signature: Jammy Myers	Date: 1-21-17
	Address: 925 Bellaire Darien		
25	Name: PAUL MOTH	Signature:	Date: 1/21/17
	Address: 925 Bellaire Drive, Darien, IL 60561		
26	Name: Dan Humphris	Signature: Dan Humphris	Date: 1/21/17
	Address: 7700 Bainbridge DG. 60516		

27	Name: Anish Patel	Signature:	Date: 1/21/17
	Address: 7709 Oakewood Pkwy, Woodridge IL 60517		
28	Name: JACKIE BETUERTO	Signature:	Date: 1/21/17
	Address: 1014 Plum Grove, Schaumburg, IL 60173		
29	Name: JACOB FISCHER	Signature:	Date: 1/21/17
	Address: 1014 Plum Grove Rd, Schaumburg, IL 60173		
30	Name: Kyle Steinkuller	Signature:	Date: 1/21/17
	Address: 7346 Country Creek Way, Unit 8 Downers grove IL 60516		
31	Name: ALOK SINGH	Signature:	Date: 1/21/17
	Address: 914 Cherokee Dr, Darien, IL- 60561		
32	Name: Linda Vorreyer	Signature:	Date: 1/21/17
	Address: 6912 GALWAY CT DARIEN, IL 60561		
33	Name: Tina Vorreyer	Signature:	Date: 1/21/17
	Address: 7343 Northgate Way Downers Grove IL 60516		
34	Name: Stephanie Quiles	Signature:	Date: 1/21/17
	Address: 7353 Blackburn Ave.		
35	Name: William Dooley	Signature:	Date: 1-22-2017
	Address: 7721 Woodward Ave Woodridge		
36	Name: DAVID CURRIER	Signature:	Date: 1/22/17
	Address: 128 Camage Way Dr. Burr Ridge		
37	Name: RICK ALTOSINO	Signature:	Date: 1-22-2017
	Address: 3115 ANDREA CT		
38	Name: JEREMIAH SCHNOECK	Signature:	Date:
	Address: 7707 W 66TH St		
39	Name: GEARY GLAUM	Signature:	Date: 1/22/17
	Address: 8397 DROVER CT DARIEN, IL 60561		
40	Name: Scott Allord	Signature:	Date: 1/22/17
	Address: 3 Roberts Ct. Woodridge IL 60517		
41	Name: Colleen Arreola	Signature:	Date: 1/22/17
	Address: Woodridge IL 60517		
42	Name: Sherri Clark	Signature:	Date: 1-22-17
	Address: 2092 Country Club Dr. Woodridge		
43	Name: Patrick Kelley	Signature:	Date: 1-22-17
	Address: 2092 Country Club Dr. Woodridge		
44	Name: Todd Faber	Signature:	Date: 1/22/17
	Address: 8397 Captans Ln. Darien, IL 60561		
45	Name: GARY WILLIS	Signature:	Date:

	Address: 1612 E. BAILEY RD NAPERVILLE IL 60565		
46	Name: TERI WILKS	Signature: Teri L Wilks	Date:
	Address: 1612 E. BAILEY RD NAPERVILLE IL 60565		
47	Name: Rama Shetty	Signature: R Shetty	Date: 1-22-17
	Address: 6749 Greenleaf St Woodridge IL 60517		
48	Name: JOEY DEPASQUALE	Signature: Joey D. Depasquale	Date:
	Address: 8314 OLD FENCE CT WOODRIDGE IL		1/22/17
49	Name: Bob Marek	Signature: Bob Marek	Date: 1/27/17
	Address: 7629 WARNER WOODRIDGE		
50	Name: KRAIG WELCH	Signature: Kraig Welch	Date: 2-3-17
	Address: 3200 DOWNERS DRIVE DARIEN		
51	Name: BONNIE BONNECARRE	Signature: Bonnie Bonnecarre	Date: 2/3/17
	Address: 6620 BARRETT		
52	Name: Abby Colombani	Signature: Abby Colombani	Date: 2/3/17
	Address: 217 S Bodin		
53	Name: DON PINKHAM	Signature: Don Pinkham	Date: 2/3/17
	Address: 5517 KING ARTHUR CT. #11 WESTMONT, IL. 60559		
54	Name: JOE FLAVIN	Signature: Joe Flavin	Date: 2/3/17
	Address: 4720 LINDEN PLACE DOWNERS GROVE IL 60515		
55	Name: Maureen Kerrigan Flavin	Signature: M. Kerrigan Flavin	Date: 2/3/17
	Address: 4720 Linden Pl. Downers Grove IL 60515		
56	Name: Kelly Shimenetto	Signature: Kelly Shimenetto	Date: 2/3/17
	Address: 6929 Glenn Ct. Woodridge IL		
57	Name: SAL CARCERANO	Signature: Sal Carcerano	Date: 2-3-2017
	Address: 2000 ONWARD DRIVE DOWNERS GROVE, IL. 60516		
58	Name: JAN AVERY	Signature: Jan Avery	Date: 2-3-17
	Address: 6835 FAIR VIEW AVE. DOWNERS GROVE IL 60516		
59	Name: Margaret M HARTIGAN	Signature: Margaret M Hartigan	Date: 2.3.17
	Address: 5 South 624 TUTHILL Naperville Ill 60563		
60	Name: Ken Zon	Signature: 586 Lozano Ed	Date:
	Address:	Addison IL 60101	
61	Name: Jeremy Slade	Signature: Jeremy Slade	Date: 2.3.17
	Address: 2505 Paradise Ct Plainfield IL.		
62	Name: Manufacturers MARVI PROCTOR	Signature: ~~630-487-8~~	Date: 2-4-17
	Address: 2413 Jackson Dr. Woodridge, IL 60517		

63	Name: Walker Printers PROCTOR	Signature: Bob Proctor	Date: 2-4-17
	Address: 2413 JACKSON DR WOODRIDGE IL		

64	Name: Kristin Waszak	Signature: K Waszak	Date: 2/4/17
	Address: 30W060 Lakeview Dr. Warrenville IL 60555		
65	Name: William Vanelaar	Signature:	Date: 2/4/17
	Address: 6850 Springside Ave Downers Grove, IL 60516		
66	Name: William Vanelaar III	Signature:	Date: 2/4/17
	Address: 6850 Spring Side Ave		
67	Name: James Conboy	Signature: Conboy	Date: 2/4/17
	Address: 8025 Rt 53 Woodridge, IL 60517		
68	Name: Eric Conboy	Signature:	Date: 2/4/17
	Address: 8025 Rt 53 Woodridge, IL 60517		
69	Name: Jeff Waszak	Signature:	Date: 2/4/17
	Address: 30W060 LAKEVIEW DR WARRENVILLE IL 60555		
70	Name: Kendra Shaughnessy	Signature: Kendra L Shaughnessy	Date: 2/4/17
	Address: 1104 Tuthill Rd Naperville IL 60563		
71	Name: Dave Shaughnessy	Signature: D Shaughnessy	Date: 2/4/17
	Address: 1104 Tuthill Rd Naperville IL 60563		
72	Name: Nancy Deck	Signature: Nancy Deck	Date: 2/4/17
	Address: 1969 Rollins Court, Naperville, IL 60565		
73	Name: Glenn Deck	Signature: Glenn Deck	Date: 2/4/17
	Address: 1969 Rollins Court, Naperville, IL 60565		
74	Name: Jill Deck	Signature: Jill Deck	Date: 2/4/17
	Address: 4 S. Walker #203 Clarendon Hills, IL 60514		
75	Name: Mitch Deck	Signature: Mitch Deck	Date: 2/4/17
	Address: 4 S. Walker #203, Clarendon Hills, IL 60514		
76	Name: Kim Krefft	Signature: Kimberly Krefft	Date: 2-4-17
	Address: 5133 Washington 2B Downers Grove, IL		
77	Name: Paul Krefft	Signature:	Date: 2-4-17
	Address: 5133 Washington 2B Downers Grove IL 60515		
78	Name: Steven Dziewiecki	Signature:	Date: 2-4-17
	Address: 1116 Oxford Street Downers Grove IL		
79	Name: Justin Thackray	Signature: Justin Thackray	Date: 2-4-17
	Address: 1106 Adelia St. Downers Grove IL 60515		
80	Name: Jack Thurston	Signature:	Date: 2-4-17
	Address: 1060 67th St. Downers Grove, IL 60516		
81	Name: Mitch Szczepaniak	Signature:	Date: 2-4-17
	Address: 24S Burlington Ave #303 Clarendon Hills, IL 60514		
82	Name: Crystal Steinbach	Signature: Crystal Steinbach	Date: 2-4-17
	Address: 6180 Sherman Dr., Woodridge, IL 60517		

83	Name: Dan Tomasetti	Signature:	Date: 2-4-17
	Address: 814 Tamarack Darien IL		
84	Name: Donna Tomasetti	Signature: Donna Tomasetti	Date: 2-4-17
	Address: 814 Tamarack Darien IL		
85	Name: Dana Tomasetti	Signature:	Date: 2-4-17
	Address: 814 Tamarack Darien IL		
86	Name: Eleanor Tomasetti	Signature: E. Tomasetti	Date: 2-9-2017
	Address: 7321 Bunker Road Darien IL		
87	Name: LAWRENCE G. KUBACKI	Signature:	Date: 2/9/2017
	Address: 2700 HOBSON RD Downers Grove		
88	Name: Marjorie Kubacki	Signature:	Date: 2/9/2017
	Address: 2700 Hobson Rd. D.G. IL		
89	Name: Hula Mallitz	Signature:	Date:
	Address: 913 Stonebridge Way		
90	Name: Ted GABLER	Signature:	Date: 2.4.2017
	Address: 1090 CHARLES CT AURORA IL 60502		
91	Name: Karen Adent	Signature:	Date: 2-4-17
	Address: 11020 S. Central Pk. Ave. Chgo. IL. 60655		
92	Name: KEN W. ADENT	Signature:	Date: 2-4-17
	Address: 11020 S. CENTRAL PK CHICAGO IL 60655		
93	Name: Tim Adent	Signature:	Date: 2-4-17
	Address: 11020 S. Central Pk Ave Chicago, IL		
94	Name: EMMA Cardinale	Signature:	Date: 2-4-17
	Address: 1148 S. Albany Ave Chicago, IL 60655		
95	Name: Jon Adent	Signature:	Date: 2/4/17
	Address: 8435 pebble creek way Highlands Ranch IL 80126		
96	Name: DAN BERNOTEIC	Signature:	Date: 2/4/17
	Address: 1171 WHITEHALL STREET LOMBARD IL. 60148		
97	Name: VICTORIA FINKEL	Signature: Victoria Finkel	Date: 2/4/17
	Address: 1171 WHITEHALL STREET LOMBARD IL 60148		
98	Name: Jenn Fedor	Signature:	Date: 2/4/17
	Address: 5453 Burr Oak Rd Lisle, IL 60532		
99	Name: Zach Pagioli	Signature:	Date:
	Address: 3521 Roman Hall 5600 College Rd.		2/4/17
100	Name: Laura Stzepaniak	Signature:	Date: 2/4/17
	Address: 245 Burlington Ave #303 Clarendon Hills IL 60514		
101	[illegible]		
102	[illegible]		

Help Save Roundhead's From Being Forced to Close!

We've come a long way...From pushing around a bagel cart (giving away a sandwich to anyone who would take one!) to operating out of a brick and mortar restaurant that feels like a home away from home, we've come a long way. From temporary booths at festivals to a local place where family dinners turn into fun memories and customers become friends – we've come a long way...

And we don't want to go.

Roundhead's Pizza Pub is being forced out of our location in Meadowbrook Shopping Center.

After all these years of seeing your families grow alongside of ours, after all these years of meeting customers and having them turn into friends – we would hate to see all of that come to an end. We have been a contributing part of the Downers Grove community for over 20 years. Throughout that time, we have seen memories being made, children and families grow, and even marriages formed. Please help us to be able to continue to grow more memories with all of you guys.

Our "Roundhead's Family" needs to stick together!

Please help us save Roundhead's and sign this petition to keep us in business. Thank you to EVERYONE!!! #saveroundheads

1	Name: Jarrett Prather	Signature: Jarrett Prather	Date: 1/20/17
	Address: 8715 Gardner Rd. Fox River Grove IL		
2	Name: Edison Irizarry	Signature: Edison Irizarry	Date:
	Address: 4129 W. 105th Oak Lawn IL		
3	Name: Charles Welch	Signature: Charles Welch	Date: 1/20/17
	Address: 537 61st St Downers Grove		
4	Name: Mary Collins	Signature: Mary Collins	Date: 1/20
	Address: 2921 Two Paths Woodridge		
5	Name: PAUL BERTHOLD	Signature: Paul Berthold	Date: 1-20-17
	Address: 2240 ABBEYWOOD DR Lisle		
6	Name: DANIEL F LEPINE	Signature: Daniel F Lepine	Date: 1-20-17
	Address: 2320 BURLINGTON DR 60515		
7	Name: FRANK PYTEL	Signature: Frank P. Pytel	Date:
	Address: 550 Emerald Ct. Willowbrook IL.		
8	Name: AL DAVENPORT	Signature: Al D. Davenport	Date: 1-20-17
	Address: 535 N. ASHBURY AVE BOLINGBROOK IL 60440		

9	Name: Jim RYAN	Signature:	Date: 1-20-17
	Address: 7405 WOODWARD AVE WOODRIDGE IL		
10	Name: CAROLE ROLAR	Signature: Carole Rolar	Date: 1-20-17
	Address: 7405 WOODWARD AVE WOODRIDGE IL		
11	Name: Tom Oziemkowski	Signature: T Oziemkowski	Date: 1-20-17
	Address: 1961 BOLSON DR. DOWNERS GROVE		
12	Name: Juan Martinez	Signature:	Date: 1-20-17
	Address: 1819 Ranport Ct. Naperville, IL 60565		
13	Name: Steve Johnson	Signature:	Date: 1-20-17
	Address: 1141 shimmy St Deer Down IL 60567		
14	Name: Vicki Detjen Vicki Detjen	Signature: Vicki Detjen	Date: 1-20-17
	Address: 6142 Osage Ave Downers Grove IL 60516		
15	Name: MARK DETJEN	Signature:	Date: 1/20/17
	Address: 6142 OSAGE AVE DOWNERS GROVE, IL. 60516		
16	Name: JOHN [illegible]	Signature:	Date: 1/20/17
	Address: 5608 [illegible]		
17	Name: MARY ROE	Signature: Mary Roe	Date: 01-20-17
	Address: 8224 DEERWOOD CT WOODRIDGE		
18	Name: RICHARD ROE	Signature:	Date: 01-20-17
	Address: 8224 DEERWOOD CT. WOODRIDGE		
19	Name: TOM LACKEY	Signature:	Date: 1.20.17
	Address: 6530 MAIN ST DG		
20	Name: LARRY HALUSEK	Signature:	Date: 1/20/17
	Address: 6501 HATHAWAY LN DOWNERS GROVE, IL		
21	Name: Tim Christy	Signature:	Date: 1-20-17
	Address: 24216 Champion Dr. Plainfield, IL 60585		
22	Name: Paul Maggiore	Signature: Paul Maggiore	Date: 1-20-17
	Address: 2015 ROCKWOOD LANE NORTH AURORA, IL 60542		
23	Name: Jim KuckKowski	Signature:	Date: 1-20-17
	Address: Downers Grove IL 60516		
24	Name: Mike Wolschowsky	Signature:	Date: 1-20-17
	Address: 5379 Main St #408 60515 DG. IL		
25	Name: ALAN HOUSNER	Signature:	Date: 1/20/17
	Address: 6714 PATTON WOODRIDGE 60517		
26	Name: DAN WOODS	Signature: Dan Woods	Date: 1-20-17
	Address: 20 Bittersweet Ct Woodridge IL. 60517		

27	Name: Frank Mendyk	Signature: Frank Mendyk	Date: 1-19-2017
	Address: 310S Washington St		
28	Name: DANIEL M. WENC	Signature: Daniel M. Wenc	Date: 1-20-17
	Address: 1226 59TH STREET - DOWNERS GROVE IL 60516		
29	Name: Mike Brennan	Signature:	Date: 1/20/17
	Address: 2 Golden Larch Ct Naperville IL 60540		
30	Name: J. Muszynski	Signature:	Date: 1/20/17
	Address: 5135 ARQUILLA DR. Richton Park IL 60471		
31	Name: K. Conrad	Signature: K Conrad	Date: 1/20/17
	Address: 1112 LONGWOOD DR. LISLE, IL, 60532		
32	Name: Ed Malczewski	Signature:	Date: 1/20/17
	Address: 2117 Sabre Ct. Naperville, IL 60565		
33	Name: Lance Allen	Signature:	Date: 1/20/17
	Address: 1112 Cheshire Ave Naperville, IL 60540		
34	Name: Josh Forst	Signature:	Date: 1/2017
	Address: 182 Oakton Pl Lombard IL 60148		
35	Name: KARA DANIEL	Signature:	Date: 1/20/17
	Address: 4605 Foxthorn DG		
36	Name: Chris Klacsmann	Signature:	Date: 1/20/17
	Address: 6324 Devon Ct DG		
37	Name: Justin Loos	Signature:	Date: 1/20/17
	Address: 1020 Fancoole Ct.		
38	Name: KYLE KING	Signature:	Date:
	Address: 735 Mcgen Ln		
39	Name: RICHARD BRICKWELL	Signature:	Date: 1/20/2017
	Address: 4221 SARATOGA, DOWNERS GROVE, IL 60515		
40	Name: John Basco	Signature:	Date: 1/20/17
	Address: 1823 Breasted Ave 60516		
41	Name: Elizabeth Vanderhoof	Signature:	Date: 1/20/17
	Address: 2416 W Iowa St Chicago, IL 60622		
42	Name: Christopher D. Shaw	Signature:	Date: 1/20/17
	Address: 7928 Woodlyn Drive #206 Woodridge, IL 60517		
43	Name: TOM MACALUSO - DG	Signature:	Date: -2017
	Address:		
44	Name: BRIAN FUS	Signature:	Date: 1/20/17
	Address: 6221 STANLEY		

45	Name: Sue Hamed	Signature:	Date: 1/20/17
	Address: 5710 Brookbank		
46	Name: Kim Ford	Signature:	Date: 1-21-17
	Address: 6224 Stonehall		
47	Name: Jerry Peltz	Signature:	Date:
	Address: 1929 Loomis St.		
48	Name: JENNIFER ROLLINO	Signature:	Date: 1/20/17
	Address: 519 E. HARRISON AVE		
49	Name: SPEAKER SMITH	Signature:	Date: 1/20/17
	Address: 519 E. HARRISON AVE.		
50	Name: James J Pine	Signature: James J Pine	Date: 1-20-17
	Address: 2113 Prentiss Dr K-104 Downers Grove, IL 60516		
51	Name: Susan L. Munsterman	Signature: Susan L. Munsterman	Date: 1-20-17
	Address: 2113 Prentiss Dr., K104, Downers Grove, IL 60516		
52	Name: Rick Bastian	Signature:	Date: 1-20-17
	Address: 6740 Bradley Ct. DG, IL 60516		
53	Name: MARIO J Pedicini	Signature: Mario Pedicini	Date: 1.20.17
	Address: 7530 Walnut Ave. Woodridge IL 60517		
54	Name: Marcy Gamble	Signature: Marcy Gamble	Date: 1-20-17
	Address: 36 Sunny Circle Mason City, Ia 50401		
55	Name: Whitney Hybert	Signature:	Date: 1/20/17
	Address: 254 5th St SE Mason City, IA 50401		
56	Name: Jeff Tolomeo	Signature:	Date: 1/20/17
	Address: 16357 1st Downers Grove, IL. 60516		
57	Name: Michael Hicks	Signature:	Date: 1/20/17
	Address: 2713 Woodridge Dr.		
58	Name: Mark Salinas	Signature:	Date: 1/20/17
	Address: 2220 EverGreen Woodridge, IL 60517.		
59	Name: Kevin Loy	Signature:	Date: 1/20/17
	Address: 6413 Maxwell Woodridge IL 60517		
60	Name: Ashley Ayala	Signature: Ashley Ayala	Date: 1/20/17
	Address: 957 W. Savannah Dr. Romeoville IL 60446		
61	Name: Austin Ayala	Signature: Austin Ayala	Date: 1/20/17
	Address: 957. W. Savannah Dr. Romeoville IL 60446		
62	Name: JENNIFER MAMPRISIO	Signature: Jennifer Mamprisio	Date: 1/20/17
	Address: 5 Blue Jay Ct Woodridge IL		

63	Name: DEAN R. MAMPRISIO	Signature:	Date: 01/20/2017
	Address: 5 BLUE JAY COURT		
64	Name: MARK LIPP	Signature:	Date: 1/20/2017
	Address: 821 JAY DRIVE, DG		
65	Name: JANE LIPP	Signature: Jane Lipp	Date: 1/20/17
	Address: 821 JAY DRIVE, DOWNERS GROVE IL		
66	Name: ~~JOE RIZZO~~ BILL LEE.	Signature: Bill Lee	Date: 1/20/17
	Address: 3022 Roberts Dr Woodridge		
67	Name: SHEILA LEE	Signature: Sheila Lee	Date: 1/20/17
	Address: 3022 ROBERTS DR. WOODRIDGE		
68	Name: Lynn Freko	Signature: L Freko	Date: 1/20/17
	Address: 5918 Ridgewood DG 60516		
69	Name: Jim MAYR	Signature:	Date: 1/20/17
	Address: 2500 Mitchell Dr Woodridge		
70	Name: Sue Petersen	Signature: Susan J Petersen	Date: 1/20/17
	Address: 5239 Carpenter St DG.		
71	Name: Joe DiFatta JOE DIFATTA	Signature: Joe DiFatta	Date: 1/20/17
	Address: 1 Winterberry Ct BOLINGBROOK		
72	Name: April Sterka	Signature: April B. Sterka	Date: 1/20/17
	Address: 1 Winterbury Ct. Bolingbrook		
73	Name: Steven DiFatta	Signature: Steven J DiFatta	Date: 1/20/17
	Address: 1 Winterberry Ct Bolingbrook		
74	Name: Ellen Difatta	Signature: Ellen DiFatta	Date: 1/20/17
	Address: 1 Winterberry Ct Bolingbrook, IL		
75	Name: Dan DiFatta	Signature:	Date: 1/20/17
	Address: 1 Winterberry Court Bolingbrook, IL 60440		
76	Name: Sarah Kravitz	Signature: Sarah Kravitz	Date: 1/20/17
	Address: 107 tecumseh dr. Bolingbrook Il 60490		
77	Name: Kevin Bennett	Signature: Kn Bnt	Date: 1/20/17
	Address: 2534 Burlington Ave Downers Grove IL 60515		
78	Name: Jim Gordwin	Signature:	Date: 1/20/17
	Address: 6304 Maxwell Dr Woodridge, IL 60517		
79	Name: Lauri Goodwin	Signature: Lauri M Goodwin	Date: 1/20/17
	Address: 6304 Maxwell Woodridge, IL 60517		
80	Name: Jennifer Hoffmann	Signature:	Date: 1/20/17
	Address: 5107 Washington St. Apt. 2 Downers Grove, IL. 60515		
81	Name: CAROL HOFFMANN	Signature: Carol M Hoffmann	Date: 1/20/17
	Address: 7714 HAYENGA DARIEN, IL		

82	Name: Melissa Hoffman	Signature:	Date: 1/21/17
	Address: 7714 Havenca Darien		
83	Name: Barry Meegan	Signature:	Date: 1/20/17
	Address: 1116 69th ST Darien		
84	Name: Danny L Hoppestad	Signature:	Date: 1/20/17
	Address: 2415 59th Woodridge IL 60517		
85	Name: Brenda Hoppestad	Signature:	Date: 1-20-17
	Address: 2415 Jackson Drive, Woodridge IL 60517		
86	Name: LYNN CILELLA	Signature:	Date: 1/20/17
	Address: 324 W. JACKSON VILLA PARK IL 60181		
87	Name: DAVID CILELLA	Signature:	Date: 1/20/17
	Address: 324 W. JACKSON VILLA PARK IL 60181		
88	Name: JERRY DALY	Signature:	Date: 1/20/17
	Address: 334 S. WALNUT ITASCA, IL 60143		
89	Name: Jim Svetich	Signature:	Date: 1/20/17
	Address: 6750 Barrett St. Downers Grove IL 60516		
90	Name: KELLY JONES	Signature:	Date:
	Address: 7295 5th ST D/G		
91	Name: Andrea Hasty	Signature:	Date: 1/20/17
	Address: 2815 Jonquil Woodridge		
92	Name: Patrick Hasty	Signature:	Date: 1/20/17
	Address: 2815 N Jonquil LANE Woodridge IL		
93	Name: JIM O'KEEFFE	Signature:	Date: 1-20-17
	Address: 1620 LANCASTER LN.		
94	Name: JIM PIEKARZ	Signature:	Date: 1-20-17
	Address: 1857 HASTINGS		
95	Name: Anne Healy	Signature:	Date: 1-20-17
	Address: 5532 Middaugh		
96	Name: MILES SZCZUREK	Signature:	Date: 1/24/17
	Address: 5235 FAIRMONT		
97	Name: PATRICIA SZCZUREK	Signature:	Date: 1/20/17
	Address: 5235 FAIRMONT		
98	Name: LOUIS BERND	Signature:	Date: 1/20/17
	Address: 5238 FAIRMONT		
99	Name: JEANNE BERND	Signature:	Date: 1/20/17
	Address: 5235 FAIRMONT		
100	Name: GINA GASBARRE	Signature:	Date: 1/20/17
	Address: 5802 Raintree Ct Westmont		

Help Save Roundhead's From Being Forced to Close!

We've come a long way... From pushing around a bagel cart (giving away a sandwich to anyone who would take one!) to operating out of a brick and mortar restaurant that feels like a home away from home, we've come a long way. From temporary booths at festivals to a local place where family dinners turn into fun memories and customers become friends – we've come a long way...

And we don't want to go.

Roundhead's Pizza Pub is being forced out of our location in Meadowbrook Shopping Center.

After all these years of seeing your families grow alongside of ours, after all these years of meeting customers and having them turn into friends – we would hate to see all of that come to an end. We have been a contributing part of the Downers Grove community for over 20 years. Throughout that time, we have seen memories being made, children and families grow, and even marriages formed. Please help us to be able to continue to grow more memories with all of you guys.

Our "Roundhead's Family" needs to stick together!

Please help us save Roundhead's and sign this petition to keep us in business. Thank you to EVERYONE!!! #saveroundheads

	Name:	Address:	Signature:	Date:
1	Steve Tornell	321 Redbud Dr Naperville, IL 60540		1/26/17
2	Ryan Waite	5639 Washington St. Downers Grove, IL		1/30/17
3	Mike Wilson	1910 Hitchcock Downers Grove		1-30-17
4	Brian Hayes	6819 Meadowview Downers Grove		1/31/17
5	Mary Bullard	5718 Dearborn Pkwy Downers Grove		1-30-17
6	Jay Bullard	5718 Dearborn Pkwy, Downers Grove, IL 60516		1-30-17
7	Nathan Taylor	1831 Oxford Dr Downers Grove 60516		1-30-17
8	Randall Taylor			1-30-17

	Address: 1831 OXNARD DRIVE, 60516		
9	Name: JOE ROCK	Signature:	Date: 1/30/17
	Address: 7720 DALEWOOD PKWY Woodridge IL 60517		
10	Name: Cynthia Rock	Signature: Cynthia Rock	Date: 1/30/2017
	Address: 7720 Dalewood Parkway Woodridge, IL 60517		
11	Name: Eric Jandacek	Signature: Eric Jandacek	Date: 1/30/17
	Address: 5812 Walnut Ave. 1B, Downers Grove IL 60516		
12	Name: Ryne Jenke	Signature:	Date: 1/30/2017
	Address: 6305 Dunham Rd		
13	Name: Katelyn Thomas	Signature: Katelyn Thomas	Date: 1/30/17
	Address: 6305 Dunham Rd		
14	Name: James Williams	Signature:	Date: 1/30/17
	Address: 116 N Lancaster Dr. Bolingbrook IL		
15	Name: Jessica Vonouzuon	Signature:	Date: 1/30/17
	Address: 2137 Wheeler St.		
16	Name: Josh Venouzi04	Signature:	Date: 1/30/17
	Address: 2137 wheeler st		
17	Name: Aaron Venouzi04	Signature: Aaron Venouzi04	Date: 1/30/17
	Address: 2137 wheeler st		
18	Name: Patrick Szyarsky	Signature:	Date:
	Address: 600 65th St		
19	Name: ELISA HUSMAN	Signature:	Date: 1/30/17
	Address: 600 65th st		
20	Name: AARON PATCHIN	Signature: Aaron Patchin	Date: 1/30/17
	Address: 6095 JAMES AVE DOWNERS GROVE IL 60516		
21	Name: JOE WINTER	Signature:	Date: 1-30-17
	Address: 7580 WALNUT AVE WOODRIDGE		
22	Name: PAT KNEPPER	Signature: Patricia Knepper	Date: 1/31/17
	Address: 7030 DOVER CT #101 Woodridge		
23	Name: Patricia Kozial	Signature: Patricia A. Kozial	Date: 1/31/17
	Address: 8225 S. Wolf Road La Grange		
24	Name: M.E. Koenig	Signature: Damien	Date:
	Address:		
25	Name: Jeanne Moore	Signature:	Date:
	Address: BURBANK		
26	Name: Kim Sohon	Signature: K. Sohon	Date:
	Address: Downers Grove, IL		

27	Name: Deb Bennett	Signature:	Date: 1/31/17
	Address: Berwyn, IL		
28	Name: Tiffaney Wurster	Signature:	Date: 1-31-17
	Address: 442 68th St DG 60516		
29	Name: Sylvia Coyne	Signature:	Date: 1/31/17
	Address: 6842 Osage Ave DG 60516		1/31/17
30	Name: PAT PUTRA	Signature:	Date:
	Address: 1031 RIPPLE RIDGE DARIEN		
31	Name: ←	Signature: Tracie Yednock	Date: 1-31-17
	Address: 965 N. Ashbury Ave Bolingbrook IL 60440		
32	Name: JO ERGUZ	Signature:	Date: 1.31.17
	Address: 6090 WILLIAMS WOODRIDGE IL		
33	Name: Dan Mendoff	Signature:	Date: 1/31/17
	Address: 6614 Hickory Rd DG		
34	Name: Sean Allen	Signature:	Date: 1-31-17
	Address: 5495 Burr Oak rd. Lisle IL 60532		
35	Name: Kim Sullivan	Signature:	Date: 1-31-17
	Address: 612 61ST St. DG 60517		
36	Name: David Sullivan	Signature:	Date:
	Address: 612 61st St, DG, IL 60517		
37	Name: RANDY JARDINE	Signature:	Date:
	Address: 341 EVERINGTON CT		
38	Name: JOHN MAESTAMS	Signature:	Date: 1-31-17
	Address: 2543 Cedar Hill LANE		
39	Name: DONNA MAESTAMS	Signature:	Date: 1-31-17
	Address: 2543 Cedar Hill Ln. Woodridge, IL 60517		
40	Name: Andrew Schuster	Signature:	Date: 1-31-17
	Address: 6643 Foxtree Ave Woodridge IL 60517		
41	Name: BARB TOLI	Signature:	Date: 1-31-17
	Address: 5016 PP Lisle IL 60532		
42	Name: Pete Hopher	Signature:	Date: 1-31-17
	Address: 4815 Walnut Ave		
43	Name: Michael D. Hunt	Signature: Michael D. Hunt	Date: 1-31-17
	Address: 6009 Ross Dr, Woodridge, IL 605[illegible]		
44	Name: TIMOTHY M. HUNT	Signature:	Date: 1/31/17
	Address: 6009 ROSS DR. WOODRIDGE IL 60517		
45	Name:	Signature:	Date:

	Address:		
46	Name: ROBERT ROMAN	Signature:	Date: 2-01
	Address: 2659 WISCONSIN AVE. LETS STAY!		
47	Name: Alan Santillan	Signature: Alan Santillan	Date:
	Address: 2659 WISCONSIN AVE		
48	Name: Osmar Santillan	Signature:	Date:
	Address: 2659 Wisconsin		
49	Name: Jodi Spradlin	Signature:	Date: 2/01/17
	Address: 6S304 Forest Rd		
50	Name: Haley Cronin	Signature:	Date: 2/1/17
	Address: 5640 Plymouth St. Downers Grove		
51	Name: Kim Cronin	Signature:	Date: 2/1/17
	Address: 5640 Plymouth St Downers Grove, IL 60516		
52	Name: Rolander, Rich	Signature:	Date: 2/1/17
	Address: Bolingbrook		
53	Name: Miller Kenneth	Signature:	Date: 2/1/17
	Address: 2421 Forestglen Cmty Woodridge		
54	Name: JULIE ~~Ba~~ Miller	Signature:	Date: 2/1
	Address: 2921 Forest Glade Drive Downers Grove IL 60515		
55	Name: Bob ZIELINSKI	Signature:	Date: 2/1
	Address: 6660 SPRINGSIDE AVE, DG. IL 60516		
56	Name: Zak Kolar	Signature:	Date: 2/1
	Address: 85047 Vine St Burr Ridge IL 60527		
57	Name: Ken Kar	Signature:	Date: 2/1
	Address: 3050 Long grove Lane Aurora, IL 60527		
58	Name: Danny Hosek	Signature:	Date:
	Address: 9730 Secret Forest Dr Burr Ridge IL 60527		
59	Name: Domini Colant	Signature:	Date:
	Address: 213 Sunrise ave. Willowbrook IL 60527		
60	Name: Aj Khan	Signature:	Date: 2/01
	Address: 1134 Timber Ln Darien, IL 60561		
61	Name: Bob Gosto	Signature:	Date:
	Address: 6631 Terrace Dr Downers Grove IL 60516		
62	Name: STANLEY M. PIECH	Signature:	Date: 2-2-2017
	Address: 520 COOK LANE LOMBARD ILL 60148-3174		
63	Name: Anna Estrada	Signature:	Date: 2/1/17
	Address: 2207 Prentiss Dr. N301		

64	Name: Maria Bylon	Signature: Maria Bylon	Date: 2/2/17
	Address:		
65	Name: ALEXIS BYLON	Signature: Alexis Bylon	Date: 2/2/17
	Address: 4429 W 43rd st, Chicago, IL		
66	Name: Melissa Estrada	Signature: Melissa Estrada	Date:
	Address:		
67	Name: Jean Warren	Signature: Jean Warren	Date: 2/2/17
	Address: 8640 Nottingham Rd. Hobart, IN		
68	Name: DAVID WARREN	Signature: David Warren	Date: 2/2/2017
	Address: 5157 Gulf Blvd #221, St Petersburg, FL 33715		
69	Name: Stephanie Grey	Signature: Stephanie Grey	Date: 2-3-17
	Address: 8200 anchor Dr 802 Woodridge, IL, 60517		
70	Name: Rose Couch	Signature: Rose Couch	Date: 2-2-17
	Address: 233 Lexington Bolingbrook IL 60440		
71	Name: Linda Trepanier	Signature: Linda Trepanier	Date: 2-2-17
	Address: Wheaton		
72	Name: JOHN IVAN	Signature:	Date: 2-2-17
	Address: 7206 TICONDEROGA DG		
73	Name: CONNIE IVAN	Signature: Connie Ivan	Date: 2/2
	Address: 7206 TICONDEROGA DG		
74	Name: TAYLOR IVAN	Signature: Taylor Ivan	Date: 2/2
	Address: 7206 TICONDEROGA DG		
75	Name: KRISTIN IVAN	Signature: KM Ivan	Date: 2/2
	Address: 7206 TICONDEROGA DG		
76	Name: Peter Buckley	Signature: Peter Buckley	Date: 2/2
	Address: 1310 ANDROS AVE DG		
77	Name: Karen Buckley	Signature: Karen Buckley	Date: 2/2
	Address: 1310 ANDROS AVE DG		
78	Name: Jamie Buckley	Signature: Jamie Buckley	Date: 2/2
	Address: 1310 Andros Ave DG		
79	Name: Amanda Buckley	Signature: Amanda Buckley	Date: 2/2
	Address: 1310 Andros Ave DG		
80	Name: William Mucker	Signature: William Mucker	Date: 2-2-17
	Address: 6521 Terrace Dr. DG		
81	Name: Betty Mucker	Signature: Betty Mucker	Date: 2-2-17
	Address: 6521 Terrace Dr. D.G.		
82	Name: J. MICHAEL ROBBINS	Signature:	Date: 2/2/17
	Address: 6305 PRENTICE DR. DARIEN Unit E		

83	Name: Kathy Robbins	Signature: Kathy Robbins	Date: 2/2/17
	Address: 6305 Prentice Drive Downers Grove IL 60516		
84	Name: Allyson Voss	Signature: AllysonVoss	Date: 2/2/17
	Address: 25W261 Concord Rd., Naperville IL 60540		
85	Name: Mike Piotrowski	Signature:	Date: 2/2/17
	Address: 5602 King Arthur Ct Westmont 60559		
86	Name: S. Piotrowsk	Signature:	Date:
	Address: 13118 Hiawatha Homer Glen 60491		2/1/17
87	Name: Mark Trevor	Signature:	Date:
	Address: 1810 Oxnard Dr. Downers Grove, IL 60516		
88	Name: GEORGE VUKELICH	Signature:	Date: 2-2-17
	Address: 1740 OXNARD DR. DOWNERS GROVE, IL 60516		
89	Name: Sandra Barker	Signature: Sandra Barker	Date: 2/2/17
	Address: 7 Plover Ct. Woodridge, IL 60517		
90	Name: Bob Barker	Signature:	Date: 2/2/17
	Address: 7 Plover ct. Woodridge IL. 60517		
91	Name: Lena McMahon	Signature:	Date: 2/2/17
	Address: 5721 Middaugh Ave Downers Grove IL 60516		
92	Name: Heather Markowiak	Signature:	Date: 2/2/17
	Address: 2913 Kensington Ave, Westchester, IL 60154		
93	Name: Lori Esser	Signature:	Date: 2/2/17
	Address: 3016 S. Ridgeland Ave. Berwyn, IL 60402		
94	Name: Linda Surles	Signature: Linda Surles	Date: 2/2/17
	Address: 2719 Mitchell Dr., Woodridge, IL 60517		
95	Name: ANTHONY LASKOWSKI	Signature:	Date: 2/2/17
	Address: 65531 Naper Blvd Naperville, IL 60540		
96	Name: Beth HAND	Signature:	Date: 2/2/17
	Address: 924 Rolling Dr. Lisle, IL 60532		
97	Name: Donald Mytys	Signature:	Date: 2/2/17
	Address: 6605 Westmoreland Dr Woodridge IL 60517		
98	Name: Mike MYTYS	Signature:	Date: 2/2/17
	Address: 2708 Zurich Lane Woodridge IL 60517		
99	Name: JUSTIN NARTER	Signature:	Date: 2/3/17
	Address: 1687 BERKSHIRE ST, GLENDALE HEIGHTS, IL 60139		
100	Name: Michelle Rusateri	Signature: Michelle Rusateri	Date: 2/3/17
	Address: 26116 Fairhaven Rd, Naperville, IL 60564		

Help Save Roundhead's From Being Forced to Close!

We've come a long way... From pushing around a bagel cart (giving away a sandwich to anyone who would take one!) to operating out of a brick and mortar restaurant that feels like a home away from home, we've come a long way. From temporary booths at festivals to a local place where family dinners turn into fun memories and customers become friends – we've come a long way...

And we don't want to go.

Roundhead's Pizza Pub is being forced out of our location in Meadowbrook Shopping Center.

After all these years of seeing your families grow alongside of ours, after all these years of meeting customers and having them turn into friends – we would hate to see all of that come to an end. We have been a contributing part of the Downers Grove community for over 20 years. Throughout that time, we have seen memories being made, children and families grow, and even marriages formed. Please help us to be able to continue to grow more memories with all of you guys.

Our "Roundhead's Family" needs to stick together!

Please help us save Roundhead's and sign this petition to keep us in business. Thank you to EVERYONE!!! #saveroundheads

1	Name: Naikang Kuan	Signature:	Date: 1/22/17
	Address: 1934 Sherwood pl Wheaton, IL 60187		
2	Name: Lisa Villarreal	Signature:	Date: 1/23/17
	Address: 1905 S Clinton Ave Berwyn, IL 60402		
3	Name: Rose AND Higgins	Signature:	Date: 1/23/17
	Address: 21 RAVEN DR AURORA IL		
4	Name: Steven Andrews	Signature:	Date: 1-23-17
	Address: 6517 KINGTON DR. WOODRIDGE IL		
5	Name: Prima Sinheveries	Signature:	Date: 1/23/17
	Address: 7200 Birchwood Ct, Willowbrook, IL 60527		
6	Name: William K Lambert	Signature:	Date: 1/24/17
	Address: 829 Lyndhurst Ct, Naperville, IL 60563		
7	Name: Julie Schroeder	Signature:	Date: 1/24/17
	Address: 886 Chancel Circle, Glen Ellyn, IL 60137		
8	Name: Mary Lambert	Signature:	Date:
	Address: 6335 W Madison Chicago, IL 60661		

9	Name: Rose Ann Blyth	Signature: Rose Ann Blyth	Date: 1/26/17
	Address: 8519 Brandau Ct. Tinley Park IL 60487		
10	Name: Jill Watt	Signature: Jill Watt	Date: 1/26/17
	Address: 826 Westwind Dr. New Lenox, IL 60451		
11	Name: Theresa Bochat	Signature: Theresa Bochat	Date: 1/26/17
	Address: 1161 Candlewood Dr Downers Grove, IL 60515		
12	Name: Tim Smith	Signature:	Date: 1/26/17
	Address: 820 Walnut St. Batavia IL 60510		
13	Name: Sarah Lane	Signature:	Date: 1/26/17
	Address: 210 N. Wells St., Apt 3608 Chicago, IL 60606		
14	Name: Ryan Rouse	Signature:	Date: 1/26/17
	Address: 18 S Aberdeen #8, Chicago, IL 60607		
15	Name: Virginia Craft	Signature: Virginia Craft	Date: 1-26-17
	Address: 7040 Dover Ct Woodridge IL 60517		
16	Name: ROGER P. JORDAN JR.	Signature:	Date: 1-26-17
	Address: 5652 N. WAYNE #1 CHICAGO IL 60660		
17	Name: JAMES ZARKO	Signature:	Date: 01/26/17
	Address: 418 E WASHINGTON BLVD		
18	Name: Brett Vande Bovenkamp	Signature:	Date: 1/26/17
	Address: 612 S. Lincoln St Hinsdale, IL 60521		
19	Name: Patricia Lulik	Signature:	Date: 1/26/17
	Address: 2370 Abbeywood Dr. Lisle IL 60532		
20	Name: Joe Airoldi	Signature:	Date: 1/26/17
	Address: 2829 Breckenridge Circle Hermosa IL 60525		
21	Name: JOHN VESTO	Signature:	Date: 1/26/17
	Address: 6009 GRAND AVE, DOWNERS GROVE		
22	Name: Cynthia D. Ayala	Signature:	Date: 1/26/17
	Address: 5310 S. Mayfield Ave., Chicago, IL 60638		
23	Name: Sally Grimes	Signature:	Date: 1/26/17
	Address: 415 N. Brainerd St. Hinsdale, IL 60521		
24	Name: Chris Eaves	Signature:	Date: 1/26/17
	Address: 5059 Kingston Dr Hoffman Estates IL 60010		
25	Name: Melanie Salinas	Signature:	Date: 1/27/17
	Address: 2104 Hull Ave, Westchester, IL 60154		
26	Name: Larry Dahlke	Signature:	Date: 1/27/17
	Address: 300 S. Maple, #B6 Oak Park, IL 60302		

27	Name: Claire Parkinson	Signature: Claire Parkinson	Date: 1/27/17
	Address: 125 S. Madison Ave, La Grange, IL 60525		
28	Name: Emily Quattrer	Signature: Emily Quattrer	Date: 1/27/17
	Address: 2432 Brockton Circle Naperville IL 60565		
29	Name: monica Rachanski	Signature:	Date: 1/27/17
	Address: 8607 Monaghan Drive Tinley Park IL 60487		
30	Name: BRENDA GRINO	Signature:	Date: 1/27/17
	Address: LOMBARD, IL		
31	Name: DEB SINTA	Signature:	Date: 1/27/17
	Address: 794 N PARK BLVD GLEN ELLYN IL 60137		
32	Name: Nafeen Tunny	Signature:	Date: 1/27/17
	Address: 9833 S. Springfield, Evergreen Park, IL 60805		
33	Name: Tom Hayes	Signature:	Date: 1/27/17
	Address: 20 C. Sheridan Road Lake Bluff, IL		
34	Name: Karen Nagy	Signature: Karen Nagy	Date: 1-27-17
	Address: 501 Nelson Ln Westmont IL 60559		
35	Name: PATRICK GIACOBBE	Signature: Patrick J Giacobbe.	Date: 1/30/17
	Address: 13768 DEERVALLEY DR. HOMER GLEN, IL 60491		
36	Name: Robert McCarthy	Signature: Robert McCarthy	Date: 1/30/17
	Address: 3210 Woodford Dr. Joliet IL 60431		
37	Name: JACLYN BRUNING	Signature: Jaclyn Bruning	Date: 1/30/17
	Address: 16W625 Mockingbird Ln. #104 Willowbrook IL 60527		
38	Name: Tracey Stepuszek	Signature: Tracey Stepuszek	Date: 1/30/17
	Address: 20544 S Grand Prairie Ln Frankfort IL 60423		
39	Name: BENITO DIAZ	Signature: Benito Diaz	Date: 1/30/17
	Address: 3309 S HOYNE AVE Chicago IL 60608		
40	Name: BARRY ENGLE	Signature:	Date: 1/31/17
	Address: 241 ROCKHURST RD. BOLINGBROOK IL 60440		
41	Name: TOM STARR	Signature: Tom Starr	Date: 1/31/17
	Address: 9115 S. MOZART EVERGREEN PARK IL 60805		
42	Name: Susan Contorno	Signature: Susan Contorno	Date: 1/31/17
	Address: 9015 W. 93RD St. Hickory Hills, IL 60457		
43	Name: Thomas O'Connor	Signature:	Date: 1/31/17
	Address: 5760 S. Monroe St., Hinsdale, IL 60521		
44	Name: Christopher E. Kolkat	Signature: Christopher E. Kolkat	Date: 1/31/17
	Address: 849 S Anderson Rd., New Lenox, IL 60451		

45	Name: Mary Lou Kokat	Signature: Mary Lou Kokat	Date: 2/1/17
	Address: 22917 S. Scheer Road, Frankfort, IL 60423		
46	Name: Kelli Dave Winter	Signature: Kelli Winter	Date: 2/1/17
	Address: 508 S. La Londe Ave Lombard, IL. 60148		
47	Name: David Alexander	Signature:	Date: 2-2-17
	Address: 742. N. Sleepy Hollow Ln Romeoville IL 60446		
48	Name: ROBERT TULLY	Signature: Robert Tully	Date: 2-5-17
	Address: 5825 SPRINGSIDE AVE DOWNERS GROVE		
49	Name: PATTI TULLY	Signature: Patti Tully	Date: 2-5-17
	Address: 5825 SPRINGSIDE		
50	Name: Elba Lemke	Signature: Elba Lemke	Date: 2-15-17
	Address: 2215 Princess Creek 206		
51	Name: Elizabeth Arbet Downers Grove	Signature: Elizabeth Arbet	Date: 2/6/17
	Address: 1233 Meadowmere Ave.		
52	Name: Ramy Dandan	Signature:	Date: 2-6-17
	Address: 6404 Maxwell Dr.		
53	Name: Michael Arbet	Signature:	Date: 2-6-17
	Address: 1233 Meadowmere Ave.		
54	Name:	Signature:	Date:
	Address: 15681 Yukon Alsip		
55	Name:	Signature:	Date:
	Address:		
56	Name:	Signature:	Date:
	Address:		
Help Save Roundhead's From Being Forced to Close!

We've come a long way...From pushing around a bagel cart (giving away a sandwich to anyone who would take one!) to operating out of a brick and mortar restaurant that feels like a home away from home, we've come a long way. From temporary booths at festivals to a local place where family dinners turn into fun memories and customers become friends – we've come a long way...

And we don't want to go.

Roundhead's Pizza Pub is being forced out of our location in Meadowbrook Shopping Center.

After all these years of seeing your families grow alongside of ours, after all these years of meeting customers and having them turn into friends – we would hate to see all of that come to an end. We have been a contributing part of the Downers Grove community for over 20 years. Throughout that time, we have seen memories being made, children and families grow, and even marriages formed. Please help us to be able to continue to grow more memories with all of you guys.

Our "Roundhead's Family" needs to stick together!

Please help us save Roundhead's and sign this petition to keep us in business. Thank you to EVERYONE!!! #saveroundheads

1	Name: MARTIN TUREK	Signature:	Date: 20 DEC 2016
	Address: 7233 BATEMAN ST. DOWNERS GROVE		
2	Name: Nicole Turek	Signature: Nicole Turek	Date: 1/2017
	Address: 7233 Bateman St. Downers Grove IL 60516		
3	Name: Wayne Simoncelli	Signature:	Date: 1/20/17
	Address: 5504 Lyman Ave Downers Grove IL 60516		
4	Name: Patricia Simoncelli	Signature: PSimoncelli	Date: 1/20/17
	Address: 5504 Lyman Ave Downers Grove IL 60516		
5	Name: Victor Casbarro	Signature:	Date: 1/20/17
	Address: 5802 Raintree Ct Westmont IL 60559		
6	Name: Jason Pflug	Signature:	Date: 1/20/17
	Address: 2101 Buckley Ct Naperville, IL 60565		
7	Name: Adam Pflug	Signature:	Date: 1/20/17
	Address: 1118 Timber Lane Darien IL 60561		
8	Name: MARY SCHNITTKER	Signature:	Date: 1/20/17
	Address: 85280 BLACKHORSE		

9	Name: Tim Schloneger	Signature:	Date: 1/20/17
	Address: 6017 Blodgett Downers Grove, IL		
10	Name: Shannon Schloneger	Signature: Shannon Simonelli	Date: 1/20/17
	Address: 6017 Blodgett Downers Grove, IL		
11	Name: Tom Perrico	Signature:	Date: 1/20/17
	Address: 1727 WARREN AVE D.G.		
12	Name: SCOTT EVINGER	Signature:	Date: 20 JAN 17
	Address: 1821 HATCH DG 60516		
13	Name: CYNTHIA MCGANN	Signature:	Date: 1/20/17
	Address: 1906 SWEETBRIAR LN, DARIEN IL 60561		
14	Name: Terry M	Signature:	Date: 1-20-17
	Address: 1906 Sweetbriar Ln Darien 60561		
15	Name: Jean Cada	Signature:	Date: 1/20/17
	Address: 6813 Grand Ave, DG. 60516		
16	Name: BARRY REES	Signature:	Date: 1/20/17
	Address: 1017 WILLOW LANE DARIEN IL 60561		
17	Name: Theresa Rees	Signature:	Date: 1-20-17
	Address: 1017 Willow lane Darien IL 60561		
18	Name: Dan Johnson	Signature:	Date: 1/20/17
	Address: 5548 Fairmount Downers Grove IL 60516		
19	Name: Cathryn Klimek	Signature:	Date: 1/20/17
	Address: 22 W. 58th St. Westmont IL 60559		
20	Name: Amy Kalas	Signature:	Date: 1/20/17
	Address: 433 S Cass Westmont IL		
21	Name: STEVEN WOLFRAM	Signature:	Date: 1-20-17
	Address: 5830 CARPENTER ST D.G.		
22	Name: Jennifer Wolfram	Signature:	Date: 1-20-17
	Address: 5830 Carpenter Downers Drive		
23	Name: Jaime Patriquin	Signature: Jaime Patriquin	Date: 1-20-17
	Address: 2481 Brunswick Cir #B1 Woodridge IL 60517		
24	Name: Steve Patriquin	Signature:	Date: 1-20-17
	Address: 2481 Brunswick Cir #B1 Woodridge, IL 60517		
25	Name: John Kouba	Signature:	Date: 1/20/17
	Address: 5912 WOODWARD 60516		
26	Name: JOHN HOPKINS	Signature:	Date: 1/20/17
	Address: 7511 BROWN AVE #1L FOREST PARK, IL 60130		

27	Name: PATRICK KIRBY	Signature:	Date: 1/20/17
	Address: 1104 6300 ST. DOWNERS GROVE, IL 60516		
28	Name:	Signature:	Date: 1/20/17
	Address: 6021 Fremont Dr. Grove 60516		
29	Name: Ron & Linda Cuchra	Signature: Linda Cuchra	Date: 1-20-2017
	Address: 5309 Bending Oaks Ct. Downers Grove, IL 60515		
30	Name: Ruth Nega	Signature: Ruth Nega	Date: 1-20-20
	Address: 1036 62nd Ct. DG. 60516		
31	Name: David Nega	Signature: David Nega	Date: 1-21-2016
	Address: 1036 - 62nd Ct. D.G. 60516		
32	Name: James Begy	Signature:	Date: 1-20-17
	Address: 18W720 80th Pl Downers Grove, IL 60516		
33	Name: Heidi Begy	Signature: HBegy	Date: 1-20-17
	Address: 18W720 80th Pl. Downers Grove, IL 60516		
34	Name: GARY NOVAK	Signature:	Date: 1-20-17
	Address: 6087 SHABBONA ROAD, INDIAN HEAD PARK, IL 60525		
35	Name: Michael Pacholski	Signature:	Date: 1-20
	Address: 7632 Catalpa Woodridge IL 60517		
36	Name: Amber Edge	Signature:	Date: 1-20-17
	Address: 2135 Pontiac Drive Downers Grove, IL 60516		
37	Name: Mary Reynolds	Signature: Mary Reynolds	Date: 1-20-17
	Address: 4901 Cross St Downers Grove IL 60515		
38	Name: WJ Reynolds	Signature: WJ Reynolds	Date: 1/20/17
	Address: 4901 CROSS ST DG		
39	Name: Jillian Reynolds	Signature: Jillian Reynolds	Date: 1/20/17
	Address: 4901 Cross St. Downers Grove, IL 60515		
40	Name: Joyce & Bruce Jaime	Signature: Joyce Jaime	Date: 1/20/17
	Address: 1210 Harleyford Road Woodridge, Ill 60517		
41	Name: Lisa Jaime	Signature: Lisa Jaime	Date: 1/20/17
	Address: 1210 Harleyford Rd. Woodridge, IL 60517		
42	Name: James Wallace	Signature:	Date: 1/20/17
	Address: 2914 W. Arthur Ave Milwaukee WI 53215		
43	Name: Donald Jaime	Signature: Donald Jaime	Date: 1/20/17
	Address: 1210 Harleyford Rd Woodridge, IL 60517		
44	Name: DAVID JAIME	Signature:	Date: 1/20/17
	Address: 1210 HARLEYFORD RD WOODRIDGE ILL 60517		

45	Name: Colleen Hays	Signature: Colleen Hays	Date: 1/20/2017
	Address: 5608 Carpenter, Downers Grove IL 60516		
46	Name: Gail Wallace	Signature: Gail E Wallace	Date: 1/20/2017
	Address: 7101 Clarendon Hills Rd. Darien IL		
47	Name: Scott WALLACE	Signature:	Date: 1/20/17
	Address: 7101 CLARENDON HILLS RD. DARIEN IL 60561		
48	Name: Beth Svetich	Signature: Beth Svetich	Date: 1/20/17
	Address: 6750 Burnett Street Downer's Grove IL 60516		
49	Name: Linda Burk	Signature: Linda Burk	Date: 1/20/17
	Address: 369 59th St Willowbrook IL 60527		
50	Name: Kenny Burk	Signature:	Date: 1/20/17
	Address: 369 59th St Willowbrook IL 60527		
51	Name: Theresa Ross	Signature:	Date: 1-20-17
	Address: 7433 Main St Downers Grove IL 60516		
52	Name: Dave Ruzek	Signature:	Date: 1-20-17
	Address: 7433 MAIN ST DOWNERS GROVE IL 60516		
53	Name: KATHY BIRD	Signature:	Date: 1-20-17
	Address: 2524 MITCHELL DR WOODRIDGE IL 60517		
54	Name: Hayley Bird	Signature: Hayley Bird	Date: 1-20-17
	Address: 2524 Mitchell Dr. Woodridge, IL 60517		
55	Name: Sara Schaubroeck	Signature:	Date: 1-20-17
	Address: 2131 Oxford Drive Downers Grove IL 60516		
56	Name: Tom Shirley	Signature:	Date: 1-20-17
	Address: 6485 Nash St Downers Grove, IL 60516		
57	Name: Carol Cokinis	Signature: Carol Cokinis	Date: 1-20-17
	Address: 6485 Nash St Downers Grove IL 60516		
58	Name: CAITLYN FASSE	Signature:	Date: 1-20-17
	Address: 630 GEORGE ST BENSENVILLE IL 60106		
59	Name: BRYAN HAWKINSON	Signature:	Date: 1-20-17
	Address: 630 GEORGE ST BENSENVILLE IL 60106		
60	Name: Daniel DeMassa	Signature:	Date: 1-20-17
	Address: 2608 Lakeridge Dr # Lockport IL 60441		
61	Name: JEN COX	Signature:	Date: 1/20/17
	Address: 2608 Lakeridge Dr Lockport IL 60441		
62	Name: Andrew Kogas	Signature:	Date: 1/20/17
	Address: 130 S Main St., Lombard IL 60148		

63	Name: Timothy Constable	Signature: Timothy Constable	Date: 1-20-17
	Address: 2277 Prentiss Dr. Downers Grove IL 60516		
64	Name: Jamie Bird	Signature: Jamie Bird	Date: 1/20/17
	Address: 2524 Mitchell Dr. Woodridge IL 60517		
65	Name: BOB BIRD	Signature:	Date: 1-20-17
	Address: 2524 MITCHELL DR. WOODRIDGE IL.		
66	Name: ALLY BIRD	Signature: Ally Bird	Date: 1-20-17
	Address: 2524 MITCHELL DRIVE WOODRIDGE IL 60517		
67	Name: Liz Piazza	Signature:	Date: 1/20/17
	Address: 2301 Riverwoods, Naperville, IL 60565		
68	Name: Tom Piazza	Signature:	Date: 1/20/17
	Address: 234 Rivercrest Naper 60540		
69	Name: Jessie Espinosa	Signature:	Date: 1/20/17
	Address: 117 Park Ave Bolingbrook IL		
70	Name: Lynda Borsodi	Signature: Lynda Borsodi	Date: 1-20-17
	Address: 10 Nadelhoffer Ct Woodridge IL 60517		
71	Name: Nathan Borsodi	Signature:	Date: 1-20-17
	Address: 22W204 Arbor Lane Glen Ellyn IL 60137		
72	Name: Tom Borsodi	Signature: Tom Borsodi	Date: 1-20-17
	Address: 10 Nadelhoffer Ct Woodridge, IL 60517		
73	Name: DAVE BORSODI	Signature:	Date: 1-20-17
	Address: 22W204 Arbor Ln. Glen Ellyn.		
74	Name: Jimmy Dussel	Signature: Jimmy Dussel	Date: 1-20-17
	Address: 1049 Zug mont Westmont		
75	Name: John Novotny	Signature:	Date: 1-20-17
	Address: 650 Stonebridge Dr. H303 Lawrence KS		
76	Name: Lyndsey Borsodi	Signature: Lyndsey Borsodi	Date: 1/20/17
	Address: 905 EMERY RD #B6 LAWRENCE KS		
77	Name: Mike Cozzone	Signature:	Date: 1/20/17
	Address: 762S Queens Ct Downers Grove, IL 60516		
78	Name: Kristin Hayes	Signature:	Date: 1/20/17
	Address: 762S Queens Ct Downers Grove IL 60516		
79	Name: Al Cozzone	Signature:	Date: 1/20/17
	Address: 762S Queens Ct Downers Grove, IL 60516		
80	Name: Danetta McNulty	Signature: Danetta McNulty	Date: 1-2017
	Address: 7208 Orchard Rd Downers Grove		
81	Name: Mike McNulty	Signature: Mike McNulty	Date: 1/20/17
	Address: 7208 Orchard Rd Downers Grove		

82	Name: Catherine Liesch	Signature:	Date: 1/20/17
	Address: 2309 Weatherford Lane, Naperville, IL 60565		
83	Name: Kristen North	Signature:	Date: 1/20/17
	Address: 1834 Great Plains Way Bolingbrook IL 60490		
84	Name: Jamie North	Signature:	Date: 1/20/17
	Address: 2734 Janssen Chicago IL		
85	Name: Kim North	Signature:	Date: 1/20/17
	Address: 4324 W 77th Pl Chicago IL 60652		
86	Name: KATIE GENGLER	Signature:	Date: 1/20/17
	Address: 5610 WALNUT AVE DOWNERS GROVE IL		
87	Name: RYAN GENGLER	Signature:	Date: 1/20/17
	Address: 5610 WALNUT AVE DOWNERS GROVE IL		
88	Name: Mike Hutchins	Signature:	Date: 1/20/17
	Address: 1260 Grace Ct Downers Grove IL		
89	Name: Tori Hutchins	Signature:	Date: 1/20/17
	Address: 1260 Grace Ct Downers Grove IL		
90	Name: Dave Anderson	Signature:	Date: 1-20-17
	Address: 1410 Bent Oak Tr, Aurora		
91	Name: Katie FEMIANO	Signature: Katie Femiano	Date: 1-20-17
	Address: 1410 Bent Oak Tr, Aurora		
92	Name: Al Battistella	Signature:	Date: 1-20-17
	Address: 2428 Courtyard Cir, Aurora		
93	Name: Mark Gram	Signature:	Date: 1-20-17
	Address: 7919 STEVENHILL WOODRIDGE IL		
94	Name: Romel Smith	Signature:	Date: 1-20-17
	Address: 137 S Palmer, Bolingbrook, IL 60490		
95	Name: Jillian Wasson	Signature:	Date: 1/20/17
	Address: 7432 Walnut Ave Woodridge, IL 60517		
96	Name: Mindi Abel	Signature:	Date: 1/20/17
	Address: 1128 63rd St Downers Grove IL 60516		
97	Name: Jim Dooley	Signature:	Date: 1-20-17
	Address: 758 INVERNESS RD LISLE		
98	Name: BOB KAYSER	Signature:	Date:
	Address: 24750 FORT MEIGS OH 43555		
99	Name: MICHAEL PAULIN	Signature:	Date: 1-20-17
	Address: 13917 CAmbridgecircle, Plainfield, IL. 60544		
100	Name: Jeanne Heider	Signature:	Date: 1-20-17
	Address: 228 Hampshire Ln. Bolingbrook IL 60440		

ÿþName City State Postal Code Country Signed On

Dave Abel Woodridge Illinois United States 2017-01-19

Samantha Gill Downers Grove Illinois 60516 United States 2017-01-19

Jillian Cinert Lombard Illinois 60148 United States 2017-01-19

Cathi Loris Downers Grove Illinois 60516 United States 2017-01-20

Matthew Harper Downers Grove Illinois 60515 United States 2017-01-20

Kellie Gray Westmont Illinois 60559 United States 2017-01-20

Marcus Salinas Woodridge Illinois 60517 United States 2017-01-20

Stephanie Quiles Downers Grove Illinois 60516 United States 2017-01-20

Danielle Foster Woodridge Illinois 60517 United States 2017-01-20

Brittany Kelly Downers Grove Illinois 60515 United States 2017-01-20

Dionti Green Westmont Illinois 60559 United States 2017-01-20

Matt orton Willowbrook Illinois 60527 United States 2017-01-20

Nicole Wagner Greencastle Indiana 46135 United States 2017-01-20

MaryAnn Nielsen Lake Havasu City Arizona 86403 United States 2017-01-20

Samantha Esposito Downers Grove Illinois 60515 United States 2017-01-20

Samantha Bogacz Bolingbrook Illinois 60440 United States 2017-01-20

Julie Wagner Woodridge Illinois 60517 United States 2017-01-20

Cara Zellers Downers Grove Illinois 60515 United States 2017-01-20

Virginia Mulder Downers Grove Illinois 60515 United States 2017-01-20

Rachel Boekeloo Downers Grove Illinois 60516 United States 2017-01-20

Jacky Short Lombard Illinois 60148 United States 2017-01-20

Erinn Davis Downers grove Illinois 60515 United States 2017-01-20

Allie Brancato Woodridge Illinois 60517 United States 2017-01-20

Alissa Iaquinto Lisle Illinois 60532 United States 2017-01-20

Evynn Davis Downers Grove Illinois 60515 United States 2017-01-20

Scott Schlueter Downers Grove Illinois 60516 United States 2017-01-20

Kristie Moran Downers Grove Illinois 60515 United States 2017-01-20

Amanda Stevens Woodridge Illinois 69517 United States 2017-01-20

Joseph Caputo Shorewood Illinois 60404 United States 2017-01-20

Kevin Krzywicki Downers Grove Illinois 60515-2706 United States 2017-01-20

crystal austin Wheaton Illinois 60189 United States 2017-01-20

Joseph Kairis Lisle Illinois 60532 United States 2017-01-20

Carolyn Jandacek Chicago Illinois 60657 United States 2017-01-20

Brenda Hoppestad Woodridge Illinois 60517 United States 2017-01-20

Kurt Hyzy Downers Grove Illinois 60516 United States 2017-01-20

Morgan Dircks Downers Grove Illinois 60516 United States 2017-01-20

Doris Chlapecka Downers Grove Illinois 60516 United States 2017-01-20

Melissa Harbauer Downers Grove Illinois 60515 United States 2017-01-20

Lauren Britton Villa Park Illinois 60181 United States 2017-01-20

Malcoln Pitchford Lombard Illinois 60149 United States 2017-01-20

Mark Kostelny Downers Grove Illinois 60516 United States 2017-01-20

Jared Gudaitis Chicago Illinois 60622 United States 2017-01-20

Anna Peckhart Downers Grove Illinois 60515 United States 2017-01-20

Dan Hoppestad Woodridge Illinois 60517 United States 2017-01-20

Jordan Oprondek Woodridge Illinois 60517 United States 2017-01-20

William Neustadt Downers Grove Illinois 60515 United States 2017-01-20

Vanessa chemivsky Woodridge Illinois 60517 United States 2017-01-20

Shannon Sigmund Downers Grove Illinois 60515 United States 2017-01-20

Tim Adams Downers Grove Illinois 60516 United States 2017-01-20

Mary Tennyson Woodridge Illinois 60517 United States 2017-01-20

Mike Mytys Woodridge Illinois 60517 United States 2017-01-20

Erik Johnson Naperville Illinois 60565 United States 2017-01-20

Jack McGinnis Downers Grove Illinois 60515 United States 2017-01-20

Lauren Reiter Chicago Illinois 60647 United States 2017-01-20

Chandler Roberts Naperville Illinois 60564 United States 2017-01-20

Steven Harmon Naperville Illinois 60540 United States 2017-01-20

Katie Svec Woodridge Illinois 60517 United States 2017-01-20

James Blakely Woodridge Illinois 60517 United States 2017-01-20

Jody Gutrich Plainfield Illinois 60585 United States 2017-01-20

Tom Carroll Elgin Illinois 60124 United States 2017-01-20

Mary Douglas Downers Grove Illinois 60515 United States 2017-01-20

Shannon Madden Woodridge Illinois 60517 United States 2017-01-20

Dave Toomey Downers Grove Illinois 60516 United States 2017-01-20

Susan Anderson Woodridge Illinois 60517 United States 2017-01-20

Matthew Niesen Romeoville Illinois 60446 United States 2017-01-20

Nora McGorman Woodridge Illinois 60517 United States 2017-01-20

Nicole Voelz Bolingbrook Illinois 60440 United States 2017-01-20

Margaret Zimmerman Downers Grove Illinois 60516 United States 2017-01-20

Summer Brader-Webb Downers Grove Illinois 60516 United States 2017-01-20

Lee Reiter Woodridge Illinois 60517 United States 2017-01-20

Amy Filip Downers Grove Illinois 60515 United States 2017-01-20

Danielle Wright Downers Grove Illinois 60516 United States 2017-01-20

Tad Gothard Woodridge Illinois 60517 United States 2017-01-20

Tricia Moore Lisle Illinois 60532 United States 2017-01-20

Jan Mulqueeny Downers Grove Illinois 60516 United States 2017-01-20

Angel Marquez Bolingbrook Illinois 60440 United States 2017-01-20

Molly Duever Plainfield Illinois 60586 United States 2017-01-20

Nikki Baumgarten Elmhurst Illinois 60126 United States 2017-01-20

Anita Khoong Downers Grove Illinois 60516 United States 2017-01-20

Melissa Nelson Lisle Illinois 60532 United States 2017-01-20

Ryan Lavin Lombard Illinois 60148 United States 2017-01-20

Julie Kasprzycki Woodridge Illinois 60517 United States 2017-01-20

Patrick Barrett Woodridge Illinois 60517 United States 2017-01-20

Julie McCormick Woodridge Illinois 60517 United States 2017-01-20

Bryan Whisenhunt Woodridge Illinois 60517 United States 2017-01-20

Sarah Peterwas moran Downers Grove Illinois 60516 United States 2017-01-20

Cheryl DeLong Oswego Illinois 60543 United States 2017-01-20

Nicole Fournier Willowbrook Illinois 60527 United States 2017-01-20

Caroline Glocker Downers Grove Illinois 60516 United States 2017-01-20

Brian Spravka Naperville Illinois 60540 United States 2017-01-20

Kory Allgaier Downers Grove Illinois 60516 United States 2017-01-20

Kathleen Harmon Downers Grove Illinois 60516 United States 2017-01-20

Trisha Harmon Downers Grove Illinois 60516 United States 2017-01-20

Lauren Vavra Darien Illinois 60561 United States 2017-01-20

Katie Berendt Woodridge Illinois 60517 United States 2017-01-20

Sydney Morales Downers Grove Illinois 60516 United States 2017-01-20

Donna Aubele Woodridge Illinois 60517 United States 2017-01-20

Christina Sheldon Oak Brook Illinois 60523 United States 2017-01-20

Beth Peters Woodridge Illinois 60517 United States 2017-01-20

Maxwell Sale Downers Grove Illinois 60515 United States 2017-01-20

Jessica Fox Barr Woodridge Illinois 60517 United States 2017-01-20

Jenny Taake Downers Grove Illinois 60515 United States 2017-01-20

Rachel Moore Woodridge Illinois 60517 United States 2017-01-20

Adam Bykowski Woodridge Illinois 60517 United States 2017-01-20

David Sosack Carol Stream Illinois 60188 United States 2017-01-20

Tim Hampton Downers Grove Illinois 60515 United States 2017-01-20

Jim Piekarz Downers Grove Illinois 60516 United States 2017-01-20

Nicole Green Downers Grove Illinois 601515 United States 2017-01-20

Dennis Daniels Lockport Illinois 60441 United States 2017-01-20

Theresa Williams Naperville Illinois 60563 United States 2017-01-20

Joseph D'Adamo Downers Grove Illinois 60516 United States 2017-01-20

Kevin Christman Woodridge Illinois 60517 United States 2017-01-20

JOSEPH MURRAY Downers Grove Illinois 60516 United States 2017-01-20

Alyssa Wenzel Woodridge Illinois 60517 United States 2017-01-20

Justin Diaz Willowbrook Illinois 60527 United States 2017-01-20

Stephanie Trakan Glen Ellyn Illinois 60137 United States 2017-01-20

Joe Cassano Woodridge Illinois 69517 United States 2017-01-20

Katherine Birchfield Bolingbrook Illinois 60440 United States 2017-01-20

Jeanine Helfrich Downers Grove Illinois 60516 United States 2017-01-20

Jennifer Kurek Lombard Illinois 60148 United States 2017-01-20

Kristin Altenhoff Scottsdale Arizona 85260 United States 2017-01-20

Dan Murray Lemont Illinois 60439 United States 2017-01-20

John Bravo III Riverdale Illinois 60827 United States 2017-01-20

David Jamros Downers Grove Illinois 60516 United States 2017-01-20

Mindi Abel Downers Grove Illinois 60516 United States 2017-01-20

Amanda Warren Naperville Illinois 60565 United States 2017-01-20

Amy Perino Downers Grove Illinois 60515 United States 2017-01-20

Chloe Gilke Darien Illinois 60561 United States 2017-01-20

Jacob Birks Pacific Washington 98047 United States 2017-01-20

Currin Shipley Downers Grove Illinois 60516 United States 2017-01-20

Maggie Wimp Downers Grove Illinois 60516 United States 2017-01-20

Mike reynolds Downers Grove Illinois 60516 United States 2017-01-20

Trisha Kurth Naperville Illinois 60563 United States 2017-01-20

Hilary Nelson Downers Grove Illinois 60516 United States 2017-01-20

Eric Webb Downers Grove Illinois 60516 United States 2017-01-20

Steven Roden Chicago Illinois 60634 United States 2017-01-20

Charles Gilbert Downers Grove Illinois 60516 United States 2017-01-20

Austin ur Downers Grove Illinois 60516 United States 2017-01-20

dave sullivan Lisle Illinois 60532 United States 2017-01-20

KIMBERLI HARBAUER Downers Grove Illinois 60516 United States 2017-01-20

Jason Genschoreck Downers Grove Illinois 60516 United States 2017-01-20

Cathryne Augustine Downers Grove Illinois 60515 United States 2017-01-20

Erin Williams Lombard Illinois 60148 United States 2017-01-20

MARK LIGUNAS Lombard Illinois 60148 United States 2017-01-20

Damien Burkett San Marcos Texas 78666 United States 2017-01-20

Kaila Kuelz Romeoville Illinois 60446 United States 2017-01-20

Elise Ridgway Duffield DE564EP United Kingdom 2017-01-20

Rachel Bolt Westmont Illinois 60559 United States 2017-01-20

Robert Springer Joliet Illinois 60435 United States 2017-01-20

Kerry Lennon Chicago Illinois 60605 United States 2017-01-20

Andrea Gabriel Downers Grove Illinois 60516 United States 2017-01-20

Chuck Schmidt Downers Grove Illinois 60515 United States 2017-01-20

Chris Hogrefe Plainfield Illinois 60544 United States 2017-01-20

Joseph Gajc Woodridge Illinois 60517 United States 2017-01-20

Dan Motherway Darien Illinois 60561 United States 2017-01-20

Daniel Troy Downers Grove Illinois 60515 United States 2017-01-20

Kim Ligunas Lombard Illinois 60148 United States 2017-01-20

Sylvia McIvor Darien Illinois 60561 United States 2017-01-20

Kari Remkus Willowbrook Illinois 60527 United States 2017-01-20

Jerry Christensen Downers Grove Illinois 60515 United States 2017-01-20

Kathryn Chmela Chicago Illinois 60618 United States 2017-01-20

Lynn Hogrefe Barrington Illinois 60010 United States 2017-01-20

Eileen Fitzgerald Downers Grove Illinois 60515 United States 2017-01-20

Teri Azzarello Woodridge Illinois 60517 United States 2017-01-20

Natalie Trakan Glen Ellyn Illinois 60137 United States 2017-01-20

Jack Bowe Downers Grove Illinois 60516 United States 2017-01-20

Rob Paterkiewicz Gurnee Illinois 60031 United States 2017-01-20

Kelly Stopper Darien Illinois 60561 United States 2017-01-20

Mark Kellly Glen Ellyn Illinois 60137 United States 2017-01-20

Marie Urlaub Downers Grove Illinois 60516 United States 2017-01-20

kris palko Downers Grove Illinois 60516 United States 2017-01-20

Nicole Schildgen Westmont Illinois 60559 United States 2017-01-20

Kim Folta Woodridge Illinois 60517 United States 2017-01-20

Desiree Phillips	Downers Grove	Illinois	60516	United States	2017-01-20
Jacob Oprondek	Romeoville	Illinois	60446	United States	2017-01-20
Jessica Morman	Woodridge	Illinois	60517	United States	2017-01-20
Laura Saunders	Downers Grove	Illinois	60515	United States	2017-01-20
Martin Johnson	Downers Grove	Illinois	60516	United States	2017-01-20
Sharon Zabransky	Woodridge	Illinois	60517	United States	2017-01-20
Christian St. John	Downers Grove	Illinois	60515	United States	2017-01-20
Terri Ambrosini	Downers Grove	Illinois	60516	United States	2017-01-20
Benjamin Kostelny	Westmont	Illinois	60559	United States	2017-01-20
Kim Gerena	Melrose Park	Illinois	60164	United States	2017-01-20
Troy Smith	Woodridge	Illinois	60517	United States	2017-01-20
Ashley Smith	Downers Grove	Illinois	60516	United States	2017-01-20
Tim Chmela	Downers Grove	Illinois	60516	United States	2017-01-20
Angela Rauen	Downers Grove	Illinois	60516	United States	2017-01-20
Joe Swanson	Manteno	Illinois	60950	United States	2017-01-20
Carl Snedden	Peotone	Illinois	60468	United States	2017-01-20
Nicholas Zaccagni	Naperville	Illinois	60564	United States	2017-01-20
Jennifer Kaminskas	Woodridge	Illinois	60517	United States	2017-01-20
Meredith Riggs	Plainfield	Illinois	60586	United States	2017-01-20
Kaitlyn Powers	Woodridge	Illinois	60517	United States	2017-01-20
Ashley Ayala	Romeoville	Illinois	60446	United States	2017-01-20
Christy Lyons	Glen Ellyn	Illinois	60137	United States	2017-01-20
Adam Kaluba	Cincinnati	Ohio	45249	United States	2017-01-20
Tim Pruyn	Downers Grove	Illinois	60516	United States	2017-01-20
Joe Kelley	Lombard	Illinois	60148	United States	2017-01-20
April Sigwalt	Downers Grove	Illinois	60516	United States	2017-01-20
Adam Gill	Downers Grove	Illinois	60516	United States	2017-01-20
Brittany Green	Plainfield	Illinois	60585	United States	2017-01-20
Stephen Seitz	Woodridge	Illinois	60517	United States	2017-01-20
cathy draayers	Downers Grove	Illinois	60516	United States	2017-01-20
Chris Rollins	Woodridge	Illinois	60517	United States	2017-01-20
Heather Richards	Downers Grove	Illinois	60515	United States	2017-01-20
Dave Foskett	Woodridge	Illinois	60517	United States	2017-01-20
Chris Heinrich	Woodridge	Illinois	60517	United States	2017-01-20
Dave Emery	Charlotte	North Carolina	28277	United States	2017-01-20
Jonah Johnson	Naperville	Illinois	60540	United States	2017-01-20
selina austin	chicago	Illinois	60625	United States	2017-01-20
brittany nagy	Westmont	Illinois	60559-2826	United States	2017-01-20
Josh Housner	Woodridge	Illinois	60517	United States	2017-01-20
Luis De Anda	Woodridge	Illinois	60517	United States	2017-01-20
Paige Catey	Romeoville	Illinois	60446	United States	2017-01-20
Kathy Kostelny	Downers Grove	Illinois	60516	United States	2017-01-20
tim lawlor	Bolingbrook	Illinois	60440	United States	2017-01-20

Alicia Maderak Chicago Illinois 60657 United States 2017-01-20

Mitch Szczepaniak Clarendon Hills Illinois 60514 United States 2017-01-20

Sam Yeager Chicago Illinois 60654 United States 2017-01-20

Lee Reiter Downers Grove Illinois 60516 United States 2017-01-20

Shawnie Hansen Louisville Colorado 80027 United States 2017-01-20

Joy Engfer Oswego Illinois 60543 United States 2017-01-20

Rebecca Quintin Shorewood Illinois 60404 United States 2017-01-20

Bob Guardi Downers Grove Illinois 60516 United States 2017-01-20

Christina Sopata Woodridge Illinois 60517 United States 2017-01-20

Tanya Scheibe Downers Grove Illinois 60516 United States 2017-01-20

Corey Grempka Downers Grove Illinois 60516 United States 2017-01-20

Amy Vogt Downers Grove Illinois 60516 United States 2017-01-20

Hope DePratt Wheaton Illinois 6189 United States 2017-01-20

Patrick Lewellyan Decatur Illinois 62522 United States 2017-01-20

Sean Charnas Darien Illinois 60561 United States 2017-01-20

Kelly Mackay Woodridge Illinois 60517 United States 2017-01-20

Alex Rateike Raleigh North Carolina 27696 United States 2017-01-20

Jennifer Williams DOWNERS GROVE Illinois 60516 United States 2017-01-20

Cory Breeden Westmont Illinois 60559 United States 2017-01-20

Jennifer Guardi Downers Grove Illinois 60516 United States 2017-01-20

george Cinert Bolingbrook Illinois 60440 United States 2017-01-20

Casey Lee Downers Grove Illinois 60515 United States 2017-01-20

Meghan McVeigh Aurora Illinois 60504 United States 2017-01-20

Eric Garcia Willowbrook Illinois 60527 United States 2017-01-20

Natalie Kay Columbia Missouri 60515 United States 2017-01-20

Randy Spal Downers Grove Illinois 60515 United States 2017-01-20

Michaelene Tracey Westmont Illinois 60559 United States 2017-01-20

Sarah Anderson Downers Grove Illinois 60515 United States 2017-01-20

Kevin Marks Woodridge Illinois 60517 United States 2017-01-20

Teresa Bolton Downers Grove Illinois 60516 United States 2017-01-20

Maureen Garcia Downers Grove Illinois 60516 United States 2017-01-20

Kristi Brandt Downers Grove Illinois 60516 United States 2017-01-20

Lynn Reiter Downers Grove Illinois 60516 United States 2017-01-20

Joey Babyar Downers Grove Illinois 60515 United States 2017-01-20

Nancy Justis Oswego Illinois 60543 United States 2017-01-20

Tara Schmidt Downers Grove Illinois 60516 United States 2017-01-20

Katelyn Konezney Downers Grove Illinois 60515 United States 2017-01-20

Donald Walker Downers Grove Illinois 60516 United States 2017-01-20

Lauren R Woodridge Illinois 60517 United States 2017-01-20

Ben Babel Downers Grove Illinois 60516 United States 2017-01-20

Carrie Vodnik Downers Grove Illinois 60516 United States 2017-01-20

Jenny Soltis Basile Louisiana 70515 United States 2017-01-20

Erica Mueller Downers Grove Illinois 60515 United States 2017-01-20

Jessica Mendrala Downers Grove Illinois 60516 United States 2017-01-20

John Schultz Downers Grove Illinois 60515 United States 2017-01-20

Erin Kerrigan Batavia Illinois 60510 United States 2017-01-20

Christine Wascher Bolingbrook Illinois 60440 United States 2017-01-20

Lyndsey Weinberg Westmont Illinois 60559 United States 2017-01-20

Christine Roberts Downers Grove Illinois 60516 United States 2017-01-20

Jenny Wyza Downers Grove Illinois 60516 United States 2017-01-20

Richard Flor Downers Grove Illinois 60516 United States 2017-01-20

Bryan Kato Downers Grove Illinois 60516 United States 2017-01-20

Laura Szczepaniak Clarendon Hills Illinois 60514 United States 2017-01-20

Jennifer Wang Naperville Illinois 60565 United States 2017-01-20

Patrick Blondin Berkeley Illinois 60163 United States 2017-01-20

Kristen Furgason Woodridge Illinois 60517 United States 2017-01-20

Lora Behnke Downers Grove Illinois 60516 United States 2017-01-20

Lindsey Landego Downers Grove Illinois 60515 United States 2017-01-20

Mary McLain Downers Grove Illinois 60516 United States 2017-01-20

Jen Telitz Lemont Illinois 60439 United States 2017-01-20

Rebecca Krajewski Akron Ohio 44321 United States 2017-01-20

Kyle Keen Woodridge Illinois 60517 United States 2017-01-20

Linda Hansen Westmont Illinois 60559 United States 2017-01-20

Dean Bouma Woodridge Illinois 60517 United States 2017-01-20

Gabroelle Gousset Lemont Illinois 60439 United States 2017-01-20

Melinda Martin Downers Grove Illinois 60516 United States 2017-01-20

Colleen Kelley Manhattan Kansas 66502 United States 2017-01-20

Allison Crosby Downers Grove Illinois 60516 United States 2017-01-20

Mike Cable Downers Grove Illinois 60516 United States 2017-01-20

Linda Rektorski Downers Grove Illinois 60516 United States 2017-01-20

Jackie Pabis Downers Grove Illinois 60516 United States 2017-01-20

Erin Doyle Downers Grove Illinois 60516 United States 2017-01-20

Brandee Clemons Downers Grove Illinois 60515 United States 2017-01-20

Nicole Bjork Clarendon hills Illinois 60514 United States 2017-01-20

Jim Devitt Woodridge Illinois 60517 United States 2017-01-20

Dawn Hilton Villa Park Illinois 60181 United States 2017-01-20

Ryan Brandt Downers Grove Illinois 60516 United States 2017-01-20

William Justis Oswego Illinois 60543 United States 2017-01-20

Jake Manzke Westmont Illinois 60559 United States 2017-01-20

Dave Klimek Bensenville Illinois 60106 United States 2017-01-20

David Meridith Hartland Wisconsin 53029 United States 2017-01-20

Kristina Airdo Downers Grove Illinois 60516 United States 2017-01-20

Jeanne Heiden Bolingbrook Illinois 60440 United States 2017-01-20

Guy Skinner Downers Grove Illinois 60516 United States 2017-01-20

Jake Johnsen Downers Grove Illinois 60516 United States 2017-01-20

Ashley Prete 60614 France 2017-01-20

Luke Munro Wichita Kansas 67226 United States 2017-01-20

Samantha Mercer Wilmington Illinois 60481 United States 2017-01-20

Samantha Grimm Woodridge Illinois 60517 United States 2017-01-20

Jillian Mayo Woodridge Illinois 60517 United States 2017-01-20

Brian Best Bolingbrook Illinois 60490 United States 2017-01-20

Christopher Mast Woodridge Illinois 60517 United States 2017-01-20

Kathleen Bajkowski Berkeley Illinois 60163 United States 2017-01-20

Greg Elser Downers Grove Illinois 60516 United States 2017-01-20

Katie Boone Willowbrook Illinois 60527 United States 2017-01-20

Fritz Wilson Lisle Illinois 60532 United States 2017-01-20

Jenna Kobylarz Hanover Park Illinois 60133 United States 2017-01-20

Bob Clark Woodridge Illinois 60517 United States 2017-01-20

Dina La Mantia Downers grove Illinois 60515 United States 2017-01-20

Natalie Reicher Darien Illinois 60561 United States 2017-01-20

Lilly Gornick Villa Park Illinois 60181 United States 2017-01-20

Michael McGrane Downers Grove Illinois 60515 United States 2017-01-20

Patrick Sullivan Downers Grove Illinois 60516 United States 2017-01-20

Marilyn McVeigh Downers Grove Illinois 60516 United States 2017-01-20

Brandon Byczynski Chicago Illinois 60614 United States 2017-01-20

Ashley Roman Mount Prospect Illinois 60056 United States 2017-01-20

Susan Lanucha Downers Grove Illinois 60516 United States 2017-01-20

Meghan Fasano Downers Grove Illinois 60516 United States 2017-01-20

Lisa Trabadela Woodridge Illinois 60517 United States 2017-01-20

Samantha erdell Downers Grove Illinois 60515 United States 2017-01-20

Genevieve Cook Lisle Illinois 60532 United States 2017-01-20

kim mcgowan lemont Illinois 60439 United States 2017-01-20

Jessica's Bronke Downers Grove Illinois 60516 United States 2017-01-20

Joseph White Darien Illinois 60561 United States 2017-01-20

Sherri Szczepaniak Woodridge Illinois 60517 United States 2017-01-20

monsoon elliott Woodridge Illinois 60517 United States 2017-01-20

Amanda Roe Plainfield Illinois 60585 United States 2017-01-20

Ilir Ademi Roselle Illinois 60172 United States 2017-01-20

Stacey Collins St. Louis Missouri 63123 United States 2017-01-20

katie w Chicago Illinois 60657 United States 2017-01-20

Emily Collins Chicago Illinois 60622 United States 2017-01-20

Robert Kavalle Downers Grove Illinois 60516 United States 2017-01-20

Nicole Keith Chicago Illinois 60649 United States 2017-01-20

Kate Gerlich Lisle Illinois 60532 United States 2017-01-20

Breanne Barbanente Somonauk Illinois 60552 United States 2017-01-20

Nicole felcman Darien Illinois 60561 United States 2017-01-20

Lisa Reyes Joliet Illinois 60435 United States 2017-01-20

Shane Mastroine Downers Grove Illinois 60516 United States 2017-01-20

Maranda Sarac Downers Grove Illinois 60516 United States 2017-01-20

Laura Franckey Bolingbrook Illinois 60440 United States 2017-01-20

Vincent Pavilionis Woodridge Illinois 60517 United States 2017-01-20

Kira Blonn Villa Park Illinois 60181 United States 2017-01-20

Jillian Wagner Downers Grove Illinois 60516 United States 2017-01-20

Ron Williams Sandwich Illinois 60548 United States 2017-01-20

christine mezatis Chicago - Western Suburbs Illinois 60517 United States 2017-01-20

Bethany Stachura Downers Grove Illinois 60516 United States 2017-01-20

Rebecca Hopkins Forest Park Illinois 60130 United States 2017-01-20

Lori Herrera Downers Grove Illinois 60515 United States 2017-01-20

Chloe boltin Downers Grove Illinois 60515 United States 2017-01-20

Jessica Maciaszek Downers Grove Illinois 60516 United States 2017-01-20

Jessica Newell Downers Grove Illinois 60516 United States 2017-01-20

Susan Vanek Woodridge Illinois 60517 United States 2017-01-20

Jacki Wehrman Downers Grove Illinois 60516 United States 2017-01-20

Stew Johnsen Downers Grove Illinois 60516 United States 2017-01-20

Cindy King Downers Grove Illinois 60515 United States 2017-01-20

Kim Rodriguez Woodridge Illinois 60517 United States 2017-01-20

Stephanir Tarczon Woodridge Illinois 60517 United States 2017-01-20

Nicholas Nehls Downers Grove Illinois 60516 United States 2017-01-20

Ryan Gunderson Woodridge Illinois 60517 United States 2017-01-20

James Guinn Downers Grove Illinois 60515 United States 2017-01-20

Michelle Overall Chicago Illinois 60622 United States 2017-01-20

Kevin Bennett Downers Grove Illinois 60515 United States 2017-01-20

Melissa Nagy Westmont Illinois 60559 United States 2017-01-20

Ty West San Antonio Texas 78240 United States 2017-01-20

Nicole Shawaluk Carol Stream Illinois 60188 United States 2017-01-20

Timothy Cornstubble Downers Grove Illinois 60516 United States 2017-01-20

Jason Cook Lisle Illinois 60532 United States 2017-01-20

Jose Perez Downers Grove Illinois 60515 United States 2017-01-20

Joseph Dicharia Lockport Illinois 60441 United States 2017-01-20

Amber Averbeck Woodridge Illinois 60517 United States 2017-01-20

Doug Williams Villa Park Illinois 60181 United States 2017-01-20

Lisa DeFily Downers Grove Illinois 60516 United States 2017-01-20

Kari Rios Bolingbrook Illinois 60440 United States 2017-01-20

Katelyn Whoriskey Downers Grove Illinois 60515 United States 2017-01-20

Amy Polivka Downers Grove Illinois 60516 United States 2017-01-20

Kara Kettelhut Naperville Illinois 60565 United States 2017-01-20

Keri Andorf Glen Ellyn Illinois 60137 United States 2017-01-20

John Bleyaert La Grange Park Illinois 60526 United States 2017-01-20

Wendy McDaniel Downers Grove Illinois 60516 United States 2017-01-20

Catherine Kieta Willowbrook Illinois 60527 United States 2017-01-20

Brett Goad Woodridge Illinois 60517 United States 2017-01-20

Rachel Bradley Downers Grove Illinois 60515 United States 2017-01-20

Jaime Lucia Downers Grove Illinois 60516 United States 2017-01-20

Jordyn Rau Downers Grove Illinois 60515 United States 2017-01-20

Joe Ackerman Bolingbrook Illinois 60440 United States 2017-01-20

julie glass Downers Grove Illinois 60516 United States 2017-01-20

Vanessa Petersen Downers Grove Illinois 60515 United States 2017-01-20

Darlene Kouba Downers Grove Illinois 60516 United States 2017-01-20

Jim Rietz Lady Lake Florida 32159 United States 2017-01-20

Brad Joseph Lisle Illinois 60532 United States 2017-01-20

Barbara Hinsberger Naperville Illinois 60565 United States 2017-01-20

cynthia pavlick Downers Grove Illinois 60515 United States 2017-01-20

Marie Martin Woodridge Illinois 60517 United States 2017-01-20

shannon pollack Downers Grove Illinois 60516 United States 2017-01-20

Stephanie Runnels Woodridge Illinois 60517 United States 2017-01-20

Victoria Yurachek Oak Brook Illinois 60523 United States 2017-01-20

Deanna Riesen Bradenton Florida 34205 United States 2017-01-20

Cindy Reynolds Downers Grove Illinois 60516 United States 2017-01-20

Ronald Brickman Downers Grove Illinois 60516 United States 2017-01-20

Debbie Amolsch Darien Illinois 60561 United States 2017-01-20

Heather Wagner Westmont Illinois 60559 United States 2017-01-20

Kathleen Rzepka Woodridge Illinois 60517 United States 2017-01-20

Kenneth Sigwalt Downers Grove Illinois 60516 United States 2017-01-20

Mary Kiser Woodridge Illinois 60517 United States 2017-01-20

Alyssa Bleyaert Downers Grove Illinois 60516 United States 2017-01-20

Bob Barc Woodridge Illinois 60517 United States 2017-01-20

Christopher Bull Darien Illinois 60561 United States 2017-01-20

Andrew Dolezal Downers Grove Illinois 60516 United States 2017-01-20

Jordan Stuker Wheaton Illinois 60189 United States 2017-01-20

Brad Burgess Downers Grove Illinois 60516 United States 2017-01-20

Irene Urquijo Downers Grove Illinois 60516 United States 2017-01-20

Pat Johnsen North Aurora Illinois 60542 United States 2017-01-20

Ryan Fitzpatrick Downers Grove Illinois 60516 United States 2017-01-20

Rebecca Patton Madison Alabama 35757 United States 2017-01-20

Ciara McGorman Woodridge Illinois 60517 United States 2017-01-20

Taylor Nelson Lombard Illinois 60148 United States 2017-01-20

Jared McGriff-Culver Bolingbrook Illinois 60490 United States 2017-01-20

Allison Ballweber Downers Grove Illinois 60516 United States 2017-01-20

Becky Singer Westmont Illinois 60559 United States 2017-01-20

Tina Bowen Woodridge Illinois 60517 United States 2017-01-20

Dorine Kopacz Downers Grove Illinois 60516 United States 2017-01-20

Melissa Welker Lombard Illinois 60148 United States 2017-01-20

Jessica Johnsen Aurora Illinois 60506 United States 2017-01-20

Judd Henderson Pensacola Florida 32534 United States 2017-01-20

Michael Thompson Royal Oak Michigan 48073 United States 2017-01-20

Curt Welker Lombard Illinois 60148 United States 2017-01-20

Jaimie Petersen Woodridge Illinois 60517 United States 2017-01-20

Sharon Christ Downers Grove Illinois 60516 United States 2017-01-20

Nate M Woodridge Illinois 60517 United States 2017-01-20

Cynthia Hamilton	Deale	Maryland	20751	United States	2017-01-20
Jacynda Kruk	Downers Grove	Illinois	60516	United States	2017-01-20
John Wauer	Spartanburg	South Carolina	29301	United States	2017-01-20
Jennifer Johnson	Westmont	Illinois	60559	United States	2017-01-20
Haley Thomas	Downers Grove	Illinois	60516	United States	2017-01-20
Lisa Coconate	Downers Grove	Illinois	60516	United States	2017-01-20
William Docauer	Downers Grove	Illinois	60516	United States	2017-01-20
Anthony Gurovski	Libertyville	Illinois	60048	United States	2017-01-20
Christian Pfluger	Oak Brook	Illinois	60523	United States	2017-01-20
Bruce Filipiak	Bolingbrook	Illinois	60440	United States	2017-01-20
Kristen Avery	Downers Grove	Illinois	60516	United States	2017-01-20
Rupa Wilson	Downers Grove	Illinois	60516	United States	2017-01-20
Michael Filipiak	Darien	Illinois	60561	United States	2017-01-20
Janice Gill	Peninsula	Ohio	44264	United States	2017-01-20
Scott Halvorsen	Plainfield	Illinois	60585	United States	2017-01-20
Joyce Weidemiller	Westmont	Illinois	60559	United States	2017-01-20
Lauren Heinz	Plainfield	Illinois	60544	United States	2017-01-20
Pam Christ	Downers Grove	Illinois	60516	United States	2017-01-20
Brian Schimian	Ringwood	Illinois	60072	United States	2017-01-20
Mike Casella	Downers Grove	Illinois	60516	United States	2017-01-20
Gail FundakowskiGailF	Downers Grove	Illinois	60515	United States	2017-01-20
Jessica Hyzy	South Bend	Indiana	46614	United States	2017-01-20
Pete Barbanente	Roselle	Illinois	60172	United States	2017-01-20
dan woods	Woodridge	Illinois	60517	United States	2017-01-20
William Schmutz	Woodridge	Illinois	60517	United States	2017-01-20
Joe Novotny	Downers Grove	Illinois	60516	United States	2017-01-20
Andy Johnson	Glen Ellyn	Illinois	60137	United States	2017-01-20
Gabriel Ortiz	Lombard	Illinois	60148	United States	2017-01-20
Marjorie Kubacki	Downers Grove	Illinois	60516	United States	2017-01-20
Emily Fenbert	Chicago	Illinois	60625	United States	2017-01-20
Julie Schmutz	Woodridge	Illinois	60517	United States	2017-01-20
Linda Cooper	Topeka	Kansas	66615	United States	2017-01-20
Michelle Wheeler	Lombard	Illinois	60148	United States	2017-01-20
Keenan White	Westmont	Illinois	60559	United States	2017-01-20
Kelly Durkin	Downers Grove	Illinois	60516	United States	2017-01-20
Mandy Dobbins	Downers Grove	Illinois	60516	United States	2017-01-20
Joseph Krivenko	Topeka	Kansas	66614	United States	2017-01-20
Tami Janicki	Downers Grove	Illinois	60515	United States	2017-01-20
Tyler Alsobrook	Woodridge	Illinois	60517	United States	2017-01-20
Jaime Tujo	Darien	Illinois	60561	United States	2017-01-20
Christine Belcastro	Woodridge	Illinois	60517	United States	2017-01-20
mary cisarik	Woodridge	Illinois	60517	United States	2017-01-20
Megan Stromberg	Westmont	Illinois	60559	United States	2017-01-20

Niles Abbott Austin Texas 78727 United States 2017-01-20

Cheryl Schultz Woodridge Illinois 60517 United States 2017-01-20

Rebecca Skala Wheaton Illinois 60187 United States 2017-01-20

John Gill Garrettsville Ohio 44231 United States 2017-01-20

Jonathan Weiland Downers Grove Illinois 60516 United States 2017-01-20

Diana Morter Darien Illinois 60561 United States 2017-01-20

Rachel Ruggiero Downers Grove Illinois 60516 United States 2017-01-20

Matt Pabis Downers Grove Illinois 60516 United States 2017-01-20

Dan Kashani Lawrence Kansas 66044 United States 2017-01-20

andrea stroner woodridge Illinois 60517 United States 2017-01-20

Lucy Easoz Bolingbrook Illinois 60440 United States 2017-01-20

Phillip Simoncelli Downers Grove Illinois 60516 United States 2017-01-20

Sean Durkin Downers Grove Illinois 60516 United States 2017-01-20

Emily Bleuel Woodridge Illinois 60517 United States 2017-01-20

Brittany Acovelli DeKalb Illinois 60115 United States 2017-01-20

Delma Rumenik Miami Florida 331`76 United States 2017-01-20

Jessica Armour Estes Park Colorado 80517 United States 2017-01-20

Mike B Gilbert Arizona 85297 United States 2017-01-20

Kevin McCollin Golden Colorado 80402 United States 2017-01-20

Gina Bonacchi Aurora Illinois 60503 United States 2017-01-20

Fran Braun Woodridge Illinois 60517 United States 2017-01-20

Geoffrey Peterson Bolingbrook Illinois 60490 United States 2017-01-20

Tammi Kavanaugh Breaux Bridge Louisiana 70517 United States 2017-01-20

Rebecca Morisco Woodridge Illinois 60517 United States 2017-01-20

Nick Kowalik Naperville Illinois 60563 United States 2017-01-20

Lynn Passarelli Naperville Illinois 60565 United States 2017-01-20

Carmy Fallara Downers Grove Illinois 60516 United States 2017-01-20

Rafael Saura Aurora Illinois 60504 United States 2017-01-20

Zach Paradis Downers Grove Illinois 60516 United States 2017-01-20

Susan Thom Downers Grove Illinois 60516 United States 2017-01-20

Chris Vlasto Commack New York 11725 United States 2017-01-20

Jeff Wagner Downers Grove Illinois 60516 United States 2017-01-20

Bob Lehman Lake Villa Illinois 60046 United States 2017-01-20

Sarah Renner Downers Grove Illinois 60516 United States 2017-01-20

Megan McCoy Downers Grove Illinois 60516 United States 2017-01-20

Alex Meador Woodridge Illinois 60517 United States 2017-01-20

Bailey McCoy Darien Illinois 60561 United States 2017-01-20

Amanda Kolbaba Plainfield Illinois 60585 United States 2017-01-20

Paul Maslowski Downers Grove Illinois 60516 United States 2017-01-20

Lindsay tomera Downers Grove Illinois 60516 United States 2017-01-20

Ali Woitovich Downers Grove Illinois 60515 United States 2017-01-20

Todd Kolbaba Plainfield Illinois 60585 United States 2017-01-20

Rick McCoy Darien Illinois 60561 United States 2017-01-20

Mihelle Gill Garrettsville Ohio 44231 United States 2017-01-20

Mike Segreti Elmhurst Illinois 60126 United States 2017-01-20

Carolyn Johnson Aurora Illinois 60504 United States 2017-01-20

laura james Darien Illinois 60561 United States 2017-01-20

Katlyn McDermott Lombard Illinois 60148 United States 2017-01-20

Patrick Korienek Darien Illinois 60561 United States 2017-01-20

Brooke Haidamaka Darien Illinois 60561 United States 2017-01-20

Walt Marcis Bolingbrook Illinois 60440 United States 2017-01-20

Micaela Ruder Downers Grove Illinois 60516 United States 2017-01-20

Steve Zygler Woodridge Illinois 60517 United States 2017-01-20

tom fournier Willowbrook Illinois 60527 United States 2017-01-20

Ryne Jenke Downers Grove Illinois 60516 United States 2017-01-20

Allyson Voss Naperville Illinois 60540 United States 2017-01-20

Dwayne Barber Canton Georgia 30114 United States 2017-01-20

Tanya Marquez Downers Grove Illinois 60516 United States 2017-01-20

Bridget Banaszak Columbus Ohio 43221 United States 2017-01-20

Jody Van Schoick Stow Ohio 44224 United States 2017-01-20

Miranda Richer Lombard Illinois 60148 United States 2017-01-20

Sarah McHale East Brunswick New Jersey 08816 United States 2017-01-20

Sally Thomas Woodridge Illinois 60517 United States 2017-01-20

Adrian McLaughlin Downers Grove Illinois 60516 United States 2017-01-20

Donna Woolsey Willowbrook Illinois 60527 United States 2017-01-20

Dana Vykouk Downers Grove Illinois 60516 United States 2017-01-20

Marie Kalas Downers Grove Illinois 60516 United States 2017-01-20

Scott Border Bloomsburg Pennsylvania 17815 United States 2017-01-20

Paul Zimmermann Woodridge Illinois 60517 United States 2017-01-20

Kristin Arquilla Woodridge Illinois 60517 United States 2017-01-20

Rachel Pote Woodridge Illinois 60517 United States 2017-01-20

Sara Bleyaert Downers Grove Illinois 60516 United States 2017-01-20

Jessica Bravo Villa Park Illinois 60181 United States 2017-01-20

Brie Ruder Milwaukee Wisconsin 53233 United States 2017-01-20

Logan Melton Westmont Illinois 60559 United States 2017-01-20

Chevon Urban Elmwood Park Illinois 60707 United States 2017-01-20

Marena Parrish Woodridge Illinois 60517 United States 2017-01-20

Gail Pistello Downers Grove Illinois 60516 United States 2017-01-20

Lisa Trankar Hansen Downers Grove Illinois 60515 United States 2017-01-20

Sarah Bogaczyk Downers Grove Illinois 60516 United States 2017-01-20

Roger From Mesa Arizona 85208 United States 2017-01-20

Moira Quiroga Downers Grove Illinois 60516 United States 2017-01-20

Kristee Conrad Lisle Illinois 60532 United States 2017-01-20

Jennifer Mazzei Darien Illinois 60561 United States 2017-01-20

Erica Hardman Woodridge Illinois 60517 United States 2017-01-20

Cyndi Karmik Downers Grove Illinois 60516 United States 2017-01-20

Linda Zaba Downers Grove Illinois 60516 United States 2017-01-20

Thomas Shirley Downers Grove Illinois 60516 United States 2017-01-20

Daniel Budd Downers Grove Illinois 60516 United States 2017-01-20

Megan Marconi Glen Ellyn Illinois 60137 United States 2017-01-20

Lynda Kelch Downers Grove Illinois 60516 United States 2017-01-20

Lisa DiDiana Darien Illinois 60561 United States 2017-01-20

kathy Hampton Downers Grove Illinois 60515 United States 2017-01-20

Jill Smith Aurora Illinois 60502 United States 2017-01-20

Chris Celivsky Lockport Illinois 60441 United States 2017-01-20

Michael Kulovany Downers Grove Illinois 60516 United States 2017-01-20

Andrea Tincher Carthage New York 13619 United States 2017-01-20

ROBERTA HELLER Aurora Illinois 60504 United States 2017-01-20

Mary Kubacki Downers Grove Illinois 60516 United States 2017-01-20

Edwin Celovsky Tucson Arizona 85747 United States 2017-01-20

Ken Jenke Downers Grove Illinois 60516 United States 2017-01-20

Abby Ray Downers Grove Illinois 60516 United States 2017-01-20

anna misiuro Willowbrook Illinois 60527 United States 2017-01-20

James Zirko Lombard Illinois 60148 United States 2017-01-20

Sharon Siciliano Downers Grove Illinois 60515 United States 2017-01-20

June Macak Medina Ohio 44256 United States 2017-01-20

Thomas adkins Woodridge Illinois 60517 United States 2017-01-21

Katie Perkins Woodridge Illinois 60517 United States 2017-01-21

Pattie Woitovich Downers Grove Illinois 60515 United States 2017-01-21

Jennifer Niendorf Downers Grove Illinois 60515 United States 2017-01-21

Michael Dutrow Bolingbrook Illinois 60440 United States 2017-01-21

lori McDonald Morris Illinois 60450 United States 2017-01-21

Dee Bucur Stow Ohio 44224 United States 2017-01-21

Alyson Lathrop Woodridge Illinois 60517 United States 2017-01-21

Madolyn Trant Downers Grove Illinois 60516 United States 2017-01-21

Evan Fitzgerald Downers Grove Illinois 60515 United States 2017-01-21

Kimberly Fenelon Justus Downers Grove Illinois 60515 United States 2017-01-21

Jessie Yborra Downers Grove Illinois 60516 United States 2017-01-21

Barbara Seaman Romeoville Illinois 60446 United States 2017-01-21

Annie Rediehs Downers Grove Illinois 60515 United States 2017-01-21

Teagan Furio Woodridge Illinois 60517 United States 2017-01-21

Kelsey Petri Chicago Illinois 60657 United States 2017-01-21

Donna Kato Downers Grove Illinois 60516 United States 2017-01-21

Louis Rodriguez Downers Grove Illinois 60516 United States 2017-01-21

Cynthia Jenke Downers Grove Illinois 60516 United States 2017-01-21

Sara Vandermolen Elmhurst Illinois 60126 United States 2017-01-21

Ursula Wojdyla Westmont Illinois 60559 United States 2017-01-21

Anthony Gianpetro Plainfield Illinois 60586 United States 2017-01-21

Lisa Marrotta Romeoville Illinois 60446 United States 2017-01-21

Sherman Lee Downers Grove Illinois 60515 United States 2017-01-21

Beth Riordan Downers grove Illinois Il United States 2017-01-21

Craig Lueken Downers Grove Illinois 60516 United States 2017-01-21

Jacob H Warrenville Illinois 60555 United States 2017-01-21

russ dorner Downers Grove Illinois 60515 United States 2017-01-21

Michele Ktistou Downers Grove Illinois 60515 United States 2017-01-21

David Teska Lockport Illinois 60441 United States 2017-01-21

Jackie Horne Downers Grove Illinois 60516 United States 2017-01-21

Laura Somers Romeoville Illinois 60446 United States 2017-01-21

Mallory Mclaughlin Downers Grove Illinois 60516 United States 2017-01-21

Maureen Fasano La Grange Illinois 60525 United States 2017-01-21

Kelly Patrickus Downers Grove Illinois 60516 United States 2017-01-21

Katie Battista Aurora Illinois 60503 United States 2017-01-21

Danielle McGorman Woodridge Illinois 60517 United States 2017-01-21

Tina Gilautra Downers Grove Illinois 60516 United States 2017-01-21

Katie Thomas Villa Park Illinois 60181 United States 2017-01-21

Cindy Gates Woodridge Illinois 60517 United States 2017-01-21

Wendy Harrison Downers Grove Illinois 60516 United States 2017-01-21

tammy hicks Woodridge Illinois 60517 United States 2017-01-21

Heidi Bockus Lisle Illinois 60532 United States 2017-01-21

Brad Clay Castle Rock Colorado 80108 United States 2017-01-21

Dominic La Mantia Downers Grove Illinois 60515 United States 2017-01-21

Diana La Mantia Downers Grove Illinois 60515 United States 2017-01-21

Hanna O'Dell Downers Grove Illinois 60515 United States 2017-01-21

Raymond Michelin Clarendon Hills Illinois 60514 United States 2017-01-21

Kristine Ray Downers Grove Illinois 60516 United States 2017-01-21

Staci Arturi Woodridge Illinois 60517 United States 2017-01-21

Cindy Farren Bolingbrook Illinois 60440 United States 2017-01-21

Meggen McKenzie Downers Grove Illinois 60516 United States 2017-01-21

Cathy Stull Downers Grove Illinois 60515 United States 2017-01-21

Jeanie Gregorich Downers Grove Illinois 60516 United States 2017-01-21

Meghan Gallup Libertyville Illinois 60048 United States 2017-01-21

Kristie McDonald Hillside Illinois 60162 United States 2017-01-21

Kyle Allgaier Downers Grove Illinois 60516 United States 2017-01-21

Kim Lueken Downers Grove Illinois 60516 United States 2017-01-21

Kelley Blake Dekalb Illinois 60115 United States 2017-01-21

Pete Eberle Bolingbrook Illinois 60440 United States 2017-01-21

Dominic La Mantia Woodridge Illinois 60517 United States 2017-01-21

Laura Allgaier Downers Grove Illinois 60516 United States 2017-01-21

Carlos Flores Romeoville Illinois 60446 United States 2017-01-21

Edward Walsh Downers Grove Illinois 60515 United States 2017-01-21

Michael Hruza Addison Illinois 60101 United States 2017-01-21

Jyssica Paulson Downers Grove Illinois 60516 United States 2017-01-21

Kathy Vercellotti Downers Grove Illinois 60515 United States 2017-01-21

Steve Kalkofen Naperville Illinois 60565 United States 2017-01-21

Nemanja Kuzmanovic Darien Illinois 60561 United States 2017-01-21

Kara Painter Downers Grove Illinois 60515 United States 2017-01-21

Suzy Bell Aurora Illinois 60504 United States 2017-01-21

Jennifer Faure Woodridge Illinois 60517 United States 2017-01-21

Karyn Nagy Downers Grove Illinois 60515 United States 2017-01-21

Ivan Madrigal Chicago Illinois 60609 United States 2017-01-21

Brienne Harris Downers Grove Illinois 60516 United States 2017-01-21

Kristine Wojcik Woodridge Illinois 60517 United States 2017-01-21

Kerry Kinch Aurora Illinois 60504 United States 2017-01-21

Pamela Baker Downers Grove Illinois 60516 United States 2017-01-21

maaryann byrne downers grove Illinois 60516 United States 2017-01-21

Laura Smith Downers Grove Illinois 60515 United States 2017-01-21

Vicki Heneghan Downers Grove Illinois 60516 United States 2017-01-21

Joseph Eberhardt Lake in the Hills Illinois 60156 United States 2017-01-21

Krisanne Tibbs Romeoville Illinois 60446 United States 2017-01-21

Aly Fultz Chicago Illinois 60605 United States 2017-01-21

Troy Michalek Downers Grove Illinois 60516 United States 2017-01-21

Tom Robin Winfield Illinois 60190 United States 2017-01-21

Lynn Trevarthen Lisle Illinois 60532 United States 2017-01-21

Miles Steinbach Aurora Illinois 60504 United States 2017-01-21

Daniel Luciano Lemont Illinois 60439 United States 2017-01-21

Laura Molnar Cuyahoga Falls Ohio 44221 United States 2017-01-21

Debbie Dumas Downers Grove Illinois 60516 United States 2017-01-21

JACQUELINE FERNANDEZ Woodridge Illinois 60517 United States 2017-01-21

Samantha Courter Woodridge Illinois 60517 United States 2017-01-21

Rosary Smith Downers Grove Illinois 60515 United States 2017-01-21

Kathy Boughton Downers Grove Illinois 60515 United States 2017-01-21

Jessie La Mantia Winston Illinois 60517 United States 2017-01-21

Megan Napierkowski Downers Grove Illinois 60516 United States 2017-01-21

emily slayden woodridge Illinois 60517 United States 2017-01-21

karen Siglasky Mount Prospect Illinois 60056 United States 2017-01-21

Cindy Stella Willowbrook Illinois 60527 United States 2017-01-21

Katie Taylor Woodridge Illinois 60517 United States 2017-01-21

Doreen Sloyan Downers Grove Illinois 60516 United States 2017-01-21

Mike Zoulek Darien Illinois 60561 United States 2017-01-21

Maribeth Bullard Woodridge Illinois 60517 United States 2017-01-21

Lauren Mullins Hebron Kentucky 41048 United States 2017-01-21

Kelli Moyer Woodridge Illinois 60517 United States 2017-01-21

Beth Anthony Downers Grove Illinois 60516 United States 2017-01-21

Ruth Mitera Downers Grove Illinois 60516 United States 2017-01-21

Jennifer Duncan Joliet Illinois 60435 United States 2017-01-21

Kelly Schnell Downers Grove Illinois 60515 United States 2017-01-21

Sarah McCullough Noblesville Indiana 46060 United States 2017-01-21

Linda Townley Woodridge Illinois 60517 United States 2017-01-21

Lauren Leonard Palatine Illinois 60067 United States 2017-01-21

Brooke Parpet Naperville Illinois 60564 United States 2017-01-21

Sean McGorman Woodridge Illinois 60517 United States 2017-01-21

Joshua Mercer Wilmington Illinois 60481 United States 2017-01-21

Kirk Stone Woodridge Illinois 60517 United States 2017-01-21

Megan Eberle Bolingbrook Illinois 60440 United States 2017-01-21

Jane Connolly Downers Grove Illinois 60516 United States 2017-01-21

Cassandra Klebs Chicago Illinois 60642 United States 2017-01-21

Janet Pack Woodridge Illinois 60517 United States 2017-01-21

john mcivor Darien Illinois 60561 United States 2017-01-21

Derek Radek Joliet Illinois 60431 United States 2017-01-21

Lisa Jaime Woodridge Illinois 60517 United States 2017-01-21

Harlene Murry Downers Grove Illinois 60516 United States 2017-01-21

Rick Mason Lombard Illinois 60148 United States 2017-01-21

Jason Spratt Warrenville Illinois 60555 United States 2017-01-21

Meghan Enright Woodridge Illinois 60517 United States 2017-01-21

Nick Morlock Downers Grove Illinois 60516 United States 2017-01-21

Brad Culen Naperville Illinois 60564 United States 2017-01-21

Julie Murray Woodridge Illinois 60517 United States 2017-01-21

Meaghan Bollenberg Woodridge Illinois 60517 United States 2017-01-21

TJ Enright Woodridge Illinois 60517 United States 2017-01-21

Olivia Zarek Downers Grove Illinois 60516 United States 2017-01-21

Sheralynn Kellough Willowbrook Illinois 60527 United States 2017-01-21

Judy Hansen Bolingbrook Illinois 60440 United States 2017-01-21

Wei Shissler Downers Grove Illinois 60515 United States 2017-01-21

Lisa Mancione Downers Grove Illinois 60516 United States 2017-01-21

Tammy Plovanich Stelling Woodridge Illinois 60517 United States 2017-01-21

John Poshepny Downers Grove Illinois 60516 United States 2017-01-21

terry adams Geneva Illinois 60134 United States 2017-01-21

Sean Enright Woodridge Illinois 60517 United States 2017-01-21

Ellen Jacobs Highland Park Illinois 60035 United States 2017-01-21

Ragen Gillam Woodridge Illinois 60517 United States 2017-01-21

Kenneth Jenke Crown Point Indiana 46307 United States 2017-01-21

Leo R Foertsch Westmont Illinois 60559 United States 2017-01-21

Tyler Woods Wheaton Illinois 60187 United States 2017-01-21

Sue Sheldon Downers Grove Illinois 60516 United States 2017-01-21

Lara Romanow Pertile Downers Grove Illinois 60516 United States 2017-01-21

Ryan Gengler Downers Grove Illinois 60516 United States 2017-01-21

Cassidy Sherwood Bolingbrook Illinois 60440 United States 2017-01-21

Kathleen Madden Woodridge Illinois 60517 United States 2017-01-21

Susan R Naperville Illinois 60563 United States 2017-01-21

Christopher Batio Naperville Illinois 60540 United States 2017-01-21

Ty Johnson McKinney Texas 75070 United States 2017-01-21

Audrey Bahde Downers Grove Illinois 60516 United States 2017-01-21

Diane Carney Hinsdale Illinois 60521 United States 2017-01-21

Delaney Smith Cuyahoga Falls Ohio 44223 United States 2017-01-21

Jim Berg Downers Grove Illinois 60516 United States 2017-01-21

Lynn Sells Yorkville Illinois 60560 United States 2017-01-21

Alice Doro Downers Grove Illinois 60515 United States 2017-01-21

joey nagy Westmont Illinois 60559 United States 2017-01-21

Rachel Gladysz Downers Grove Illinois 60516 United States 2017-01-21

liz bethell Downers Grove Illinois 60515 United States 2017-01-21

Mandy Meyers Downers Grove Illinois 60515 United States 2017-01-21

Shannon Rotizza Bloomingdale Illinois 60108 United States 2017-01-21

Margaret Lopez Aurora Illinois 60503 United States 2017-01-21

Julie Nissel Ocala Florida 34480 United States 2017-01-21

Anjelica Mastandrea Woodridge Illinois 60517 United States 2017-01-21

Shari Galik Downers Grove Illinois 60516 United States 2017-01-21

Jessica Faulkner Westmont Illinois 60559 United States 2017-01-21

Kylene Howard Darien Illinois 60561 United States 2017-01-21

Stev Paynter Glendale Heights Illinois 60139 United States 2017-01-21

Katherin Frankovic Downers Grove Illinois 60516 United States 2017-01-21

Shannen Allen Arlington Heights Illinois 60005 United States 2017-01-21

melissa Pacholski Downers Grove Illinois 60515 United States 2017-01-21

Ida Lenkowski Downers Grove Illinois 60516 United States 2017-01-21

Mike Zdarsky Chicago Illinois 60657 United States 2017-01-21

Alyssa Parks Downers Grove Illinois 60516 United States 2017-01-21

Diane Oliver Downers Grove Illinois 60516 United States 2017-01-21

Ally Cummings Downers Grove Illinois 60515 United States 2017-01-21

Susan Cerny Westmont Illinois 60559 United States 2017-01-21

Jessica Meeker Woodridge Illinois 60517 United States 2017-01-21

Olivia Pandola Woodridge Illinois 60517 United States 2017-01-21

Paul Myers Downers Grove Illinois 60516 United States 2017-01-21

Tim Petrillo Downers Grove Illinois 60515 United States 2017-01-21

Cara Swider Downers Grove Illinois 60516 United States 2017-01-21

Bridget Karnick Lisle Illinois 60532 United States 2017-01-21

Kelsey Koziel Downers Grove Illinois 60516 United States 2017-01-21

Vanessa Williams Beverly Hills California 90210 United States 2017-01-21

C Harris Woodridge Illinois 60517 United States 2017-01-21

Kelsey Wieties Downers Grove Illinois 60516 United States 2017-01-21

Dan Buonamici Bolingbrook Illinois 60490 United States 2017-01-21

Nicole Baron Woodridge Illinois 60517 United States 2017-01-21

Jessica CORVO Downers Grove Illinois 60515 United States 2017-01-21

Amanda Kowalik Naperville Illinois 69563 United States 2017-01-21

Hannah Murphy Downers Grove Illinois 60515 United States 2017-01-21

Patricia Gapp Downers Grove Illinois 60516 United States 2017-01-21

Renee Wieties Russell Downers Grove Illinois 60516 United States 2017-01-21

Randy Jardine Bolingbrook Illinois 60440 United States 2017-01-21

Michael Samaan Bolingbrook Illinois 60440 United States 2017-01-21

Brennan Springmire Downers Grove Illinois 60516 United States 2017-01-21

Cole Chana Lawrence Kansas 66045 United States 2017-01-21

Andrew Jackson Romeoville Illinois 60446 United States 2017-01-21

Sue Gowgiel Downers Grove Illinois 60515 United States 2017-01-21

Elaina Tanaka Downers Grove Illinois 60516 United States 2017-01-21

Lyndsey Decosola Woodridge Illinois 60517 United States 2017-01-21

Annette Ohlsen Downers Grove Illinois 60516 United States 2017-01-21

Anne Nugent Forrest Illinois 61741 United States 2017-01-21

cailee madden Glen Ellyn Illinois 60137 United States 2017-01-21

Dan Peters Woodridge Illinois 60517 United States 2017-01-21

Sharon Hackbarth Downers Grove Illinois 60516 United States 2017-01-21

Lynda Wagner Woodridge Illinois 60517 United States 2017-01-21

Ellen Dusza Darien Illinois 60561 United States 2017-01-21

Erin Carlson Woodridge Illinois 60517 United States 2017-01-21

Peggy Nuccio Woodridge Illinois 60517 United States 2017-01-21

Danial Falconer Springfield Illinois 62702 United States 2017-01-21

Grace Crosson Chicago Illinois 60605 United States 2017-01-21

Natalie Lipp Downers Grove Illinois 60516 United States 2017-01-21

Lucille Eliopulos Woodridge Illinois 60517 United States 2017-01-21

Kurt Christiansen Lisle Illinois 60532 United States 2017-01-21

Jackie king Downers Grove Illinois 60516 United States 2017-01-21

Lisa Grzywa Downers Grove Illinois 60516 United States 2017-01-21

Mara Wasar Downers Grove Illinois 60516 United States 2017-01-21

Stephen Szymanski Woodridge Illinois 60517 United States 2017-01-21

Melissa Sorensen (Finlayson) Bloomington Illinois 61704 United States 2017-01-21

david horejs Woodridge Illinois 60517 United States 2017-01-21

Brittany Olson Arlington Heights Illinois 60004 United States 2017-01-21

Greg M Downers Grove Illinois 60516 United States 2017-01-21

Ann Sobzak Downers Grove Illinois 60515 United States 2017-01-21

John Jocke La Grange Illinois 60525 United States 2017-01-21

Chris Esposito WOODRIDGE Illinois 60517 United States 2017-01-21

Darlene Boyd Berwyn Illinois 60402 United States 2017-01-21

Ashley Veronica Lisle Illinois 60532 United States 2017-01-21

Holly Allison Downers Grove Illinois 60516 United States 2017-01-21

Greg Basta Romeoville Illinois 60446 United States 2017-01-21

Joetta Bauer Lombard Illinois 60148 United States 2017-01-21

Katie Bastian Downers Grove Illinois 60516 United States 2017-01-21

Seve Esposito Downers Grove Illinois 60515 United States 2017-01-21

Annette Pacetti Heggie Willowbrook Illinois 60527 United States 2017-01-21

Rachel Mayer Downers Grove Illinois 60516 United States 2017-01-21

Ivan Bustoff Downers Grove Illinois 60515 United States 2017-01-21

Kerri Atwood Woodridge Illinois 60517 United States 2017-01-21

Matt McCann Joliet Illinois 60435 United States 2017-01-21

Anne Thurston Downers Grove Illinois 60516 United States 2017-01-21

Sheri Kluga Downers Grove Illinois 60516 United States 2017-01-21

Jim Leban Warrenville Illinois 60555 United States 2017-01-21

Valerie Scaccia Woodridge Illinois 60517 United States 2017-01-21

Tabitha Makey Plainfield Illinois 60586 United States 2017-01-21

Brian Bischoff Chicago Illinois 60638 United States 2017-01-21

Jenaea Pikalek New Lenox Illinois 60451 United States 2017-01-21

K Van Loon Naperville Illinois 60564 United States 2017-01-21

Sharon Mccroskey Downers Grove Illinois 60516 United States 2017-01-21

Elaine Mcilhone Woodridge Illinois 60517 United States 2017-01-21

Melissa Sarver Homer Glen Illinois 60491 United States 2017-01-21

Rick Carlson Downers Grove Illinois 60515 United States 2017-01-21

Tamara Moore Naperville Illinois 60563 United States 2017-01-21

Melissa Otten Woodridge Illinois 60517 United States 2017-01-21

Caitlin Tupper Woodridge Illinois 60517 United States 2017-01-21

Tiffany Wheet Downers Grove Illinois 60516 United States 2017-01-21

Tiffany Puntney Plainfield Illinois 60586 United States 2017-01-21

Hannah Pass Minooka Illinois 60447 United States 2017-01-21

Sue Heery Westmont Illinois 60559 United States 2017-01-21

Jeffrey Kania Westmont Illinois 60559 United States 2017-01-21

Krista Trantina downers grove Illinois 60515 United States 2017-01-21

Jakob Wagner Crete Illinois 60417 United States 2017-01-21

Nicholas Maly Woodridge Illinois 60517 United States 2017-01-21

Mike Hayes Bolingbrook Illinois 60440 United States 2017-01-21

Jonathan Herrera Lombard Illinois 60148 United States 2017-01-21

Christine Lopez Woodridge Illinois 60517 United States 2017-01-21

Kellie FLor downers grove Illinois 60516 United States 2017-01-21

Josh Stetz Darien Illinois 60561 United States 2017-01-21

Becky Feeley Woodridge Illinois 60517 United States 2017-01-21

Nicholas Bruni Hinsdale Illinois 60521 United States 2017-01-21

Nicole Freedman Antioch California 94509 United States 2017-01-21

Dawn Lundeen Downers Grove Illinois 60516 United States 2017-01-21

Alyssa Gardner Woodridge Illinois 60517 United States 2017-01-21

Tammy Perna Downers Grove Illinois 60516 United States 2017-01-21

Nicholas Boehm West Bend Wisconsin 53095 United States 2017-01-21

Mark Dib Corona California 92880 United States 2017-01-21

Patrick Mclernon Woodridge Illinois 60517 United States 2017-01-21

Scott Minton Downers Grove Illinois 60515 United States 2017-01-21

Christy Shonts Downers Grove Illinois 60516 United States 2017-01-21

Taunny Gilbert Woodridge Illinois 60517 United States 2017-01-21

dan polak Westchester Illinois 60154 United States 2017-01-21

Jamie Svitak Woodridge Illinois 60517 United States 2017-01-21

Mike Cuzzone Downers Grove Illinois 60516 United States 2017-01-21

Ictor Vieyra Downers Grove Illinois 60516 United States 2017-01-21

Sarah Bakshis Woodridge Illinois 60517 United States 2017-01-21

Colin Pieper Downers Grove Illinois 60516 United States 2017-01-21

Lexi Thomas Willowbrook Illinois 60527 United States 2017-01-21

Jim Wagner Woodridge Illinois 60517 United States 2017-01-21

andrea fleming Lombard Illinois 60148 United States 2017-01-21

Ethan Gama Clarendon Hills Illinois 60514 United States 2017-01-21

Dolores Merikas Downers Grove Illinois 60516 United States 2017-01-21

Amy Putz Downers Grove Illinois 60515 United States 2017-01-21

Chris Gales Downers Grove Illinois 60516 United States 2017-01-21

Mike Wruck Lombard Illinois 60148 United States 2017-01-21

Jessica Eklund Glen Ellyn Illinois 60137 United States 2017-01-21

Dave Brouwer Naperville Illinois 60540 United States 2017-01-21

john walters homer glen Illinois 60491 United States 2017-01-21

Cindy Curran Des Plaines Illinois 60016 United States 2017-01-21

Dale Agoston Elmhurst Illinois 60126 United States 2017-01-21

Christine Birck Naperville Illinois 60565 United States 2017-01-21

Ken Bretwisch Downers Grove Illinois 60516 United States 2017-01-21

Chris Fassett Woodridge Illinois 60517 United States 2017-01-21

Alex Marsteller Woodridge Illinois 60517 United States 2017-01-21

Ralph Easoz Downers Grove Illinois 60515 United States 2017-01-21

Michelle Smith Westmont Illinois 60559 United States 2017-01-21

Martha Moss Downers Grove Illinois 60515 United States 2017-01-21

Jessica Rodriguez Lisle Illinois 60532 United States 2017-01-21

Martie D'Adamo Downers Grove Idaho 60516 United States 2017-01-21

Jennifer Christensen Oakdale California 95361 United States 2017-01-21

Lisa Metz Downers Grove Illinois 60516 United States 2017-01-21

Filomena Mastandrea Woodridge Illinois 60517 United States 2017-01-21

Janet Podczerwinski Burr Ridge Illinois 60527 United States 2017-01-21

Tori Barrett Downers Grove Illinois 60515 United States 2017-01-21

haley henricksen Westmont Illinois 60559 United States 2017-01-21

Jim King ii Lombard Illinois 60148 United States 2017-01-21

Ryan Mcveigh Darien Illinois 60561 United States 2017-01-21

Jimmy Reif Woodridge Illinois 60517 United States 2017-01-21

Olivia Evitt Woodridge Illinois Woodridge United States 2017-01-21

Dustin Meridith Woodridge Illinois 60517 United States 2017-01-21

Jennifer Lukritz Glen Ellyn Illinois 60137 United States 2017-01-21

Breanne McWilliams Chicago Illinois 60623 United States 2017-01-21

Gustavo Andrade Westmont Illinois 60559 United States 2017-01-21

Lauren Sosa Woodridge Illinois 60517 United States 2017-01-21

Loree Norberg Downers Grove Illinois 60516 United States 2017-01-21

Nathan Kehoe Darien Illinois 60561 United States 2017-01-21

Eric Larson Mokena Illinois 60448 United States 2017-01-21

Alicia Sbragia Downers Grove Illinois 60516 United States 2017-01-21

Erika Zeloof Downers Grove Illinois 60516 United States 2017-01-21

Stephanie Korallus Aurora Illinois 60506 United States 2017-01-21

Tommy Korallus Aurora Illinois 60506 United States 2017-01-21

Joy Beaudette Lisle Illinois 60532 United States 2017-01-21

Alexa Lichty Elmhurst Illinois 60126 United States 2017-01-21

Aaron Spencer Darien Illinois 60561 United States 2017-01-21

Dan Anderson Elmhurst Illinois 60126 United States 2017-01-21

Emilia Munguia Westmont Illinois 60559 United States 2017-01-21

Joe Pappalardo Downers Grove Illinois 60516 United States 2017-01-21

Anthony Johnson Bolingbrook Illinois 60440 United States 2017-01-21

Sean McCarthy Woodridge Illinois 60517 United States 2017-01-21

Lyndsie Long Aurora Illinois 60504 United States 2017-01-21

Tara Beverley Chicago Illinois 60614 United States 2017-01-21

dario Ayala Aurora Illinois 60504 United States 2017-01-21

Nikki Belgio Lombard Illinois 60148 United States 2017-01-21

Brandon Tuttle Elmhurst Illinois 60126 United States 2017-01-21

Allison Gibbs Somerset Ohio 34783 United States 2017-01-21

Scott Davis Downers Grove Illinois 60515 United States 2017-01-21

Susan Davis Plainfield Illinois 60586 United States 2017-01-21

Jennifer Scully Alexandria Virginia 22308 United States 2017-01-21

Nicole Rektorski Lisco Nebraska 69148 United States 2017-01-21

Michael Farthing Downers Grove Illinois 60516 United States 2017-01-21

Jonathan Zimmerman Downers Grove Illinois 60516 United States 2017-01-21

susie fahey Downers Grove Illinois 60516 United States 2017-01-21

Sean Burnetter Kentwood Michigan 49548 United States 2017-01-21

Michelle Patula Downers Grove Illinois 60515 United States 2017-01-21

Mollie Cawthorne Downers Grove Illinois 60515 United States 2017-01-21

Anthony Marchese Woodridge Illinois 60517 United States 2017-01-21

Ruth Novak Burr Ridge Illinois 60527 United States 2017-01-21

Craig Miller Lombard Illinois 60148 United States 2017-01-21

Lori Lyn Woodridge Illinois 60517 United States 2017-01-21

Mike Parney Downers Grove Illinois 60515 United States 2017-01-21

Tina James Bolingbrook Illinois 60440 United States 2017-01-21

Sarah Vargas Downers Grove Illinois 60516 United States 2017-01-21

Shelli Mabeley Joliet Illinois 60431 United States 2017-01-21

Gale Karnis Naperville Illinois 60565 United States 2017-01-21

Kerrie Flynn New Lenox Illinois 60451 United States 2017-01-21

Delaine Page Downers Grove Illinois 60516 United States 2017-01-21

Mandy Konior Woodridge Illinois 60517 United States 2017-01-21

Jennifer Graham Downers Grove Illinois 60516 United States 2017-01-21

Mary Golema Downers Grove Illinois 60516 United States 2017-01-21

Melissa Lemke Somonauk Illinois 60552 United States 2017-01-21

Guy &a Becky Nielsen	Downers Grove	Illinois	60515	United States	2017-01-21
Margie Richard	Woodridge	Illinois	60517	United States	2017-01-21
Samantha Che	Downers Grove	Illinois	60516	United States	2017-01-21
Megan Dowd	Downers Grove	Illinois	60516	United States	2017-01-21
Jen Balis	Addison	Illinois	60101	United States	2017-01-21
Shannon Kleczka	Downers Grove	Illinois	60515	United States	2017-01-21
Debbie Lane	Lemont	Illinois	60439	United States	2017-01-21
kling jack	Bolingbrook	Illinois	60490	United States	2017-01-21
Ross Heinz	Woodridge	Illinois	60517	United States	2017-01-21
Kim Ross	Plainfield	Illinois	60586	United States	2017-01-21
Nancy Gadzala	Downers Grove	Illinois	60516	United States	2017-01-21
Susan Harris	Downers Grove	Illinois	60516	United States	2017-01-21
Ryan Moller	El Paso	Texas	79912	United States	2017-01-21
Blake King	Downers Grove	Illinois	60516	United States	2017-01-21
Courtney Toopes	Aurora	Illinois	60504	United States	2017-01-21
Skye Perez	Seymour	Indiana	47274	United States	2017-01-21
Kimberly McNulty	Downers Grove	Illinois	60515	United States	2017-01-21
Judy Rogala	Woodridge	Illinois	60517	United States	2017-01-21
Staci Everaert	Woodridge	Illinois	60517	United States	2017-01-21
Alyssa Ebert	Belvidere	Illinois	61008	United States	2017-01-21
Bruno Ramos	Joliet	Illinois	60435	United States	2017-01-21
Dan Hennimg	Montgomery	Illinois	60538	United States	2017-01-21
Mita Patel	Downers Grove	Illinois	60516	United States	2017-01-21
Melissa Rose	Downers Grove	Illinois	60516	United States	2017-01-21
Stefsn Uhl	Pembroke Pines	Florida	33028	United States	2017-01-21
Michael Beauchane	Carpentersville	Illinois	60110	United States	2017-01-21
Kimberlee Foster	Lombard	Illinois	60148	United States	2017-01-21
Joy Belt-Roselieb	Naperville	Illinois	60540	United States	2017-01-21
Donna Enright	Woodridge	Illinois	60517	United States	2017-01-21
Dominic Senese	Lemont	Illinois	60439	United States	2017-01-21
Janis Bauer	Lombard	Illinois	60148	United States	2017-01-21
Cheryl Chrt	Downers Grove	Illinois	60516	United States	2017-01-21
Brenda Sullivan	Woodridge	Illinois	60517	United States	2017-01-21
Kylie Spahn	Downers Grove	Illinois	60515	United States	2017-01-21
Edward Musial	Darien	Illinois	60561	United States	2017-01-21
Kyle Boekeloo	Woodridge	Illinois	60517	United States	2017-01-21
Angela Foskett	Woodridge	Illinois	60517	United States	2017-01-21
Kevin Koetters	Quincy	Illinois	62301	United States	2017-01-21
Greg Bricknell	Downers Grove	Illinois	60515	United States	2017-01-21
Jeanne Dowling	Lemont	Illinois	60439	United States	2017-01-21
Ruth Genschoreck	Downers Grove	Illinois	60516	United States	2017-01-21
Colleen Humphris	Downers Grove	Illinois	60516	United States	2017-01-21
Darnell Kasper	Lemont	Illinois	60439	United States	2017-01-21
Robert Smith	The Villages	Florida	32162	United States	2017-01-21

Justin Whipple Downers Grove Illinois 60516 United States 2017-01-21

Christine Petras downers grove Illinois 60516 United States 2017-01-21

Stephanie martyn Downers Grove Illinois 60516 United States 2017-01-21

John De Frates Downers Grove Illinois 60516 United States 2017-01-21

Rebekah Martin Woodridge Illinois 60517 United States 2017-01-21

John Gregory Aurora Illinois 60503 United States 2017-01-21

Victoria Saso Yorkville Illinois 60560 United States 2017-01-21

joyce duval Woodridge Illinois 60517 United States 2017-01-21

Sharon Ricciardi Lisle Illinois 60532 United States 2017-01-21

Nicole Szydlowski Downers Grove Illinois 60515 United States 2017-01-21

David Petersen Downers Grove Illinois 60516 United States 2017-01-21

Darcy Petri Littleton Colorado 80127 United States 2017-01-21

pamela verr downers grove Illinois 60516 United States 2017-01-21

Suzy Schellbach Downers Grove Illinois 60515 United States 2017-01-21

Tracey Stepuszek Frankfort Illinois 60423 United States 2017-01-21

Nancy Zschau Spring Hill Florida 34606 United States 2017-01-21

Karen Todd Westmont Illinois 60559 United States 2017-01-21

Megan Frytz Woodridge Illinois 60517 United States 2017-01-21

Ashley Gerardot Downers Grove Illinois 60515 United States 2017-01-21

Erin Morton Darien Illinois 60561 United States 2017-01-21

Christopher Peterwas Elgin Illinois 60124 United States 2017-01-21

Bud Brandt Plainfield Illinois 60586 United States 2017-01-21

Jeremy Meyer Darien Illinois 60561 United States 2017-01-21

evan pasquinelli woodridge Illinois woodridge IL United States 2017-01-21

Donald Anderson Downers Grove Illinois 60515 United States 2017-01-21

Erica Radecki Lisle Illinois 60532 United States 2017-01-21

Heidi Petersen Downers Grove Illinois 60516 United States 2017-01-21

Daniel Ellerbrock Plainfield Illinois 60586 United States 2017-01-21

Amy Galan Downers Grove Illinois 60516 United States 2017-01-21

Julie Katrenak Woodridge Illinois 60517 United States 2017-01-21

Mike Murphy Downers Grove Illinois 60516 United States 2017-01-21

Roger Underwood Joliet Illinois 60435 United States 2017-01-21

Sher Fox Downers Grove Illinois 60516 United States 2017-01-21

Julie Lemrise Woodridge Illinois 60517 United States 2017-01-21

Nicole Marie Downers Grove Illinois 60516 United States 2017-01-21

Judy Massee Downers Grove Illinois 60515 United States 2017-01-21

Sarah Batzel Downers Grove Illinois 60515 United States 2017-01-21

Sean Graf Woodridge Illinois 60517 United States 2017-01-21

Brian Ohlsen Downers Grove Illinois 60516 United States 2017-01-21

Kristy Boker Tinley Park Illinois 60477 United States 2017-01-21

Dana Hartjes Appleton Wisconsin 54915 United States 2017-01-21

Maya Yas Woodridge Illinois 60517 United States 2017-01-21

S Perez Lombard Illinois 60148 United States 2017-01-21

Susan Kupczyk Elmhurst Illinois 60126 United States 2017-01-21

Amber Mister Aurora Illinois 60504 United States 2017-01-21

Frank Talesky Joliet Illinois 60435 United States 2017-01-21

Nicole Rovito Wheaton Illinois 60189 United States 2017-01-21

Jim O'Toole Downers Grove Illinois 60516 United States 2017-01-21

Jerry McNulty Downers Grove Illinois 60515 United States 2017-01-21

David Celovsky Lockport Illinois 60441 United States 2017-01-21

Brian Krippel Minooka Illinois 60447 United States 2017-01-21

Ken Mikesh Downers Grove Illinois 60515 United States 2017-01-21

Amy Kasanders Tinley Park Illinois 60477 United States 2017-01-21

Rebecca Springer Westmont Illinois 60559 United States 2017-01-21

Tugce Kurtulus Downers Grove Illinois 60516 United States 2017-01-21

Joanna Perez Downers Grove Illinois 60516 United States 2017-01-21

Linda Habel Downers Grove Illinois 60515-5252 United States 2017-01-21

Paul Colombani Bolingbrook Illinois 60440 United States 2017-01-21

Randy Petri Littleton Colorado 80127 United States 2017-01-21

Samantha Aycock Downers Grove Illinois 60516 United States 2017-01-21

Amanda Moore Bourbonnais Illinois 60914 United States 2017-01-21

Jennifer Taulbee Westmont Illinois 60559 United States 2017-01-21

Mike and Maggie Hyman Downers Grove Illinois 60516 United States 2017-01-21

Megan Mayer Downers Grove Illinois 60516 United States 2017-01-21

Brad Zych Bolingbrook Illinois 60440 United States 2017-01-21

Kevin Sweet Woodridge Illinois 60517 United States 2017-01-21

daniel papenfuss lombard Illinois 60148 United States 2017-01-21

David Fowler Woodridge Illinois 60517 United States 2017-01-21

Andrew Blaylock Woodridge Illinois 60517 United States 2017-01-21

Tricia Budach Darien Illinois 60561 United States 2017-01-21

Lisa Lugo Romeoville Illinois 60446 United States 2017-01-21

Cara Shirk Downers Grove Illinois 60515 United States 2017-01-21

Christie Taba Westmont Illinois 60559 United States 2017-01-21

Susan Avery Strongsville Ohio 44149 United States 2017-01-21

Lauren Campbell Westmont Illinois 60559 United States 2017-01-21

Bob Curran Willow Springs Illinois 60480 United States 2017-01-21

David Cotterell Lombard Illinois 60148 United States 2017-01-21

Jennifer Zink Lisle Illinois 60532 United States 2017-01-21

Judilynn Bult Downers Grove Illinois 60516 United States 2017-01-21

Joseph Finato Woodridge Illinois 60517 United States 2017-01-21

Nick DiDiana Darien Illinois 60561 United States 2017-01-21

Cassandra Proctor Westmont Illinois 60559 United States 2017-01-21

Gil Rojo Downers Grove Illinois 60515 United States 2017-01-21

Katie Mroch Downers Grove Illinois 60516 United States 2017-01-21

Jillian Delves Plainfield Illinois 60544 United States 2017-01-21

Brian Harris Wayne Michigan 48184 United States 2017-01-21

nicholas bogacz Downers Grove Illinois 60516 United States 2017-01-21

Diane Sulkko Naperville Illinois 60565 United States 2017-01-21

Jennifer Pollock Plainfield Illinois 60586 United States 2017-01-21

Jim Dirienzo Woodridge Illinois 60517 United States 2017-01-21

joanne mark Lombard Illinois 60148 United States 2017-01-21

Amy Wendt Downers Grove Illinois 60515 United States 2017-01-21

Amber Maack Downers Grove Illinois 60516 United States 2017-01-21

Renee Hodum Bloomingdale Illinois 60108 United States 2017-01-21

Katie Suva Downers Grove Illinois 60516 United States 2017-01-21

Heather Foster Aurora Missouri 65605 United States 2017-01-21

Kristen Parsell Downers Grove Illinois 60516 United States 2017-01-21

Sue Hejnal La Grange Illinois 60525 United States 2017-01-21

Jelena Lazic Downers Grove Illinois 60515 United States 2017-01-21

Patricia Gissy Downers Grove Illinois 60515 United States 2017-01-21

Tony Dirienzo Normal Illinois 61761 United States 2017-01-21

Joseph Dirienzo Naperville Illinois 60540 United States 2017-01-21

Dee Concannon Romeoville Illinois 60446 United States 2017-01-21

Erin Bommersbach Columbia Missouri 65201 United States 2017-01-21

Ryan Smitas Naperville Illinois 60565 United States 2017-01-21

Sean Parnell Chicago Illinois 60613 United States 2017-01-21

'sherry medina Bolingbrook Illinois 60490 United States 2017-01-21

Cury Van Loon Downers grove Illinois 60516 United States 2017-01-21

Matthew Dunaye El Dorado Hills California 95762 United States 2017-01-21

Jamie Calandriello Downers Grove Illinois 60515 United States 2017-01-21

Rocky Gervasio Downers Grove Illinois 60515 United States 2017-01-21

Harold Whitt Downers Grove Illinois 60516 United States 2017-01-21

Joy Beaudette Lisle Illinois 60532 United States 2017-01-21

Rachael collins Downers Grove Illinois 60516 United States 2017-01-21

Tom Vodick Woodridge Illinois 60517 United States 2017-01-21

Casandra Wedderien-Kulovitz Woodridge Illinois 60517 United States 2017-01-21

Sabrina Ahrendt Downers Grove Illinois 60516 United States 2017-01-21

Kelsey Wagner Woodridge Illinois 60517 United States 2017-01-21

Barb Hansen Westmont Illinois 60559 United States 2017-01-21

Keith Raap Downers Grove Illinois 60515 United States 2017-01-21

Kristie Lupella Downers Grove Illinois 60516 United States 2017-01-21

Marsha Maloloyon Westmont Illinois 60559 United States 2017-01-21

Alex Napolitano Downers Grove Illinois 60516 United States 2017-01-21

Lindsey Galvan Woodridge Illinois 60517 United States 2017-01-21

Kelvin Jones U Illinois)0559 United States 2017-01-21

katie delzenero Willowbrook Illinois 60527 United States 2017-01-21

Linda Lahey Downers Grove Illinois 60516 United States 2017-01-21

Corey Vondra Downers Grove Illinois 60516 United States 2017-01-21

Gary Donaldson Willowbrook Illinois 60527 United States 2017-01-21

Kimmy Irving Downers Grove Illinois 60515 United States 2017-01-21

Mark Cybor Westmont Illinois 60559 United States 2017-01-21

Ethan Gill Downers Grove Illinois 60515 United States 2017-01-21

Jackson Campbell Willowbrook Illinois 60527 United States 2017-01-21

Paul Estrada Bolingbrook Illinois 60440 United States 2017-01-21

Desiree Borgh Westmont Illinois 60559 United States 2017-01-21

Christina Wiseman Woodridge Illinois 60517 United States 2017-01-21

Rosanne Moeslein Downers Grove Illinois 60516 United States 2017-01-21

Tony Daniels Downers Grove Illinois 60515 United States 2017-01-21

Julie Moore Downers Grove Illinois 60516 United States 2017-01-21

John Seelander Woodridge Illinois 60517 United States 2017-01-21

Zachary Newman Bolingbrook Illinois 60440 United States 2017-01-21

Jaime Meier Woodridge Illinois 60517 United States 2017-01-21

Arla Lach Downers Grove Illinois 60516 United States 2017-01-21

David Meier Woodridge Illinois 60517 United States 2017-01-21

Michael Vabalaitis Lisle Illinois 60532 United States 2017-01-21

Raymond Casey Downers Grove Illinois 60516 United States 2017-01-21

CHARLES RUNNELS Woodridge Illinois 60517 United States 2017-01-21

Annemarie Benedetto Downers Grove Illinois 60516 United States 2017-01-21

Austin Ayala Romeoville Illinois 60446 United States 2017-01-21

Sarah Oldham Downers Grove Illinois 60515 United States 2017-01-21

Matt Eberle Bolingbrook Illinois 60440 United States 2017-01-21

Matthew Schwantes Darien Illinois 60561 United States 2017-01-21

Enyelis Stella Downers Grove Illinois 60516 United States 2017-01-21

Jim Brett Downers Grove Illinois 60516 United States 2017-01-21

chris clary Downers Grove Illinois 60516 United States 2017-01-21

Hayley florio Bolingbrook Illinois 60440 United States 2017-01-21

Lisa Tazelaar Downers Grove Illinois 60516 United States 2017-01-21

Sarah David Downers Grove Illinois 60516 United States 2017-01-21

Jennifer Seaton Naperville Illinois 60565 United States 2017-01-21

Michael Dalton Woodridge Illinois 60517 United States 2017-01-21

Kristen Zaba Woodridge Illinois 60517 United States 2017-01-21

Janet Mazzocco Downers Grove Illinois 60516 United States 2017-01-21

Leticia Franz Plainfield Illinois 60586 United States 2017-01-21

Steve Zoufal Lombard Illinois 60148 United States 2017-01-21

Teresa Vlahos Plainfield Illinois 60585 United States 2017-01-21

Michael Kowalik Downers Grove Illinois 60515 United States 2017-01-21

Martha Bresnahan Westmont Illinois 60559 United States 2017-01-21

Maxine Rojo Downers Grove Illinois 60516 United States 2017-01-21

Erika Bradley Downers Grove Illinois 60516 United States 2017-01-21

Dan Kolar Oak Park Illinois 60304 United States 2017-01-21

Andrea Swick Normal Illinois 61761 United States 2017-01-21

Ceres Wothe Romeoville Illinois 60446 United States 2017-01-21

Dominic Maugeri Darien Illinois 60561 United States 2017-01-21

Robert Wehn Lemont Illinois 60439 United States 2017-01-21

Mary Huska Westmont Illinois 60559 United States 2017-01-21

Tara Potts Austin Texas 78750 United States 2017-01-21

Cortney Foote Downers Grove Illinois 60515 United States 2017-01-21

Edna Armendariz Lisle Illinois 60532 United States 2017-01-21

Michelle Smith Montgomery Illinois 60538 United States 2017-01-21

Jeff Haag Orland Park Illinois 60462 United States 2017-01-21

Amy Bishop Darien Illinois 60561 United States 2017-01-21

Greg Whitt Bolingbrook Illinois 60440 United States 2017-01-21

Stephanie Katsis Naperville Illinois 60564 United States 2017-01-21

Steve Leach Woodridge Illinois 60517 United States 2017-01-21

Emily Golibrzuch Romeoville Illinois 60446 United States 2017-01-21

Michele Carlson Downers Grove Illinois 60515 United States 2017-01-21

Kate Gould Downers Grove Illinois 60515 United States 2017-01-21

Debbie Fletcher-Broucek Woodridge Illinois 60517 United States 2017-01-21

Nicole Nechvatal Westmont Illinois 60559 United States 2017-01-21

Corinne Cooper Downers Grove Illinois 60516 United States 2017-01-21

Zack Nechvatal Westmont Illinois 60559 United States 2017-01-21

Makenna Tallon Downers Grove Illinois 60515 United States 2017-01-21

Aleah Sahs Villa Park Illinois 60181 United States 2017-01-21

Irene Meyer Oregon City Oregon 97045 United States 2017-01-21

Elizabeth Lukes Downers Grove Illinois 60516 United States 2017-01-21

Allison Neal Downers Grove Illinois 60515 United States 2017-01-21

Chris Baker Downers Grove Illinois 60516 United States 2017-01-21

Lorraine Luurd Downers Grove Illinois 60516 United States 2017-01-21

Amy Boone Downers Grove Illinois 60515 United States 2017-01-21

Nick Scurto Hinsdale Illinois 60559 United States 2017-01-21

Brooke Shaheen Woodridge Illinois 60517 United States 2017-01-21

Peggy Mayer Downers Grove Illinois 60516 United States 2017-01-21

Savannah Janzen Bartlett Illinois 60103 United States 2017-01-21

Adam Hendrickson Katy Texas 77494 United States 2017-01-21

Kristin Hennelly Downers Grove Illinois 60515 United States 2017-01-21

Gretchen Sauer Woodridge Illinois 60517 United States 2017-01-21

Patrick Svacha Plainfield Illinois 60544 United States 2017-01-21

Sean Burk Downers Grove Illinois 60516 United States 2017-01-21

Doreen Chiarelli Downers Grove Illinois 60515 United States 2017-01-21

Laurie Giblin Downers Grove Illinois 60516 United States 2017-01-21

Josh Kowski Darien Illinois 60561 United States 2017-01-21

Lauren Hopkins Downers Grove Illinois 60515 United States 2017-01-21

Nancy Sanchez Bourbonnais Illinois 60914 United States 2017-01-21

Jennifer Orde Woodridge Illinois 60517 United States 2017-01-21

Jenna Kane Downers Grove Illinois 60516 United States 2017-01-21

Tony Vulich Woodridge Illinois 60517 United States 2017-01-21

Sandy Avery Bolingbrook Illinois 60490 United States 2017-01-21

Beth King Downers Grove Illinois 60515 United States 2017-01-21

Rob Albian Downers Grove Illinois 60515 United States 2017-01-21

Sharon Angelus Woodridge Illinois 60517 United States 2017-01-21

Florian Pyrz Downers Grove Illinois 60516 United States 2017-01-21

Cyndie Pilch Downers Grove Illinois 60515 United States 2017-01-21

Tina Williamson Michigan City Indiana 46360 United States 2017-01-21

jennifer Griffin Oak Forest Illinois 60452 United States 2017-01-21

Marsha Van Loon Downers Grove Illinois 60516 United States 2017-01-21

JeanAnn Smith Eustis Florida 32726 United States 2017-01-21

Colleen Rivard Downers Grove Illinois 60516 United States 2017-01-21

Alyssa Kenney Bolingbrook Illinois 60440 United States 2017-01-21

Maggie Hooks St. Louis Missouri 63128 United States 2017-01-21

Megan Wilson Fairfield California 94533 United States 2017-01-21

Marianne Hardine Bolingbrook Illinois 60440 United States 2017-01-21

Debbie Van Keulen Downers Grove Illinois 60515-5330 United States 2017-01-21

Shannon Lahey Bolingbrook Illinois 60440 United States 2017-01-21

Ally Szudrowicz Lombard Illinois 60148 United States 2017-01-21

Lauren Kowalik Woodridge Illinois 60517 United States 2017-01-21

Carol Macha Lens Belgium 2017-01-21

John Jackson Woodridge Illinois 60517 United States 2017-01-21

Julie Martin Frederic Wisconsin 54837-8918 United States 2017-01-21

Kelli Spreitzer Downers Grove Illinois 60516 United States 2017-01-21

Lis Nead Bolingbrook Illinois 60440 United States 2017-01-21

Paul Arnold Downers Grove Illinois 60515 United States 2017-01-21

Pat Sathissarat Plainfield Illinois 60544 United States 2017-01-21

Jackie Albor Warrenville Illinois 60555 United States 2017-01-21

Erin Meyers Downers Grove Illinois 60515 United States 2017-01-21

Penny Pertle Lombard Illinois 60148 United States 2017-01-21

Alice Smith Downers Grove Illinois 60516 United States 2017-01-21

theresa zahurones downers grove Illinois 60516 United States 2017-01-21

Katie Gunderson Woodridge Illinois 60517 United States 2017-01-21

Adrianne Hoyt San Diego California 92101 United States 2017-01-21

Pam Dobbins Downers Grove Illinois 60516 United States 2017-01-21

Jalen Grace Darien Illinois 60561 United States 2017-01-21

Celeste Piriano Jupiter Florida 33458 United States 2017-01-21

Susan Bishop Barberton Ohio 44203 United States 2017-01-21

Maria Plovanich Downers Grove Illinois 60516 United States 2017-01-21

David King Riverside Illinois 60546 United States 2017-01-21

jason mcclure crown point Indiana 46307 United States 2017-01-21

Rich Karuhn Naperville Illinois 60565 United States 2017-01-22

Monika Cunningham Bolingbrook Illinois 60440 United States 2017-01-22

Dorothy Pesci Downers Grove Illinois 60515 United States 2017-01-22

Amanda Hajakian Naperville Illinois 60565 United States 2017-01-22

Lisa Arnold Lombard Illinois 60148 United States 2017-01-22

irene van keulen downers grove Illinois 60515 United States 2017-01-22

Julie Noesen Woodridge Illinois 60517 United States 2017-01-22

Donna Manning Woodridge Illinois 60517 United States 2017-01-22

Barb Svitak Downers Grove Illinois 60515 United States 2017-01-22

Todd Gormley Woodridge Illinois 60517 United States 2017-01-22

Rebecca Crawley Downers Grove Illinois 60515 United States 2017-01-22

Nick Gustafson Woodridge Illinois 60517 United States 2017-01-22

Kyle Huba Downers Grove Illinois 60516 United States 2017-01-22

Rosanna Sennstrom Downers Grove Illinois 60516 United States 2017-01-22

Jeff Kennedy Chicago Illinois 60612 United States 2017-01-22

Astra Rudaitis Streamwood Illinois 60107 United States 2017-01-22

Tamara DeStefano Downers Grove Illinois 60515 United States 2017-01-22

ashley huebsch Bolingbrook Illinois 60440 United States 2017-01-22

Jeffrey Drope Darien Illinois 60561 United States 2017-01-22

Joe Snyder New Smyrna Beach Florida 32168 United States 2017-01-22

Debbie Schmitt Plainfield Illinois 60586 United States 2017-01-22

Ron Lutrha Downers Grove Illinois 60516 United States 2017-01-22

Lori Lutha Downers Grove Illinois 60516 United States 2017-01-22

Jim Jankowski Darien Illinois 60561 United States 2017-01-22

Tracy Vollmers Westmont Illinois 60559 United States 2017-01-22

Amy Forst Westmont Illinois 60559 United States 2017-01-22

susan kretz Westmont Illinois 60559 United States 2017-01-22

Kenneth Judge Woodridge Illinois 60517 United States 2017-01-22

Dave Noesen Woodridge Illinois 60517 United States 2017-01-22

Taylor Gaffney Wheaton Illinois 60187 United States 2017-01-22

Andy Altenhoff Malta Illinois 60150 United States 2017-01-22

Greg Smith Chicago Illinois 60653 United States 2017-01-22

James Angeleri Birdsboro Pennsylvania 19508 United States 2017-01-22

David Joseph Downers Grove Illinois 60515 United States 2017-01-22

Tristan Yurgil Downers Grove Illinois 60516 United States 2017-01-22

Rashel Browning Westmont Illinois 60559 United States 2017-01-22

Myles Farley Lombard Illinois 60148 United States 2017-01-22

Frank Angiulo Westchester Illinois 60154 United States 2017-01-22

Ashleigh Zurek Lisle Illinois 60532 United States 2017-01-22

Stacy Santana Downers Grove Illinois 60516 United States 2017-01-22

Kit Alvear Joliet Illinois 60431 United States 2017-01-22

Christine Klacza Downers Grove Illinois 60516 United States 2017-01-22

Beth Renchin Woodridge Illinois 60517 United States 2017-01-22

katie killacky Brooklyn Maryland 21225 United States 2017-01-22

Rachel Nolan Downers Grove Illinois 60515 United States 2017-01-22

Angela Coyne Downers Grove Illinois 60516 United States 2017-01-22

Susan Wohld Downers Grove Illinois 60516 United States 2017-01-22

Robin Franczyk Naperville Illinois 60563 United States 2017-01-22

Erin Mcveigh Darien Illinois 60561 United States 2017-01-22

Catherine Adair Romeoville Illinois 60446 United States 2017-01-22

Efrain Muñoz Hickory Hills Illinois 60457 United States 2017-01-22

Kelly Cook Aurora Illinois 60504 United States 2017-01-22

Mary Kennedy Downers Grove Illinois 60516 United States 2017-01-22

Amanda Torres Lombard Illinois 60148 United States 2017-01-22

Jane Haltom Eola Illinois 60519 United States 2017-01-22

John Schlitz Woodridge Illinois 60517 United States 2017-01-22

Maya Djakovac Downers Grove Illinois 60516 United States 2017-01-22

Anthony Senese Woodridge Illinois 60517 United States 2017-01-22

Miguel Betancourt Bolingbrook Illinois 60440 United States 2017-01-22

Ashley Altenhoff Malta Illinois 60150 United States 2017-01-22

Greg Bahnsen Downers Grove Illinois 60516 United States 2017-01-22

Mike Eichhorst Romeoville Illinois 60446 United States 2017-01-22

Michelle Ehle Downers Grove Illinois 60516 United States 2017-01-22

Gail Waters woodridge Illinois 60517-1837 United States 2017-01-22

John collins jr Aurora Illinois 60502 United States 2017-01-22

Jake Esterly Woodridge Illinois 60517 United States 2017-01-22

Abby Koors Downers Grove Illinois 60515 United States 2017-01-22

carolyn boucher DOWNERS GROVE Illinois 605153060 United States 2017-01-22

Brenna Zimbrich Plainfield Illinois 60586 United States 2017-01-22

Chris Vasile Woodridge Illinois 60517 United States 2017-01-22

Lisa Karlsson Wood dale Illinois 60191 United States 2017-01-22

Marc Wojtczak Mokena Illinois 60448 United States 2017-01-22

Amanda Lien Woodridge Illinois 60517 United States 2017-01-22

Karen Nekolny-Smith Woodridge Illinois 60517 United States 2017-01-22

Rita Carlson Downers Grove Illinois 60516 United States 2017-01-22

Jake Null Plainfield Illinois 60544 United States 2017-01-22

Leah Kucia Downers Grove Illinois 60515 United States 2017-01-22

Peggi Ellis Downers Grove Illinois 60515 United States 2017-01-22

jamie insco Lisle Illinois 60532 United States 2017-01-22

Robert Thomas Bolingbrook Illinois 60490 United States 2017-01-22

Gary Csuk Downers Grove Illinois 60516 United States 2017-01-22

debra childers Westmont Illinois 60559 United States 2017-01-22

Shanna Ritter Alsip Illinois 60803 United States 2017-01-22

Colleen Loftus Downers Grove Illinois 60515 United States 2017-01-22

Cynthia Kass Downers Grove Illinois 60516 United States 2017-01-22

Lauren Bird Romeoville Illinois 60446 United States 2017-01-22

Kerwin Yenter Downers Grove Illinois 60515 United States 2017-01-22

Ronda Balla Darien Illinois 60561 United States 2017-01-22

Bill Hartig Downers Grove Illinois 60516 United States 2017-01-22

Alanna Shadley Lubbock Texas 79414 United States 2017-01-22

Kent Frederick Downers Grove Illinois 60516 United States 2017-01-22

Katie Pece Darien Illinois 60561 United States 2017-01-22

Paul Stagaman Downers Grove Illinois 60515 United States 2017-01-22

Ryan Bottger Downers Grove Illinois 60515 United States 2017-01-22

Jennifer Snyder Downers Grove Illinois 60516 United States 2017-01-22

Stacie Hale West Hollywood California 90069 United States 2017-01-22

Pat Connolly Bolingbrook Illinois 60440 United States 2017-01-22

Anthony DiJohn Aurora Illinois 60502 United States 2017-01-22

Denise garrett Yorkville Illinois 60560 United States 2017-01-22

Justin Long Kenosha Wisconsin 53140 United States 2017-01-22

Kelly Diederich Woodridge Illinois 60517 United States 2017-01-22

Sherrie Ordaz Tinley Park Illinois 60477 United States 2017-01-22

Kailey Ross Wheaton Illinois 60189 United States 2017-01-22

Brian Neustadt Kirkland Illinois 60146 United States 2017-01-22

Michael Whittington Downers Grove Illinois 60515 United States 2017-01-22

Cheryl Atkinson Westmont Illinois 60559 United States 2017-01-22

Philip Fairley Woodridge Illinois 60517 United States 2017-01-22

Angie Notariano Plainfield Illinois 60585 United States 2017-01-22

Jeff Pierce Itasca Illinois 60143 United States 2017-01-22

Jessica Zauner Montgomery Illinois 60538 United States 2017-01-22

Bridget Savage Downers Grove Illinois 60516 United States 2017-01-22

kelly weiss Downers Grove Illinois 60515 United States 2017-01-22

David Urech Lockport Illinois 60441 United States 2017-01-22

bob janski Worth Illinois 60482 United States 2017-01-22

Kimberly Job Morris Illinois 60450 United States 2017-01-22

Courtney Duerinck Naperville Illinois 60565 United States 2017-01-22

Charlie Thornton Downers Grove Illinois 60516 United States 2017-01-22

Heather Fazzi Downers Grove Illinois 60516 United States 2017-01-22

Carmela Koeneman Westmont Illinois 60559 United States 2017-01-22

Steve Atkinson Joliet Illinois 60435 United States 2017-01-22

Marsha Keller Wilmington Illinois 60481 United States 2017-01-22

Lynn Meeker Woodridge Illinois 60517 United States 2017-01-22

Brendan Dingle Round Rock Texas 78681 United States 2017-01-22

Diego Ascencio Woodridge Illinois 60517 United States 2017-01-22

S. Mims Bolingbrook Illinois 60440 United States 2017-01-22

Kaitlin Vissman Lockport Illinois 60441 United States 2017-01-22

Amy Puccillo DOWNRS GROVE Illinois 60516 United States 2017-01-22

Kate Nickell Downers Grove Illinois 60516 United States 2017-01-22

Teri Lyn Mannes La Grange Park Illinois 60526 United States 2017-01-22

Connie Emery The Villages Florida 32162 United States 2017-01-22

Steve Doyle Downers Grove Illinois 60515 United States 2017-01-22

Linda Urech Somonauk Illinois 60552 United States 2017-01-22

Patrick Rackauskas Joliet Illinois 60431 United States 2017-01-22

mary volk downers grove Illinois 60516 United States 2017-01-22

Tracie Yednock Bolingbrook Illinois 60440 United States 2017-01-22

Eric Ansell Lemont Illinois 60439 United States 2017-01-22

Robyn Maciejewski Downers Grove Illinois 60516 United States 2017-01-22

Julie Mensik Downers Grove Illinois 60515 United States 2017-01-22

Roberta Kowalik Woodridge Illinois 60517 United States 2017-01-22

Joseph Richardson Darien Illinois 60561 United States 2017-01-22

Summer Riordan Palatine Illinois 60074 United States 2017-01-22

Terri Ream Downers Grove Illinois 60516 United States 2017-01-22

Brian Kulovitz Woodridge Illinois 60517 United States 2017-01-22

Amanda Larkner Woodridge Illinois 60517 United States 2017-01-22

Dave Sebby Jacksonville Florida 32224 United States 2017-01-22

Penny marotta woodridge Illinois 60517 United States 2017-01-22

Luke Kulma Marina del Rey California 90292 United States 2017-01-22

Dru Filkins Downers Grove Illinois 60516 United States 2017-01-22

Brittney Szczepaniak Woodridge Illinois 60517 United States 2017-01-22

Tina Heintz Queen Creek Arizona 85142 United States 2017-01-22

Laura Pict Bolingbrook Illinois 60440 United States 2017-01-22

Vinnie Pasquinelli Downers Grove Illinois 60515 United States 2017-01-22

Anthony Petrozza Downers Grove Illinois 60516 United States 2017-01-22

Chris Albert Downers Grove Illinois 60515 United States 2017-01-22

Jami caldwell Downers Grove Illinois 60515 United States 2017-01-22

Maria Karuhn Naperville Illinois 60565 United States 2017-01-22

Mary Polvere Naperville Illinois 60654 United States 2017-01-22

Beatriz Pinedo Downers Grove Illinois 60516 United States 2017-01-22

Kristin Mellish Downers Grove Illinois 60516 United States 2017-01-22

Robert Mertz Downers Grove Illinois 60516 United States 2017-01-22

Holly Provance Woodridge Illinois 60517 United States 2017-01-22

Victoria Nogle Downers Grove Illinois 60516 United States 2017-01-22

Samantha Yakush Downers Grove Illinois 60516 United States 2017-01-22

Antonio Chavez Brookfield Illinois 60513 United States 2017-01-22

John Haltom Manteno Illinois 60950 United States 2017-01-22

Mary R Oswego Illinois 60543 United States 2017-01-22

Jodi Morgan Yorkville Illinois 60560 United States 2017-01-22

Debbie Pasquesi Darien Illinois 60561 United States 2017-01-22

Theresa Hanson Plainfield Illinois 60586 United States 2017-01-22

CHRISTOPHER BALCER Downers Grove Illinois 60515 United States 2017-01-22

Linda Garges Darien Illinois 60561 United States 2017-01-22

Jim O'Keefe Darien Illinois 60561 United States 2017-01-22

scott smith millington Illinois 60537 United States 2017-01-22

Sandy Garges Ann Arbor Michigan 48103 United States 2017-01-22

Kim Dziewinski Downers Grove Illinois 60516 United States 2017-01-22

Frank Kuchta Orland Park Illinois 60467 United States 2017-01-22

Karyn Hudec Downers Grove Illinois 60516 United States 2017-01-22

Frank Grippo Downers Grove Illinois 60516 United States 2017-01-22

Josette Szalko Woodridge Illinois 60517 United States 2017-01-22

Debbie Miller Mundelein Illinois 60060 United States 2017-01-22

Wendy bartolini St Louis Missouri 63114 United States 2017-01-22

Jennifer Parlier McHenry Illinois 60050 United States 2017-01-22

Pamela Mancillas Downers Grove Illinois 60516 United States 2017-01-22

deanna gustas Darien Illinois 60561 United States 2017-01-22

Brian Smith Aurora Illinois 60502 United States 2017-01-22

Norene Prokop Plano Texas 75074 United States 2017-01-22

Gineen O' Neil Downers Grove Illinois 60516 United States 2017-01-22

Cathie Dunn Downers Grove Illinois 60516 United States 2017-01-22

Tami Kuras Bolingbrook Illinois 60490 United States 2017-01-22

Michelle Frauendorff Downers Grove Illinois 60515 United States 2017-01-22

Michael Kutilek Downers Grove Illinois 60515 United States 2017-01-22

Mia Smith Bolingbrook Illinois 60490 United States 2017-01-22

Will O'Neil Downers Grove Illinois 60515 United States 2017-01-22

Kelly Sims Woodridge Illinois 60517 United States 2017-01-22

Gail Simms Downers Grove Illinois 60516 United States 2017-01-22

Chris Riha Darien Illinois 60561 United States 2017-01-22

Sean Fantetti Flagstaff Arizona 86004 United States 2017-01-22

Bill Fehrmann Downers Grove Illinois 60516 United States 2017-01-22

Alissa Elberts Downers Grove Illinois 60516 United States 2017-01-22

Elizabeth Conrad Oak Lawn Illinois 60453 United States 2017-01-22

Jianni Ciaccio Bolingbrook Illinois 60440 United States 2017-01-22

Lori Hacker Downers Grove Illinois 60516 United States 2017-01-22

Juan Quinones Romeoville Illinois 60446 United States 2017-01-22

Danielle Jamil Downers Grove Illinois 60516 United States 2017-01-22

Nick Christian Hinsdale Illinois 60521 United States 2017-01-22

Michael Strabac Chicago Illinois 60639 United States 2017-01-22

A Brunner Downers Grove Illinois 60516 United States 2017-01-22

Roger Medrano Flagstaff Arizona 86001 United States 2017-01-22

Amy Aldworth Woodridge Illinois 60517 United States 2017-01-22

Nora Bahnsen Lockport Illinois 60441 United States 2017-01-22

julie Jenkins Plainfield Illinois 60544 United States 2017-01-22

Jami Mendoza Downers Grove Illinois 60516 United States 2017-01-22

Chris Brayton Aurora Illinois 60504 United States 2017-01-22

Christine Cain Downers Grove Illinois 60516 United States 2017-01-22

Ruben Rodriguez Downers Grove Illinois 60516 United States 2017-01-22

Jill Dvoracek Downers Grove Illinois 60516 United States 2017-01-22

Katie Okkema Bolingbrook Illinois 60440 United States 2017-01-22

Becky Kristula Westmont Illinois 60559 United States 2017-01-22

Vince DiJohn Batavia Illinois 60510 United States 2017-01-22

John DiJohn Aurora Illinois 60502 United States 2017-01-22

Ross Jable Bolingbrook Illinois 60440 United States 2017-01-22

Joseph Catrambone Oak Brook Illinois 60523 United States 2017-01-22

Jonathan Genson Lake Zurich Illinois 60047 United States 2017-01-22

Stacie Pizak Woodridge Illinois 60517 United States 2017-01-22

James Maclin Downers Grove Illinois 60515 United States 2017-01-22

SUSAN KLOSTER Aurora Illinois 60504 United States 2017-01-22

Jeff Waxman Lisle Illinois 60532 United States 2017-01-22

Sandy Gilbert Downers Grove Illinois 60515 United States 2017-01-22

Joe Sloyan Downers Grove Illinois 60516 United States 2017-01-23

Sue Swenson Fox Lisle Illinois 60532 United States 2017-01-23

Jeff Bonk Westmont Illinois 60559 United States 2017-01-23

Mila Enriquez-DiJohn Naperville Illinois 60540 United States 2017-01-23

Anna Walters Berwyn Illinois 60402 United States 2017-01-23

Kaitlyn DiJohn Scottsdale Arizona 85251 United States 2017-01-23

Rachael Nile Lisle Illinois 60533 United States 2017-01-23

Colleen Sunich Knoxville Tennessee 37938 United States 2017-01-23

Paul Henkel Downers Grove Illinois 60515 United States 2017-01-23

Karen Grzbek Downers Grove Illinois 60515 United States 2017-01-23

Elizabeth Hatlen Downers Grove Illinois 60516 United States 2017-01-23

Nels Carlson Phoenix Arizona 85032 United States 2017-01-23

Kevin Pearson Grayslake Illinois 60030 United States 2017-01-23

Mike Gross Lombard Illinois 60148 United States 2017-01-23

Nick Nagy Downers Grove Illinois 60516 United States 2017-01-23

Liz Stachelski Lombard Illinois 60148 United States 2017-01-23

Sarah Lamoureaux Downers Grove Illinois 60515 United States 2017-01-23

Matthew Smith Mundelein Illinois 60060 United States 2017-01-23

Kathy Mazur Willowbrook Illinois 60527 United States 2017-01-23

Sue Evens Saint Paul Minnesota 55105 United States 2017-01-23

Laura Williams Naperville Illinois 60540 United States 2017-01-23

William Bollenberg Downers Grove Illinois 60515 United States 2017-01-23

Daiva Balciuniene Downers grove Illinois 6051y United States 2017-01-23

Robert Foreman Downers Grove Illinois 60516 United States 2017-01-23

John Janowiak Aurora Colorado 80014 United States 2017-01-23

Kristen Bair Downers Grove Illinois 60516 United States 2017-01-23

Kimberly Somora Downers Grove Illinois 60516 United States 2017-01-23

Nancy Kotzum Darien Illinois 60561 United States 2017-01-23

liz chaplin downers grove Illinois 60516 United States 2017-01-23

Brenda Czarapata Bolingbrook Illinois 60440 United States 2017-01-23

Lucy Hale Oswego Illinois 60543 United States 2017-01-23

Jerry Nelson Elmhurst Illinois 60126 United States 2017-01-23

Dawn D Bolingbrook Illinois 60440 United States 2017-01-23

Darlene Ficaro Bolingbrook Illinois 60440 United States 2017-01-23

Ellen Otterness Downers Grove Illinois 60516 United States 2017-01-23

Cheryl Kordel Hudson Ohio 44236 United States 2017-01-23

Angela Meier Warrenville Illinois 60555 United States 2017-01-23

Gregory fox Woodridge Illinois 60517 United States 2017-01-23

Bob Gilchrist Downers Grove Illinois 60516 United States 2017-01-23

Colleen Cooper Savannah Georgia 31419 United States 2017-01-23

Tom Okkema Houston Texas 77077 United States 2017-01-23

Dave Voss Villa Park Illinois 60181 United States 2017-01-23

Ed Massee Downers Grove Illinois 60515 United States 2017-01-23

Eric Von Kaenel Downers Grove Illinois 60516 United States 2017-01-23

Arlene Olson Plainfield Illinois 60544 United States 2017-01-23

Rich McIntyre Downers Grove Illinois 60516 United States 2017-01-23

sarah bowen Saint Charles Missouri 63304 United States 2017-01-23

Michael Yatsco Chicago Illinois 60607 United States 2017-01-23

Dawn Matune Downers Grove Illinois 60515 United States 2017-01-23

Jack Sloyan Downers Grove Illinois 60516 United States 2017-01-23

Brad Radecki Lisle Illinois 60532 United States 2017-01-23

Jen Rongaus Woodridge Illinois 60517 United States 2017-01-23

Jennifer Galvan Downers Grove Illinois 60516 United States 2017-01-23

Deborah Hamilton Downers Grove Illinois 60516 United States 2017-01-23

Ken Fonf Downers Grove Illinois 60516 United States 2017-01-23

Christine Lewanski Grayslake Illinois 60030 United States 2017-01-23

Diana Kostohryz Woodridge Illinois 60517 United States 2017-01-23

Colleen Schwarz Woodridge Illinois 60517 United States 2017-01-23

Kristine Rabig Darien Illinois 60561 United States 2017-01-23

Justin Sharp Willowbrook Illinois 60527 United States 2017-01-23

Dave Burisek Bolingbrook Illinois 60440 United States 2017-01-23

yvonne singer Westmont Illinois 60559 United States 2017-01-23

Elizabeth Khalil Woodridge Illinois 60517 United States 2017-01-23

Allie Cook Darien Illinois 60561 United States 2017-01-23

Nick Dalo North Aurora Illinois 60542 United States 2017-01-23

Mark Enders St. Charles Illinois 60174 United States 2017-01-23

Liss Bertha Darien Illinois 60561 United States 2017-01-23

Barb Koziolczyk Chicago Illinois 60638 United States 2017-01-23

Colleen Marik Western Springs Illinois 60558 United States 2017-01-23

Adam Zastresek Lombard Illinois 60148 United States 2017-01-23

barry peckhart Downers Grove Illinois 60516 United States 2017-01-23

Georgie Chico Willowbrook Illinois 60527 United States 2017-01-23

Cindy and Terry Wheeler Hinckley Ohio 44233 United States 2017-01-23

Mark Wohld Downers Grove Illinois 60516 United States 2017-01-23

Tiffany Leal Willowbrook Illinois 60527 United States 2017-01-23

Karla Bailey Naperville Illinois 60563 United States 2017-01-23

Carl Cozen Willowbrook Illinois 60527 United States 2017-01-23

Jeannine Musial Darien Illinois 60561 United States 2017-01-23

Colleen Cramer Westmont Illinois 60559 United States 2017-01-23

Matt Dziedzic Downers Grove Illinois 60515 United States 2017-01-23

Kristin Waszak Warrenville Illinois 60555 United States 2017-01-23

Dianna Johnson Bolingbrook Illinois 60440 United States 2017-01-23

Evan Strauel Woodridge Illinois 60517 United States 2017-01-23

Luke Rojo Downers Grove Illinois 60516 United States 2017-01-23

Deen Garcia Woodridge Illinois 60517 United States 2017-01-23

Robert Maciejewski Westmont Illinois 60559 United States 2017-01-23

Erin Kelly Lisle Illinois 60532 United States 2017-01-23

Ryan Flor Downers Grove Illinois 60516 United States 2017-01-23

Julie McGee Rock Hill South Carolina 29732 United States 2017-01-23

Patrick Johnsen Aurora Illinois 60507 United States 2017-01-23

Adriano Sansosti Woodridge Illinois 60517 United States 2017-01-23

Dennis Casey Lisle Illinois 60532 United States 2017-01-23

Kenneth Gibson Woodridge Illinois 60517 United States 2017-01-23

Gerald Bresley Downers Grove Illinois 60515 United States 2017-01-23

Julia Zavala Lisle Illinois 60532 United States 2017-01-23

Brian Hecht Downers Grove Illinois 60515 United States 2017-01-23

John Ballard Darien Illinois 60561 United States 2017-01-23

Charlene Cramer Downers Grove Illinois 60515 United States 2017-01-23

Jamie Worrell Downers Grove Illinois 60515 United States 2017-01-23

Chris Wagner Bolingbrook Illinois 60490 United States 2017-01-23

Mike Rizzo Downers Grove Illinois 60516 United States 2017-01-23

Matthew Clark Woodridge Illinois 60517 United States 2017-01-23

Don Egan Westmont Illinois 60559 United States 2017-01-23

THERESA GILBERT Las Vegas Nevada 89147 United States 2017-01-23

Tyler Korous Westmont Illinois 60559 United States 2017-01-23

Kevin Yessa Downers Grove Illinois 60516 United States 2017-01-23

Katherine Murphy Woodridge Illinois 60517 United States 2017-01-23

Sean Williams Chicago Illinois 60604 United States 2017-01-23

brian kariott Downers Grove Illinois 60516 United States 2017-01-23

Lauren Brown Woodridge Illinois 60517 United States 2017-01-23

rob creighton Chicago Illinois 60661 United States 2017-01-23

Karol Cooley Woodridge Illinois 60517 United States 2017-01-23

Kelly Fagan-Kalal Woodridge Illinois 60517 United States 2017-01-23

Aaron Bogue Bolingbrook Illinois 60440 United States 2017-01-23

Warren Arakaki Lisle Illinois 60532 United States 2017-01-23

Lisa Dell Chicago Illinois 60654 United States 2017-01-23

Carol Daly Downers Grove Illinois 60515 United States 2017-01-23

Alaina Wilson Naperville Illinois 60564 United States 2017-01-23

Brian Bak Bolingbrook Illinois 60440 United States 2017-01-23

Jacob Norton Bolingbrook Illinois 60440 United States 2017-01-23

karen kuchar Downers Grove Illinois 60516 United States 2017-01-23

Austin Seaver Forest Park Illinois 60130 United States 2017-01-23

Amy Coleman Oak Forest Illinois 60452 United States 2017-01-23

Michael Okkema Highland Park Illinois 60035 United States 2017-01-23

Leon Coleman Chicago Illinois 60624 United States 2017-01-23

Katie Hutchens Downers Grove Illinois 60516 United States 2017-01-23

Kevin Serlin Downers Grove Illinois 60516 United States 2017-01-23

Hannah Wentland Woodridge Illinois 60517 United States 2017-01-23

Lauren Buenrostro Normal Illinois 61761 United States 2017-01-23

Jessica Syring Darien Illinois 60561 United States 2017-01-23

Hayley Stankiewicz Downers Grove Illinois 60516 United States 2017-01-23

Danielle Nielsen Downers Grove Illinois 60516 United States 2017-01-23

Stacy Mueller Chicago Illinois 60640 United States 2017-01-23

Mike Radecki Antioch Illinois 60002 United States 2017-01-24

Jimmy Tierney Downers Grove Illinois 60516 United States 2017-01-24

Julie Evinger Downers Grove Illinois 60516 United States 2017-01-24

Josh Forst Lombard Illinois 60148 United States 2017-01-24

Rene Roman II Darien Illinois 60561 United States 2017-01-24

Jeff Bryant Willowbrook Illinois 60527 United States 2017-01-24

Jacquelyn Clark Downers Grove Illinois 60516 United States 2017-01-24

Katie Rodgers Lombard Illinois 60148 United States 2017-01-24

Christine Christensen Downers Grove Illinois 60516 United States 2017-01-24

Adam Christensen Downers Grove Illinois 60516 United States 2017-01-24

Cynthia kopka Plainfield Illinois 60586 United States 2017-01-24

kelly Niemann Lisle Illinois 60532 United States 2017-01-24

C Damm Downers Grove Illinois 60516 United States 2017-01-24

Karen Spencer Darien Illinois 60561 United States 2017-01-24

Chris Garza Itasca Illinois 60143 United States 2017-01-24

Michelle Engel Woodridge Illinois 60517 United States 2017-01-24

Cassie Chaput Crest Hill Illinois 60403 United States 2017-01-24

Scott Novak Carol Stream Illinois 60188 United States 2017-01-24

Melissa Liedtke Downers Grove Illinois 60516 United States 2017-01-24

Amanda Cerf Willowbrook Illinois 60527 United States 2017-01-24

Lisa Krog Woodridge Illinois 60517 United States 2017-01-24

Lesann Young Downers Grove Illinois 60516 United States 2017-01-24

Jeanie Moccio Naperville Illinois 60565 United States 2017-01-24

Stephanie Yepiz Plainfield Illinois 60586 United States 2017-01-24

Zachary Creed Downers Grove Illinois 60516 United States 2017-01-24

Kristina Hansen Lake Villa Illinois 60046 United States 2017-01-24

Julie Passanante Morrison Plainfield Illinois 60585 United States 2017-01-24

Rachael Cipra Lisle Illinois 60532 United States 2017-01-24

Kara Nyhan Naperville Illinois 60540 United States 2017-01-24

Lauren Cashman Chicago Illinois 60640 United States 2017-01-24

Debbie Guagliardo Barrington Illinois 60010 United States 2017-01-24

Penelope Johnston Wheaton Illinois 60189 United States 2017-01-24

Lori Lydigsen Bolingbrook Illinois 60440 United States 2017-01-24

Nancy Hesik Woodridge Illinois 60517 United States 2017-01-24

Gail Reese Naperville Illinois 60565 United States 2017-01-24

Amy Allen Lisle Illinois 60532 United States 2017-01-24

Chris Clark	Downers Grove	Illinois	60515	United States	2017-01-24
Karen Darsie	Corvallis	Oregon	97330	United States	2017-01-24
Nicole Samuel	lisle	Illinois	60532	United States	2017-01-24
Cynthia Lagos	Woodridge	Illinois	60517	United States	2017-01-24
Amy Heinle	Sugar Grove	Illinois	60554	United States	2017-01-24
Sandy Pietrzak	Woodridge	Illinois	60517	United States	2017-01-24
Barbara Goffrier	Bend	Oregon	97702	United States	2017-01-24
Cathy Askin	Woodridge	Illinois	60517	United States	2017-01-24
Maggie Koch-Murphy	Naperville	Illinois	60564	United States	2017-01-24
Debbie Murray	Downers Grove	Illinois	60515	United States	2017-01-24
Angela Crimmins	New Orleans	Louisiana	70115	United States	2017-01-24
Veronica Heinrich	Plainfield	Illinois	60586	United States	2017-01-24
tammy Johnson	Westmont	Illinois	60559	United States	2017-01-24
Raymond (RICK) Havlick	Evergreen Park	Illinois	60805	United States	2017-01-24
Michael Crimmins	New Orleans	Louisiana	70122	United States	2017-01-24
Kathleen Ramsey	Downers Grove	Illinois	60516	United States	2017-01-24
Scott Rogers	Downers Grove	Illinois	60515	United States	2017-01-24
Jon Meyers	Woodridge	Illinois	60517	United States	2017-01-24
Ellen Volk	Downers Grove	Illinois	60516	United States	2017-01-24
Bob Tennyson	Woodridge	Illinois	60517	United States	2017-01-24
Francisco Damian	Bolingbrook	Illinois	60440	United States	2017-01-24
Eric Burke	Peoria	Illinois	61604	United States	2017-01-24
Marco Gomez	Villa Park	Illinois	60181	United States	2017-01-24
Tanner Libby	Woodridge	Illinois	60517	United States	2017-01-24
William Lahey	Downers Grove	Illinois	60516	United States	2017-01-24
Carlos humberto	Chicago	Illinois	60629	United States	2017-01-24
John Hopkins	Forest Park	Illinois	60130	United States	2017-01-24
Edward Poremba	Downers Grove	Illinois	60516	United States	2017-01-24
LISA Abasta	Westmont	Illinois	60559	United States	2017-01-24
Nick Roeder	Downers Grove	Illinois	60516	United States	2017-01-24
Fred Tuch	Woodridge	Illinois	60517	United States	2017-01-24
Laura Jacobs	Woodridge	Illinois	60517	United States	2017-01-24
Karen Ford	Downers Grove	Illinois	60516	United States	2017-01-24
Kelly Elliott	Bolingbrook	Illinois	60440	United States	2017-01-24
Emily Roeder	Downers Grove	Illinois	60516	United States	2017-01-24
Debi Rose	Woodridge	Illinois	60517	United States	2017-01-24
Mike Viola	Tinley Park	Illinois	60477	United States	2017-01-24
Ellen Murphy	Downers Grove	Illinois	60515	United States	2017-01-24
Christine Kowaluk	Plainfield	Illinois	60586	United States	2017-01-24
Jessica Brest	Adrian	Michigan	49221	United States	2017-01-24
Joe Murphy	Downers Grove	Illinois	60515	United States	2017-01-24
Koreyama Liggins	Country Club Hills	Illinois	60478	United States	2017-01-24
John bednara	Downers Grove	Illinois	60516	United States	2017-01-24

Joanne chmela Downers Grove Illinois 60516 United States 2017-01-24

Kelly Girard Plainfield Illinois 60544 United States 2017-01-25

Lidia Pacheco Wadsworth Illinois 60083 United States 2017-01-25

Katie Denk Downers grove Illinois 69515 United States 2017-01-25

Kevin Bilotta Downers Grove Illinois 60516 United States 2017-01-25

Cheryl Wood Woodridge Illinois 60517 United States 2017-01-25

Michael Guido Clarendon Hills Illinois 60514 United States 2017-01-25

Rafael Matias Chicago Illinois 60632 United States 2017-01-25

Jamie Trent Darien Illinois 60561 United States 2017-01-25

Shannon Lyons Des Moines Iowa 50311 United States 2017-01-25

Anna Parzygnat Woodridge Illinois 60517 United States 2017-01-25

Kathy Kwasniewski Melrose Park Illinois 60160 United States 2017-01-25

Taylor Bancroft Lafayette Colorado 80026 United States 2017-01-25

James Randall Lisle Illinois 60532 United States 2017-01-25

James Goodwin Woodridge Illinois 60517 United States 2017-01-25

Douglas Dvorak Downers Grove Illinois 60516 United States 2017-01-25

Blair Selimi Downers Grove Illinois 60516 United States 2017-01-25

Dan Krajack Darien Illinois 60561 United States 2017-01-25

Britni Vabalaitis Westmont Illinois 60559 United States 2017-01-25

Theresa Herstowski Darien Illinois 60561 United States 2017-01-25

Fas Qayyum Glendale Heights Illinois 60139 United States 2017-01-25

Cathy Handy Graham North Carolina 27253 United States 2017-01-25

Paula Banks Darien Illinois 60561 United States 2017-01-25

Jim Handing Villa Park Illinois 60181 United States 2017-01-25

Bobbi Friedman Mount Morris Illinois 61054 United States 2017-01-25

Justin Wienrank Grayslake Illinois 60030 United States 2017-01-25

Katie Prestegard Downers Grove Illinois 60516 United States 2017-01-25

Heidi Fusaro Downers Grove Illinois 60516 United States 2017-01-25

Bryan Goodwin Oswego Illinois 60543 United States 2017-01-25

Aubree Kiebles Aurora Illinois 69592 United States 2017-01-25

Janine Kirin Darien Illinois 60561 United States 2017-01-25

Jeff Peterik Lisle Illinois 60532 United States 2017-01-25

Stephanie Wroblewski Darien Illinois 60561 United States 2017-01-25

Sara Sims Naperville Illinois 60565 United States 2017-01-25

Stephanie Radeke Woodridge Illinois 60517 United States 2017-01-25

Mark Goodwin Danville Illinois 61832 United States 2017-01-25

Katie Gallagher Darien Illinois 60561 United States 2017-01-25

CJ Speakman Downers Grove Illinois 60516 United States 2017-01-25

Lana Johnson Darien Illinois 60561 United States 2017-01-25

Tara McIvor Darien Illinois 60561 United States 2017-01-25

Tammy Bristol Downers Grove Illinois 60515 United States 2017-01-25

Danielle Hyde Darien Illinois 60561 United States 2017-01-25

Jennifer Dibb Downers Grove Illinois 60516 United States 2017-01-25

Cathy White Darien Illinois 60561 United States 2017-01-25

Jean Coe	Naperville	Illinois	60565	United States	2017-01-25
Laura Simantirakis	Schaumburg	Illinois	60193	United States	2017-01-25
kyle reiken	Downers Grove	Illinois	60516	United States	2017-01-25
Aimee Lesatz	Downers Grove	Illinois	60515	United States	2017-01-25
Megan Green	Downers Grove	Illinois	60516	United States	2017-01-25
Pete Goodwin	Danville	Illinois	61832	United States	2017-01-25
Ben Moeller	Plainfield	Illinois	60544	United States	2017-01-25
Lisa Monaghan	Darien	Illinois	60561	United States	2017-01-25
Michael Antonio	Downers Grove	Illinois	60515	United States	2017-01-25
Chris Stoltman	Downers Grove	Illinois	60515	United States	2017-01-25
Carrie Fish	Downers Grove	Illinois	60516	United States	2017-01-25
Dana Gunn	Caledonia	Minnesota	55921	United States	2017-01-25
Shirley Pasquale	Downers Grove	Illinois	60515	United States	2017-01-25
Laura Canino	La Grange Park	Illinois	60526	United States	2017-01-25
Thomas Porter	Westmont	Illinois	60559	United States	2017-01-25
Susan Kendrick	Woodridge	Illinois	60517	United States	2017-01-25
Stephanie Bratcher	Downers Grove	Illinois	60516	United States	2017-01-25
Arnoldo Diaz Jr.	Plainfield	Illinois	60586	United States	2017-01-25
Margaret Mark	Downers Grove	Illinois	60516	United States	2017-01-25
David Bullard	Downers Grove	Illinois	60516	United States	2017-01-25
Katie Long	Downers Grove	Illinois	60516	United States	2017-01-25
Alison Dec	Downers Grove	Illinois	60516-3762	United States	2017-01-25
Kim Hartig	Lombard	Illinois	60148	United States	2017-01-25
Danny Hansen	Bolingbrook	Illinois	60440	United States	2017-01-25
Kim Bishop	Downers Grove	Illinois	60516	United States	2017-01-25
Lauren Muckey	Bolingbrook	Illinois	60440	United States	2017-01-25
Amanda Rankin	Bolingbrook	Illinois	60440	United States	2017-01-25
Kelly Passo	Downers Grove	Illinois	60516	United States	2017-01-25
Kris Johnson	Darien	Illinois	60561	United States	2017-01-25
Kathryn Johnston	Downers Grove	Illinois	60515	United States	2017-01-25
Mary Long	Wheaton	Illinois	60189	United States	2017-01-25
Jennifer Nolan	Darien	Illinois	60561	United States	2017-01-25
Therese Nowak	Downers Grove	Illinois	60516	United States	2017-01-25
Thomas O'Keefe	Normal	Illinois	61761	United States	2017-01-25
Trinity Kocmoud	Romeoville	Illinois	60446	United States	2017-01-25
Stephanie Givens	Westmont	Illinois	60559	United States	2017-01-25
Katie Reichert	Glen Ellyn	Illinois	60137	United States	2017-01-25
Kathy Patrick	Downers Grove	Illinois	60516	United States	2017-01-25
David Rektorski	Downers Grove	Illinois	60516	United States	2017-01-25
Brooke Matheus	Downers Grove	Illinois	60516	United States	2017-01-25
Jeff Meyers	Downers Grove	Illinois	60515	United States	2017-01-25
Ashley Parik	Woodridge	Illinois	60517	United States	2017-01-25
Amy Glaser	Burbank	Illinois	60459	United States	2017-01-25
marie vela	Romeoville	Illinois	60446	United States	2017-01-25

Alexa March Aurora Illinois 60506 United States 2017-01-25

Lance Ostby Chicago Heights Illinois 60411 United States 2017-01-25

Dave Bradley Bolingbrook Illinois 60440 United States 2017-01-25

John Hays Darien Illinois 60561 United States 2017-01-25

Janet Fowler Downers Grove Illinois 60516 United States 2017-01-25

Shad Churma Downers Grove Illinois 60515 United States 2017-01-25

Joseph Kouba Aurora Illinois 60502 United States 2017-01-25

Pat Vlk Downers Grove Illinois 60516-3709 United States 2017-01-25

Mia Churma Downers Grove Illinois 60515 United States 2017-01-25

Liz Rossignuolo Downers Grove Illinois 60516 United States 2017-01-25

Patricia Nagy Chicago Illinois 60623 United States 2017-01-25

danielle just Plainfield Illinois 60585 United States 2017-01-25

Michele Radicker Darien Illinois 60561 United States 2017-01-25

Gabriella Curran Elmhurst Illinois 60126 United States 2017-01-25

Katie Fredrick Steger Illinois 60475 United States 2017-01-25

Elizabeth Cordes River Forest Illinois 60305 United States 2017-01-25

Gabi Alfaro Aurora Illinois 60505 United States 2017-01-25

Hannah Gordon Bartlett Illinois 60103 United States 2017-01-25

Anissa Becker Sugar Grove Illinois 60554 United States 2017-01-25

Marie Johnson Woodridge Illinois 60517 United States 2017-01-25

Stanley Toy Downers Grove Illinois 60515 United States 2017-01-26

Janet Weiland Darien Illinois 60561 United States 2017-01-26

Joe Frelich Westmont Illinois 60559 United States 2017-01-26

Colleen Erbach Woodridge Illinois 60517 United States 2017-01-26

Dan Erbach Woodridge Illinois 60517 United States 2017-01-26

Marissa Burns Shorewood Illinois 60404 United States 2017-01-26

Adriano Limone Downers Grove Illinois 60516 United States 2017-01-26

Lauren Latanski Downers Grove Illinois 60516 United States 2017-01-26

Sydney Kuderna Morris Illinois 60450 United States 2017-01-26

Scott Downey Downers Grove Illinois 60516 United States 2017-01-26

Lisa Klein Bolingbrook Illinois 60440 United States 2017-01-26

Carm Villalobos Addison Illinois 60101 United States 2017-01-26

Sue Czarnecki Westmont Illinois 60559 United States 2017-01-26

Lisa Ladonski Frankfort Illinois 60423 United States 2017-01-26

Sarah Jenkins Chicago Illinois 60626 United States 2017-01-26

Judy Gawczynski Downers Grove Illinois 60516 United States 2017-01-26

David Bird Romeoville Illinois 60446 United States 2017-01-26

Dolores OKeefe Woodridge Illinois 60517 United States 2017-01-26

Karel Mahr Downers Grove Illinois 60516 United States 2017-01-26

Melissa Vald Glen Ellyn Illinois 60136 United States 2017-01-26

Maribeth Coyne Downers Grove Illinois 60516 United States 2017-01-26

Monica Bates Lombard Illinois 60148 United States 2017-01-26

Wendy Villarreal La Grange Illinois 60525 United States 2017-01-26

Matthew Munro Downers Grove Illinois 60516 United States 2017-01-26

Linda Surles Woodridge Illinois 60517 United States 2017-01-26

Diane DeTorrice Zionsville Indiana 46077 United States 2017-01-26

Jess Kerwin Plainfield Illinois 60586 United States 2017-01-26

Shaun Kelliher Downers Grove Illinois 60515 United States 2017-01-26

Charles Ulch Downers Grove Illinois 60516 United States 2017-01-26

Erica Koehler Westmont Illinois 60559 United States 2017-01-26

Mary McGorman woodridge Illinois 60517 United States 2017-01-26

Julie Balsamo Downers Grove Illinois 60516 United States 2017-01-26

Tessa McGuire Downers Grove Illinois 60515 United States 2017-01-26

Amanda Bingenheimer Montgomery Illinois 60538 United States 2017-01-26

Jennifer Lawson Villa Park Illinois 60181 United States 2017-01-26

maria kmoch Oak Brook Illinois 60523 United States 2017-01-26

Caryl Poorly Namest Downers Grove Illinois 60516 United States 2017-01-26

Ashley Johnson Woodridge Illinois 60517 United States 2017-01-26

jeanine camaren western springs Illinois 60558 United States 2017-01-26

Cam Hauser Lisle Illinois 60532 United States 2017-01-26

Judith Parrilli Lake Worth Florida 33467 United States 2017-01-26

Jenni Thompson Woodridge Illinois 60517 United States 2017-01-26

Kelly Miller Downers Grove Illinois 60516 United States 2017-01-26

diane Diane Naperville Illinois 60565 United States 2017-01-26

Mary Graml Woodridge Illinois 60517 United States 2017-01-26

Derek Smith Woodridge Illinois 60517 United States 2017-01-26

Susan Duke Schaumburg Illinois 60193 United States 2017-01-26

Mike Laurich Downers Grove Illinois 60516 United States 2017-01-26

Isabella Johnsen Downers Grove Illinois 60516 United States 2017-01-26

Mary Kaye Doll Darien Illinois 60561 United States 2017-01-26

Sandra Harris Lady Lake Florida 32159 United States 2017-01-26

Julie Barca Woodridge Illinois 60517 United States 2017-01-26

Justin Feld Winfield Illinois 60190 United States 2017-01-26

Billy Papppas Clarendon Hills Illinois 60514 United States 2017-01-26

Charles Crimmins Downers Grove Illinois 60516 United States 2017-01-26

Kristy Daniele Darien Illinois 60561 United States 2017-01-26

Ashley Moats Westmont Illinois 60559 United States 2017-01-26

Therese Tague Downers Grove Illinois 60516 United States 2017-01-26

John Crowley Downers Grove Illinois 60515 United States 2017-01-26

Debbie Arbet Woodridge Illinois 60517 United States 2017-01-26

Jerrilyn Bykowski Woodridge Illinois 60517 United States 2017-01-26

Lori Connor Downers Grove Illinois 60516 United States 2017-01-26

T.J. Terlau Downers Grove Illinois 60516 United States 2017-01-26

Amy Kaspar Downers Grove Illinois 60516 United States 2017-01-26

patricia klug downers grove Illinois 60516 United States 2017-01-26

Carolyn Katt Downers Grove Illinois 60516 United States 2017-01-26

Wendy Fredricks Downers Grove Illinois 60516 United States 2017-01-26

Linda Jandacek Palos heights Illinois 60463 United States 2017-01-26

Bob Kolosky Lisle Illinois 60532 United States 2017-01-26

Beth Janus Downers grove Illinois 60516 United States 2017-01-26

Matt Walsh Downers Grove Illinois 60516 United States 2017-01-26

Lexi Pluhar Downers Grove Illinois 60516 United States 2017-01-26

Stacey Herhold Lombard Illinois 60148 United States 2017-01-26

Taylor Miles Downers Grove Illinois 60515 United States 2017-01-26

Taylor Turner Downers Grove Illinois 60516 United States 2017-01-26

Brett Richert Downers Grove Illinois 60516 United States 2017-01-26

Kellie Sloiwk Downers Grove Illinois 60516 United States 2017-01-27

Drew Drew Downers Grove Illinois 60516 United States 2017-01-27

Ashley Rauch Downers Grove Illinois 60516 United States 2017-01-27

Eric Jandacek Downers Grove Illinois 60516 United States 2017-01-27

Sue Schweitzer Woodridge Illinois 60517 United States 2017-01-27

Deb Cerny Darien Illinois 60561-4110 United States 2017-01-27

Sara Wyckoff Wisconsin Dells Wisconsin 53965 United States 2017-01-27

Tracy deBuhr Lisle Illinois 60532 United States 2017-01-27

Louis Baccarini Elmhurst Illinois 60126 United States 2017-01-27

Cathy Schlueter Downers Grove Illinois 60516 United States 2017-01-27

Lory Cardona Downers Grove Illinois 60516 United States 2017-01-27

Chuck Dorne Woodridge Illinois 60517 United States 2017-01-27

Sue Sharkey Downers Grove Illinois 60516 United States 2017-01-27

Tj Kelley Downers Grove Illinois 60515 United States 2017-01-27

Al Martin Downers Grove Illinois 60516 United States 2017-01-27

Bryan Smith Downers Grove Illinois 60516 United States 2017-01-27

Melanie Derry Lisle Illinois 60532 United States 2017-01-27

Miriam Cote Crystal River Florida 34428 United States 2017-01-27

ken Hennig Downers Grove Illinois 60516 United States 2017-01-27

Noe Janus Downers Grove Illinois 60516 United States 2017-01-27

Maureen Drabik Woodridge Illinois 60517 United States 2017-01-27

Dwayne Gustave Plainfield Illinois 60585 United States 2017-01-27

Tracy Johnson Lisle Illinois 60532 United States 2017-01-27

Kelly Henrikson Downers Grove Illinois 60515 United States 2017-01-27

Jake Pelenis Downers Grove Illinois 60516 United States 2017-01-27

Andrea Pinkerton Woodridge Illinois 60517 United States 2017-01-27

Jamie Schlefelbein Crest Hill Illinois 60403 United States 2017-01-27

Rich Rogala Woodridge Illinois 60517 United States 2017-01-27

Paul Mares Woodridge Illinois 60517 United States 2017-01-27

Jackie Olsen Woodridge Illinois 60517 United States 2017-01-27

Stephanie Rektorski Downers Grove Illinois 60516 United States 2017-01-27

Jennifer Dowling Wheaton Illinois 60187 United States 2017-01-27

Spencer Smith Lemont Illinois 60439 United States 2017-01-27

Diane McManus Chicago Illinois 60609 United States 2017-01-27

Susan Schlink	Chicago	Illinois	60655	United States	2017-01-27	
nick listello	lemont	Illinois		United States	2017-01-27	
Susan Nathan	Lemont	Illinois	60439	United States	2017-01-27	
Mike Koenig	Metairie	Louisiana	70002	United States	2017-01-27	
Christopher Starke	Chicopee	Massachusetts	01013	United States	2017-01-27	
andy woj	Naperville	Illinois	60565	United States	2017-01-27	
Kristin Ward	New Lenox	Illinois	60451	United States	2017-01-27	
Joe Leddy	New Lenox	Illinois	60451	United States	2017-01-27	
Starr Coyle	Downers Grove	Illinois	60516	United States	2017-01-27	
Mary Grimes	Alsip	Illinois	60803	United States	2017-01-27	
Kathy Gillard	Newark	Illinois	60541	United States	2017-01-27	
Nathan Porter	Springfield	Illinois	62702	United States	2017-01-27	
Robyn Mandolini	Chicago	Illinois	60613	United States	2017-01-27	
Hannah Witkus	Downers Grove	Illinois	60516	United States	2017-01-27	
Scott Grams	Lisle	Illinois	60532	United States	2017-01-27	
Brigid Gaughan	Homer GLen	Illinois	60491	United States	2017-01-27	
Sydney taskila	Wheaton	Illinois	60189	United States	2017-01-27	
Dan Malhotra	Oak Park	Illinois	60304	United States	2017-01-27	
Debra Hanes	Downers Grove	Illinois	60515	United States	2017-01-27	
Bethany Halperin	Hinsdale	Illinois	60521	United States	2017-01-27	
Joanna Babb	Downers Grove	Illinois	60516	United States	2017-01-27	
Donna Pesa	Willow Springs	Illinois	60480	United States	2017-01-27	
Denise Griffin	Downers Grove	Illinois	60516	United States	2017-01-27	
Mary Durkin	Downers Grove	Illinois	60516	United States	2017-01-27	
MELINDA MOORE	Downers Grove	Illinois	60516	United States	2017-01-27	
Nora McGuire	Downers Grove	Illinois	60515	United States	2017-01-27	
Debra Scouten	Downers Grove	Illinois	60516	United States	2017-01-27	
William Freiwald	Lisle	Illinois	60532	United States	2017-01-27	
Nicholas machay	Willow Springs	Illinois	60480	United States	2017-01-27	
Amanda Tran	Downers Grove	Illinois	60515	United States	2017-01-27	
Colleen Durkin	Downers Grove	Illinois	60516	United States	2017-01-27	
Jill Deno	Darien	Illinois	60561	United States	2017-01-27	
Robert Spoula	Downers Grove	Illinois	60515	United States	2017-01-27	
Tom Bojko	Downers Grove	Illinois	60515	United States	2017-01-27	
Paul Knight	Woodridge	Illinois	60517	United States	2017-01-27	
Gaye smith	Downers Grove	Illinois	60516	United States	2017-01-27	
Ann Epting	Darien	Illinois	60561	United States	2017-01-27	
Nancy Fielding	Woodridge	Illinois	60517	United States	2017-01-28	
Melinda Janczur	Darien	Illinois	60561	United States	2017-01-28	
Tara Roberts	Woodridge	Illinois	60517	United States	2017-01-28	
Dan Miciunas	Woodridge	Illinois	60517	United States	2017-01-28	
Kathy Polich	Downers Grove	Illinois	60516	United States	2017-01-28	
jennifer hobein	Downers Grove	Illinois	60515	United States	2017-01-28	

Margaret Kienzle Clarendon Hills Illinois 60514 United States 2017-01-28

Rich Hardesty Wheat Ridge Colorado 80033 United States 2017-01-28

Patti Gibbons Downers Grove Illinois 60515 United States 2017-01-28

C Warchol Westmont Illinois 60559 United States 2017-01-28

Jenni McCarthy Carrollton Georgia 30116 United States 2017-01-28

Jennifer Vlazny Riverside Illinois 60546 United States 2017-01-28

Tiffany McDevitt Downers Grove Illinois 60516 United States 2017-01-28

Tera Sedivy Lemont Illinois 60439 United States 2017-01-28

zuzana kalafut Downers Grove Illinois 60516 United States 2017-01-28

Brian Heneghan Woodridge Illinois 60517 United States 2017-01-28

Paul Hoehler Woodridge Illinois 60517 United States 2017-01-28

Dan Scherer Downers Grove Illinois 60516 United States 2017-01-28

Michele Sparke Downers Grove Illinois 60516 United States 2017-01-28

Dave Baumann Naperville Illinois 60565 United States 2017-01-28

Luz Fallad Woodridge Illinois 60517 United States 2017-01-28

Bobbi Jo Walaszek Downers Grove Illinois 60516 United States 2017-01-28

Ashley McLees Westmont Illinois 60559 United States 2017-01-28

Matthew Gramarossa Chicago Illinois 60654 United States 2017-01-28

Charles Kirk Downers Grove Illinois 60515 United States 2017-01-28

Terri Malone Hillside Illinois 60162 United States 2017-01-28

Fochlee Canceran Woodridge Illinois 60517 United States 2017-01-28

jacquie joyce Lombard Illinois 60148 United States 2017-01-28

Craig Doyon Charlotte North Carolina 28277 United States 2017-01-28

Lisa Hawks Downers Grove Illinois 60516 United States 2017-01-28

Julie Fraser Elizabethtown North Carolina 28337 United States 2017-01-28

Chris Mazurkiewicz Downers Grove Illinois 60516 United States 2017-01-28

Diana Rink Littleton Colorado 80121 United States 2017-01-28

Ron Mora Oak Park Illinois 60302 United States 2017-01-28

Tony Rossignuolo Downers Grove Illinois 60516 United States 2017-01-28

Heather Brooks Rockford Illinois 61114 United States 2017-01-28

Jamicheal Brooks Rockford Illinois 61114 United States 2017-01-28

Cheryl Biggio Downers Grove Illinois 60516 United States 2017-01-28

ROSEMARIE KUREK WESTCHESTER Illinois 60154 United States 2017-01-28

Josie Bormann Downers Grove Illinois 60516 United States 2017-01-28

Mark Hovland Woodridge Illinois 60517 United States 2017-01-28

Craig Mann Downers Grove Illinois 60515 United States 2017-01-28

Sharon Panozzo Monee Illinois 60449 United States 2017-01-28

Erin Del Percio Downers Grove Illinois 60516 United States 2017-01-28

Bill Fox Woodridge Illinois 60517 United States 2017-01-28

Denise Murillo Streamwood Illinois 60107 United States 2017-01-28

Brenda Parzygnat Willow Springs Illinois 60480 United States 2017-01-28

Heidi Reavis Warrenville Illinois 60555 United States 2017-01-28

Kristina Pakula Oswego Illinois 60543 United States 2017-01-28

Carolyn Ekkert Lemont Illinois 60439 United States 2017-01-28

Bunny Heppner Lockport Illinois 60441 United States 2017-01-28

Amy Devitt Woodridge Illinois 60517 United States 2017-01-28

Delores Biegun Woodridge Illinois 60517 United States 2017-01-28

Abbas jaffary Willowbrook Illinois 60527 United States 2017-01-28

Linda Christy Downers Grove Illinois 60516 United States 2017-01-28

Jeanne Atkinson Woodridge Illinois 60517 United States 2017-01-28

Lynn Drong Romeoville Illinois 60446 United States 2017-01-28

Steve Dickman Downers Grove Illinois 60516 United States 2017-01-28

Sue Buntrock Woodridge Illinois 60517 United States 2017-01-28

Erica Zednick Streator Illinois 61364 United States 2017-01-28

Norm Olsen Woodridge Illinois 60517 United States 2017-01-28

Cyndy Mora Downers Grove Illinois 60516 United States 2017-01-29

Robyn Wojciechowski Woodridge Illinois 60517 United States 2017-01-29

Naomi Deighton Lisle Illinois 60532 United States 2017-01-29

Karla marquis lombard Illinois 60148 United States 2017-01-29

Elizabeth Schroeder Chicago Illinois 60660 United States 2017-01-29

Laura West Downers Grove Illinois 60516 United States 2017-01-29

Cassandra Magnus Lombard Illinois 60148 United States 2017-01-29

Abbey Krull Westmont Illinois 60559 United States 2017-01-29

Veronica Reid Bolingbrook Illinois 60440 United States 2017-01-29

Glen Osness Downers Grove Illinois 60516-3323 United States 2017-01-29

Lee Fuller Downers Grove Illinois 60516 United States 2017-01-29

Melanie Boyd Charlotte North Carolina 28277 United States 2017-01-29

Michelle Ciric Schaumburg Illinois 60195 United States 2017-01-29

Christine Jolaoso Aurora Illinois 60506 United States 2017-01-29

Terry Cheung Woodridge Illinois 60517 United States 2017-01-29

Greg McCambridge Downers Grove Illinois 60516 United States 2017-01-29

Jacob Maples Downers Grove Illinois 60516 United States 2017-01-29

kelly Braun Woodridge Illinois 60517 United States 2017-01-29

Diane Lube Downers Grove Illinois 60516 United States 2017-01-29

Melissa Chorney Woodridge Illinois 60517 United States 2017-01-29

Renee Harris Westmont Illinois 60559 United States 2017-01-29

Carly Miller Downers Grove Illinois 60515 United States 2017-01-29

LuAnne Patno Downers Grove Illinois 60515 United States 2017-01-29

Tyler Spencer Darien Illinois 60561 United States 2017-01-29

Brian Bury Lemont Illinois 60439 United States 2017-01-29

Marc Pato Downers Grove Illinois 60515 United States 2017-01-29

Austin Radecki Bolingbrook Illinois 60440 United States 2017-01-29

Liz Grganto Downers Grove Illinois 60516 United States 2017-01-30

Lauren Larson Downers Grove Illinois 60515 United States 2017-01-30

Garret Moran Woodridge Illinois 60517 United States 2017-01-30

Susan Moran Woodridge Illinois 60517 United States 2017-01-30

Eileen Burel Downers Grove Illinois 60516 United States 2017-01-30

philip kushner Chicago Illinois 60654 United States 2017-01-30

Mike Ortiz Downers Grove Illinois 60516 United States 2017-01-30

Eugenia Medina Joliet Illinois 60433 United States 2017-01-30

Daniel Rutan Chicago Illinois 60618 United States 2017-01-30

Alexa Castillo Woodridge Illinois 60517 United States 2017-01-30

Sandra Carone Downers Grove Illinois 60515 United States 2017-01-30

Rebecca Hobbs Bolingbrook Illinois 60440 United States 2017-01-30

Allison Bartnicki Downers Grove Illinois 60516 United States 2017-01-30

Bryan Szweda Aurora Illinois 60503 United States 2017-01-30

Dave Fusaro Downers Grove Illinois 60516 United States 2017-01-30

C Marie Riccio Lemont Illinois 60439 United States 2017-01-30

Ashley Simoncelli Downers Grove Illinois 60516 United States 2017-01-30

George Dennis Downers Grove Illinois 60515 United States 2017-01-30

Simran Singh Downers Grove Illinois 60516 United States 2017-01-30

Erik Karmgard Downers Grove Illinois 60516 United States 2017-01-30

Matt Worrell Downers Grove Illinois 60515 United States 2017-01-30

Joseph Kunzler Downers Grove Illinois 60515 United States 2017-01-30

Kaley Smith Downers Grove Illinois 60516 United States 2017-01-30

Caitlin Carr Downers Grove Illinois 60516 United States 2017-01-30

Catherine Dickman Downers Grove Illinois 60516 United States 2017-01-30

Kathy Nuzda Downers Grove Illinois 60516-3731 United States 2017-01-30

Jason Spock Downers Grove Illinois 60516 United States 2017-01-30

Susan Schlitz Woodridge Illinois 60517 United States 2017-01-30

Luke Stanczyk Westmont Illinois 60559 United States 2017-01-30

richard mucha Willowbrook Illinois 60527 United States 2017-01-31

Terrance Cieslak Naperville Illinois 60540 United States 2017-01-31

Catrina Freel Bolingbrook Illinois 60440 United States 2017-01-31

Sarah Bales Downers Grove Illinois 60516 United States 2017-01-31

Michael Perino Downers Grove Illinois 60516 United States 2017-01-31

Beth Perino Downers Grove Illinois 60516 United States 2017-01-31

Debbie Garrison Brookfield Illinois 60513 United States 2017-01-31

Kerrin Tom Downers Grove Illinois 60516 United States 2017-01-31

Ewa Rusenovich Naperville Illinois 60564 United States 2017-01-31

Lucas Chapman Chicago Illinois 60610 United States 2017-01-31

Paul Wisniewski Downers Grove Illinois 60515 United States 2017-01-31

mitch Deck Clarendon Hills Illinois 60514 United States 2017-01-31

Tonya Tarr Sparrow Redwood City California 94063 United States 2017-01-31

Debbie Howe Woodridge Illinois 60517 United States 2017-01-31

Kathleen Bormes Downers Grove Illinois 60515 United States 2017-01-31

Phil Buckley Downers Grove Illinois 60516 United States 2017-01-31

Sharon Browne Lisle Illinois 60532 United States 2017-01-31

Lisa Wallace-Keith Lombard Illinois 60148 United States 2017-01-31

Carrie Clements Darien Illinois 60561 United States 2017-01-31

Kelly Camp Naperville Illinois 60563 United States 2017-01-31

Mark Dziedzic Downers Grove Illinois 60515 United States 2017-01-31

Rich Krumwiede Woodridge Illinois 60517 United States 2017-01-31

Brooke Mlano Downers Grove Illinois 60516 United States 2017-01-31

jordan clements Darien Illinois 60561 United States 2017-01-31

Carol Crimmins Downers Grove Illinois 60516 United States 2017-01-31

Shelby Keller New London Wisconsin 54961 United States 2017-01-31

michele reid Cocoa Beach Florida 32931 United States 2017-01-31

Diana Ybarra Yorkville Illinois 60560 United States 2017-01-31

Kenneth Townsend Bolingbrook Illinois 60440 United States 2017-02-01

Sarrah Ludwig Downers Grove Illinois 60516 United States 2017-02-01

Carolyn Barclay Chicago Illinois 60655 United States 2017-02-01

Mary Toth Downers Grove Illinois 60516 United States 2017-02-01

John Shimanek Downers Grove Illinois 60516 United States 2017-02-01

Kim Rasmussen Schaumburg Illinois 60195 United States 2017-02-01

Linda Rasmussen Westmont Illinois 60559 United States 2017-02-01

Carol Kincaid Madison Wisconsin 53704 United States 2017-02-01

Peter Allard jr Woodridge Illinois 60517 United States 2017-02-01

Sue Allard Woodridge Illinois 60517 United States 2017-02-01

Dan Watson Woodridge Illinois 60517 United States 2017-02-01

Debra Welch Northbrook Illinois 60062 United States 2017-02-01

Andreanna Moravec Woodridge Illinois 60517 United States 2017-02-02

Cheryl Ruoff Downers Grove Illinois 60516 United States 2017-02-02

Danny Herrera Woodridge Illinois 60517 United States 2017-02-02

Patricia Peterman Glendale Heights Illinois 60139 United States 2017-02-02

Timothy Curran Lisle Illinois 60532 United States 2017-02-02

Anthony Lypp Naperville Illinois 60565 United States 2017-02-02

Jeff Dillon Bolingbrook Illinois 60440 United States 2017-02-02

LuAnn Costello Downers Grove Illinois 60516 United States 2017-02-02

Chantel Riha Downers Grove Illinois 60516 United States 2017-02-02

Ashley Marchewka Lisle Illinois 60532 United States 2017-02-02

Dan Baker Downers Grove Illinois 60515 United States 2017-02-02

Sue Macauda Downers Grove Illinois 60515 United States 2017-02-02

Eric Marchewka Downers Grove Illinois 60516 United States 2017-02-02

Rebecca Booher Downers Grove Illinois 60516 United States 2017-02-02

Barb Warren Downers Grove Illinois 60515 United States 2017-02-03

Sandra Barker Woodridge Illinois 60517 United States 2017-02-03

Lynda Frederick Downers Grove Illinois 60516 United States 2017-02-03

David Hagen Plainfield Illinois 60544 United States 2017-02-03

Judy Kunzler Plainfield Illinois 60544 United States 2017-02-03

Denise Jecmen Tinley Park Illinois 60477 United States 2017-02-03

Joseph Kuchar Oswego Illinois 60543 United States 2017-02-03

Mark Andrews Bolingbrook Illinois 60440 United States 2017-02-03

Barbara Escamilla Bolingbrook Illinois 60440 United States 2017-02-03

Terri Kondraschow Darien Illinois 60561 United States 2017-02-03

Walter Dudek Downers Grove Illinois 60516 United States 2017-02-04

Jackie Dudek Downers Grove Illinois 60516 United States 2017-02-04

Staci Schoening Downers Grove Illinois 60516 United States 2017-02-04

Nick Paulson Bolingbrook Illinois 60440 United States 2017-02-04

Jonathan Gauthier Lockport Illinois 60441 United States 2017-02-04

Bill Shimanek Downers Grove Illinois 60516 United States 2017-02-04

C.J. Skok Downers Grove Illinois 60516 United States 2017-02-04

Mike Brill Wheaton Illinois 60187 United States 2017-02-04

Robert N Downers Grove Illinois 60516 United States 2017-02-04

Jack Pitsch Downers Grove Illinois 60516 United States 2017-02-04

Kendra Huizinga Downers Grove Illinois 60516 United States 2017-02-04

Stacy LaMarca Westmont Illinois 60559 United States 2017-02-04

Dan Baker	Downers Grove	Illinois	60515	United States	2017-02-02
Sue Macauda	Downers Grove	Illinois	60515	United States	2017-02-02
Eric Marchewka	Downers Grove	Illinois	60516	United States	2017-02-02
Rebecca Booher	Downers Grove	Illinois	60516	United States	2017-02-02
Barb Warren	Downers Grove	Illinois	60515	United States	2017-02-03
Sandra Barker	Woodridge	Illinois	60517	United States	2017-02-03
Lynda Frederick	Downers Grove	Illinois	60516	United States	2017-02-03
David Hagen	Plainfield	Illinois	60544	United States	2017-02-03
Judy Kunzler	Plainfield	Illinois	60544	United States	2017-02-03
Denise Jecmen	Tinley Park	Illinois	60477	United States	2017-02-03
Joseph Kuchar	Oswego	Illinois	60543	United States	2017-02-03
Mark Andrews	Bolingbrook	Illinois	60440	United States	2017-02-03
Barbara Escamilla	Bolingbrook	Illinois	60440	United States	2017-02-03
Terri Kondraschow	Darien	Illinois	60561	United States	2017-02-03
Walter Dudek	Downers Grove	Illinois	60516	United States	2017-02-04
Jackie Dudek	Downers Grove	Illinois	60516	United States	2017-02-04
Staci Schoening	Downers Grove	Illinois	60516	United States	2017-02-04
Nick Paulson	Bolingbrook	Illinois	60440	United States	2017-02-04
Jonathan Gauthier	Lockport	Illinois	60441	United States	2017-02-04
Bill Shimanek	Downers Grove	Illinois	60516	United States	2017-02-04
C.J. Skok	Downers Grove	Illinois	60516	United States	2017-02-04
Mike Brill	Wheaton	Illinois	60187	United States	2017-02-04
Robert N	Downers Grove	Illinois	60516	United States	2017-02-04
Jack Pitsch	Downers Grove	Illinois	60516	United States	2017-02-04
Kendra Huizinga	Downers Grove	Illinois	60516	United States	2017-02-04
Stacy LaMarca	Westmont	Illinois	60559	United States	2017-02-04
Jennifer Colangelo	Downers Grove	Illinois	60515	United States	2017-02-04
Karen Markley	Palos Hills	Illinois	60465	United States	2017-02-04
Joyce Kacmarcik	Woodridge	Illinois	60517	United States	2017-02-04
Lauren Ake	Denver	Colorado	80210	United States	2017-02-04
Lisa Burger	Cedarburg	Wisconsin	53012	United States	2017-02-04
Lindsay Hagerty	Woodridge	Illinois	60517	United States	2017-02-04
Sara Shulman	Chicago	Illinois	60622	United States	2017-02-04
Marni Proctor	Woodridge	Illinois	60517	United States	2017-02-04
Bevery Binder	Chicago	Illinois	60616	United States	2017-02-04
Sherry Sejnost	Downers Grove	Illinois	60516	United States	2017-02-04
Alan Spindler	Downers Grove	Illinois	60516	United States	2017-02-04
Sarah Reece	Downers Grove	Illinois	60516	United States	2017-02-04
Phillip Svetich	La Grange	Illinois	60525	United States	2017-02-04
Betty Svetich	La Grange	Illinois	60525	United States	2017-02-05

John Svetich La Grange Illinois 60525 United States 2017-02-05	
Emma Cardinale Chicago Illinois 60655 United States 2017-02-05	
Patrick O'Malley Woodridge Illinois 60517 United States 2017-02-05	
Steven Svetich Willow Springs Illinois 60480 United States 2017-02-05	
christina lobraco Downers Grove Illinois 60516 United States 2017-02-05	
Jennifer Anteliz Woodridge Illinois 60517 United States 2017-02-05	
David Anteliz Woodridge Illinois 60517 United States 2017-02-05	
Kurt Schlueter Downers Grove Illinois 60516 United States 2017-02-05	
Erin McGinn Chicago Illinois 60622 United States 2017-02-05	
Ryan Mcginn Downers Grove Illinois 60515 United States 2017-02-05	
Amy Reichard Aurora Illinois 60503 United States 2017-02-05	
Albert Cook Woodridge Illinois 60517 United States 2017-02-05	
Elena Cash Downers Grove Illinois 60516-1716 United States 2017-02-05	
Erica Neidlinger Downers Grove Illinois 60516 United States 2017-02-05	
Jeff Lifka Downers Grove Illinois 60516 United States 2017-02-05	
Carol Skowronski Downers Grove Illinois 60516 United States 2017-02-05	
Becky Hefty Downers Grove Illinois 60515 United States 2017-02-05	
Lisa Lazzaretto Downers Grove Illinois 60516 United States 2017-02-05	
Chris Schumacher Downers Grove Illinois 60516 United States 2017-02-05	
Scott Larson Downers Grove Illinois 60516 United States 2017-02-05	
Cynthia Hodges Downers Grove Illinois 60516 United States 2017-02-05	
Rachel Jansto Woodridge Illinois 60517 United States 2017-02-05	
Juli Kent Downers Grove Illinois 60516 United States 2017-02-05	
Russell Novotny Woodridge Illinois 60517 United States 2017-02-05	
Jessica Amedeo Downers Grove Illinois 60516 United States 2017-02-05	
Mary Kurnik Downers Grove Illinois 60516 United States 2017-02-05	
Paige Diprospero Downers Grove Illinois 60516 United States 2017-02-05	
Phil Svetich Downers Grove Illinois 60516 United States 2017-02-05	
Paulette Burdick Darien Illinois 60561-1769 United States 2017-02-05	
Abbey Kenney Downers Grove Illinois 60516 United States 2017-02-05	
Brett Keller Downers grove Illinois 60515 United States 2017-02-05	
Catherine Heinrich Woodridge Illinois 60517 United States 2017-02-05	
Ariana Konhilas Westmont Illinois 60559 United States 2017-02-05	
Claire Dillon Lisle Illinois 60532 United States 2017-02-05	
Todd Lipinski Lisle Illinois 60532 United States 2017-02-05	
Maureen Bauer Darien Illinois 60561 United States 2017-02-05	
Ray Redding Downers Grove Illinois 60515 United States 2017-02-05	
Lauren Mapes Downers Grove Illinois 60516 United States 2017-02-05	
Nikki Mentone Chicago Illinois 60661 United States 2017-02-05	
Kathy Mentone Willowbrook Illinois 60527 United States 2017-02-05	

Dusko Kuzmanovic	Downers Grove	Illinois	69516	United States	2017-02-05	
Donna Svetich	Lockport	Illinois	60441	United States	2017-02-05	
Nancy Bauer	Darien	Illinois	60561	United States	2017-02-05	
Cammie Depke	Downers Grove	Illinois	60516	United States	2017-02-05	
andrea erickson	Downers Grove	Illinois	60516	United States	2017-02-06	
Dawn Larson	Badger	Iowa	50516	United States	2017-02-06	
Tom Hobein	Downers Grove	Illinois	60515	United States	2017-02-06	
Elizabeth Ward	Downers Grove	Illinois	60516	United States	2017-02-06	
Sheri Walsh	Naperville	Illinois	60565	United States	2017-02-06	
Adrienne Svetich	Lockport	Illinois	60441	United States	2017-02-06	
Olivia Svetich	Lockport	Illinois	60441	United States	2017-02-06	
Jessie Svetich	Lockport	Illinois	60441	United States	2017-02-06	
Sara Svetich	Lockport	Illinois	60441	United States	2017-02-06	
Roger Genschoreck	Downers Grove	Illinois	60516	United States	2017-02-06	
Karyn Grannan	Naperville	Illinois	60564	United States	2017-02-06	
Richard Tucker	Naperville	Illinois	60565	United States	2017-02-06	
Michael Breedlove	Lisle	Illinois	60532	United States	2017-02-06	
Barbara Melone	Downers Grove	Illinois	60516	United States	2017-02-06	
Terri J LONG	Downers Grove	Illinois	60516	United States	2017-02-06	
Joseph Sheehan	Woodridge	Illinois	60517	United States	2017-02-06	
Denise Andreuccetti	Downers Grove	Illinois	60516	United States	2017-02-06	
Joe McNamara	Downers Grove	Illinois	60516	United States	2017-02-06	

Comments

Name	Location	Date	Comment
Cathi Loris	Downers Grove, IL	2017-01-20	Roundheads is a staple in our community!!! It's like family Don't let big corporations take over our communities .. they need to learn to co exist not take over!!
Matthew Harper	Downers Grove, IL	2017-01-20	Great place, Great family. Need more family business like this one in our neighborhood.
Kellie Gray	Westmont, IL	2017-01-20	KEEP OUR ROUNDHEADS!!!!!
Matt orton	Willowbrook, IL	2017-01-20	Roundheads is a staple in the community and there are 4 other drive thru Walgreens pharmacies within just a few miles
Nicole Wagner	Greencastle, IN	2017-01-20	This is a family owned and run business. It has been a part of our community for generations. The small business in our community should be more important than a corporation.
Julie Wagner	Woodridge, IL	2017-01-20	Roundheads is a family owned restaurant that goes above and beyond helping their community. To force them to close or ask them to take on the very expensive financial burden of "starting over" and relocating will have an effect on the entire community that depends on this place to help them with their fundraisers, celebrations, donations for charity, etc. The argument that this is going to better for the strip mall and other businesses, there have been countless communities, and peer-reviewed surveys across the country, all reach a similar conclusion that when big corporate one stop shops move in, small businesses and jobs move out. Keep Downers Grove's heartbeat alive! Say no to Walgreens!
Samantha Gill	Downers Grove, IL	2017-01-20	Thank you everyone!!! My family really appreciates all your support!!!!
Virginia mulder	Downers Grove, IL	2017-01-20	Roundheads has been a huge part of the community! It would be a shame to kick them out for a Walgreens which there is one located on Maple and RT 53 less than a mile away!
Erinn Davis	Downers grove, IL	2017-01-20	I love this place
Amanda Stevens	Woodridge, IL	2017-01-20	We love Roundheads, good family restaurant
Joseph Caputo	Shorewood, IL	2017-01-20	I'm a friend of the family.
Evynn Davis	Downers Grove, IL	2017-01-20	I love Roundheads and I am lucky enough to be employed by the Nagy Brothers.
Crystal Austin	New Orleans, LA	2017-01-20	I shared my life here. Please don't take it away
Joseph Kairis	Lisle, IL	2017-01-20	One of the best family own businesses in the area.
Brenda Hoppestad	Woodridge, IL	2017-01-20	We love Roundheads! We started going there because we liked the food but within no time at all we began going to see the "family!" All the employee and the Nagy family! This is more then a restaurant it's a part of our community! We fully support Saving Roundheads!
Morgan Dircks	Downers Grove, IL	2017-01-20	Roundhead is a stable in the community. The Walgreens right down the street is never even busy, probably because there are 4 others within a 5 mile radius. If they need the space so badly, use the vacant Dominic's building right down the street. This country was founded on small business, even Walgreens was a small business at one time. Don't kick small business out of their home when there are other solutions.
Melissa Harbauer	Downers Grove, IL	2017-01-20	They are a great family and great restaurant! I support local!

Recipient: Samantha Gill

Letter: Greetings,

Save Roundhead's From Being Forced to Close!

Name	Location	Date	Comment
Lauren Britton	Villa Park, IL	2017-01-20	I have grown up going to roundheads since their Main Street location, I loved seeing them grow into their Woodward Location, and now that I currently live in Villa Park (and no longer in Downers Grove), I now still go to the Lombard location. It's not just a pizza place, a piece of my youth!
William Neustadt	Downers Grove, IL	2017-01-20	Love Roundheads and don't want to have to deal with relocating....and there are enough Walgreens !!!
Vanessa Chernivsky	Downers Grove, IL	2017-01-20	When I moved to Woodridge Roundheads became my third place. A place where I could go to laugh when I was upset and a place where people are always friendly and always welcoming. And the pizza is bomb!
Shannon Sigmund	Saint Joseph, MI	2017-01-20	It's Roundhead's!! It was such a staple in my family's life growing up - would hate to see it go!
Tim Adams	Downers Grove, IL	2017-01-20	I have loved going to roundheads since I was a little kid!!! It a great relaxing family place
Mary Tennyson	Woodridge, IL	2017-01-20	We have been customers of Roundheads and friends of the Navy family since they opened their first hot dog stand! It's WRONG that once again, big business is trying to push little businesses out! There is MORE THAN ENOUGH room in that shopping center for everyone! Put your new Walgreens at the other end of the mall...there's PLENTY of ROOM down there!
Mike Mytys	Woodridge, IL	2017-01-20	Roundheads is the cornerstone of the community
Samantha Gill	Downers Grove, IL	2017-01-20	You guys are all amazing! Thank you for all your kind words! This means the world to us!!!
Chandler Roberts	Naperville, IL	2017-01-20	I love their pizza
Alex Toomey	Elmhurst, IL	2017-01-20	It's a great hang out place for all type of sporting events
Susan Anderson	Woodridge, IL	2017-01-20	It's a favorite spot for pizza. The Nagy's are wonderful people. We don't really need a new Walgreens.
Nicole Voelz	Bolingbrook, IL	2017-01-20	Their food is amazing
Lee Reiter	Woodridge, IL	2017-01-20	My whole family loves this place
Amy Filip	Downers Grove, IL	2017-01-20	I support local business!
Danielle Wright	Downers Grove, IL	2017-01-20	This is family owned restaurant who welcomes all families. They built with love, passion, devotion. Roundheads needs to stay open and remain effecting families lives how it has been for 20 years. Their food is simply amazing and trying to take a family place and turn it into another Walgreen's is outrageous. We have too many Walgreen's and not enough family owned restaurants. Walgreen's you're crushing our Town's families by tempting to do this. I only hope Roundheads you say strong and fight!!!! Thank you for your amazing food, personable wait staff, and always keeping the family atmosphere alive. Stay positive!
Amy Cohen	Westmont, IL	2017-01-20	Because I love Round heads, it has been in our neighborhood since my kids were small. I have so many fond memories of roundheads with my family.
Jan Mulqueeny	Downers Grove, IL	2017-01-20	I love Roundheads and there is PLENTY of space in the Meadowbrook Mall for Walgreens to build a free standing store. No need to force out a Downers Grove family business!
Sarah Peterwas moran	Downers Grove, IL	2017-01-20	It's the only place to get to within walking distance for a beer, dinner, socializing. A great thing to do during most seasons. It's like our neighborhood pub. One of life's little pleasures
Nicole Fournier	Willowbrook, IL	2017-01-20	It is a wonderful community staple, that needs to stay and not be forced out. And the family are great and nice people.

Name	Location	Date	Comment
kathleen harmon	downers grove, IL	2017-01-20	forcing Roundheads out is not good business.....Walgreens should know better!!
Jenny Taake	Downers Grove, IL	2017-01-20	I love Roundheads! Great family business!
rachel moore	Woodridge, IL	2017-01-20	We don't need a walgreens there. KEEP ROUNDHEADS
Adam Bykowski	Woodridge, IL	2017-01-20	Save Roundheads!
Stephanie Trakan	Glen Ellyn, IL	2017-01-20	I have so many good memories here!!
Jennifer Kurek	Lombard, IL	2017-01-20	Love roundheads!!!
Dan Murray	Lemont, IL	2017-01-20	I've been coming to Roundhead's (and JnJ's before that) since they opened. It's a shame that Downers would even consider displacing a locally-owned business in order to put a Walgreens in that's already a block away. Pointless.
Amy Perino	Downers Grove, IL	2017-01-20	I'm signing because this is my family's favorite restaurant. We have been customers for over 20 years and it would be terrible to see it go.
Jacob Birks	Pacific, WA	2017-01-20	I was transferred to downers grove in 2008 for work. Round heads was the first restaurant I went to because it was closest. I had zero friends since I was from a different state. From the first time I went there I never felt unwelcome. The staff quickly remembered my name and I was always greeted with a warm hello. Joe even let me push the button when the blackhawks would score. This place means a lot to me and I'm not even from there. It needs to stay. That neighborhood doesn't need another Walgreens.
Eric Webb	Downers Grove, IL	2017-01-20	We have enough chain stores occupying space. Keep the local businesses.
Jennifer Roden	Chicago, IL	2017-01-20	this is a great place to bring a family
Charles Gilbert	Downers Grove, IL	2017-01-20	I love the food,and family atmosphere
Jason Genschoreck	Downers Grove, IL	2017-01-20	It's a family built business with great food and atmosphere. Joe is almost always there and he always makes a point to meet and greet all of his patrons, that is unheard of nowadays. Walgreens has plenty of other space in that lot to rebuild a new store, don't need the restaurant to go anywhere.
Cathryn Augustine	Downers Grove, IL	2017-01-20	Roundheads is a family owned restaurant that goes above and beyond helping their community. To force them to close or ask them to take on the very expensive financial burden of "starting over" and relocating will have an effect on the entire community that depends on this place to help them with their fundraisers, celebrations, donations for charity, etc.
MARK LIGUNAS	Lombard, IL	2017-01-20	i love this place and have played bags here for the past 6 years
Damien Burkett	San Marcos, TX	2017-01-20	I support local businesses and I visited here many times. It's a great family establishment and families should be able to enjoy them for years to come!
Robert Springer	Joliet, IL	2017-01-20	This is a great place and many memories. Plus it's a good business for downers grove!
Alyssa Pressley	Downers Grove, IL	2017-01-20	I'm signing because Roundheads is more then a sport bar and grill, it's a warm and welcoming family restaurant! When walking into the place, it's as if you are walking into an extended family's home for a get together! So inviting and so caring by all! I have made great memories that are unforgettable here at this restaurant over there years! Please #saveroundheads
Charles Schmidt	Downers Grove, IL	2017-01-20	We have plenty of Walgreens, but there's only one Roundheads. Love their pizza and they are a great local brand. They need to stay.
Chris Hogrefe	Plainfield, IL	2017-01-20	My family and I have been going to Roundheads for years!
Dan Motherway	Darien, IL	2017-01-20	It's one of my favorite places. Pizza is great as well.

Name	Location	Date	Comment
Sylvia McIvor	Darien, IL	2017-01-20	There are plenty of chain store pharmacies in the area but not enough family-owned restaurants. Stop the senseless commercialization of our neighborhood!
Jerry Christensen	Downers Grove, IL	2017-01-20	Roundhead's and the Nagy family have been great for DG and the surrounding area. And Roundhead's is a tradition.
Kathryn Chmela	Chicago, IL	2017-01-20	There is a Walgreens right down the street. We absolutely do not need another Walgreens pushing out a small business in downers grove!! My family and I love roundheads and would be so sad to see them close
Teri Azzarello	Woodridge, IL	2017-01-20	I like the family and they have great food and needs to stay right where they are. Very convenient and central location.
Natalie Trakan	Glen Ellyn, IL	2017-01-20	Love Roundheads!!
Jacob Oprondek	Romeoville, IL	2017-01-20	Tearing down a pillar of the community just so Walgreens can have a drive-thru is raw corporate greed. Walgreens is truly showing they don't care about the community or people. Roundheads has given me extremely fond memories that I will hold near and dear to my heart. I love Roundheads and it will stay.
Jessica Morman	Woodridge, IL	2017-01-20	We love roundheads! We go as a family all the time!!
Sharon Zabransky	Woodridge, IL	2017-01-20	Neighborhood establishment
Christian St John	Downers Grove, IL	2017-01-20	Roundhead's has been a fixture in the community as far back as I can remember. To replace it with a Walgreens seems like a waste, particularly when there is a CVS a mile east of here and a Target a quarter mile west.
Terri Ambrosini	Downers Grove, IL	2017-01-20	I know the owner and they are a great family. This is How they make a living. Shame on Walgreens
Tim Chmela	Downers Grove, IL	2017-01-20	I love Roundheads. Family owned business and the family is amazing. They have done good things for the community and serve great pizza.
Angela Rauen	Downers Grove, IL	2017-01-20	Round Heads is a family owned wonderful restaurant. It belongs in a community.
Joe Swanson	Manteno, IL	2017-01-20	I want to save Roundhead's!
Christy Lyons	Glen Ellyn, IL	2017-01-20	I work here and I love it. Please fight to help us stay!
Joe Kelley	Lombard, IL	2017-01-20	I love that place!
April Sigwalt	Downers Grove, IL	2017-01-20	I have grown up in this area my hole life. Roundheads is a very family friendly place to go. My brother has had many birthday parties there and me and alot of are family goes there for all occasions. Best place to watch a blackhawks game. Best place to go in that hole strip mall.
cathy draayers	Downers Grove, IL	2017-01-20	I want to keep rounds heads in the neighborhood. we don't need another walgreens.
Dave Emery	Woodridge, IL	2017-01-20	I've had so many memories and made such great friends at that place. Going back to IL just wouldn't be the same without Roundhead's!!! Fight to save it!!
Jonah Johnson	Naperville, IL	2017-01-20	I grew up going there
LUIS DE ANDA	Woodridge, IL	2017-01-20	Love this place!
Alicia Maderak	Chicago, IL	2017-01-20	We love Roundies!
Lee Reiter	Downers Grove, IL	2017-01-20	I've been part of the Roundheads community since day one. To lose this business would be a terrible loss to the community.
Tanya Scheibe	Downers Grove, IL	2017-01-20	This restaurant is one of my favorite places. It has such a great family feeling that is frequently disappearing these days. Such a wonderful small business should not be forced to close.
Corey Grempka	Downers Grove, IL	2017-01-20	To support small business and keep traffic flow down in the area.

Name	Location	Date	Comment
Patrick Lewellyan	Decatur, IL	2017-01-20	Because I love going there when I'm come home from college
Sean Charnas	Darien, IL	2017-01-20	Because I love Roundheads and their staff
Alex Rateike	Raleigh, NC	2017-01-20	It's a great part of the community and would hate to see it go. Plenty of great memories there
Jennifer Guardi	Downers Grove, IL	2017-01-20	I love this family run business. Our area would not be the same without it!
Meghan McVeigh	Aurora, IL	2017-01-20	I've been going to Roundheads since I was a kid. Now I take my family there, we always enjoy the food and drinks. There aren't many GOOD small pizza restaurants around anymore don't take Roundheads from us!!
Maureen Garcia	Downers Grove, IL	2017-01-20	I love Roundheads! It's the Garcia Pizza go to on Friday nights!
Lynn Reiter	Downers Grove, IL	2017-01-20	I love this place and the family who owns it!!!!
Joey Babyat	Bolingbrook, IL	2017-01-20	Roundheads has always been a gathering spot for after little league/football games, watching sports games, or just grabbing a beer and food. #SAVEROUNDHEADS
Nancy Justis	Oswego, IL	2017-01-20	This is a wonderful family run establishment that knows and values their customers!
Carrie Vodnik	Downers Grove, IL	2017-01-20	I've been going there for years and it's our " go to" after softball games . We love it.
Jessica Mendrala	Downers Grove, IL	2017-01-20	I'm signing because Roundheads is one of my family's favorite places to eat. Anytime we go in there they know us, they remember us, and they make us feel like family. The food and service is always top notch.
Erin Kerrigan	Batavia, IL	2017-01-20	I'm signing to help support this family own business that has been around for years. You can't have a valentine's day dinner with out a heart shape pizza from round heads.
Christine Roberts	Downers Grove, IL	2017-01-20	Love Roundheads. We don't need another giant chain store.
Bryan Kato	Downers Grove, IL	2017-01-20	to keep roundheads open
Jordan Oprondek	Woodridge, IL	2017-01-20	Roundheads has been a huge part of my life for a long time. The memories are endless and the people I have met have become family! I can't imagine my life without this place!
Mary McLain	Downers Grove, IL	2017-01-20	We need Roundheads, we do not need another Walgreens. Roundheads is a great family friendly restaurant.
Linda Hansen	Downers Grove, IL	2017-01-20	I love going there with my family.
Jennifer Bouma	Woodridge, IL	2017-01-20	Great place! No real reason to force them out!!
Linda Rektorski	Downers Grove, IL	2017-01-20	Good neighborhood pizza place and great pizza. Family owned business. Wonderful people work there.
Jacqueline Pabis	Columbia, MO	2017-01-20	This is an amazing establishment that I've grown up in.
Brandee Clemons	Downers Grove, IL	2017-01-20	There are lots of empty buildings in that area, Walgreens can have one of those!
Jim Devitt	Woodridge, IL	2017-01-20	This is absolutely crap!!! Roundheads is an institution here! If Walgreens wants to move, they can take over the old Dominick's building!!!
Jake Manzke	Westmont, IL	2017-01-20	We do not need another convenience store. We need more small businesses and restaurants in the area!
Guy Skinner	Downers Grove, IL	2017-01-20	The Nagy family is a STAPLE in the downers grove area. The friendliest people ... FAMILY OWNED AND RUN ... BEST PIZZA IN THE WORLD ... and many of us involved and coaching youth baseball .. our kids grew up there eating pizza after games.

Name	Location	Date	Comment
Ashley Prete	Chicago, IL	2017-01-20	THIS PLACE CANNOT CLOSE I GREW UP NEARBY AND THIS WAS THE BEST PLACE TO GO. THIS WOULD BE A LOCAL TRAGEDY TO HAPPEN. PLEASE STAY IN BUSINESS!!!!
Luke Munro	Houston, TX	2017-01-20	The community needs this establishment more than an upgraded convenience store.
Samantha Mercer	Wilmington, IL	2017-01-20	I love all their locations the people and the pizza
Jillian Mayo	Woodridge, IL	2017-01-20	Because they have great pizza and a warm atmosphere.
Christopher Mast	Woodridge, IL	2017-01-20	My family and I love the food and atmosphere.
Fritz Wilson	Lisle, IL	2017-01-20	We don't need another Walgreens. Roundheads is a staple in our community. They are good people who make good food, and make our community a better place.
Jenna Vombrack	Hanover Park, IL	2017-01-20	I'm signing this because this is one of our favorite places to come to eat with our family. Everyone there is amazing, and service is always great. #1 food every time! Thank you!
Lilly Gornick	Villa Park, IL	2017-01-20	The owner is very nice and I enjoy going to Roundheads to watch a Hawks or Cubs game it's always a great place to go to have a good time :)
Marilyn McVeigh	Downers Grove, IL	2017-01-20	Roundheads is a family business and they should not be forced out!! This is how they make a living. AND we DO NOT need another Walgreens!!!
Susan Ianucha	downers Grove, IL	2017-01-20	We need it !!
Genevieve Cook	Lisle, IL	2017-01-20	This place is home-grown and is great for hanging with friends. Great food and atmosphere too. I love family businesses too, having worked for a couple of them.
Emily Collins	Chicago, IL	2017-01-20	Love this place!
Shane Mastroine	Downers Grove, IL	2017-01-20	This place is forever engraved into my life for being just walking distance from my very first apartment in Chicagoland. So many memories, first dates, celebrations, etc. It's hard to find culture these days within Chicago's suburbs, and Roundhead's is the reason Downers Grove stands out. Our local, independently and family owned businesses are what give it life. We can't let this one slip away. This is their corner; their location; their intersection.
Lori Herrera	Downers Grove, IL	2017-01-20	Round heads is a family oriented place. They support our sporting events for all ages. Most importantly food is great.
stew johnsen	downers grove, IL	2017-01-20	My family and I have been enjoying Roundheads food, fun and feel as if we are a part of their family, since they served up their good eats and friendship out of their little pizza joint by the ace hardware. They are an institution in our community and to blatantly disregard their service to the community over the years, or the community itself, disgusts me. We rely on Roundheads as a place to relax and meet with neighbors, family and friends, and everyone must join together to avoid this travesty - it is the least we can do for all that Roundheads has done for us!
Stephanie Tarczon	Woodridge, IL	2017-01-20	I think it's an awesome place to hang out - enjoy a beer or two and food is really good
James Guinn	Downers Grove, IL	2017-01-20	Long time customer
Kevin Bennett	Downers Grove, IL	2017-01-20	We don't need anymore walgreens.
Ty West	San Antonio, TX	2017-01-20	I Support This Cause. It Is Noble, To Me.
Doug Williams	Elmhurst, IL	2017-01-20	this is a great place to just eat and have a drink with friends

Name	Location	Date	Comment
Lisa DeFily	Downers Grove, IL	2017-01-20	I want this restaurant to stay. It's a great family restaurant. Walgreens already has a location- if they want to move they should build in a empty space and not force out a great family business
Kari Rios	Bolingbrook, IL	2017-01-20	I'm signing because this is a great place to be able to hangout with family and friends!!
John Bleyaert	La Grange Park, IL	2017-01-20	It is a great place run by a great family that our family has grown up with! Hate to lose it!
julie glass	Downers Grove, IL	2017-01-20	I love there food and the family is a great bunch to know all the kids are so nice and work so hard at the business. I hate to see good people shut down when they have such good food. not to mention there always packed never a seat to be found. that's a good thing
Darlene Kouba	Downers Grove, IL	2017-01-20	I love Roundheads and Walgreens at 63rd and Belmont meets my needs.
Jim Rietz	Lady Lake, FL	2017-01-20	I used to live blocks away, but still visit! Roundheads is a Great Place!
Brad Joseph	Lisle, IL	2017-01-20	I like Jeanne, and I always have fun at Roundheads.
Barbara Hinsberger	Naperville, IL	2017-01-20	I have known this family and restaurant for years. Always see at least one of the family members there whenever I go. Please leave them alone!
cynthia pavlick	Downers Grove, IL	2017-01-20	It is a great place with great food. Staff has always been friendly. They should never be forced to move! They are a community asset. Some have commented about Walgreens...we sure don't need another one at least not there. Save Roundheads!
Angela Rauen	Downers Grove, IL	2017-01-20	We love you all and can't imagine you going anywhere! Let us know how we can help... We will see you Monday for dinner. Also hope to make February 6th!
Mary Kiser	Woodridge, IL	2017-01-20	We love the family and the restaurant. We have been going to RoundHeads since it was a small restaurant on Main St. They make you feel like part of their family. Forgot Walgreens!!!!
Jared McGriff-Culver	Bolingbrook, IL	2017-01-20	It's a staple in my childhood and now my very own children. Great place and atmosphere in the DG area
Becky Singer	Westmont, IL	2017-01-20	This is what's wrong with government.... forcing small businesses out for a chain. Terrible.
Tina Bowen	Woodridge, IL	2017-01-20	I have many fond family memories of dining at Roundheads with my family over the years. It IS a family eatablishment and it would be a great loss to Downers Grove if the restaurant is forced out for YET ANOTHER WALGREENS!!
jaimie petersen	Woodridge, IL	2017-01-20	NO WALGREENS!!!
Sharon Christ	Downers Grove, IL	2017-01-20	It's a nice neighborhood place! They can have the old Dominicks building for whatever it is they want to do!
William Docauer	Downers Grove, IL	2017-01-20	Love the place dumb that they are being forced out. That's not right
Christian Pfluger	Downers Grove, IL	2017-01-20	I grew up in Downers Grove right by the Belmont train station and have eaten at Roundheads countless times. There are fewer and fewer family owned neighborhood businesses these days and it's beyond shameful that they would have to make room for an overpriced corporate chain. Please leave Roundheads where it is!
Bruce Filipiak	Bolingbrook, IL	2017-01-20	I like the pizza.
Kristen Avery	Downers Grove, IL	2017-01-20	I chose to move to Downers Grove for the local, quaint, unique feel.

Name	Location	Date	Comment
Rafael Saura	Aurora, IL	2017-01-20	I've spent many years coming here and met a lot of people in still friends with today. The staff is excellent and always remembers you whenever you come by. There's plenty of space to add the walgreens without getting rid of roundheads.
Jeff Wagner	Downers Grove, IL	2017-01-20	Good food...great beer...fantastic friends!!
Lindsay tomera	Downers Grove, IL	2017-01-20	I love roundheads! My boyfriend and I come here for our pizza!
Ali Woitovich	Downers Grove, IL	2017-01-20	The Nagy family was always kind to me as well as my varsity softball team.
Rick McCoy	Darien, IL	2017-01-20	We love Roundheads!!
Michelle Gill	Ravenna, OH	2017-01-20	Every time I'm in downers grove it is a must to stop by Roundheads! Their food is amazing but it's the people that really make you feel like family there!
Carolyn Johnson	Aurora, IL	2017-01-20	Roundheads is a wonderful neighborhood gathering place that needs to remain a part of the community! We should rally our support around this great, local family-owned business!
Brooke Haidamaka	Darien, IL	2017-01-20	We have friend that love that place and I don't think the city has a right to bully or to out bid a place of business. It just seems wrong and unethical! Let them be! Walgreen's can move into the old Doninicks!
Walt Marcis	Bolingbrook, IL	2017-01-20	I have been to Roundheads on a number of occasions, love their pizza and their lunch. It's the kind of place you don't find everywhere, one where you can relax, talk with friends, enjoy good food or watch a sports event. It's ridiculous Walgreen's wants to bully their way in there, why isn't their location at Belmont and 63rd enough? There's no reason for 2 Walgreen's stores so close to each other, especially when it's forcing out such a wonderful restaurant!
Jody Van Schoick	Stow, OH	2017-01-20	Support local family-friendly businesses
Adrian McLaughlin	Downers Grove, IL	2017-01-20	I used to work at Another Round. Amazing staff and owners that are like family to each other and so well connected to their customers, too. They are part of the community.
Marie Kalas	Bloomington, IN	2017-01-20	Because □+□+□
Paul Zimmermann	Woodridge, IL	2017-01-20	We don't need another Walgreens. Roundheads is a Downers Grove classic! Support local business.
Rachel Pote	Woodridge, IL	2017-01-20	I live and work locally and frequent this quaint establishment quite often and am appalled that Walgreens would try and bully their way in. Please reconsider.
Sara Bleyaert	Downers Grove, IL	2017-01-20	I LOVE ROUNDHEADS
Logan Melton	Westmont, IL	2017-01-20	I love round heads
Gail Pistello	Downers Grove, IL	2017-01-20	Great place, Great family, Great food! I hope they stay.
sarah bogaczyk	Downers Grove, IL	2017-01-20	Giving the boot to a local family who has built a great business and supported our community in countless ways to make way for a chain store with an existing location and a lot of local competition? Ridiculous. Let's be the town that supports locally-owned.
Roger From	Mesa, AZ	2017-01-20	Mom was born there, long before Roundheads and she's never been. She has been to walgreens before, she says "They're all the same, who needs another drug store these days anyway."
Moira Quiroga	Downers Grove, IL	2017-01-20	This is one of our favorite places to go in Downers Grove And a great place to bring the family!
Kristee Conrad	Lisle, IL	2017-01-20	Roundheads gives to D99.

Name	Location	Date	Comment
Janice Gill	Peninsula, OH	2017-01-20	I'm signing this petition because closing this restaurant removes from Downers Grove a family restaurant where people can bring their kids, have a great meal at a great price, and feel a part of the community. Not only that,but the loyal employees will be will be losing their jobs by closing this restaurant. Family owned businesses like Roundheads are the heart of our community and our country. Stop Walgreens now!
Joyce Weidemiller	Westmont, IL	2017-01-20	I enjoy this place, great memories
Brian Schimian	Grayslake, IL	2017-01-20	It's time for big pharma to leave us alone.
Gail FundakowskiGailF	Downers Grove, IL	2017-01-20	Roundheads has been party of our community for many years. A thriving business paying taxes should not be closed. Ample parking- a rarity in Downers Grove
Jessica Hyzy	Downers Grove, IL	2017-01-20	The Roundheads family has been a part of my family pretty much my whole life all the way back to JNJ'S bagels, I can't imagine coming back home and there not being roundheads.
Joe Novotny	Downers Grove, IL	2017-01-20	Great place to hang out or bring the family or team! Run by by a great family! Why would any town want to lose a place like that!
Marjorie Kubacki	Downers Grove, IL	2017-01-20	This is a great neighborhood place. Really part of our community, Don't go.
Mandy Dobbins	Downers Grove, IL	2017-01-20	roundheads and its staff have been a big part of my life the last 6 or so years. I live right behind it in the apartments and don't want to see it turn into a Walgreens that will cause more traffic at the intersection of 63rd and Woodward.
Joseph Krivenko	Topeka, KS	2017-01-20	It's a great place and shouldn't close!
Tyler Alsobrook	Woodridge, IL	2017-01-20	I like the pkace
Jaime Tujo	Darien, IL	2017-01-20	Save family owned businesses!
Niles Allen	Austin, TX	2017-01-20	Local and family owned businesses are make this country great.
Cheryl Schultz	Woodridge, IL	2017-01-20	Because I love Roundhead's!
John Gill	Garrettsville, OH	2017-01-20	I've driven 6 hours to get to Downers Grove just to get one of their famous pizzas and enjoy the family atmosphere. The food is amazing and the family makes you feel like you're a member of their family every time you walk in. There's no place else like it. The last thing we need is another Walgreens.
Diana Morter	Darien, IL	2017-01-20	Keep Roundheads open!
Emily Bleuel	Woodridge, IL	2017-01-20	I have been frequenting Roundheads for about 15 years. They have become like family to me and are an important part of our community.
Mike B	Gilbert, AZ	2017-01-20	America!
Gina Bonacchi	Oswego, IL	2017-01-20	This restaurant is a family favorite!
Fran braun	woodridge, IL	2017-01-20	we must allow small business to prosper within our communities. Big box stores will come and go; mostly, go, as evidenced by the pending demise of Macy's, Sears, and demise of Dominick's.
Tammi Kavanaugh	Woodridge, IL	2017-01-20	I've been going to Roundheads since I moved into the area in 2006! This is one of the best establishments in the area!! I never want to see it close it is like coming home when you walk in the door!! It is like one big family and an establishment like this is so hard to find not to mention the food and the atmosphere!!!! It can not close ever!!!!
Rebecca Morisco	Chicago, IL	2017-01-20	I love roundheads and those that work there!
Carmy Fallara	Downers Grove, IL	2017-01-20	Round heads is a favorite locally owned restaurant!

Name	Location	Date	Comment
Erica Hardman	Woodridge, IL	2017-01-20	We don't need another store to sell us shit we don't need, let alone within miles of several others who sell the same stuff. What we need is pizza and local businesses.
Daniel Budd	Downers Grove, IL	2017-01-20	Want to support small business.
Megan Marconi	Glen Ellyn, IL	2017-01-20	I work at Roundheads and love the community
kathy Hampton	Downers Grove, IL	2017-01-20	I hate how Downers is going down hill... Too many people who don't care about the old Downers. Everything has to be bigger nd what they think is better. I won't even go downtown anymore.. a waste
Jill Smith	Aurora, IL	2017-01-20	My husband and I basically grew our relationship in roundheads, would hate to see them closed!
Mary Kubacki	Downers Grove, IL	2017-01-20	It's my favorite spot to come get pizza when visiting from Colorado !!
Edwin Celovsky	Tucson, AZ	2017-01-20	We lived in the Downer's Grove area for years and watched Round Heads grow. Today we visit the area several times a year and always eat at Roundheads multiple times each trip in. We would really miss them. The city needs more hard working private owners and less fast foods.
Abby Ray	Downers Grove, IL	2017-01-20	My family cannot survive without our weekly wings and pizza from Roundheads
anna misiuro	Willowbrook, IL	2017-01-20	because I like this place
June Macak	Akron, OH	2017-01-20	Too many small businesses are losing out to big companies!!
Alyson Lathrop	Woodridge, IL	2017-01-21	Family owned. Great atmosphere! Great food! We don't need another Walgreens!
Kimberly Fenelon	Clarendon Hills, IL	2017-01-21	We don't need one more Walgreens or CVS. Small and family run businesses are the heart of our community.
Annie Rediehs	Downers Grove, IL	2017-01-21	I love our "round" family :)
Donna Kato	Downers Grove, IL	2017-01-21	This is an icon of Downers Grove. Exactly the type of place my family wants in the neighborhood. Family owned businesses as should be the backbone of our community.
Cynthia Jenke	Downers Grove, IL	2017-01-21	We have been Roundhead customers since 1987!
Ursula Wojdyla	Westmont, IL	2017-01-21	I fully support small family businesses. It is sad to see that the mall wants to kill small business. Family businesses are and should be preferred over large corporate business.
Lisa Marrotta	Romeoville, IL	2017-01-21	I work near there and eat lunch often. Always great service and great food.
Beth Riordan	Downers grove, IL	2017-01-21	Our family has been going there for years-it is like family
Craig Lueken	Downers Grove, IL	2017-01-21	There are ample pharmacies servicing the community. Roundheads has been a friend to the community
Michele Ktisrou	Downers Grove, IL	2017-01-21	This is a great family restaurant with a longstanding history in Downers Grove.
David Teska	Lockport, IL	2017-01-21	It is a great family restaurant. Friendly and good for the community.
Kelly Patrickus	Downers Grove, IL	2017-01-21	I want to save this family business!!! What a great family!! They are very generous and very supportive to our schools and childrens sports in the area. Save roundheads!!!!
Katie Battista	Aurora, IL	2017-01-21	I love roundheads
Danielle McGorman	Woodridge, IL	2017-01-21	Roundheads needs to stay! There are plenty of other options in the same area that they could go.
tammy hicks	Woodridge, IL	2017-01-21	This place is family, always got a hug from joe when he was there. We have seen their family grow, as they have seen our family grow. This place is our "Cheers" Friends, family, and good times.

Name	Location	Date	Comment
Brad Clay	Castle Rock, CO	2017-01-21	A friend says they're being forced out! That's not right!
Kristine Ray	Downers Grove, IL	2017-01-21	Our family has been going here for years! Often times on a weekly basis after softball games, daddy daughter dances and celebrations. There's no other place like Roundheads in DG. It's like family!
catherine stull	downers grove, IL	2017-01-21	I like going to roundheads
Kristie McDonald	Hillside, IL	2017-01-21	Small businesses are important!
Peter Eberle	Bolingbrook, IL	2017-01-21	We need to keep family places open!!!
laura allgaier	Downers Grove, IL	2017-01-21	Walgreens is unnecessary. Stick with the location you're at. Ma and Pa stores and restaurants are few and far between. We have been Roundheads people from the very beginning at the 63rd and Main location. Loyalty, family, and friendship. No to Walgreens.
Kara Painter	Downers Grove, IL	2017-01-21	I don't want to see Roundheads close!
Kerry Kinch	Aurora, IL	2017-01-21	I love Roubdheads. Great food, great atmosphere
Pamela Baker	La Grange Highlands, IL	2017-01-21	We love Roundheads. It's a great family friendly establishment that we are always willing to meet up with family, friends, neighbors and have team events. I love stopping in for a beer because they do serve my GF beer which is a bonus!!! I'm all for Walgreen's wanting a space where they can offer a drive-thru, but there are plenty of other spaces to build. Leave Roundheads alone!!!!
Joseph Eberhardt	Lake in the Hills, IL	2017-01-21	Great pizza and memories there! Do not close the doors!!!!
Troy Michalek	Downers Grove, IL	2017-01-21	Great people, great food. A DG staple!
Tom Robin	Winfield, IL	2017-01-21	Locals love this place. Let Walgreens find another location.
karen russnak	Mount Prospect, IL	2017-01-21	When I go to babysit my grand kids Downers Grove, I order dinner to go for all of us fairly often. The food is good and the staff are friendly!
Maribeth Bullard	Woodridge, IL	2017-01-21	Because this place is like a second home.
Lauren Mullins	Hebron, KY	2017-01-21	Roundhead's is a wonderful, fun and energetic gathering spot. I live in KY but frequently visit family in DG. Our first stop is ALWAYS Roundheads. And they were so supportive of my cousin Brooklyn and helped us make her Brooklyn Brave fundraiser a success. The family was fabulous!!!
Ruth Mitera	Downers Grove, IL	2017-01-21	Don't close Rounheads-it's a wonderful family business!
Sean McGorman	Woodridge, IL	2017-01-21	What a great place to go too
Joshua Mercer	Wilmington, IL	2017-01-21	Family parties have given great memories
Sylvia McIvor	Darien, IL	2017-01-21	I have eaten at Roundheads many times. I go there because it isn't just another chain restaurant which we have too many of in the area.
Derek Radek	Joliet, IL	2017-01-21	Great family owned business, not a good image for the community to boot hard working family business
Lisa Jaime	Woodridge, IL	2017-01-21	I love this restaurant and have been coming here for years.
Harlene Murry	Downers Grove, IL	2017-01-21	It's the right thing to do!!
Rick Mason	Lombard, IL	2017-01-21	I am a long time friend of Roundheads and believe it would be a mistake to lose them there a large part of Downers Grove and only reason I go there besides car show!
Jason Spratt	Warrenville, IL	2017-01-21	I grew up in downers and frequently visited Roundheads and still do. Quit trying to push out the little guy.
Meghan Enright	Woodridge, IL	2017-01-21	I love Roundheads - convenient and close and great family friends!
Nick Morlock Morlock	Downers Grove, IL	2017-01-21	Love RHs

Name	Location	Date	Comment
Ellen Jacobs	Highland Park, IL	2017-01-21	I love coming here when I visit from Highland Park. Always an inviting atmosphere and a fun time. Also, great place to get dinner when you are hungry. Salad and pizza are so good. I think Round Heads also brings the community together. Family owned.
Leo R Foertsch	Chicago, IL	2017-01-21	Roundheads is a solid, local, community supported business. There's already Walgreens on every other corner. (There's one 2 blocks away) Don't think we need any more.
Tyler Woods	Wheaton, IL	2017-01-21	Roundheads is amazing!! Shouldn't even be a question whether to close them or not whose ever doing this should be ashamed.
Sue Sheldon	Downers Grove, IL	2017-01-21	NO! I love Roundheads..... Walgreens can go else where in the stip!
Ryan Gengler	Downers Grove, IL	2017-01-21	Being from Aurora this is one of the best sports bars I've ever been too. Walgreen's can find any other corner to be on, and Roundheads brings people together. If Walgreen's comes here, I will never shop at a Walgreen's again.
Delaney Smith	Cuyahoga Falls, OH	2017-01-21	I'm signing because there are too many family businesses going under due to big corporations taking over. It's time to take a stand.
lynn sells	Yorkville, IL	2017-01-21	I support small business. There is a Walgreens two blocks away! No need for another Walgreens.
joey nagy	Westmont, IL	2017-01-21	I grew up in this place. When I was 8 years old every month my grandma would mark how tall I was on the wall and I'd sit down and watch her pay bills while I eat a whole order of mozzarella sticks. Now I'm older and this place has become my job. I love to see all of the regular faces every weekend stop by, because I know that we're obviously doing something right. Let's keep this tradition going. Share this petition with all your friends. #saveroundheads
Rachel Gladysz	Downers Grove, IL	2017-01-21	I'm new to the neighborhood but Roundheads has been very welcoming and way to meet neighbors
Kylene howard	Downers Grove, IL	2017-01-21	I grew up on this pizza. Save roundheads!
Stev Paynter	Glendale Heights, IL	2017-01-21	This is my favorite pizza place to watch games and enjoy friends.
Shannen Allen	Mount Prospect, IL	2017-01-21	My boyfriend and I went here for one of our official dates. We are still together - 11 years later. We live this place and it would break my heart to see this place go. It holds so many memories for us!
Paul Myers	Downers Grove, IL	2017-01-21	Roundheads is an institution!
Tim Petrillo	Downers Grove, IL	2017-01-21	Love roundheads
Kelsey Koziel	Downers Grove, IL	2017-01-21	My family's favorite pizza place.
C Harris	Woodridge, IL	2017-01-21	I love this place
Kelsey Wieties	Downers Grove, IL	2017-01-21	I LOVE ROUNDHEADS!!!
Dan Buonamici	Bolingbrook, IL	2017-01-21	I love this place!
Jessica Corvo	Downers Grove, IL	2017-01-21	I support local business.
Renee Wieties	Clarendon Hills, IL	2017-01-21	I lived in Downers Grove for 29 years. Raised a family in this town. Spent many times with family and friends sharing fun memories at Roundheads.
Randy Jardine	Bolingbrook, IL	2017-01-21	I have enjoyed going to Roundheads for the past ten years that I have lived here. I also pass by three Walgreens in the five miles it takes to get to Roundheads. It would be a shame to close such a great local establishment just so Walgreens can have a better spot for one of their 8,177 stores
Michael Samaan	Bolingbrook, IL	2017-01-21	There's a Walgreens on every corner

Name	Location	Date	Comment
Andrew Jackson	Romeoville, IL	2017-01-21	Great place! Great food! Great owners!
Lyndsey Decosola	Woodridge, IL	2017-01-21	Roundheads is a staple in our community. I have been going there for years! Wonderful atmosphere and fantastic staff! There is a Walgreen's on every corner..
Annette Ohlsen	Downers Grove, IL	2017-01-21	There are other, better options for a Walgreens store than pushing out a landmark local family business.
Lynda Wagner	Woodridge, IL	2017-01-21	We need a place where friends and families can meet and always feel welcome. We do not need a drive-through Walgreens!
Shelia Falconer	Springfield, IL	2017-01-21	No business should be forced to move or close.
Lucille Eliopulos	Denver, CO	2017-01-21	It's my favorite restaurant, we need it!
Steve Szymanski	woodridge, IL	2017-01-21	I have been going to roundheads since the day it opened, and it has been a great place to go with friends and family. Forcing them to close would ruin so many great memories.
Melissa Sorensen (Finlayson)	Bloomington, IL	2017-01-21	Roundheads is owned by a family friend and has been a staple of the community, and a place I go whenever I come home. It would be an absolute shame to see it go!
John Jocke	Naperville, IL	2017-01-21	Roundheads is a unique place with character. Nothing else in the immediate area provides the same experience.
Darlene B	La Grange Park, IL	2017-01-21	Great, long time establishment that does not need to close all because of Walgreens wanting their land....when there's a Walgreens already 2 blocks from here.
Holly Allison	Downers Grove, IL	2017-01-21	My family loves to go to roundheads! It's our go-to place! We would be devastated if it wasn't there!
Greg Basta	Romeoville, IL	2017-01-21	Great place, great people, great food. So many good memories there.
Ivan Bustoff	Downers Grove, IL	2017-01-21	It's a great place, and should not be shut down by landlords with poor understanding.
Kerri Atwood	Woodridge, IL	2017-01-21	We need more great family business and less corporate junk
Jim Leban	Warrenville, IL	2017-01-21	Always take my friends and family here
Val Scaccia	Berwyn, IL	2017-01-21	We love coming here & support family owned businesses!
Jenaea Pikalek	New Lenox, IL	2017-01-21	I grew up eating at Roundhead's! And, I still do when I visit my parents in DG!
Sharon Mccroskey	Downers Grove, IL	2017-01-21	From the first time I started going there 16 years ago, this family has treated me and my family like there own family. It's like the Cheers of the grove. Please save Roundheads!
Rick Carlson	Downers Grove, IL	2017-01-21	Great place, been going there for years!
Melissa Otten	Woodridge, IL	2017-01-21	We love this place. Great pizza and food. The staff and owner are amazing. Please don't shut down one of our favorite family restaurants. I will have 3 very sad little kids who won't be able to get their favorite pizza
Caitlin Tupper	Woodridge, IL	2017-01-21	I love roundheads!!!!
Tiffany Wheet	Downers Grove, IL	2017-01-21	My family has eaten there for years. Best pizza. Would hate to see them go.
Krista Trantina	downers grove, IL	2017-01-21	This is a great place . It has a family base, and means a lot to the village. Pharmacys are a dime a dozen . They are in the grocery stores in target and on far to many corners already .
Jonathan Herrera	Lombard, IL	2017-01-21	I met my fiance at Round Heads Lombard

Name	Location	Date	Comment
Christine Lopez	Woodridge, IL	2017-01-21	One of the first places we visited when we moved to Woodridge. Very family oriented and very friendly people. Love this place.
lundeen Dawn	Downers Grove, IL	2017-01-21	I love Roundheads it's a great place for great food close to home and a great family owned business. We have been going there for years
Mark Dib	Corona, CA	2017-01-21	Don't close roundheads!!!
Christy Shonts	Downers Grove, IL	2017-01-21	I'm signing because I love Roundheads and have many memories there!
Daniel Polak	Westchester, IL	2017-01-21	Great spot during the weeknights, especially for trivia.
Jim Wagner	Woodridge, IL	2017-01-21	It is a nice place to take the family and enjoy the neighborhood folks
Ethan Gama	Clarendon Hills, IL	2017-01-21	Cause Your my boy
Chris Gales	Downers Grove, IL	2017-01-21	The village should not be able to force a successful business out in favor of a chain that we already have too many of.
Mike Wruck	Lombard, IL	2017-01-21	Why relocate a business that has been there more then twenty years and get rid of the wonderful memories when they still can continue those memories
Denny G	Bridgeview, IL	2017-01-21	Leave roundheads alone! !!!
john walters	homer glen, IL	2017-01-21	We had our wedding reversal dinner at Roundhead's, how can this be happening to such a wonderful family. I'm very disappointed in Walgreens & the Village of Downers Grove.
Dale Agoston	Elmhurst, IL	2017-01-21	I am signing Petition because the food is really good and I would hate to see the place close
Ralph Easoz	Downers Grove, IL	2017-01-21	I grew up coming here with my family, I remember the old location and continued to visit the new one as well, the football pizza is epic to my childhood, plus I love the wings so much I could cry!
Filomena Mastandrea	Woodridge, IL	2017-01-21	Great family and wonderful restaurant. Have been going since we moved out here. Save the restaurant. Walgreens does not need to be here
Ryan Mcveigh	Darien, IL	2017-01-21	I care
Dustin Meridith	Woodridge, IL	2017-01-21	This is a great place to eat
Lauren Sosa	Woodridge, IL	2017-01-21	This restaurant is know as a staple in our community to everyone, from the youth to the young adults and elders. It would be horrible to see it go. It is owned by some great people, has a friendly staff, and great pizza.
Erika Zeloof	Downers Grove, IL	2017-01-21	There is a Walgreens within 30 seconds of this location, this is a SMALL BUSINESS, I SUPPORT THE SMALL BUSINESSES
Maria Mastrodomenico	Westmont, IL	2017-01-21	The Nagy's have been there for me from the day I started working for them. My father passed away unexpectedly in July, the Nagy's stepped up an made sure my family and I were doing okay. Also, when I came back to work made sure I was in a secure and happy atmosphere. I will forever be thankful for the Nagy's.
Dan Anderson	Elmhurst, IL	2017-01-21	I love this place!
Sean McCarthy	Woodridge, IL	2017-01-21	I grew up watching my dad's bands play here every once in a while and always remembering how I lived going back there. Not only that, but I watched our beloved Cubbies win their first World Series Chanpionship in the past 108 years just a few short months ago. Needless to say, it holds a very special place in my heart. And the hearts of local families in the downers grove area. Closing this great family restaurant would be a crime against the community. Simple as that.
Lyndsie Long	Aurora, IL	2017-01-21	I work in downers grove and Roundheads has always been the "go-to" bar. It's a nice, fun environment to socialize with your family/friends.

Name	Location	Date	Comment
dario Ayala	Aurora, IL	2017-01-21	it a very warm environment Pleasant employees great food and service most of all I find it to be a Downers Grove Landmark so many families have been there for years
Nikki Belgio	Lombard, IL	2017-01-21	I grew up at jnjs eatery. Bagels and potatoes every day after-school. They were just like family. They helped us get through some hard times in my life. This family is deserving if anyone is!
Susan Davis	Plainfield, IL	2017-01-21	This has been our families "go-to" place for years.
jenn scully	Alexandria, VA	2017-01-21	Grew up in DG and would hate to see a great, family- owned establishment be forced to close.
Sean Burnetter	Kentwood, MI	2017-01-21	I grew up in Woodridge and have been to roundheads all my life. I support local business and seeing this shut down scares me that lazy chains are taking over
Michelle Patula	Downers Grove, IL	2017-01-21	My favorite family restaurant. Been going there for 16 years. My kids grew up there and it was the favorite meeting place after band practice, wrestling practice, you name it. Don't break up my family spot!
Wendi Kim-Perry	Tignish, Canada	2017-01-21	Downers Grove would not be the same. I started going to Roundheads so so many years ago. I moved to canada but every year when I come home to visit family, I have to visit Roundheads too because they are like family as well. This is the "Cheers" of Downers Grove, please don't make them leave!!
Anthony Marchese	Woodridge, IL	2017-01-21	It's a great place close to my house that has been there for a long time. Forcing them to leave would anger a lot of people who would most likely not using the shopping center anymore.
Ruth Novak	Burr Ridge, IL	2017-01-21	Stop picking on the little guy! No business should be forced to close to make way for what?? Somebody else's business? Stop the bullying
Gale Karnis	Naperville, IL	2017-01-21	Have gone for years.
Delaine Page	Downers Grove, IL	2017-01-21	Do not force Roundheads out! This place is awesome
Mary Golema	Downers Grove, IL	2017-01-21	I want Roundheads to stay open!
Melissa Lemke	Somonauk, IL	2017-01-21	Family place!
Guy &a Becky Nielsen	Downers Grove, IL	2017-01-21	We don't want to see such a wonderful establishment, which we've supported from the beginning, be forced out because of big business and more greed I've been seeing !. Our beautiful Downers Grove! We support the small businesses in our town as much as we can!!!!!!!
Megan Dowd	Downers Grove, IL	2017-01-21	Because we really enjoyed round heads... great pizza!!
Kim Ross	Plainfield, IL	2017-01-21	I love this place! I grew up going to Round Heads with family and friends for years. Great food and amazing pizza. I love there out door area too! Lots of great memories at this place! It needs to stay open for more people and families to KEEP enjoying this awesome place!
Mitch Beck	Clarendon Hills, IL	2017-01-21	This place needs to stay open! Make it happen shopping center!
susan harris	Downers Grove, IL	2017-01-21	Businesses have a right to their locations and livelihood. Citizens have a right to great, family run businesses. Giant corporations do not have the right to force businesses out. Furthermore, Walgreens is doubling down playing dirty pool- Theyre sour grapes that community organizers thwarted their efforts to illegally move walgreens to the opposite, residential corner. We stopped them once and we can stop their corporate steam rolling again. Ni to Walgreens. No to corporate bullying. Yes to Roundheads and locally run businesses.
Blake King	Downers Grove, IL	2017-01-21	Love the food, the friends, and memories
Courtney Toopes	Aurora, IL	2017-01-21	My uncle works there ajdvthe staff is amazing!!

Name	Location	Date	Comment
Skye Perez	Seymour, IN	2017-01-21	This place has been one of my favorite pasttimes for years! A great place to meet and hang with friends. The wait staff has always been outrageously friendly and I would hate to see them close. I come to town and visit and always have to eat here!
Kimberly McNulty	Downers Grove, IL	2017-01-21	It seems Walgreens could find another location. Possibly 1000 yards to the west. It's a very large parcel of land there. Why push out an established business that is family owned and has a strong following there. Shame on you building owner.
Judy Rogala	Woodridge, IL	2017-01-21	This is a wonderful welcoming place to connect with friends and enjoy great food.
Alyssa Ebert	Belvidere, IL	2017-01-21	Because the owners are some of the kindest people I've worked for and the friends I met along the way!
Debbie Henning	Laurel, MD	2017-01-21	Roundheads needs to stay. We have enough Walgreens around.
Michael Beauchane	Carpentersville, IL	2017-01-21	Nice family owned business great people
Janis Bauer	Lombard, IL	2017-01-21	it is the right thing to do.
Cheryl Chrt	Downers Grove, IL	2017-01-21	Been going here for years! Remember when they were on 63rd ands main. Great place to bring people from out of town!
Brenda Sullivan	Woodridge, IL	2017-01-21	Best restaurant in DG, a classic!
Edward Musial	Darien, IL	2017-01-21	Great restaurant and they should not be forced out.
Angela Foskett	Woodridge, IL	2017-01-21	Roubdheads is a staple of the community. No other business has been successful on that corner!
Kevin Koetters	Quincy, IL	2017-01-21	The little guy matters. This country was built upon businesses like Roundhead's. It is an institution and should remain so.
Jeanne Dowling	Lemont, IL	2017-01-21	I know,someone who works in the establishment.
Ruth Genschoreck	Downers Grove, IL	2017-01-21	We have been customers since they opened their doors. If it wasn't great, we would have stopped eating there a long time ago. MOVE WALGREENS SOMEWHERE ELSE!
John Gregory	Aurora, IL	2017-01-21	A small company shouldn't be forced out of business for the greed of others
David Petersen	Downers Grove, IL	2017-01-21	We don't need another Walgreen's
Darcy Petri	Littleton, CO	2017-01-21	I love Roundheads and all of their people.
Suzy Schellbach	Downers Grove, IL	2017-01-21	We love Roundheads and the Nagy family they are a huge part of DG!!
Tracey Stepuszek	Frankfort, IL	2017-01-21	Roundhead's is the best!
Nancy Zschau	Spring Hill, FL	2017-01-21	It's a family owned business that the people in this neighborhood enjoy going to!!!
Bud Brandt	Plainfield, IL	2017-01-21	So many great times had over the past 18 years. From singing badly in karaoke contests, many fantasy football drafts, world series victories (both sides of town) and birthday parties and celebrations. This place is where families come together to laugh, cry andeverything in between.
Roger Underwood	Joliet, IL	2017-01-21	Roger underwood
Sherryl Fox	Downers Grove, IL	2017-01-21	Roundhead's is one of only 3 good things about that strip mall.
Nicole Marie	Downers Grove, IL	2017-01-21	THAT FOOD IS GOOD
Brian Ohlsen	Downers Grove, IL	2017-01-21	There is already a spot for Walgreens a half block away. This corporate bullying of a local business is contemptible.

Name	Location	Date	Comment
Dana Hartjes	Appleton, WI	2017-01-21	I am formerly from the Downers Grove area and Roundheads had been a quality family establishment for forever! If they are being forced to close because "Walgreens is on every corner"? Then they need to find another corner! How about they demolish and rebuild their horrible store on 63rd and Belmont?!!!! And leave Roundheads, who cares more about the community.
Frank Talesky	Joliet, IL	2017-01-21	This place needs to be part of neighborhood
Brian Krippel	Seneca, IL	2017-01-21	Friends with the family for 20 years!
Tugce Kurtulus	New York, NY	2017-01-21	Im done with Walgreens after what i saw in Florida. They have a location on a busy road in Kissimmee where all the hotels are and they are gouging prices to the max. Basically walgreens=tourist trap. That's unacceptable for a big company like Walgreens. A tiny bottle of tide was $10. I had a few words with the manager and left. As a former employee its a disgrace what they are doing here and there. Hope they get to stay.
Joanna Perez	Downers Grove, IL	2017-01-21	I am third generation in Downers Grove, this restaurant was started by a Downers Grove family and has been part of the community. I have watched this strip mall for over 40 years constantly change businesses because they were not able to survive, why would we remove a successful community business?
David Fowler	Woodridge, IL	2017-01-21	This is a family place that has a long relationship with not only their customers but the community. Always ready to help a good cause and a holsum place where families feel comfortable to bring their children and friends. The owners are more than owners to their patrons; they are friends and family. Please let this wonderful family restaurant stay in our community.
Jennifer Zink	Lisle, IL	2017-01-21	This is a favorite! We need to support family business and this is a great one!
Judilynn Bult	Downers Grove, IL	2017-01-21	Roundhead is tradition. No long standing business should be forced out of its location.

Name	Location	Date	Comment
Joseph Finato	Downers Grove, IL	2017-01-21	Walgreens My name is Joe Finato. My wife and I have been residing in Downers Grove since 1982. It has come to my attentions that you want to build a Walgreen's store at the corner of 63rd and Woodward in Downers Grove by tearing down the existing structure and in the process forcing a pizza restaurant out. For the record my wife and I had a falling out with the owners some years ago; it wasn't an angry falling out but none the less a falling out. With that said you can see I'm not motivated by friendship. My motivation here is driven by what is right and what is wrong. This establishment you seek to destroy is frequented by the community. They are an icon to the residences of Downers Grove and the surrounding towns and villages. Some years back the owners of Roundheads Pizza was located on the corner of 63rd and Main Street in Downers Grove. Walgreens wanted to build there on the corner. The landlord didn't renew their lease at that time forcing them out to where their current location is. Needless to say Walgreens never built there. The corner you seek to dominate is a huge corner with plenty of space and visibility with ingress and egress on both Woodward and 63rd. So, you can build anywhere and still have more than enough visibility. Remember this, you're not forcing out some corporate giant with tons of money who can fight you. You're forcing out a small business owner who has built this business from the ground up with their own sweat. You can go ahead with your plans to destroy this small business that the community loves and be seen as a corporate bully or you can slide down the road just a little bit being in the same location and be known as a corporation who gets along with the community and with understanding. Think of the fantastic PR if you leave Roundheads Pizza alone. And if you don't leave them alone think of the bad PR you will gain by doing it all over again. Please Reconsider Thank you for listening. Joseph Finato
Gil Rojo	Downers Grove, IL	2017-01-21	Gil Rojo
Jennifer Pollock	Plainfield, IL	2017-01-21	Roundheads is a great family restaurant.
Jim Dirienzo	Woodridge, IL	2017-01-21	We need to protect independent family owned businesses like Roundheads who have served this community for years.
Renee Hodum	Bloomingdale, IL	2017-01-21	We have enough freaking Walgreens!!!!
Heather Foster	Aurora, MO	2017-01-21	Roundheads is a great place! I'm from Downers Grove, and when I lived there, it was my go to place. The food and family are wonderful! I say, SAVE ROUNDHEADS!
Sue Hejnal	La Grange, IL	2017-01-21	ia great place!
jelena lazic	downers grove, IL	2017-01-21	Support local family business
Sean Parnell	Chicago, IL	2017-01-21	As a small business owner myself, we need to stick together against large corporate interests that only care about profits and not the community.
Rocky Gervasio	Downers Grove, IL	2017-01-21	This is a respectable family run business and I support the Nagy family.
Joy Beaudette	Lisle, IL	2017-01-21	Fantastic restaurant. Big corporations don't have the right to force out family businesses.

Name	Location	Date	Comment
Casandra Wedderien-Kulovitz	Woodridge, IL	2017-01-21	I love coming here with my family. Have many fond memories.
Wendy Hall	Bolingbrook, IL	2017-01-21	We eat there all the time. It's one of the few restaurants in the neighborhood.
Keith Raap	Downers Grove, IL	2017-01-21	I've attended this roundheads for the last 20 years, they are a great family business.
Marsha Maloloyon	Westmont, IL	2017-01-21	There is no need to remove a a nice family business for yet another Walgreens
Jackson Campbell	Willowbrook, IL	2017-01-21	Friends restaurant
Paul Estrada	Bolingbrook, IL	2017-01-21	I support local business.
Desiree Borgh	Westmont, IL	2017-01-21	I believe in saving businesses that hold history and are a staple to our community. I have lived in the DG Westmont area my whole life. Round heads has been apart of my childhood, my kids childhood and it would be so sad to see them forced to close there doors.
Dolores Merikas	Downers Grove, IL	2017-01-21	I can't tell you how many pizzas we've enjoyed from here. And when we moved here from the city I was so happy to find Roundheads as my go to pizza place. We either dine in or order to go. And if you ask me there's plenty room there for a Walgreens & this place. Good luck Roundheads!
John Seelander	Woodridge, IL	2017-01-21	This will be the second time the drug dealers force Joe to move. Cut it out.
Zachary Newman	Bolingbrook, IL	2017-01-21	I don't wanna see round heads close
Arla Lach	Downers Grove, IL	2017-01-21	There are plenty of other options for Walgreens stores including the vacant on on Main Street near 75th. Leave this great family owned business where they are. We love their pizza!
Raymond casey	Downers Grove, IL	2017-01-21	We love Roundheads the pharmacy staff at that particular Walgreens are all crab asses and not happy people. We go to friendly CVS!
Enyelis Stella	Downers Grove, IL	2017-01-21	I'm a Downers Grove resident
lisa martinez	Woodridge, IL	2017-01-21	Do not close this family establishment
Sarah David	Downers Grove, IL	2017-01-21	No to Walgreens!!!!! We have enough!!!! We need good community local places like Roundheads to make us strong.
Michael Dalton	Woodridge, IL	2017-01-21	Too many Walgreens stores
Janet Mazzocco	Downers Grove, IL	2017-01-21	No one should be forced to move their business.
Michael Kowalik	Downers Grove, IL	2017-01-21	Roundheads has been part our family for years. We have had many events hosted by the Nagy family and they always made us feel "at home". From birthday parties to fantasy football drafts to funeral luncheons and too many family meals to count. This family and the brand they have built are a staple in the community and to lose the Roundheads restaurant at 63rd and Woodward would be a failure in the support of small business in our community. #saveroundheads
Kriste Filipiak	Darien, IL	2017-01-21	Love this place and their food!!!
Martha Bresnahan	Westmont, IL	2017-01-21	I always support local business owners and they have AMAZING food. My grandma loves the lunch buffet
Maxine Rojo	Downers Grove, IL	2017-01-21	I have been going to roundheads for 20 years. They are like family. We should not be pushing out our small businesses for big chains!
Ceres Wothe	Romeoville, IL	2017-01-21	Best bloody marys in town, great family atmosphere
Cortney Foote	Downers Grove, IL	2017-01-21	To support local business
Kate Gould	Downers Grove, IL	2017-01-21	This establishment belongs to our neighborhood! It is food and drink and family and friends and baseball games and birthday parties and graduations and home for the holidays and ....,..

Name	Location	Date	Comment
Tina Wirkus	Downers Grove, IL	2017-01-21	I have been going here for years and have made many wonderful friendships. the Nagy family are wonderful owners and friends. It's our home away from home.
Aleah Sahs	Villa Park, IL	2017-01-21	This place is representative of family business in the neighborhood! Why wouldn't you support that!
Irene Meyer	Oregon City, OR	2017-01-21	I'm from Downers Grove and lived there for 25 years. I love Roundheads and I would hate to see them go. When I visit home I always stop here. They have an amazing meatball sandwich.
Elizabeth Lukes	Downers Grove, IL	2017-01-21	Roundhead's has been a staple in Downers Grove for as long as I can remember. We love the family atmosphere and enjoy and neighborhood feel. Save Roundhead's!
Chris Baker	Downers Grove, IL	2017-01-21	I like Roundheads!
Amy Boone	Downers Grove, IL	2017-01-21	Roundheads makes DG part of what it is!!!
Nick Scurto	Chicago, IL	2017-01-21	I love the food and I've known the family who runs this restaurant. Warm Hearted people and food who will be missed if forced to close down. Roundheads all the way.
Peggy Mayer	Downers Grove, IL	2017-01-21	Known the Nagys for over 25 years, nicest people you ever want to meet! Always supportive of this local community and it's families. Their establishment has been a mainstay of this area.
Kristin Hennelly	Downers Grove, IL	2017-01-21	Important to support our local businesses.
Patrick Svacha	Plainfield, IL	2017-01-21	Roundheads is a neighborhood place and not corporate. We need to keep more family owned businesses. We really don't need another Walgreens. I would rather drive the extra 5 minutes to get to the next Walgreens.
Sean Burk	Downers Grove, IL	2017-01-21	I like Roundheads
Nancy Sanchez	Bourbonnais, IL	2017-01-21	I love this place
Sandy Avery	Bolingbrook, IL	2017-01-21	I gre up on Woodward Ave and my mother still lives in the same house. I was recently at Roundhead's reuniting with friends and family that grew up on Woodward. Can't think of a better place for that get together! Walgreens should be ashamed.
Beth King	Downers Grove, IL	2017-01-21	Why have this establishment move for Walgreens! They are here - they are fantastic and this is just about the dollar.
Rob Albian	Downers Grove, IL	2017-01-21	I know the owners through my patronage of this establishment. They are a great community restaurant and bar. I have great neighborhood memories there.
Florian Pyrz	Downers Grove, IL	2017-01-21	i have enjoyed their pizza's for years and would like to for many more years to come
Cyndie Pilch	Downers Grove, IL	2017-01-21	Walgreens find another corner and leave the little guy alone. Stop the corporate bullying ! There are plenty of corners. Downers Grove stop contributing to corporate bullying. Stay loyal to business that have made Downers what we r today. These business owners grew up in this community and choose to stay here to build a business get off there backs. Put your efforts to help Walgreen find another corner.
Tina Williamson	Michigan City, IN	2017-01-21	Worked for them for 2 years! Best family I've ever worked for! That restaurant is a staple in Downers Grove. Even living as far away as Michigan now, I still talk about it and people this far away know about it!!!!! Do NOT close Roundheads!!!!!!!!!
Marsha Van Loon	Downers Grove, IL	2017-01-21	Such a family orientated establishment. I support small business!

Name	Location	Date	Comment
Rob Albian	Downers Grove, IL	2017-01-21	Great family owners. They are community oriented and are the best service in town. Just a great place to have dinner and drinks with friends and family.
Megan Wilson	Fairfield, CA	2017-01-21	Megan M Wilson Best place
Marianne Hardine	Bolingbrook, IL	2017-01-21	We need to let family owned businesses thrive. They have excellent food. Too many chain restaurants are taking over our neighborhoods.
Carol Macha	Downers Grove, IL	2017-01-21	Used to live in DG; loved it and Roundheads. Wish the village would listen to its residents more...
John Jackson	Woodridge, IL	2017-01-21	Big corporations always picking on the little guy... you have a walgreens a block away... leave us alone
Jackie Albor	Warrenville, IL	2017-01-21	❤ ▫ ▫ ▫ ▫ ▫ ❤
Alice Smith	Downers Grove, IL	2017-01-21	We really enjoy this neighborhood restaurant and the family that owns it!
Celeste Piriano	Aurora, IL	2017-01-21	Save Roundheads! I love the pizza!!
Susan Bishop	Barberton, OH	2017-01-21	The proliferation of drugstoresis ridiculous...one on every corner! There is no need for this move.
jason mcclure	crown point, IN	2017-01-21	I've never been to this place. I support small business. It's far to often that local, family owned businesses get bought out or pushed out by corporate America. Now I'm gonna have to go here so I can see the place.
Amanda Hajakian	Naperville, IL	2017-01-22	We don't need another pharmacy a block away from the Walgreens at belmont & 63rd street.
Julie Primozic	Woodridge, IL	2017-01-22	Roundheads must stay open!!!!
Todd Gormley	Woodridge, IL	2017-01-22	Corporations are evil, save small businesses
Kyle Huba	Downers Grove, IL	2017-01-22	Support your local buisness. Seriously. The only decent resteraunt at meadowbrook (not counting Maxwells). If they close, I will actually be pissed.
Rosanna Sennstrom	Downers Grove, IL	2017-01-22	That place needs to stay, it has been there so long and we have enough walgreens flossing the areA!
Jeff Kennedy	Chicago, IL	2017-01-22	My brother and his young family live in a near by subdivision and we can walk there with his family from his house for a quick bit to eat. We also meet up with neighbors for a few drinks. There is know where within walking distance in the area.
Joe Snyder	New Smyrna Beach, FL	2017-01-22	I lived close to Roundheads for years and considered it my second home - great times, great food and great family! I still stop in when I get back to the area.
Alan Williams	Earlville, IL	2017-01-22	Roundheads is the only bar within walking distance of my house, if it closes I'll be forced to drive to a bar. Why does Walgreens want me to drink and drive? Don't be like Walgreens. Don't support drunk driving. Save Roundheads.
Kenneth Judge	Woodridge, IL	2017-01-22	This place is a staple of the area, loved by so many. We're already surrounded by Walgreens, and there aren't many great places like Roundhead's left around.
Taylor Gaffney	Wheaton, IL	2017-01-22	This is such an awesome place to come have a meal and see friends and family. I drive 45 minutes just to come and enjoy this place. We don't need anymore walgreens around here.
Andrew Altenhoff	Sycamore, IL	2017-01-22	Roundheads has been a staple of my life for as long as I can remember. Great food, service and people to be around. They have served the community for many years and what they are doing to these great people is truly wrong.
Myles Farley	Lombard, IL	2017-01-22	Walmarts are stupid and Roundheads is better than corporate bullshit

Name	Location	Date	Comment
Mary Kennedy	Downers Grove, IL	2017-01-22	I support the local businesses and family owned pizza joint. Build next to Mobil in the empty spot.
Miguel Betancourt	Bolingbrook, IL	2017-01-22	Is good place
Greg Bahnsen	Downers Grove, IL	2017-01-22	Walgreens is a detriment to our community.
Gail Waters	woodridge, IL	2017-01-22	Roibdhead's should be able to stay where it is.
Jake Esterly	Woodridge, IL	2017-01-22	Great Family-owned place with a good reputation
Chris Vasile	Woodridge, IL	2017-01-22	I go to Roundheads all the time. It would s the only place close to home that I look forward to eating at and meeting friends. The town will be sad without it.
Marc Wojtczak	Mokena, IL	2017-01-22	I'm signing because it has become a gathering place to eat, drink, and enjoy time with friends scattered around the burbs.
Amanda Lien	Woodridge, IL	2017-01-22	My husband and I only recently discovered Roundhead's when we moved into the area, and we love it! A fun atmosphere that's not too loud, but not too quiet. Every waitress we've had has been very attentive and friendly. THOSE DOUGH BALLS THO.
Rita Carlson	Downers Grove, IL	2017-01-22	My family loves going to Roundheads and we have made many memories there.
Gary Csuk	Romeoville, IL	2017-01-22	Roundheads is excellent food at a location that, frankly, has NOTHING to offer. That entire strip mall is a wasteland, and Roundheads is the only thing drawing any kind of people in.
debra childers	westmont, IL	2017-01-22	This is one of our favorite places. Let Walgreens move somewhere else.A great family friendly place and feels like home with the nicest staff.
Shanna Ritter	Westmont, IL	2017-01-22	Roundheads is a great place for families to enjoy a meal and a good time. My family visits regularly and it would be a shame for them to close
Colleen Loftus	Downers Grove, IL	2017-01-22	I love this DG small business. They were so generous to let me host a fundraiser with friends for the Avon breast cancer walk. I love this place!
Pat Connolly	Bolingbrook, IL	2017-01-22	I love local, family owned businesses in town and this is a great place for folks to gather!! It's a proven success, and many business owners cannot say the same. If the owner feels compelled to have Walgreens, put it somewhere else in the shopping mall.
Anthony DiJohn	Aurora, IL	2017-01-22	Roundhead's means the world to me. The food is great and the people there treat everyone like family. They deserve better! I vow to never visit another Walgreen's if this passes.
Michael Whittington	Downers Grove, IL	2017-01-22	I grew up eating in roundheads and I will never support a locally owned and operated business being forced to closed for a large corporate replacement.
Philip Fairley	Des Plaines, IL	2017-01-22	Great place, needs to stay.
Angie Notariano	Naperville, IL	2017-01-22	Countless memories spent there with my friends every Thursday night for many years. You won't find a more community-oriented family. Walgreens can find another corner. You're making a HUGE mistake if you do this!!!!
bob janski	Worth, IL	2017-01-22	Tear down the ugly strip mall on the east side of woodward and build the damn walgreens there. Good luck to Roundhead.
Kimberly Job	Morris, IL	2017-01-22	I have lived in and around Downers Grove for most of my 38 years & I absolutely love watching Hawks games here. It's the best atmosphere with the most amazing fans!! Not to mention delicious food and some of the best pizza in the area!!
Courtney Duerinck	Naperville, IL	2017-01-22	This is an amazing restaurant! We need to save it!

Name	Location	Date	Comment
Heather Fazzi	Downers Grove, IL	2017-01-22	As a kid I remember hearing of this new pizza joint with a huge football pizza in the stripall by ace hardware. My family and I became regulars after that. Years later I became an employee for them on their grand opening week at the 6rd and Woodward location. Roundheads is a staple of Downers Grove. There's plenty of room in that parking lot to build elsewhere. Save Roundheads. Good luck Nagy's!
Steve Langbein	Downers Grove, IL	2017-01-22	I love their pizza!
Kate Nickell	Downers Grove, IL	2017-01-22	It is a great bar... close enough that I can have a few beers and walk home. I love their salad. I love their chinken philly sandwich. I love the dough balls! KEEP IT OPEN! Sam is a great server!!!!!
Steve Doyle	Downers grove, IL	2017-01-22	Been going there for years! We love that place!
Robert Plowman	Westmont, IL	2017-01-22	Not cool....Great dining establishment! One of the restaurants that my family comes over the village boarder for.... If another free standing business is what you need in that location, surely there is other square footage you can use in this mall...why are you forcing an area favorite and a succesful business from this location?
Linda Urech	Somonauk, IL	2017-01-22	As a former DG resident I would hate to see Round heads close
mary volk	downers grove, IL	2017-01-22	I love Roundheads restaurant. Why would you force a profitable business to move?
Tracie Yednock	Bolingbrook, IL	2017-01-22	Great place to hang out with family and friend! Keep Roundheads open!!
Robyn Maciejewski	Downers Grove, IL	2017-01-22	Small, local business more important than corporate greed.
Roberta Kowalik	Woodridge, IL	2017-01-22	A Family Landmark in the Village our families grew up in.
Summer Riordan	Palatine, IL	2017-01-22	When roundheads first opened I have fond memories of dinners with my own family. The family of owners were all so kind and friendly. Definitely a strong piece of community from my hometown.
Terri Ream	Downers Grove, IL	2017-01-22	It's a very family oriented establishment! It's the best family owned restaurant I've ever been to.
Brian Kulovitz	Woodridge, IL	2017-01-22	I like there food
Amanda Larkner	Woodridge, IL	2017-01-22	Round Heads is a Downers Grove staple!
Dave Sebby	Jacksonville, FL	2017-01-22	This is my favorite place to visit every time I return to Chicago. It's the friendly neighborhood joint that makes you feel at home.
Luke Kulma	Marina del Rey, CA	2017-01-22	I'm signing because Roundheads is a special place to me.
Vinnie Pasquinelli	Downers Grove, IL	2017-01-22	I love roundheads
Maria Karuhn	Naperville, IL	2017-01-22	I support Roundheads!!
Kristin Mellish	Downers Grove, IL	2017-01-22	Roundheads has the best mushroom pizza ever and my granddaughters always get such a great welcome!
Holly Provance	Woodridge, IL	2017-01-22	I'm signing because Roundheads was the site of Monday night date nights for over 3 years. My fiancé and I would heart broken if it was forced to close.
Samantha Hancock	Des Plaines, IL	2017-01-22	Roundheads was the first local establishment we went to after we bought our house and have gone to numerous times since. There's no reason Walgreens needs to go there, there's plenty of other real estate they can choose from
Theresa Hanson	Plainfield, IL	2017-01-22	My family and I have been going to Round heads for years and it will be a shame to see it close.

Name	Location	Date	Comment
Linda Garges	Darien, IL	2017-01-22	I've been enjoying RoundHeads for 20 yrs. If RoundHeads goes... it gives me no reason to go to that strip mall any longer... a customer will be lost... plain and simple. BUT I WILL FOLLOW WHERE EVER THEY... and still go to the other 3 locations.
Jim O'Keefe	Darien, IL	2017-01-22	ROUNDHEAD'S is an institution! We've been going there for years! Forcing it to close would a travesty to the community!
Karyn Hudec	Downers Grove, IL	2017-01-22	Great family place!
Debbie Miller	Mundelein, IL	2017-01-22	Love this small town establishment, great atmosphere, object to Walgreens a corporate establishment taking over
Pamela Mancillas	Downers Grove, IL	2017-01-22	I support Local Family Businesses in my community.
Gineen O'Neil	Downers Grove, IL	2017-01-22	We are patrons of Roundheads and the location is convenient for our family.
Michelle Frauendorff	Downers Grove, IL	2017-01-22	Roundheads is a landmark around here. We do not need a Walgreens there.
Mia Smith	Bolingbrook, IL	2017-01-22	i go there all the time
Will O'Neil	Downers Grove, IL	2017-01-22	Roundheads had to be some of the best pizza in the area.
Kelly Sims	Woodridge, IL	2017-01-22	I moved to the area from out of state and only knew one person in the area. The staff and customers at Roundheads quickly welcomed me into their family. Roundheads is more than a restaurant; it's a community gathering space that brings far greater value to Downers Grove than a drive-through Walgreens and new facade ever will. It would be a shame to see the Village favor big money interests over a valued local business that is the heart of this neighborhood.
Sean Fantetti	Flagstaff, AZ	2017-01-22	Roundheads is my second home and my other family. From going there after little league game to watching Monday night football. Best place in town by far.
Danielle Jamil	Chicago, IL	2017-01-22	Kicking out a thriving local business when there are many empty retail spaces seems illogical.
Christine Cain	Downers Grove, IL	2017-01-22	We live Roundheads. We do not need a Walgreens there.
Vince DiJohn	Batavia, IL	2017-01-22	Roundheads is family
John DiJohn	Aurora, IL	2017-01-22	We need to support our local business. Roundheads is a successful small business which deserves to be allowed to thrive. They provide the community with a great gathering place and are bring customers from surrounding areas. I've been going their since they started. Great Pasta and pizza!
Ross Jable	Bolingbrook, IL	2017-01-22	I love The Nagy's!!
Jonathan Genson	Lake Zurich, IL	2017-01-22	It's the right thing to do
James Maclin	Downers Grove, IL	2017-01-22	I love Roundheads
Jeff Waxman	Lisle, IL	2017-01-22	I've been a customer of Roundheads Pizza for 17 years. Over the years I have become friends with the Nagy family and their staff. I've also had several of my birthday celebrations there over the years. Roundheads is a destination with great food, and a great atmosphere for people that live in the area and Chicago area. It won't be the same without Roundheads. I hope the mayor, and the council will listen to the people, and allow Roundheads to continue to be a destination for us at their current location.
Sandy Gilbert	Saint Petersburg, FL	2017-01-22	Keep Roundheads in Downers Grove. Walgreens will survive just fine. Roundheads' location is accessible to the folks in north and south D.G. currently. A fabulous family-friendly Downers Grove icon should stay right where it is! Good luck, Nagy family. <3
Anna Walters	Berwyn, IL	2017-01-23	This is a great place with great food
Rachael Nile	Lisle, IL	2017-01-23	They need to stay. Great family restaurant we need more of that these dayd

Name	Location	Date	Comment
Paul Henkel	Downers Grove, IL	2017-01-23	Roundheads is a great place
Elizabeth Hatlen	Downers Grove, IL	2017-01-23	A family tradition for sure. You all make everyone feel like family. Too many memories to count!
Kevin Pearson	Grayslake, IL	2017-01-23	I'm the Director of Sales at Two Brothers Brewing Company and they are great business partners and amazing to work with.
Mike Gross	Lombard, IL	2017-01-23	I'm signing to support a local business who provides a great service for the community and does not have have the funds to fight a large corporation.
Sarah Lamoureaux	Downers Grove, IL	2017-01-23	Stop the destruction of Downers Grove history !
John Janowiak	Bensenville, IL	2017-01-23	Even though it moved out of the area, it was a great local place to meet and eat. Walgreens shouldn't need that spot as they already have their location just a block away. We need to keep as many of these local mom and pop stores in the heart of the community.
Kimberly Somora	Downers Grove, IL	2017-01-23	This is a great family establishment! Our family has been enjoying this place for 11 years! Please save Roundheads!!
liz chaplin	downers grove, IL	2017-01-23	We fought this battle a few years ago. Walgreens tried to build on the Northwest corner of this intersection. Walgreens was not suitable for this intersection then and is not now.
Darlene Ficaro	Bolingbrook, IL	2017-01-23	I enjoy supporting local family places and this place has a lot of heart and soul. It's a comfortable place to have a good meal and drinks with friends!
Robert Gilchrist	Downers Grove, IL	2017-01-23	Great food and great folks. I would hate to see them leave.
Tom Okkema	Houston, TX	2017-01-23	Fuck Walgreens
Eric Von Kaenel	Downers Grove, IL	2017-01-23	We can't let another damned Walgreens ruin a neighborhood icon like Roundheads. Good pizza and even better people
Rich McIntyre	Downers Grove, IL	2017-01-23	Walgreens already has a nice corner.
sarah bowen	Saint Charles, MO	2017-01-23	I went there once and had a great night out with my family :)
Michael Yatsco	Chicago, IL	2017-01-23	I love this restaurant. It's close to my girlfriend's parents house and we go there all the time. Please don't take it away!!
Jack Sloyan	Downers Grove, IL	2017-01-23	I'll be damned before Walgreens takes my family away from me
Jen Rongaus	Woodridge, IL	2017-01-23	I love Roundheads! We walk in and we are always welcomed by the same friendly faces!!! They are a part of our community!!! Ive seen their family grow and they have seen my family grow. ROUNDHEADS CANT CLOSE!!! It's just wrong!!! Go away Walgreens!!!
Deborah Hamilton	Downers Grove, IL	2017-01-23	Roundhead's is a great family restaurant where we almost always seen someone from the neighborhood eating when we go there. Walgreens already has a store nearby. If they want a bigger store & more parking there are other local options that would not be affecting a good family owned business.
Ken Fonf	Downers Grove, IL	2017-01-23	Support your local businesses and amazing food. Another Walgreens, c'mon man..
Christine Lewanski	Grayslake, IL	2017-01-23	I'm from Downers Grove and this is a great place to go. Leave one of the originals alone.
Diana Kostohryz	Woodridge, IL	2017-01-23	We don't need any more Walgreens! I love Roundhead's! I've had a few parties there. Foods great!
Colleen Schwarz	Woodridge, IL	2017-01-23	We LOVE Roundheads and would be really sad to see it go! Great family place too. Walgreens can find another spot.
Kristine Rabig	Darien, IL	2017-01-23	ANOtHER Walgreens in place Of a family business...terrible!

Name	Location	Date	Comment
Yvonne singer	Westmont, IL	2017-01-23	Best place hands down
barry peckhart	Downers Grove, IL	2017-01-23	Just what we need is another Walgreens.
Mark Wohld	Downers Grove, IL	2017-01-23	This is a Family Business that should not be bullied out by a big business. Like we need another Walgreens, there is one down the street along with a Target, CVS and Osco. Seriously...
Jeannine Musial	Darien, IL	2017-01-23	I want this restaurant to stay. Enjoy their food and atmosphere.
Colleen Cramer	Westmont, IL	2017-01-23	This place has been around for years and has brought so many people together for so many great memories. Roundheads is one of the few places that has been a huge gathering place for all of us DG people and you know you will always have a great time bc of the great family that runs it!
Luke Rojo	Downers Grove, IL	2017-01-23	I have been going to Roundhead's for at least 20 years with family and friends. At times it has been like a second home between getting to know the family and meeting new friends along the way. Roundhead's is more than just a place to eat and drink, it provides a sense of community that no other restaurant has done for me. Something that powerful should never be treated in such a way, it is just plain wrong.
Robert Maciejewski	Westmont, IL	2017-01-23	Great place/ good food
Patrick Johnsen	Aurora, IL	2017-01-23	Its a great retaurant for family and teens/children
Dennis Casey	Lisle, IL	2017-01-23	They are a great meeting place and has some great pizza there
Brian Hecht	Downers Grove, IL	2017-01-23	Nagy's are such a great family and run a tremendous business! Need to help keep great local, family businesses around D.G!!!
THERESA GILBERT	Las Vegas, NV	2017-01-23	Ive gone here my whole life. The Nagy family is part of this community and this needs to stay part of heritage.
Kevin Yessa	Downers Grove, IL	2017-01-23	I love Roundheads!!!
Lauren Campanile	Wheaton, IL	2017-01-23	Roundheads has been a staple family owned restaurant since I was little. Many memories and support has come from the owners of Roundheads! We do NOT need one more pharmacy. We need more small businesses!
rob creighton	Chicago, IL	2017-01-23	Always had good times there
Kelly Kalal	Woodridge, IL	2017-01-23	I love RH food and the fact that it is a local family owned business. Many of us grew up with the Nagy family, and the restaurant and food are a staple in the community! So many families congregate there after DGS or DGN spirting events. No need for another Walgreens when one can be found on wvery other corner---literally! Keep Roundheads!
Aaron B	Bolingbrook, IL	2017-01-23	I am signing this petition, as a small business owner, in defence of another successful local business. This is just another example of the DG planning commission getting it wrong. Roundheads and the Nagy family have been very good to Downers Grove. To shove them out, just to make corporate Walgreen's happier (they own a location a block away, that will likely be converted to vacant blight, once they get what they want here) is just another bad decision by the Downers Grove planning committee. Maybe rather than focusing on killing strong local businesses, the DG planning office should be more concerned with the many run-down, hurting strip malls all over town.
Alaina Wilson	Naperville, IL	2017-01-23	Roundheads is a staple of the Downers Grove community. It wouldn't be the same without it!
karen kuchar	Downers Grove, IL	2017-01-23	I want to save a great local restaurant! I remember when you were the "bagel place"!
Elizabeth Hagen	Naperville, IL	2017-01-23	It's my volleyball team's hang out

Name	Location	Date	Comment
Austin Seaver	Forest Park, IL	2017-01-23	Can't beat the pizza and the service is top notch!
hannah wentland	Woodridge, IL	2017-01-23	I grew up here, watched the Hawks win the Stanley Cup here
Hayley Stankiewicz	Downers Grove, IL	2017-01-23	We've been coming here for YEARS! I also was very fortunate to have played softball with one of the daughters of the Nagy family. So I wish nothing but the best for this franchise!!!
Danielle Nielsen	Downers Grove, IL	2017-01-23	I grew up at Roundheads since the times at the stripmall. Had my first beer on my 21st birthday at this location!
Mike Radecki	Antioch, IL	2017-01-24	Ive gone to roundheads since i was a kid. Even though i have moved away, i still come back and meet friends there!
Jimmy Tierney	Downers Grove, IL	2017-01-24	I love Roundheads, and Walgreens can stay right where there crappy little store is now.
Jeff Bryant	Willowbrook, IL	2017-01-24	This bar is like home, and the Nagy family doesn't deserve to be put out. ANOTHER Walgreen's?????? That's crazy!
Karen Spencer	Darien, IL	2017-01-24	We love Roundheads...and certainly don't need to lose a great family run business to yet another Walgreens!!
Michelle Engel	Woodridge, IL	2017-01-24	Love the pizza!
Lisa Krog	Woodridge, IL	2017-01-24	This is a wonderful small family run business. Keep it there rather than taken over by another corporate chain.
Lesann Young	Downers Grove, IL	2017-01-24	I want them to stay there- great business
Zack Creed	Wheaton, IL	2017-01-24	It's a block away from me, and is an awesome place. We don't need another Walgreens.
Kristina Hansen	Lake Villa, IL	2017-01-24	I come from over an hour away just to have this pizza!
Julie Passanante Morrison	Plainfield, IL	2017-01-24	They have been there a long time! There are plenty of other places in that lot to build a Walgreens. Why tear down an existing great business that does not want to leave! Say No to Walgreens!!
Kara Nyhan	Naperville, IL	2017-01-24	It is our favorite post-rehearsal spot on Monday nights!
Debbie Guagliardo	Barrington, IL	2017-01-24	Hang out here often with friends in the area
Karen Darsie	Corvallis, OR	2017-01-24	my best friends/cousins eat there frequently and every time I visit we go there - it IS a special place..
Amy Heinle	Sugar Grove, IL	2017-01-24	I work in Downers Grove close to this restaurant. They have done nothing wrong & shouldn't be forced out.
Barbara Goffrier	Bend, OR	2017-01-24	My sister and her husband spend lots of time at Roundheads and love it.
Maggie Koch-Murphy	Naperville, IL	2017-01-24	I'm signing because of the support they showed us teachers at DGS :) This sports bar IS Downers Grove.
Veronica Heinrich	Bolingbrook, IL	2017-01-24	Roundheads has been a staple in Downers Grove since I was a young kid. I remember going here for family dinners and with close neighbors. Even as an adult having some beers and pizza. We all need to come together to keep this establishment alive and keep the business going!
tammy Johnson	Westmont, IL	2017-01-24	bc i dont like bullys
Mike Crimmins	New Orleans, LA	2017-01-24	Every time I'm in Chicago, it's our family tradition to visit Roundhead's. They're great people and super friendly.
Ellen Volk	Downers Grove, IL	2017-01-24	We don't need another Walgreens on 63rd
Tanner Libby	Woodridge, IL	2017-01-24	Fuck Walgreens!!

Name	Location	Date	Comment
William Lahey	Downers Grove, IL	2017-01-24	Roundheads is truly an awesome meeting place for friends and neighbors for many years, would be a travesty to close..please listen to the taxpayers of woodridge, Darien, and Downers Grove
Humberto Bundy	Deerfield, IL	2017-01-24	I want to make DG great again
Edward Poremba	Downers Grove, IL	2017-01-24	We need ANOTHER Walgreens?? Worse than that, a fine, friendly, and comfortable restaurant is being forced out in favor of a sterile copy of every other Walgreens. This may come as a surprise to the DG decision makers, but this is actually a neighborhood and not just an easy acquisition for a souless corporation. Find another location for your McPharmacy.
Nick Roeder	Downers Grove, IL	2017-01-24	Roundheads is more important to the community than Walgreens.
Laura Jacobs	Woodridge, IL	2017-01-24	No way !
Emily Roeder	Downers Grove, IL	2017-01-24	I love roundheads pizza!
Debi Rose	Woodridge, IL	2017-01-24	One of my favorite restaurants - it's a tradition!
Christine Kowaluk	Plainfield, IL	2017-01-24	I was asked to reach out to local businesses
John bednara	Downers Grove, IL	2017-01-24	I want RoundHeads to Stay where it is What's wrong with enterprise...
Joanne chmela	Downers Grove, IL	2017-01-24	Hate small businesses being pushed out.
Katie Denk	Downers grove, IL	2017-01-25	This has been a great neighborhood place for years
Kevin Bilotta	Downers Grove, IL	2017-01-25	Awesome guy and awesome place
Cheryl Wood	Woodridge, IL	2017-01-25	I don't want Roundhead's to close at the 63rd St location.
Rafael Matias	Chicago, IL	2017-01-25	Roundheads is an awesome place that has great food and an awesome staff!
James Randall	Lisle, IL	2017-01-25	This used to be my hangout!
Douglas Dvorak	Downers Grove, IL	2017-01-25	Walgreens is two blocks away in their current location. Roundheads is a local, family owned business which caters to many in the community. Walgreens moving to this location would leave an empty building on 63rd and Belmont and destroy a beloved, local restaurant.
Cathy Handy	Graham, NC	2017-01-25	Always enjoyed our time there!
Justin Wienrank	Grayslake, IL	2017-01-25	I love this unique place. The area does not need another Walgreens.
Heidi Fusaro	Downers Grove, IL	2017-01-25	heidi fusaro ... dave fusaro
Bryan Goodwin	Oswego, IL	2017-01-25	Spent a lot of time here after softball...also have great memories here with my family watching Sox games and enjoying pizza and dough balls! Please don't close!!!
Tammy Bristol	Westchester, IL	2017-01-25	Please save this local family business!
Cathy White	Darien, IL	2017-01-25	I support local businesses.
Jean Coe	Naperville, IL	2017-01-25	I love this place!
kyle reiken	Downers Grove, IL	2017-01-25	Great food, nice staff. It's not a big brand restaurant with 30000 locations.
Pete Goodwin	Danville, IL	2017-01-25	Roundheads is a great atmosphere with even better food in a great location!
Ben Moeller	Plainfield, IL	2017-01-25	Represent
Chris Stoltman	Downers Grove, IL	2017-01-25	I believe in family owned and operated business. A big attraction to Downers Grove is businesses like Roundheads. They care about the community and their customers unlike a corporate franchised establishment.
Carrie Fish	Downers Grove, IL	2017-01-25	My family loves Roundheads and would hate to see a family business go out.
Dana Gunn	Caledonia, MN	2017-01-25	A hard working family should be shown some love and respect.

Name	Location	Date	Comment
Thomas Porter	Westmont, IL	2017-01-25	Roundheads is a great family owned business who has amazing pizza and their wings are the bomb. Forcing them out is utter corporate bull shit find somewhere else to put your store cock suckers
Katie Long	Downers Grove, IL	2017-01-25	Roundheads is a great establishment and makes amazing pizza! The plaza struggles with keeping good businesses, there is no reason Roundheads should be pushed out!
Danny Hansen	Bolingbrook, IL	2017-01-25	I love the doughies
Kim Bishop	Downers Grove, IL	2017-01-25	I love Roundheads and so do my kids
Jennifer Nolan	Darien, IL	2017-01-25	Family owned business that's done very well there...don't force them out of this spot!
Thomas O'Keefe	Normal, IL	2017-01-25	I love this place
Stephanie Givens	Westmont, IL	2017-01-25	I grew up going to Roundheads. It is a restaurant that truly feels like family -unlike all those big box restaurants out there today. It would be a detriment to our community to lose such an establishment. Furthermore, there is already a Walgreens on Belmont and Main, why do we need another one at the cost of losing Roundheads?!?
Katie reichert	chicago, IL	2017-01-25	This is a great family restaurant that should not be reasoned to be a Walgreens. We need more family restaurants, please don't take this one away.
Kathy Patrick	Downers Grove, IL	2017-01-25	I know that the current Walgreens building is very old and small but I agree with several of the other comments that creating ANOTHER empty building in our town is poor judgement. I understand that Walgreens probably wants to stay in the same vicinity but really, find one of the many vacant buildings in town and upgrade that eyesore. What should be made known is who owns the Roundhead's building to put pressure on them that might affect their bottom line if they force Roundheads out. Just saying it's a good place to go with good food I'm sure means nothing to that person/company.
marie vela	Romeoville, IL	2017-01-25	I have been there plenty of times, used to live down the street .Very good food and service and reasonable prices
John Hays	Darien, IL	2017-01-25	Love the pizza and been going there since I was a kid
Janet Fowler	Downers Grove, IL	2017-01-25	There is no need for another Walgreens when one is sitting empty on Main St. near 75th St.
Shad Churma	Downers Grove, IL	2017-01-25	Love the restaurant, the food, the atmosphere, and the family and community members that operate it.
Pat Vik	Downers Grove, IL	2017-01-25	We have had many family events st Roundheads. They just cannot push them out like this!
Patricia Nagy	Chicago, IL	2017-01-25	This place is important to my kids and I for too many reasons to count!! DG should want to help the growth of small business which is good for the community and not give in to corporate bullies like Walgreens. A new Walgreens is definitely NOT needed.
Marie Johnson	Woodridge, IL	2017-01-25	this is a great family business! honest and good neighbors to all!
Janet Weiland	Darien, IL	2017-01-26	We love Roundheads.....it's a FAMILY business that cares about the community, not a chain with no ties to the area.
Lauren Latanski	Downers Grove, IL	2017-01-26	One of my favorite local pizza places. Amazing business and good food!
Scott Downey	Downers Grove, IL	2017-01-26	Roundheads it a cornerstone in our community and more of a friends/family restaurant than a bar. It's unfair to just outbid a location that's been around for over 20 years!

Name	Location	Date	Comment
Sue Czarnecki	Westmont, IL	2017-01-26	It's a great place and there are enough walgreen in the area
Lisa Ladonski	Frankfort, IL	2017-01-26	Roundheads is an amazing place to go eat. I'll be really sad if they close. We have some great memories there.
Sarah Jenkins	Montgomery, IL	2017-01-26	I hope they are able to stay open!
Maria Kasher	Downers Grove, IL	2017-01-26	I enjoy eating there.
David Bird	Romeoville, IL	2017-01-26	I love skinheads and they have a great business at that location.
Karel Mahr	Downers Grove, IL	2017-01-26	To save our local familybusiness
Monica Bates	Lombard, IL	2017-01-26	It was the 1st resturant I went to when I moved here 11 years ago. It would be so sad to see it close.
Shaun Kelliher	Downers Grove, IL	2017-01-26	I would be distraught to see Roundheads close. Their food and service are impeccable and their overall quality surpasses all other pizza joints I've ever been to.
erica koehler	Downers Grove, IL	2017-01-26	There us a Walgreen on nearly every corner it seems. It also seems silly to move from the existing loction 2 blocks away.
Mary McGorman	woodridge, IL	2017-01-26	Amazing staff have been employed her for many years will have to find other work. They have their regulars they have established relationships with that love them and Roundheads food and drinks. Go to another location Walgreens this management company needs to stand up for this business.
Tessa McGuire	Downers Grove, IL	2017-01-26	I have raised my children at Roindheads and it is a safe place with good food. Leave them alone to do their business
jeanine camaren	western springs, IL	2017-01-26	Great place
Mary Graml	Woodridge, IL	2017-01-26	This place is an institution in our community. Saving it is more important then adding a bigger Walgreens.
Derek Smith	Woodridge, IL	2017-01-26	Good close place to party with old friends.
Isabella Johnsen	Downers Grove, IL	2017-01-26	Roundheads is my home
Billy pappas	Clarendon Hills, IL	2017-01-26	I'm signing because I have Been coming to this amazing pizza place for years.
Charles Crimmins	Downers Grove, IL	2017-01-26	Outstanding owners and staff that brings life to the community.
Kristy Daniele	Darien, IL	2017-01-26	I'm signing because no one should just be forced to leave.
Jerrilyn Bykowski	Woodridge, IL	2017-01-26	Roundhead's is part of our community. A nice place for family and friends to gather for any reason. I support their business and would hate to see them forced out by big business.
Lori Connor	Downers Grove, IL	2017-01-26	This is my neighborhood!
Judy Rogala	Woodridge, IL	2017-01-26	Don't let bully Walgreens take away Roundheads, a family tradition...
patricia klug	downers grove, IL	2017-01-26	Roundheads should stay right where it is. This is a true family business that treats everyone as family. They go out of their way to see that you have a good meal and a smile. Walgreens should have stayed open at the 75th and Lemont rd location! That was perfect for everyone I know and we all miss it. Let's not compound the mistakes by trying to close Roundheads.
Carolyn Katt	Downers Grove, IL	2017-01-26	Another family business given the shaft.
Linda Jandacek	Palos heights, IL	2017-01-26	Why does walgreen's need to take over yet another spot - leave the small business alone!
Beth janus	Downers Grove, IL	2017-01-26	Let the family owned business survive. We have walgreens on every corner.
Lexi Pluhar	Downers Grove, IL	2017-01-26	I like CVS better than Walgreens and Roundheads is lit

Name	Location	Date	Comment
Taylor Miles	Downers Grove, IL	2017-01-26	I love roundheads
Brett Richert	Downers Grove, IL	2017-01-26	I have been going to this place for years and will hate to see it go.
Eric Jandacek	Downers Grove, IL	2017-01-27	Great pizza!
Deb Cerny	Darien, IL	2017-01-27	Been going since original at 63rd and Main! Family run. Always friendly and great pizza and food. They are a benefit to DG and shouldn't be forced out!
Tracy deBuhr	Lisle, IL	2017-01-27	This is a great restaurant run by great people!
Sue Sharkey	Downers Grove, IL	2017-01-27	We don't want corporate Walgreens taking over a local family owned business. The community loves this restaurant and we have plenty of Walgreens nearby- we don't need one on that particular corner.
Alvin Martin	Downers Grove, IL	2017-01-27	It's a good place to go
Maureen Drabik	Woodridge, IL	2017-01-27	We love Roundheads - great food and warm friendly FAMILY atmosphere! This country was built on family businesses. Let's keep it that way in our local community! It makes no sense that a successful business that has been loyal to the community is being driven out.
Kelly Hess	Downers grove, IL	2017-01-27	I'm signing because Roundhead's should stay open and stay in this location. There is already a Walgreen's a 1/2 mile away.
Jake Pelenis	Chicago, IL	2017-01-27	Football pizzas changed my life
Jamie Schiefelbein	Crest Hill, IL	2017-01-27	I love Roundheads and my parents and sister do too. The pizza is fabulous and we have made memories there. My parents go frequently! Sam is a high school friend and I feel our community needs more businesses like these than less. We must support local family businesses!!!!!
Paul Mares	Woodridge, IL	2017-01-27	This is a fun neighborhood place to take the family. Walgreen's does not need to destroy another family owned business. I will never step into a Walgreen's again. You must be able to find an alternative location. Do not ruin our family place to go for some fun. You do not need to ruin a long time neighborhood fixture.
Susan Schlink	Chicago, IL	2017-01-27	Roundhead's is awesome
andy woj	Naperville, IL	2017-01-27	Good food. Good friend and family meeting place. Also have our business lunches . Pleasant folks who work here.
Joe leddy	new Lenox, IL	2017-01-27	Great food!
Starr Coyle	Downers Grove, IL	2017-01-27	Roundhead's is a good pizza place to go to! The pizza is great and so is the family that owns it!
Kathy Gillard	Woodridge, IL	2017-01-27	I love this place.
Debra Hanes	Downers Grove, IL	2017-01-27	This business is well established and isn't struggling, why for it out for a bigger corp? If it's because of Walgreens, they already have a store on the corner of Belmont & 63rd. The only other option would be to provide Roundheads with a suitable place to relocate with help in establishing that new location. It is totally unfair to force them out. This is a time when the community should preserve mom & pop locally grown establishments. These are the reasons I am signing this petition.
Bethany Halperin	Hinsdale, IL	2017-01-27	Walgreen's cares only about themselves! Keep this family place where it is!!!
Denise Griffin	Downers Grove, IL	2017-01-27	We take the kids and grandkids there a lot. And We enjoy getting carry out. It's the corner of happy and hearty NOT happy and healthy.
Debra Scouten	Downers Grove, IL	2017-01-27	I love the location of the restaurant and the friendly atmosphere. It is always full of patrons and the location needs a good restaurant like Roundheads.
Jill Deno	Darien, IL	2017-01-27	Love Roundheads! □□

Name	Location	Date	Comment
Robert Spoula	Downers Grove, IL	2017-01-27	Roundheads is a great place to bring families. Businesses like this are the cornerstone of America. As a community we are coming together to keep this great place of business open.
Gaye Smith	Downers Grove, IL	2017-01-27	This is a wonderful restaurant supporting g the community, we visit here regularly. It's a wonderful location for this type of restaurant. It's convenient for the community and brings business to other businesses in this shopping center as well.
Ann Epting	Darien, IL	2017-01-27	Roundheads is a great family restaurant with wonderful staff that we have enjoyed for years. Would be a great shame if they were forced to close.
Nancy Fielding	Woodridge, IL	2017-01-28	I have been going to this restaurant since they opened. I have recommended it to many people and think the family who operates it has and is doing a fantastic job. No one wants to see it go!
Kathy Polich	Downers Grove, IL	2017-01-28	Walgreens could easily take part of the old Dominicks if they want a larger store
Rich Hardesty	Wheat Ridge, CO	2017-01-28	I remember when Roundhead's first open in Woodridge.
Patti Gibbons	Downers Grove, IL	2017-01-28	I love Roundheads and have been going there since day 1! Great family
Tiffany McDevitt	Downers Grove, IL	2017-01-28	We have eaten here every week for the past 10.5 years!
Brian Heneghan	Woodridge, IL	2017-01-28	My family loves this local establishment! Apart of the community
Paul Hoehler	Woodridge, IL	2017-01-28	I've been going there for many years I bowled on a league with the owners and they even had our end of season bowling banquets there also my kids and I were there for every White Sox play off game when they won the World Series and have had parties there it's a family there and it's a town staple!!!
Dave Baumann	Naperville, IL	2017-01-28	I, along with thousands more do not want Walgreens here!!! We love Roundheads and would never trade it for a corporate bully like Walgreens! Take a hint Walgreens! If you want to leave Downers Grove because you can't get your way, see ya later!!!!!!
Luz Fallad	Woodridge, IL	2017-01-28	It's ridiculous to force out a restaurant that brings so many people together!
Bobbi Jo Walaszek	Downers Grove, IL	2017-01-28	Downers Grove's small businesses should not be bullied by large corporation. Shop local!!!!
Charles Kirk	Downers Grove, IL	2017-01-28	I do not support forcing roundheads out for walgreens

Name	Location	Date	Comment
Fochlee Canceran	Woodridge, IL	2017-01-28	Obama once called small businesses "the backbone of our economy and the cornerstones of our communities." Although we all will not agree politically, we all can agree that Roundheads IS a cornerstone in the Downers Grove community. In a five mi radius of Roundheads, there are four different Walgreens. Four... compared to one Roundheads. As a member of the Woodridge/Downers Grove community, I truly believe that it sends a negative message towards future and potential small business owner. That the city of Downers Grove wants to kick out a family run business, that have proudly and happily served the community for 20+ years, so that a major corporation can have a drive thru. Additionally, if this were to go through, in one decision, it will leave the city of Downers Grove, with a vacant building in one corner that could be an eye sore for years to come, a small business out of its city, and scores of angry community members without their beloved restaurant. I urge Walgreens to seek life elsewhere. And, I urge the city of Downers Grove to listen to the Community. Leave Roundheads where it is, and allow it to continue as a cornerstone of the Downers Grove community. So that current and future families can enjoy it for years to come.
Lisa Hawks	Downers Grove, IL	2017-01-28	This family and chain have become great friendsite of mine and my family and they're a staple in Downers Grove!
Chris Mazurkiewicz	Downers Grove, IL	2017-01-28	BLT Pizza!
Diana Rink	Littleton, CO	2017-01-28	Roundheads is a legacy many good times at that place no don't close
Ron Mora	Oak Park, IL	2017-01-28	My family and I have been going to roundheads when they were still at their 63rd and Main St location. Can't let this location go down. Glad to sign this petition!!
Josie Bormann	Downers Grove, IL	2017-01-28	I hate that big corporations think they have the right to kick around smaller places! This is not right!
karen kling	Lemont, IL	2017-01-28	No reason for Walgreens should overtake a small business! There are enough Walgreens around!
Bunny Heppner	Lockport, IL	2017-01-28	I love roundheads
Abbas jaffary	Willowbrook, IL	2017-01-28	Roundheads is a great neighborhood restaurant, and should stay right where it is. There's plenty of other space to expand corporate businesses all over this area, in case anyone hasn't noticed. Leave this place alone.
Linda Christy	Downers Grove, IL	2017-01-28	I like Roundheads! Family owned business that DG supported enough to stay in the village and serve our community. I've heard Walgreens wants to purchase property and we dont need another Walgreens.
Jeanne Atkinson	Woodridge, IL	2017-01-28	Roundhead's needs to stay in their current location.
Cyndy Mora	Downers Grove, IL	2017-01-29	Roundheads is a Downers Grove favorite. We already have more than enough Walgreens.
Robyn Wojciechowski	Woodridge, IL	2017-01-29	Roundheads has and is still doing good things in our town, let them stay to continue!
Naomi Deighton	Lisle, IL	2017-01-29	This is a family restaurant that we have been coming too since my children were little and a favorite. It would be a shame to see it go so don't sell out!
Stephanie Johnson	Westmont, IL	2017-01-29	This place is amazing and it's not right to make them close

Name	Location	Date	Comment
Michelle Ciric	Des Plaines, IL	2017-01-29	Spent many late nights here after grad school. Great place to chill.
Greg McCambridge	Downers Grove, IL	2017-01-29	My family have been dining at RoundHeads for 35 years! Love it! Started going when it was by ACE Hardware.
Jacob Maples	Downers Grove, IL	2017-01-29	Because i loved the pizza and tater tots
kelly Braun	Woodridge, IL	2017-01-29	Roundheads is like home...it's tradition...my kids were practically raised on Roundheads pizza...love Joe and the awesome hometown feeling we get everytime we walk in the door...so many memories!!
R. Harris	Westmont, IL	2017-01-29	Roundheads has been a part of our community, we love them, let's stick together and Save Roundheads!
LUANNE Patno	Downers Grove, IL	2017-01-29	We don't need another Walgreens!
Austin Radecki	Bolingbrook, IL	2017-01-29	This is a great place to eat and have fun
Susan Moran	Woodridge, IL	2017-01-30	Roundheads is amazing
Eileen Burel	Joliet, IL	2017-01-30	Roundheads is a family restaurant where my husband and I have gone to eat for years.
Mike Ortiz	Downers Grove, IL	2017-01-30	Been going since they were next to Ace Hardware. Good people good food. It's a shame
Rebecca Hobbs	Bolingbrook, IL	2017-01-30	This place is amazing and doesn't deserve to be forced to close!!!
Dave Fusaro	Downers Grove, IL	2017-01-30	I love Roundhead's, and we need a bar in that location
George Dennis	albany, NY	2017-01-30	To save Roundhead's and Keeping D.G. Family
Simran Singh	Downers Grove, IL	2017-01-30	RoundHeads has been here for as long as I've lived in Downers Grove. It should have every right to keep its home. Walgreens can be moved 200 feet away, theres no need for them to move to an already taken spot.
Kaley Smith	Downers Grove, IL	2017-01-30	I signed because Roundheads is a huge part of the community!
richard mucha	Willowbrook, IL	2017-01-31	Richard Mucha
Terrance Cieslak	Naperville, IL	2017-01-31	Great local business, has been in Downers from day one and has brought a lot of business to the community. Was forced out of their original location, don't let it happen again. Let Walgreens build in the center of the mall, there's plenty of room for all.
Michael Perino	Downers Grove, IL	2017-01-31	I'm signing because I've lived in DG for over 20yrs and have eaten at Roundheads since that time, and I want all those good times to continue with my family and hopefully our daughter can experience that with her family one day. Roundheads is a DG institution and belongs here, with out it there will be a big part of what makes this community so speacial.
Beth Perino	Downers Grove, IL	2017-01-31	Roundheads is one of our favorites, it's location is close to us and we love their food!
debbie garrison	brookfield, IL	2017-01-31	I think this is a great place. And you chasing someone family dreams out. Kepp them there
Kerrin Tom	Downers Grove, IL	2017-01-31	I have been going to this restaurant since moving to Downers Grove 17 years ago. They should stay.
Paul Wisniewski	Downers Grove, IL	2017-01-31	The Nagy's are the best and run first class establishments. We need more like them, not less !!!
Tonya Tarr Sparrow	Redwood City, CA	2017-01-31	I grew up going to that location, throughout the years, we need more small businesses, not more big box stores in the area!
Debbie Howe	Woodridge, IL	2017-01-31	We have always enjoyed going there and they have had school fund raisers for the local schools

Name	Location	Date	Comment
Phil Buckley	Downers Grove, IL	2017-01-31	Always a place to go to for over 20 years and they are part of the Downers Grove family.
Lisa Wallace-Keith	Lombard, IL	2017-01-31	Don't want the little guys pushed out!! Roundheads has a solid history; Walgreen's, really??? Enough already
Kenneth Townsend	Bolingbrook, IL	2017-02-01	Great family, friends, and memories
Carol Kincaid	Sun Prairie, WI	2017-02-01	My niece loves watching hockey there.
Peter Allard jr	Woodridge, IL	2017-02-01	Love the food and atmosphere
Debe Welch	Woodridge, IL	2017-02-01	I have family right down the street and they have great pizza! We don't need another Walgreens since there's one less than a mile west of here.
Andreanna Moravec	Downers Grove, IL	2017-02-02	Roundheads and the Nagy family is what makes Downers Grove special. These are people who have lived here, educated their children here and work here! Talk about being invested in our community. I couldn't think of a more dishonorable thing to do than force them out of this location.
Patricia Peterman	Glendale Heights, IL	2017-02-02	No business should be FORCED to close to make way for another unnecessary one. Roundhouse has a longtime Chicago history.
Anthony Lypp	Downers Grove, IL	2017-02-02	We DO NOT NEED another WALGREENS DRUG STORE
Jeff Dillon	Bolingbrook, IL	2017-02-02	This is a great family place
LuAnn Costello	Downers Grove, IL	2017-02-02	This Family Owned business is a Staple in our community. Walgreen's has many locations in our town that have drive up windows. Walgreen's Does Not need to Displace this Family Owned business just to increase their own profits.
Chantel Riha	Downers Grove, IL	2017-02-02	That's a huge, empty parking lot. Why can't the Walgreen's build in the middle near the gas station? Then the landlord would have two rents coming in.
Ashley Marchewka	Lisle, IL	2017-02-02	It's my favorite pizza restaurant
Dan Baker	Downers Grove, IL	2017-02-02	I've been there often and it's just a great and close place to go to
Eric Marchewka	Downers Grove, IL	2017-02-02	My family loves that place. Going there for years. IT'S A SMALL BUSINESS! A part of our community. Great food, and great people. A million times more valuable than any Walgreens, Bank, or anything.
Judy Kunzler	Plainfield, IL	2017-02-03	It's a great restaurant for food, friends, and family
Mark Andrews	Bolingbrook, IL	2017-02-03	I have lived and worked in Downers Grove for many years and Roundhead's has been a great dinning establishment that I frequented many times and still do. They should be able to maintain their business in the same location and not be forced to shut down.
Barbara Escamilla	Bolingbrook, IL	2017-02-03	I am signing this petition because my family and I like Roundheads and would hate to see it go.
Terri Kondraschow	Darien, IL	2017-02-03	We have been going to your place for years. Started going after our bowling league years ago and kept coming back. We love you guys!!!
Walter Dudek	Downers Grove, IL	2017-02-04	Roundheads is an nice neighborhood place. We have plenty of Walgreens around . We don't need another one at that corner
Jackie Dudek	Downers Grove, IL	2017-02-04	Roundheads is a fine family business that needs to stay where it is in Downers grove
Nick Paulson	Bolingbrook, IL	2017-02-04	This is my bar!
Jonathan Gauthier	Lockport, IL	2017-02-04	Great restaurant in the perfect location.
Michael Brillisour	Wheaton, IL	2017-02-04	Restaurants like this are becoming a rarity and are the treasure of a town. Ledos, Papa Passeros, Roundheads...
Robert N	Downers Grove, IL	2017-02-04	I'm trying to help the people I use to know.

Name	Location	Date	Comment
Jack Pitsch	Downers Grove, IL	2017-02-04	The impact of opening a Walgreens on that corner is not in the resident's best interest. We object.
Mark Klimek	Woodridge, IL	2017-02-04	Save small business
Karen Markley	Palos Hills, IL	2017-02-04	It is a great restaurant, it would be missed
Joyce Kacmarcik	Woodridge, IL	2017-02-04	Roundheads should not be forced to move or out of business. #saveroundheads
Lisa Burger	Cedarburg, WI	2017-02-04	I went to high school with Jay. It has been great watching his family grow their businesses from bagel sandwiches to wonderful family centered restaurants. We visit often and now take our kids there. They have done so much for the community including supporting Misericordia.
Lindsay Hagerty	Woodridge, IL	2017-02-04	Save Roundheads!!
Marni Proctor	Woodridge, IL	2017-02-04	Roundheads is one of the only things good in that dump of a shopping center.
Bevery Binder	Chicago, IL	2017-02-04	Roundheads was the first place we went to when we moved here in 1993. They were still next to Ace Hardware. Roundheads has always been supportive of the schools. They are a good family. It's nice to have a neighborhood pizza place. I recommend that the meadowbrook shopping mall and the strip mall along Woodward be knocked down and start over. It is eye sore coming into Downers Grove. The only place not an eyesore is Roundheads. Walgreens stop destroying the little people trying to make a decent living. Enough! Plus we have CVS who has better service anyway.
Alan Spindler	Downers Grove, IL	2017-02-04	I'm signing because I don't want Round Heads to be kicked out.
christina lobraco	Downers Grove, IL	2017-02-05	i LOVE roundheads pizza!! they are a family icon in DG
David Anteliz	Woodridge, IL	2017-02-05	This establishment has been an icon and foundation of great food and friends. To open up another Walgreens when to replace a unique establishment in favor of something that's not needed is assinine.
Kurt Schlueter	Downers Grove, IL	2017-02-05	Absolutely no reason why Walgreens can't move into the huge vacant patch of parking lot a few hundred feet away, if they find their existing building one block away is insufficient. Our community needs more locally owned and operated businesses like Roundheads, Joe and family represent what's good about our community.

Name	Location	Date	Comment
Jack Pitsch	Downers Grove, IL	2017-02-04	The impact of opening a Walgreens on that corner is not in the resident's best interest. We object.
Mark Klimek	Woodridge, IL	2017-02-04	Save small business
Karen Markley	Palos Hills, IL	2017-02-04	It is a great restaurant, it would be missed
Joyce Kacmarcik	Woodridge, IL	2017-02-04	Roundheads should not be forced to move or out of business. #saveroundheads
Lisa Burger	Cedarburg, WI	2017-02-04	I went to high school with Jay. It has been great watching his family grow their businesses from bagel sandwiches to wonderful family centered restaurants. We visit often and now take our kids there. They have done so much for the community including supporting Misericordia.
Lindsay Hagerty	Woodridge, IL	2017-02-04	Save Roundheads!!
Marni Proctor	Woodridge, IL	2017-02-04	Roundheads is one of the only things good in that dump of a shopping center.
Bevery Binder	Chicago, IL	2017-02-04	Roundheads was the first place we went to when we moved here in 1993. They were still next to Ace Hardware. Roundheads has always been supportive of the schools. They are a good family. It's nice to have a neighborhood pizza place. I recommend that the meadowbrook shopping mall and the strip mall along Woodward be knocked down and start over. It is eye sore coming into Downers Grove. The only place not an eyesore is Roundheads. Walgreens stop destroying the little people trying to make a decent living. Enough! Plus we have CVS who has better service anyway.
Alan Spindler	Downers Grove, IL	2017-02-04	I'm signing because I don't want Round Heads to be kicked out.
christina lobraco	Downers Grove, IL	2017-02-05	i LOVE roundheads pizza!! they are a family icon in DG
David Anteliz	Woodridge, IL	2017-02-05	This establishment has been an icon and foundation of great food and friends. To open up another Walgreens when to replace a unique establishment in favor of something that's not needed is assinine.
Kurt Schlueter	Downers Grove, IL	2017-02-05	Absolutely no reason why Walgreens can't move into the huge vacant patch of parking lot a few hundred feet away, if they find their existing building one block away is insufficient. Our community needs more locally owned and operated businesses like Roundheads, Joe and family represent what's good about our community.
Ryan Mcginn	Downers Grove, IL	2017-02-05	I love roundheads and dont wanna see it gdt closed!
Amy Reichard	Aurora, IL	2017-02-05	Great place! Many memories of enjoying yummy pizza and time with my family!!
Jeff Lifka	Downers Grove, IL	2017-02-05	Roundhead's is a part of our community and has been for a long time! Our family enjoys going there and we have fond memories spending time with our children over the years at a local business. No need to force this--look at all the parking lot space in the mall! Why push out an established business with roots, not to mention the tax base for the village? Have Walgreen's build to the west, making use of an underused area (except for stormwater runoff!), and then another business move to Walgreen's current location at 63rd and Belmont, and there's more revenue for the village and all needs are met. Save Roundhead's!!!
Carol Skowronski	Downers Grove, IL	2017-02-05	Walgreens is great exactly where it is! The neighborhood needs Roundhead's!!!!!!
Chris Schumacher	Downers Grove, IL	2017-02-05	I would like to see Roundheads stay where they are! I also would love to have a new, drive through Walgreens built between them and the Mobil station at the same location.

Name	Location	Date	Comment
Juli Kent	Downers Grove, IL	2017-02-05	We love Roundheads! Family owned...not too many of those around anymore PLEASE . LET THEM STAY'
Paige Diprospero	Downers Grove, IL	2017-02-05	Good luck. I'd hate to see a great family restaurant very forced out.
Abbey Kenney	Downers Grove, IL	2017-02-05	I love roundheads!
Brett Keller	Downers grove, IL	2017-02-05	Roundhead family has been a part of the town for many years
Catherine Heinrich	Woodridge, IL	2017-02-05	There is more than enough room for an alternative location for Walgreens without destroying this longstanding part of our community. Every time we go to Roundheads we see friends. There has been so much turnover of other businesses along this stretch. Leave a successful business alone!
Todd Lipinski	Lisle, IL	2017-02-05	The world has enough Walgreens
Dusko Kuzmanovic	Downers Grove, IL	2017-02-05	I've lived in DG for over 20 years I walked everyday across the street when JNJ'S was still around and kept going everyday when Roundheads opened up and to this day I still go to roundheads. It breaks my heart to hear that they want to close down this establishment for a Walgreens. The Nagy family is family to me they gave me my first job ever and I worked numerous heritage festivals for them .Roundheads belongs to stay in downers grove community. Please everyone show up on February 6th 7pm at DG village hall and fight to keep it open.
andrea erickson	Downers Grove, IL	2017-02-06	We are very sad to hear this, We have been going to Roundheads almost weekly for 20 years. We love the food and most of all love the people. Friendliest family ever and we always run into someone we know. The last thing we need is another Walgreens ! Please save Roundheads !!
Elizabeth Ward	Downers Grove, IL	2017-02-06	It's a great restaurant and does a good business. It has lasted in that spot longer than any other. Put the Walgreens in another location near it. There is plenty of room.
Sheti Walsh	Naperville, IL	2017-02-06	We go there every Friday after Vb. And every Monday in summers. And we enjoyed the bags league! Been going there goy YEARS!
Karyn Grannan	Naperville, IL	2017-02-06	We spend Friday nights at Roundheads after volleyball games
Michael Breedlove	Lisle, IL	2017-02-06	They have been around in the neighbor for a long time. What happened to the other location Walgreens tried to get into. Was it the zoning or the traffic pattern would cause a rift in the block?
Barbara Melone	Skokie, IL	2017-02-06	Tired of big businesses forcing out local small business. There's no reason why Walgreens needs to force out this business!
Mary Eckdhal	Downers Grove, IL	2017-02-06	I'm signing because I believe in the family owned, community business. We created many memories with the Nagy family and want to create more with our kids and grandkids

Hello ~~would like to~~ clarify a couple things to ~~know~~ I knew + I never did. You stand up here + say ~~when~~ we don't have a lease like we don't want one. But to clear it up, we pretty much begged you + you stand up here + say we ~~wanted~~ didn't

My name is Samantha + I am part of the RH ~~adrenal~~ Family. I was 17 years old, attending D6S, back in 1992 when we opened up at 63rd + main.

- Before RH even existed, we had a little place on the corner called JNJ's eatery which opened up in 1992.

- RH is my life, ~~maintaining~~ my livilihood I love doing it. We love doing it.

- We love D6, we love living here + we are very proud to raise our families here + have our businesses here.

- We have worked very hard to be where we are today, and thru all of these years we have seen a lot.

- We have seen families grow, relationships ~~formed~~ + we have also seen loss.

- We've celebrated 1st Birthdays + LUCKY enough to be able to also celebrate their 21st Birthdays as well.

- We've seen couples 1st dates, + later were invited to their wedding.

- Our customers became our very good friends + our employees... family

wrong order - you a couple days later, But anyone who knows us, know there must B more to it than that - + I say you renewed everyone's lease that wanted to stay. But what a RISK us!

Walgreen's

8 W. 63rd Street – Westmont, IL

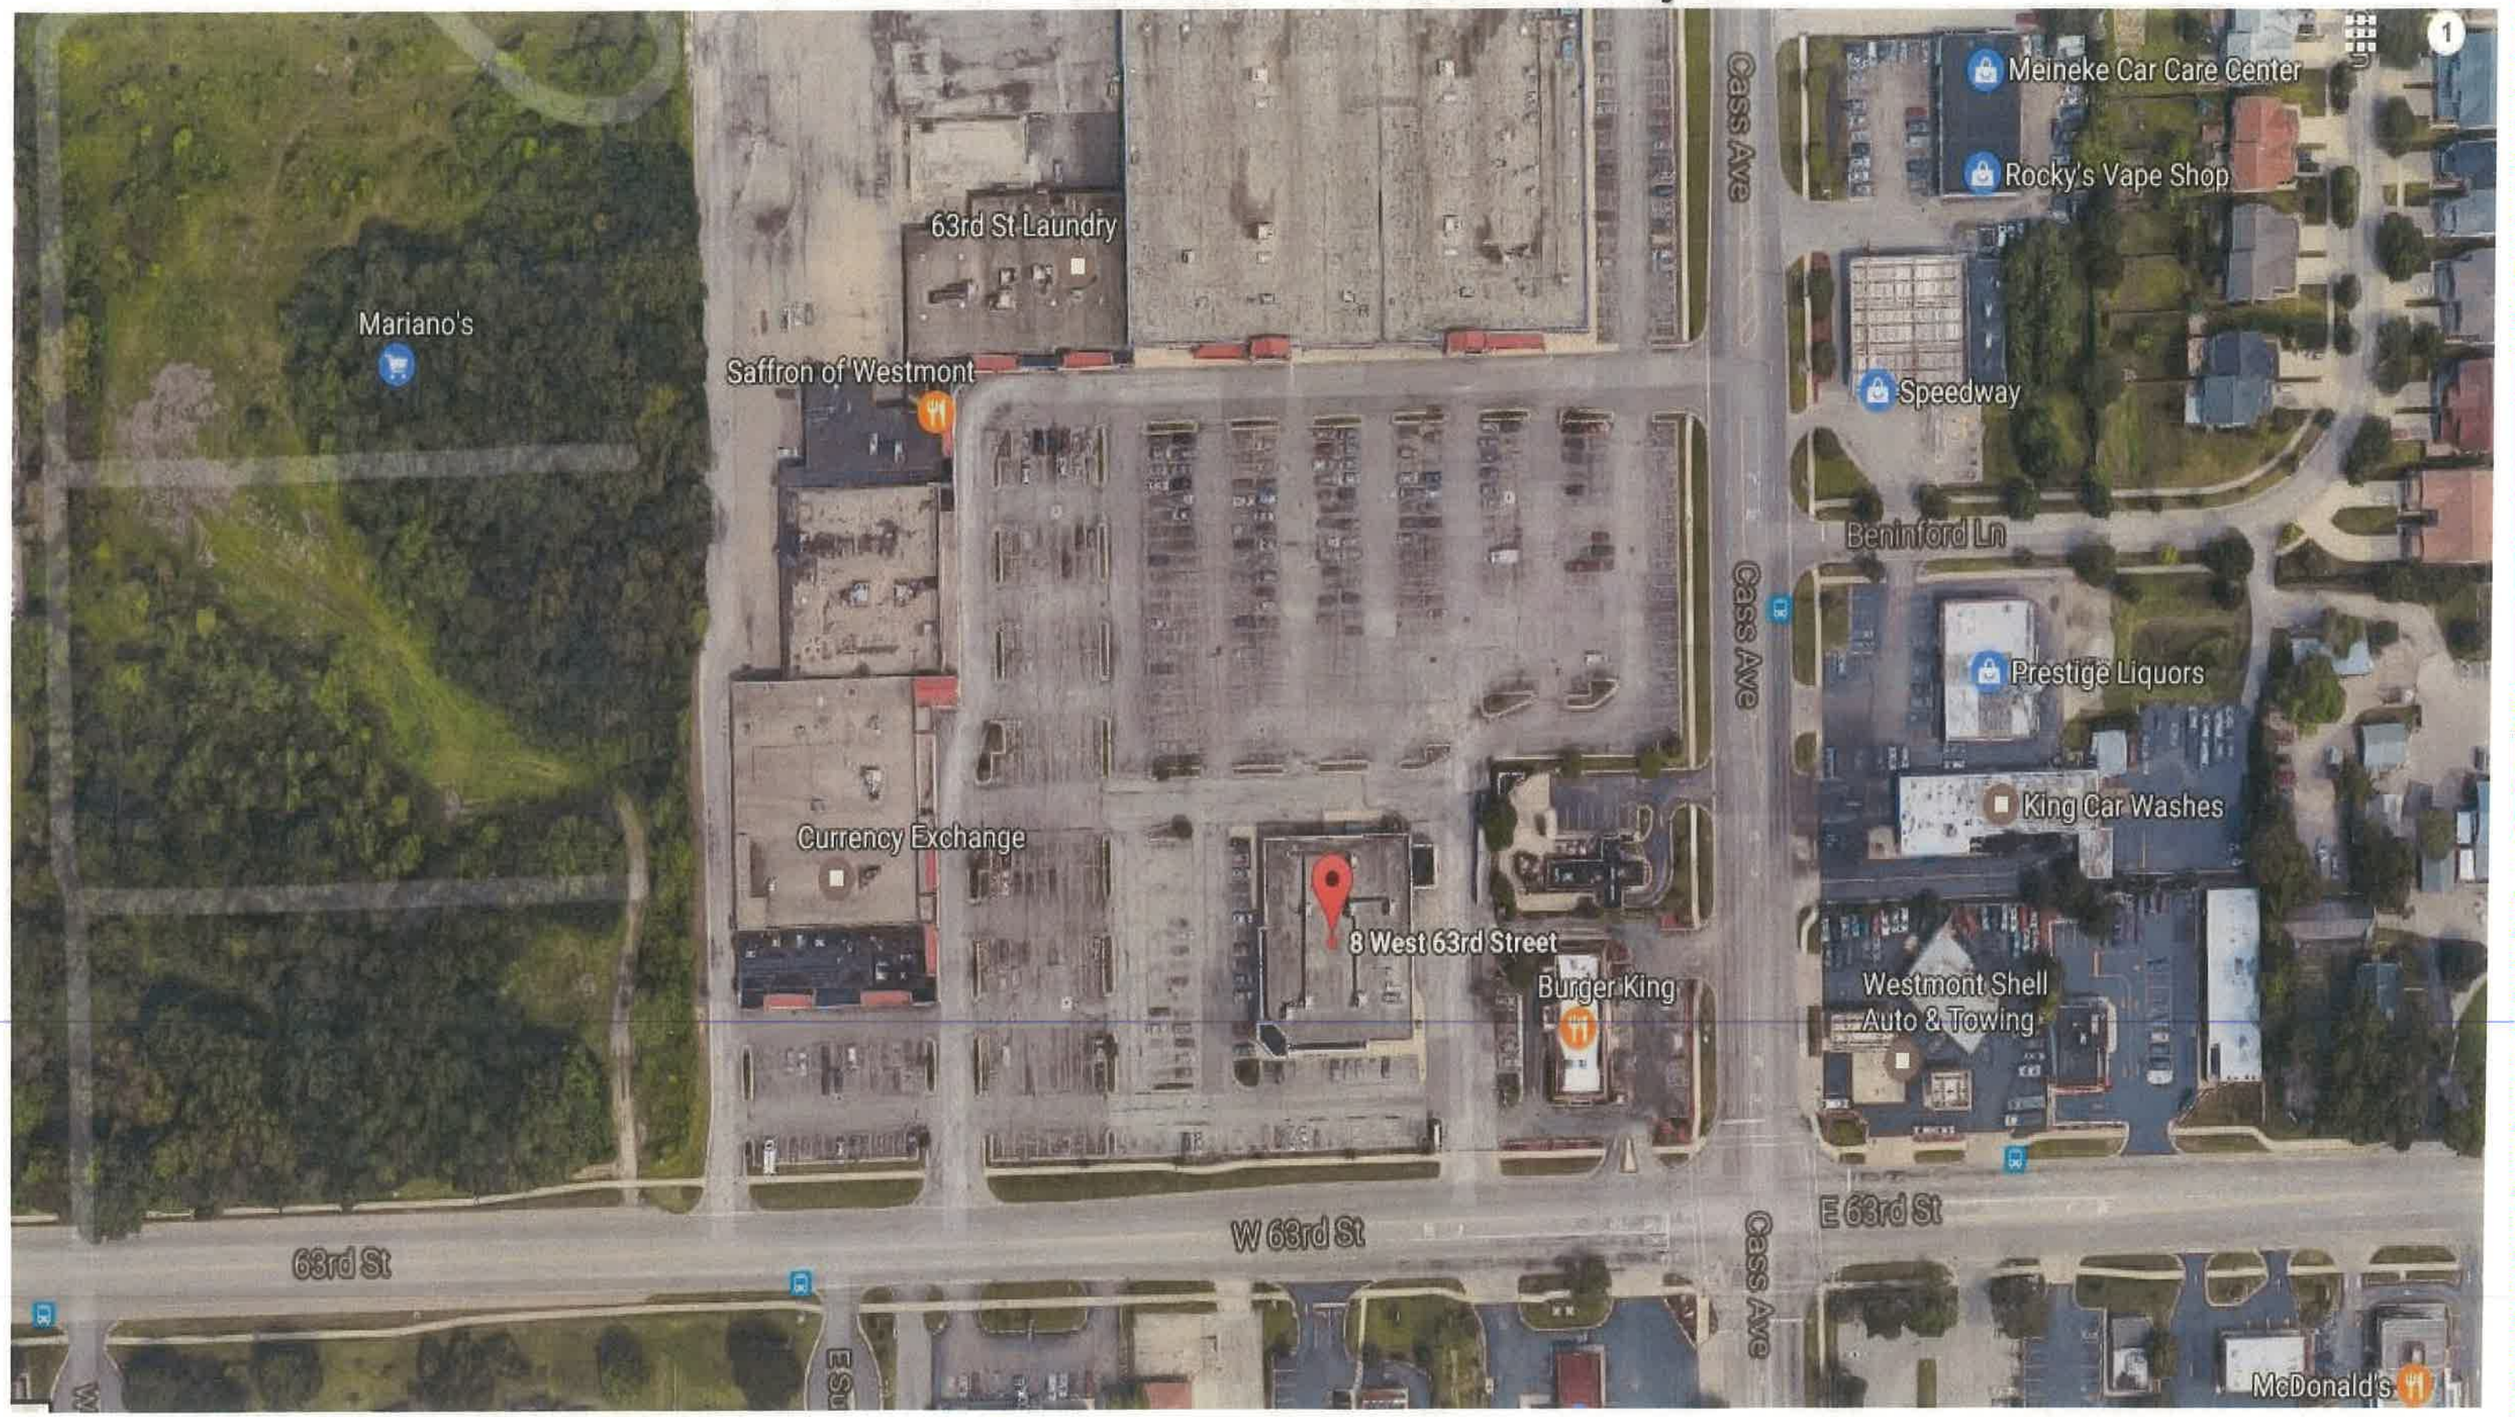

Walgreen's

1325 E. Irving Park Road – Itasca, IL

Walgreen's

8000 Broadview Village Square – Broadview, IL

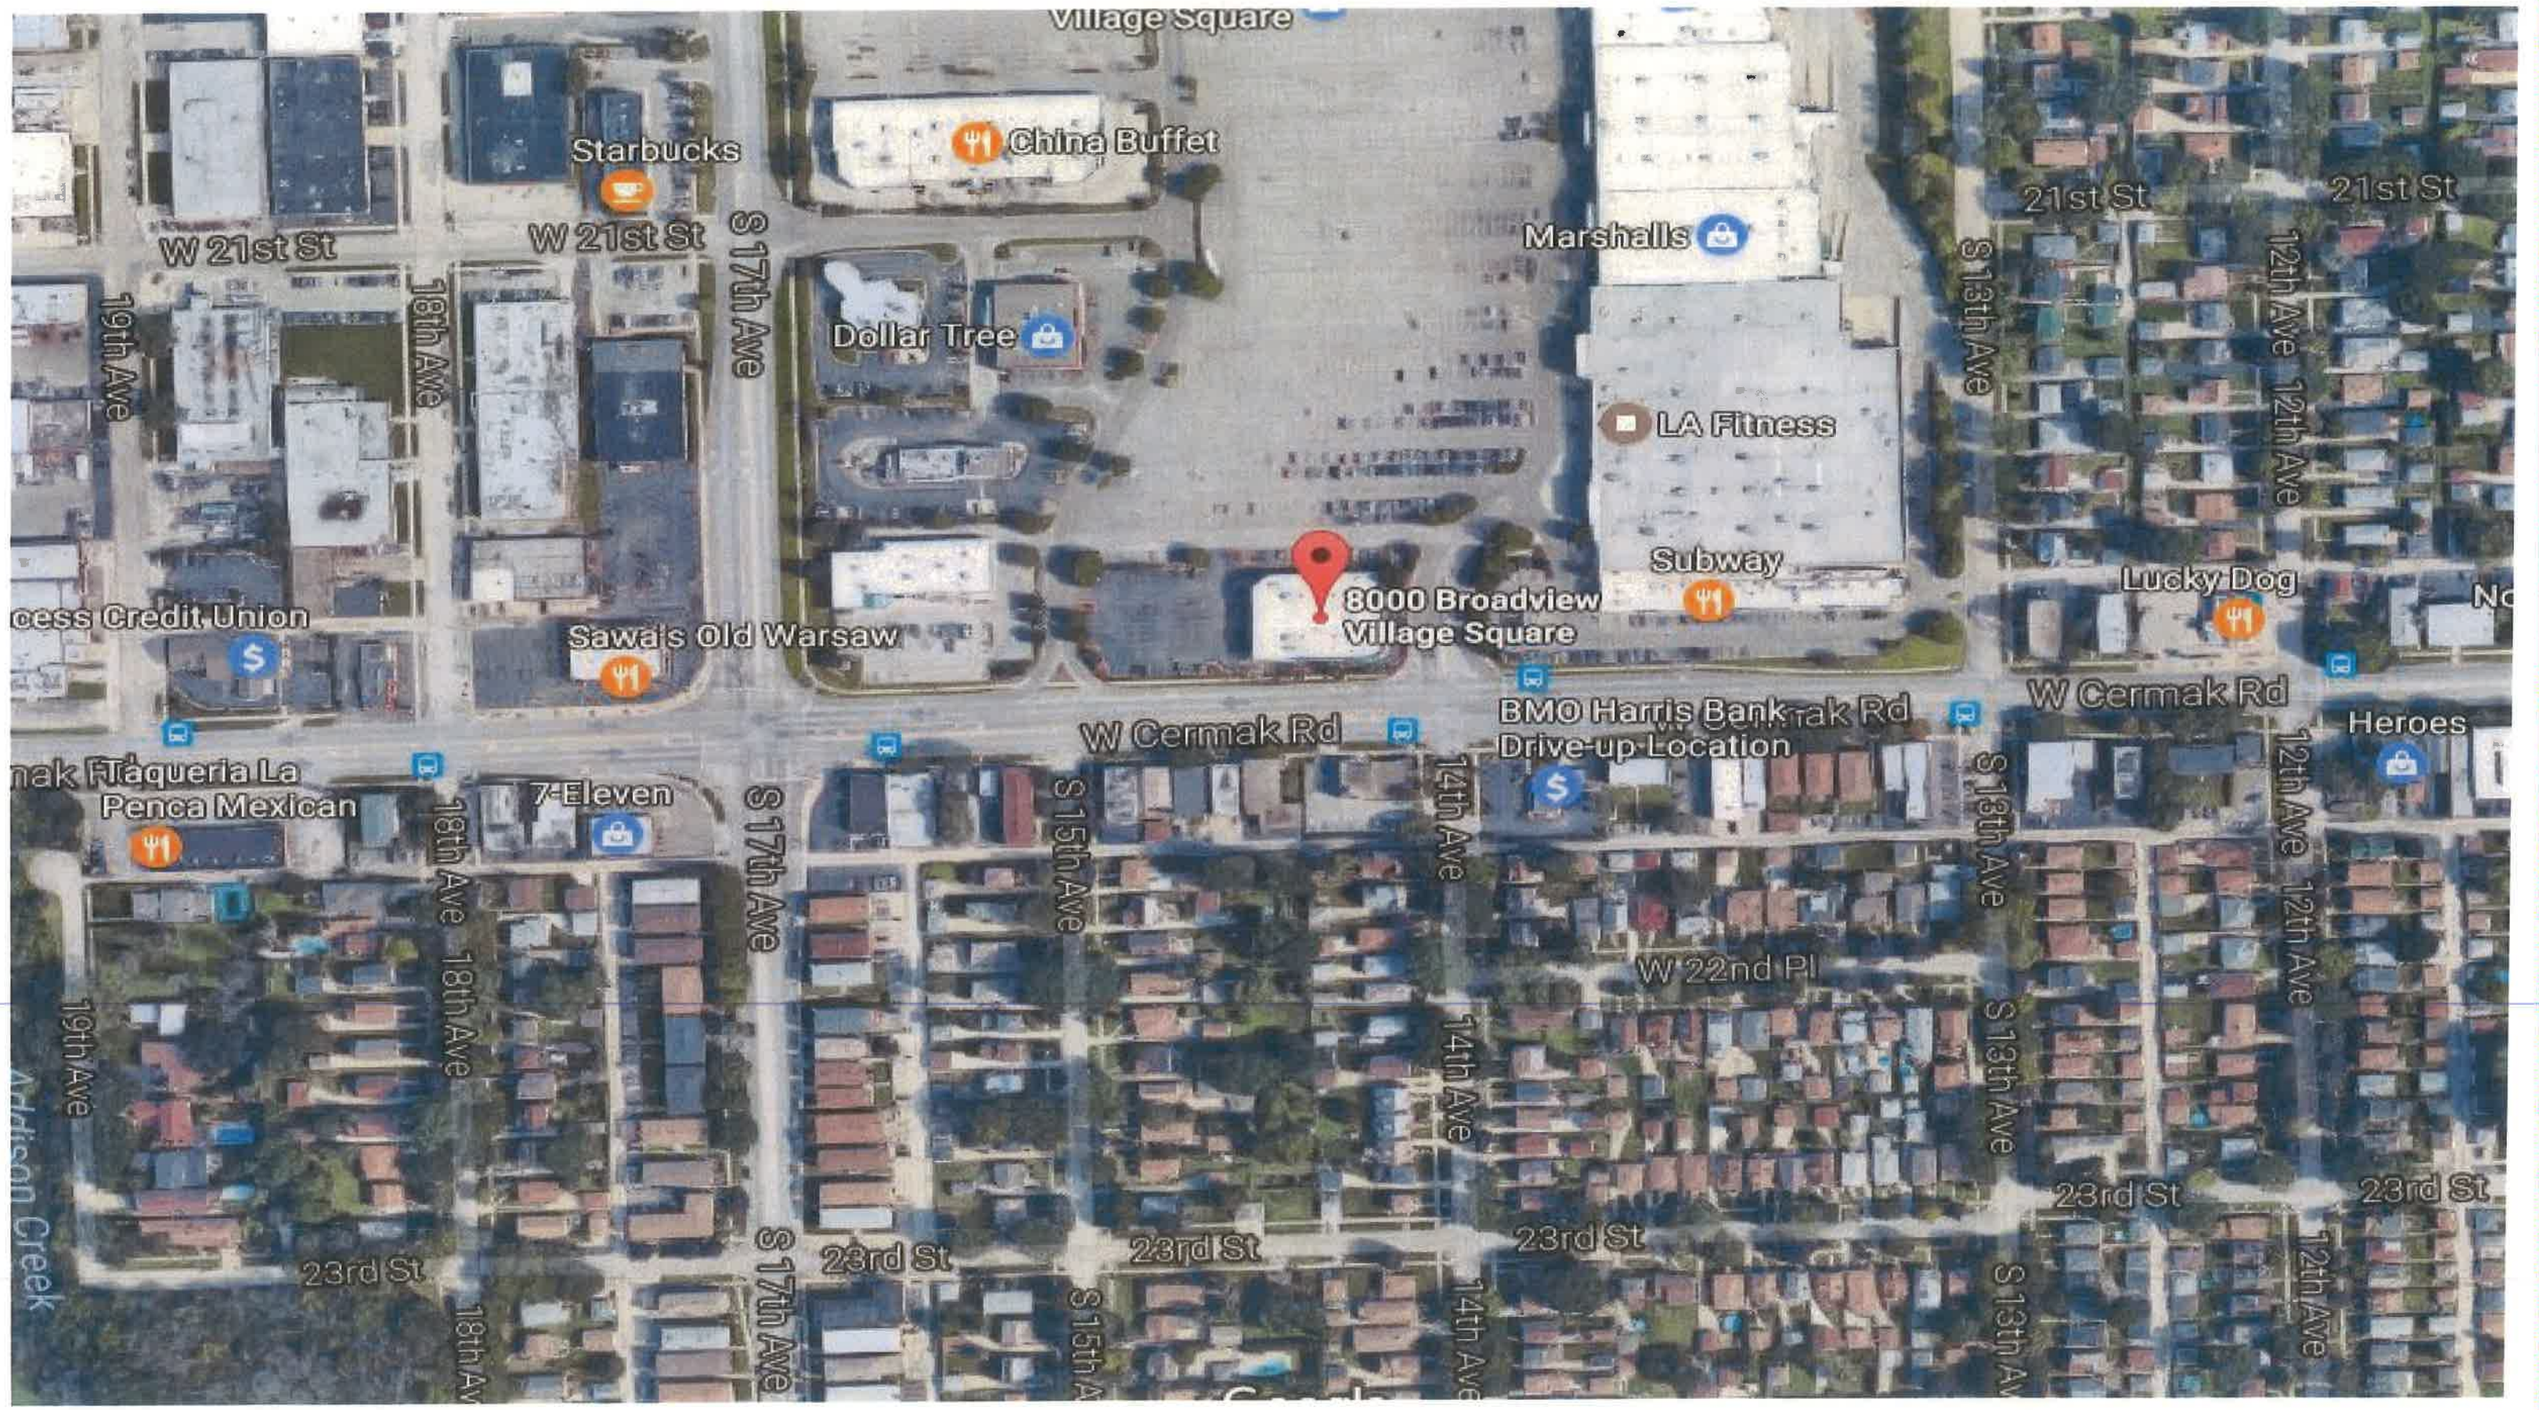

Walgreen's

15 Grant Square – Hinsdale, IL

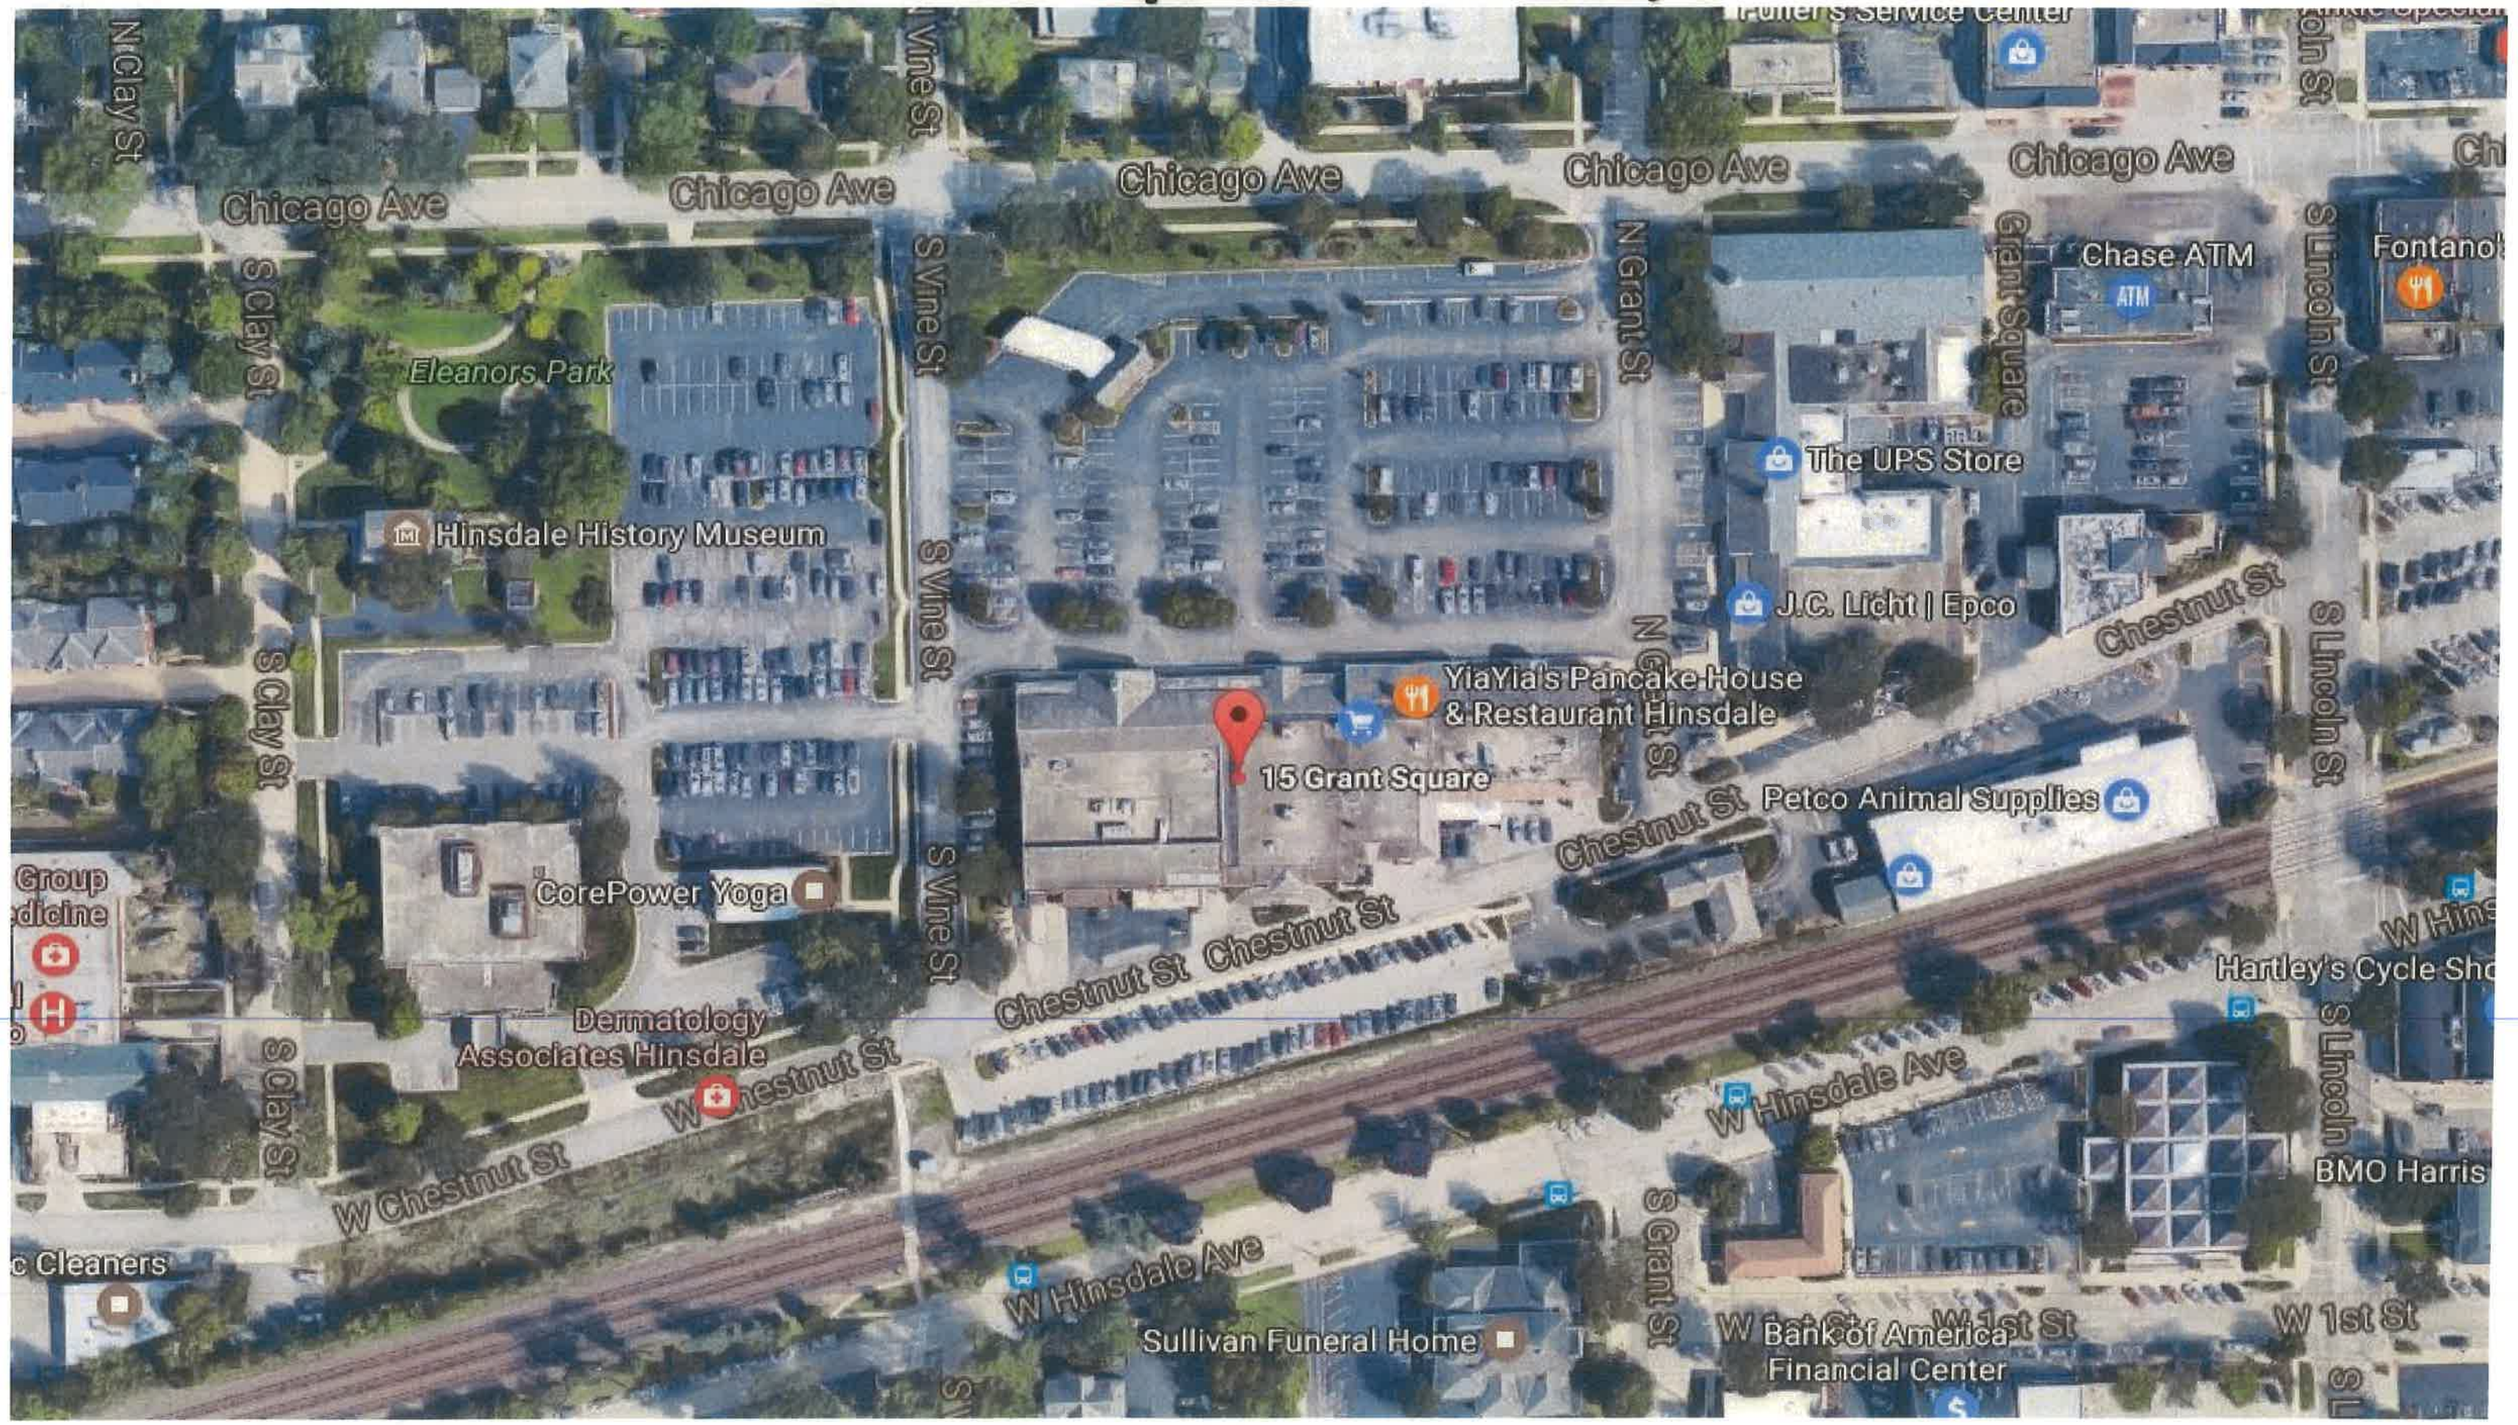

Walgreen's

7113 Cermak Road – Berwyn, IL